


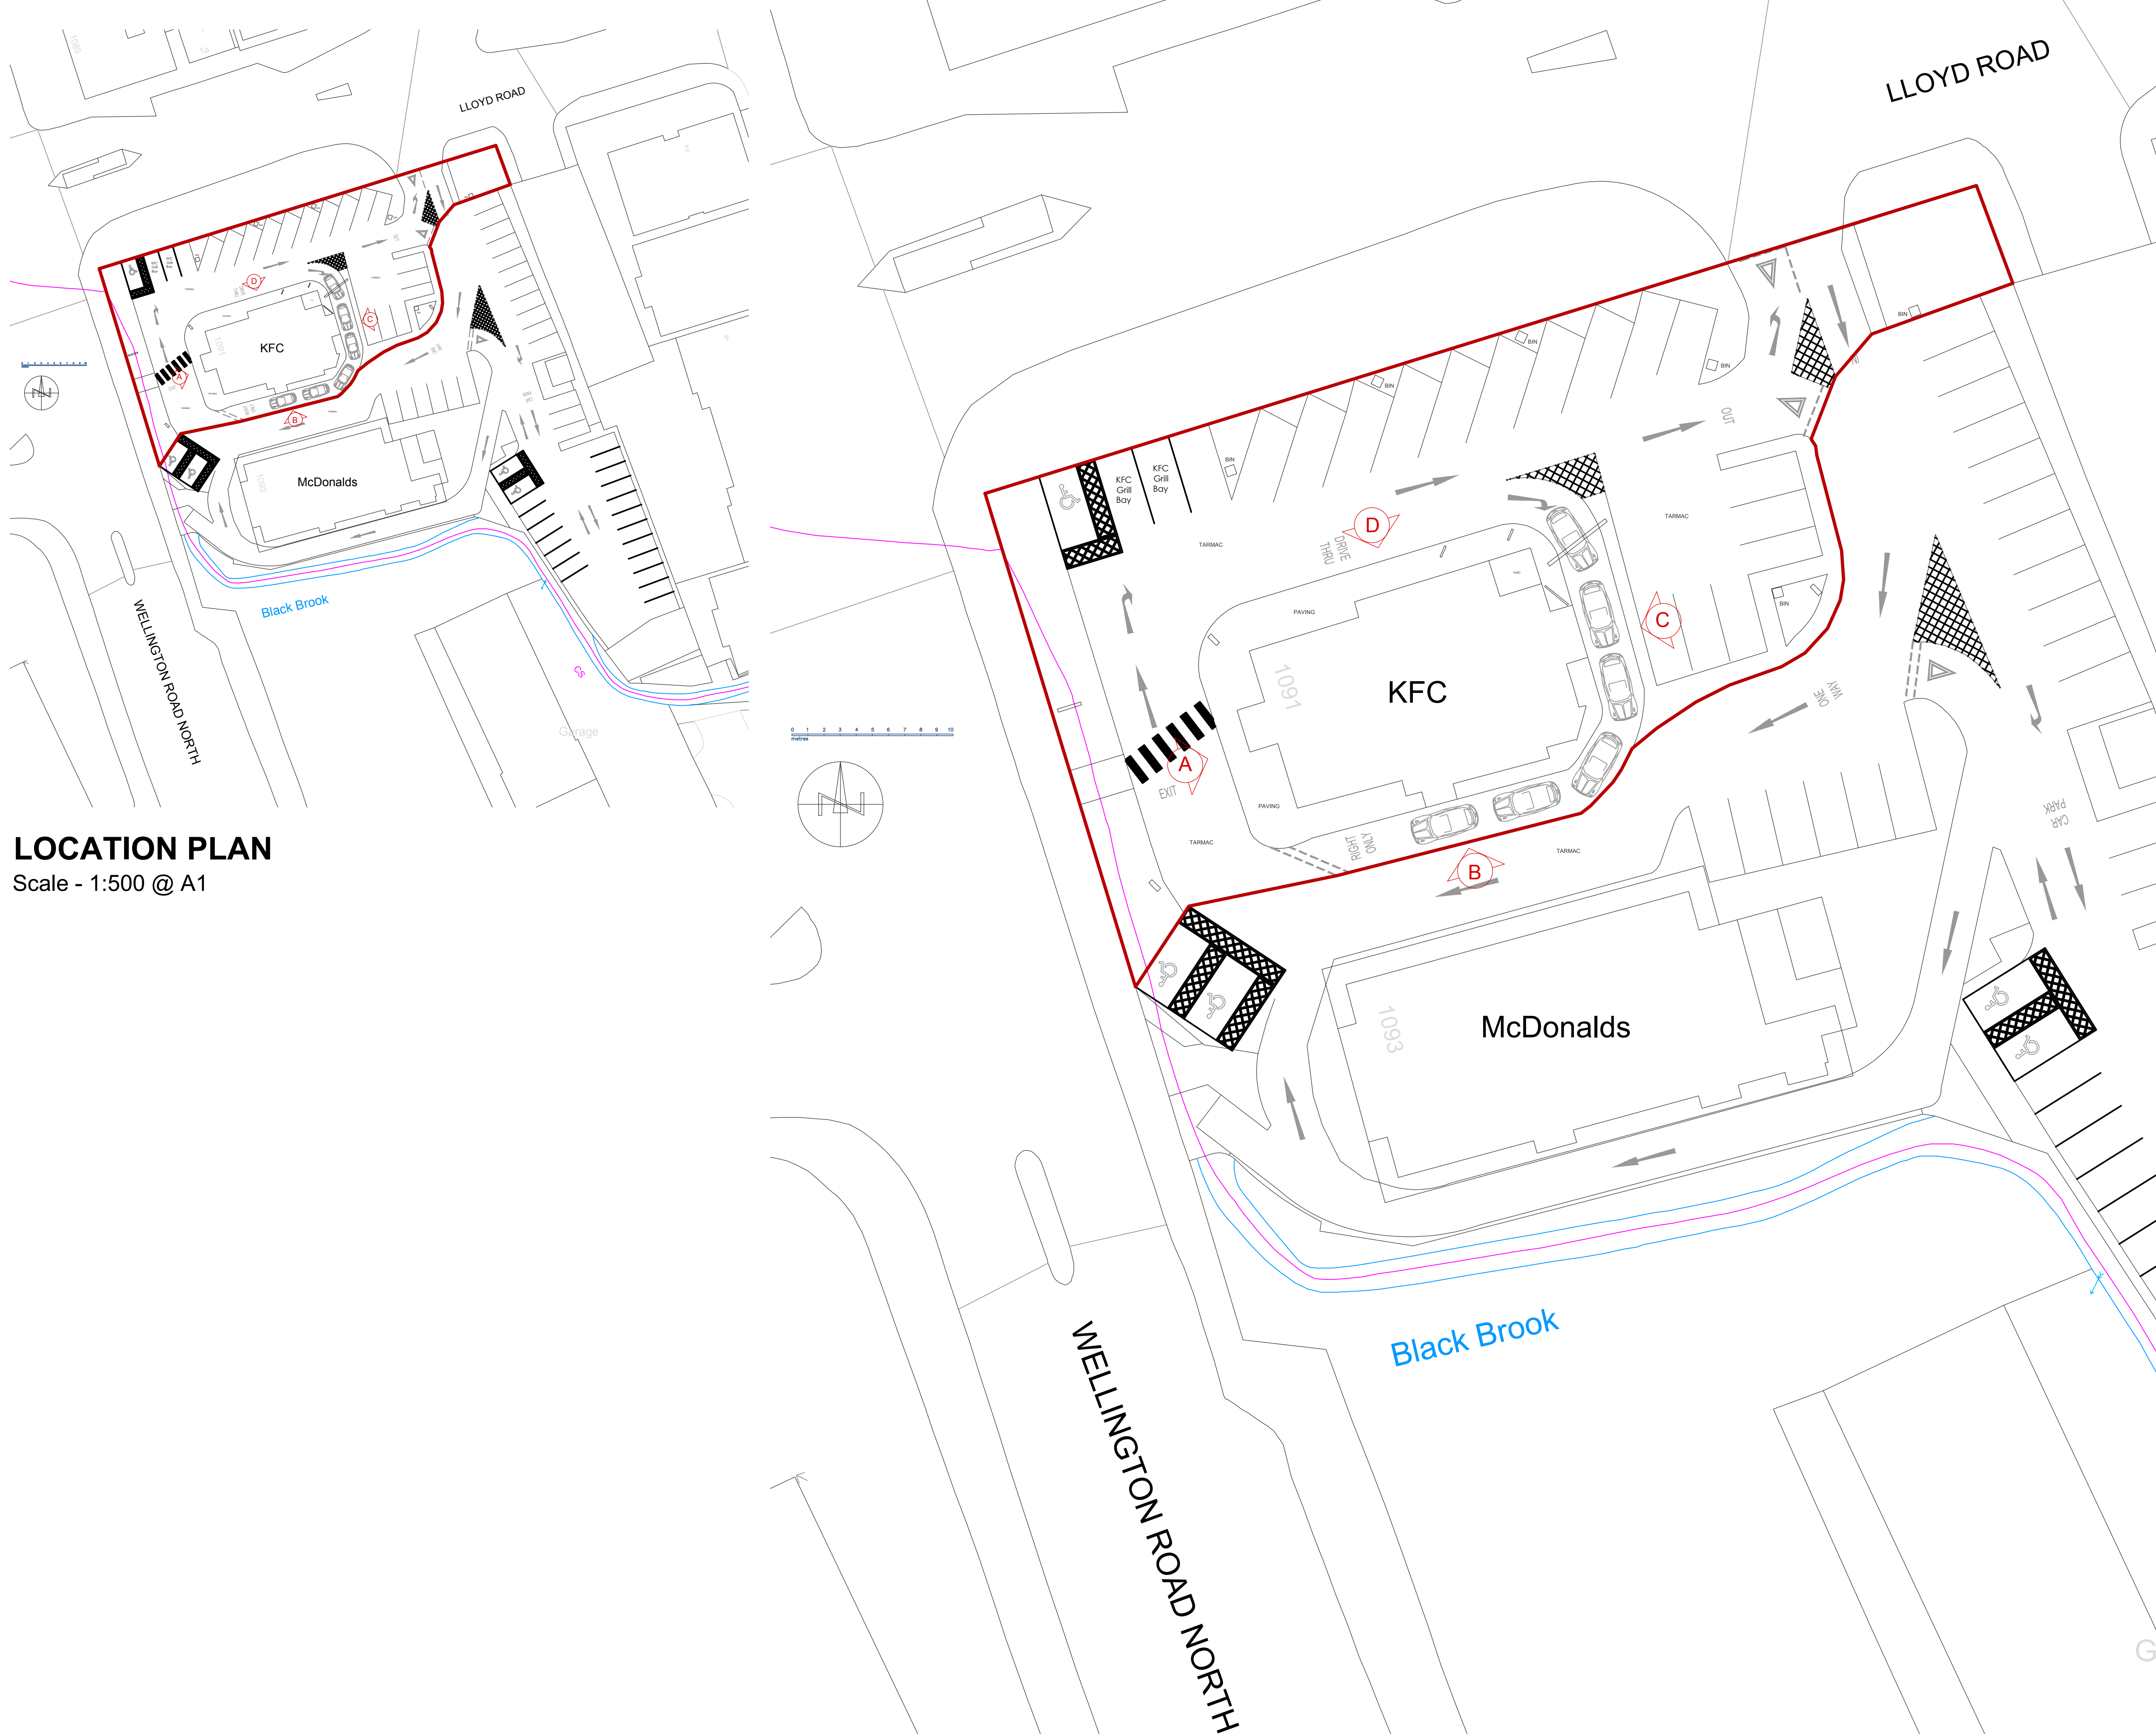

LOCATION PLAN
Scale - 1:500 @ A1

EXISTING SITE PLAN
Scale - 1:200 @ A1

FOR APPROVAL

DESIGN SIGNOFF	
NAME / TITLE	
SIGNATURE	DATE

ALL DIMENSIONS TO BE CHECKED ON SITE.
DO NOT SCALE FROM THIS DRAWING EXCEPT FOR
THE PURPOSES OF LOCAL AUTHORITY PLANNING

REV	DATE	DESCRIPTION
B	09.06.21	Red outline added
A	28.04.21	Updated to suit latest scheme



**PYE
DESIGN
ARCHITECTS**

RIBA Chartered Practice

www.pyedesign.co.uk

29 Market Street
Hindley
Wigan
WN2 3AE

01942 256007
info@pyedesign.co.uk

**IMAGE
ENHANCEMENT**

SITE ADDRESS
KFC HEATON CHAPEL
Unit 1 Monarch Retail Park
Lloyd Road / Wellington Road
Stockport
M19 2RE

DRAWING TITLE
Existing Site Plan

DRAWN BY	CHECKED	DATE
RHS	ARP	JAN 21
STORE NO.	SCALE	
5789	1:200 @ A1	

DRAWING NO.	REVISION
5789/2021/A103 (PD Ref. 4032)	B