




Building A - North Elevation.
1 : 200



Building A - South Elevation.
1 : 200



Building A - East Elevation.
1 : 200

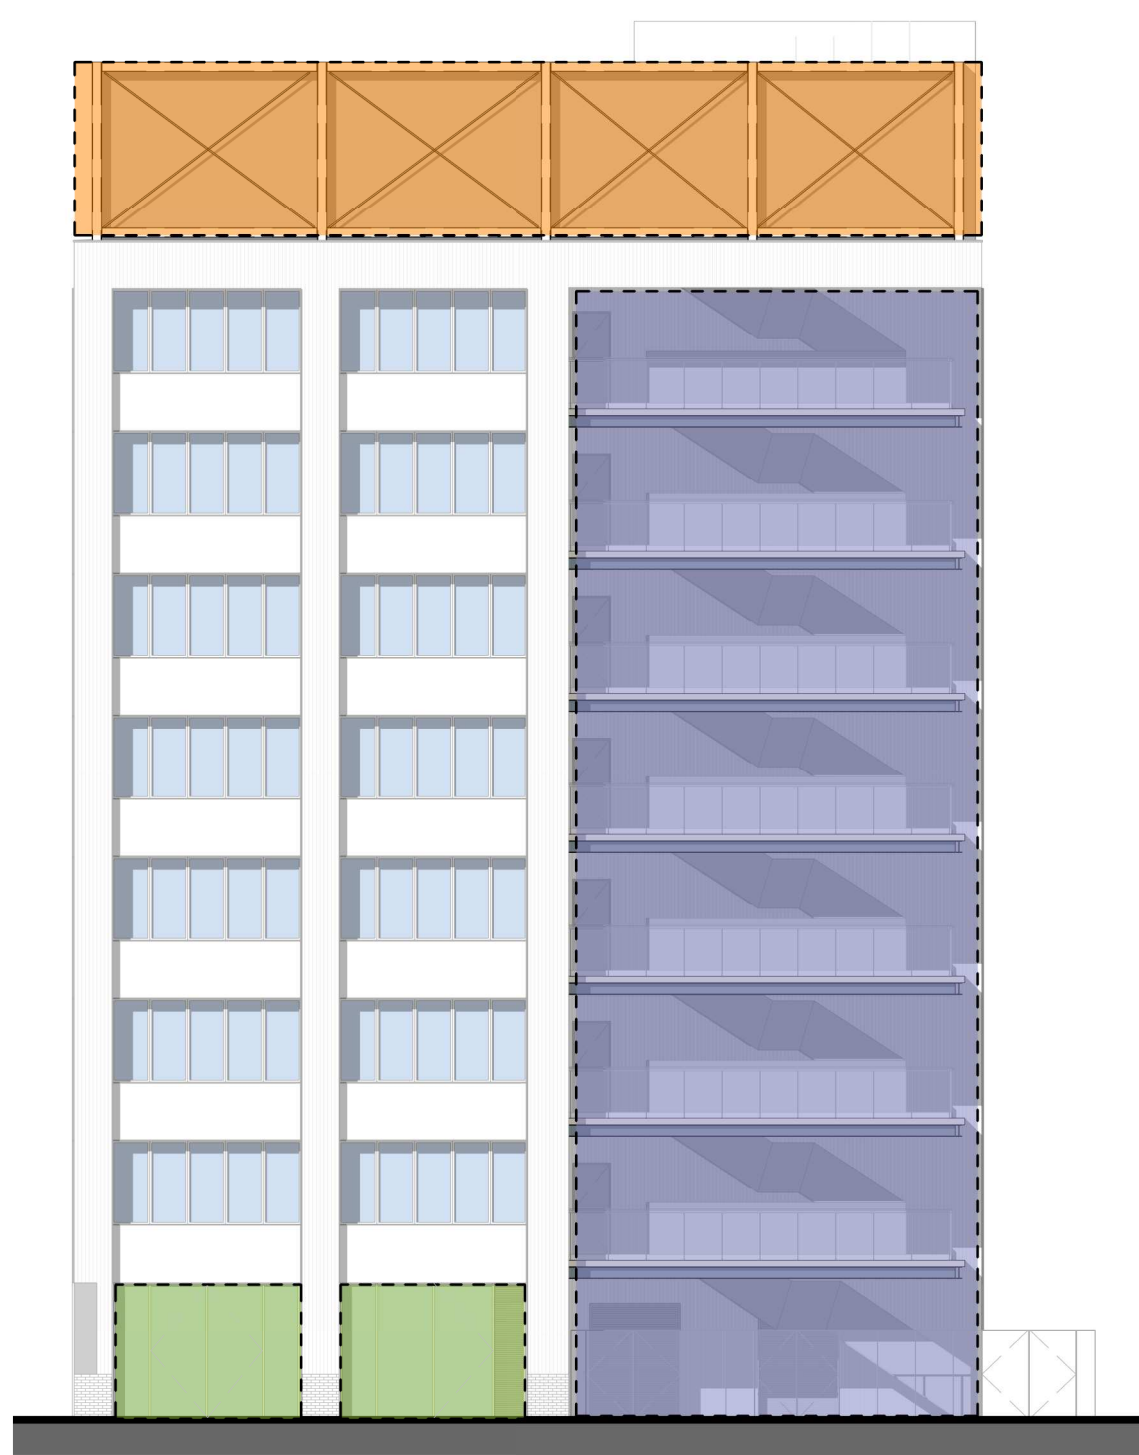


Building A - West Elevation.
1 : 200

Signage Legend	
	City Scale Signage
	Building Signage
	Unit Signage

Rev	Description	Date
P1	Issued for Planning	30.09.20
P2	Issued for NMA	09.05.20

Copyright Hawkins\Brown Architects
No implied licence exists. This drawing should not be used to calculate areas for the purposes of valuation. Do not scale this drawing. All dimensions to be checked on the site by the contractor and such dimensions to be their responsibility. All work must comply with relevant British Standards and Building Regulations requirements. Drawing errors and omissions to be reported to the architect. To be read in conjunction with Architect's specification and other consultant information.

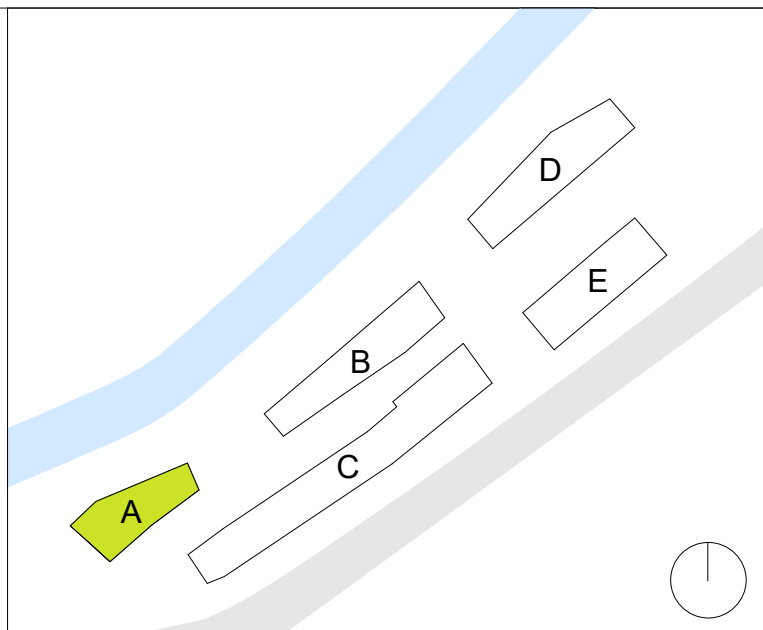

Scale @ A1 1 : 200	Scale @ A3 1:400	Date September 2020	Job Number 18013	Project Pollard Street New Islington	3C Tariff Street Manchester M1 2FF mail@hawkinsbrown.com hawkinsbrown.com Hawkins\Brown
Drawn By TM		Checked By PD	Status S2		
Drawing No. PLS-HBA-A-ZZ-DR-A-08-0610		Rev P2	Purpose of Issue Planning	Drawing Building A - Signage Strategy	