





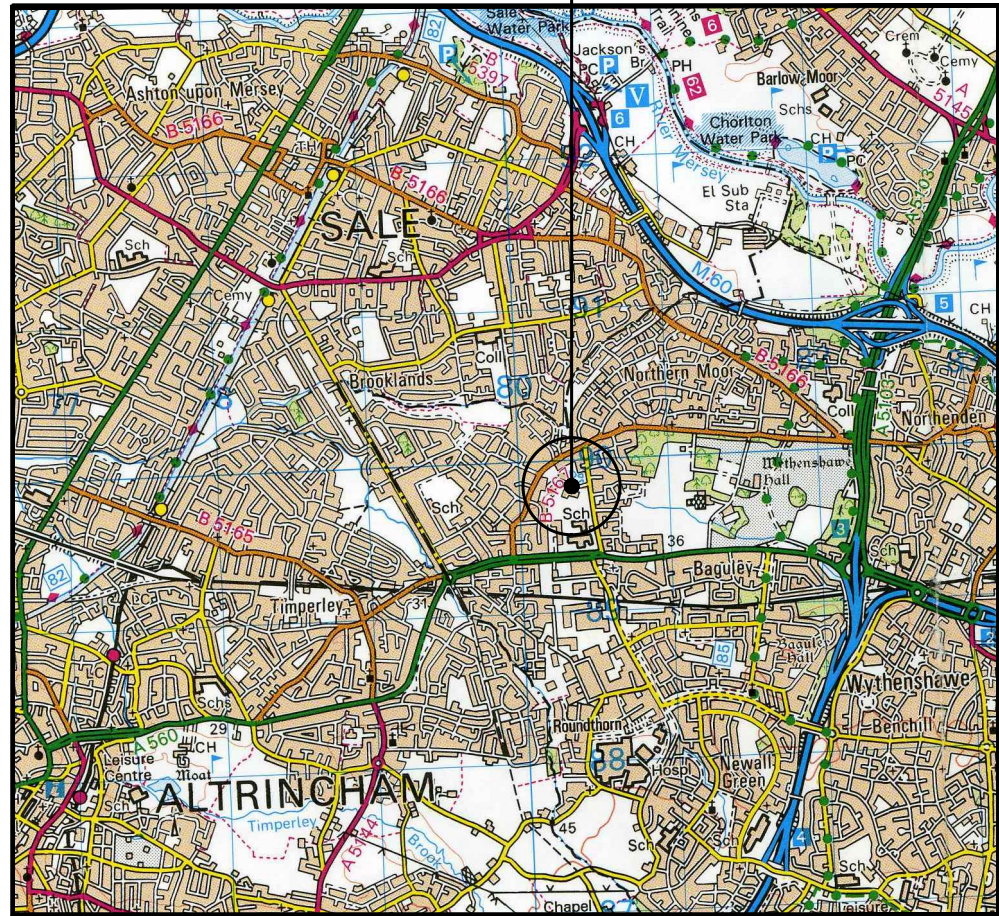


0 500 1000 1500 2000 2500m
1:50000

SITE LOCATION
(Scale 1:50000)
Ordnance Survey map extract
based upon Landranger map series
with the permission of the controller of
Her Majesty's Stationery Office
Licence No. 0100023487
Crown copyright.



SITE PHOTOGRAPH

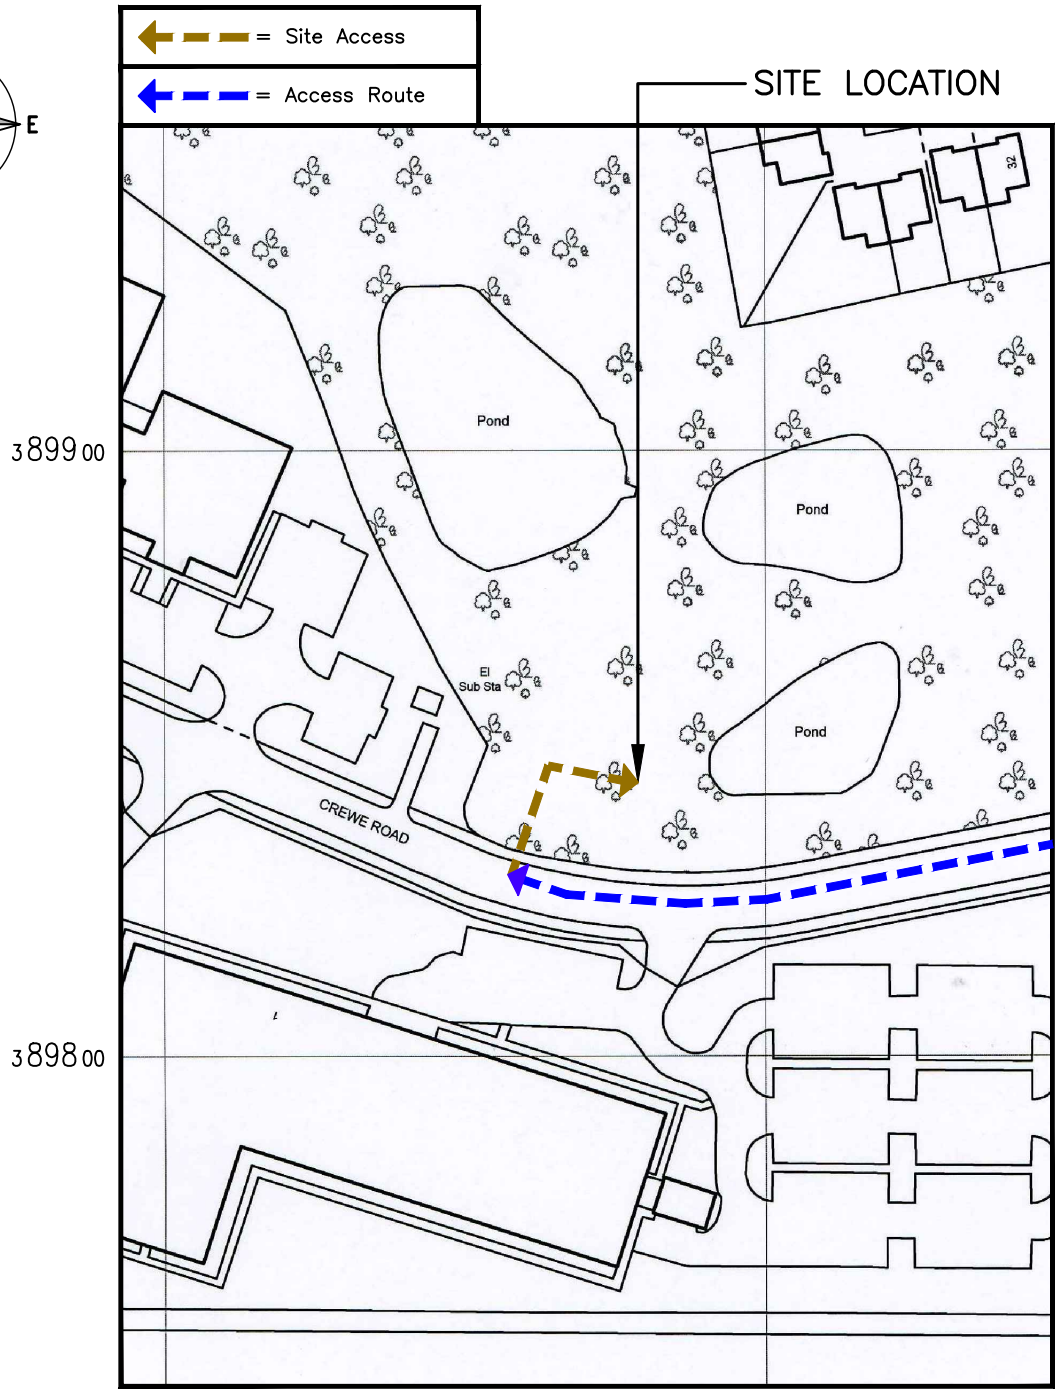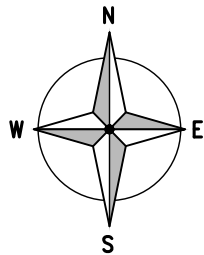

DETAILED SITE LOCATION
(Scale 1:1250)

Based upon Ordnance Survey map extract
with the permission of the Controller of
Her Majesty's Stationery Office.
Crown copyright.
Licence No. 100020449

0 12.5 25 37.5 50 62.5m
1:1250

ALL DIMENSIONS ARE IN mm UNLESS NOTED OTHERWISE

N.G.R | E: 380378 N: 389845

CONCESSION REQUIRED | YES

DIRECTIONS
LEAVE THE M60 AT JUNCTION 5 THEN MERGE ONTO THE A5103. PRINCESS PARKWAY, TOWARDS BAGULEY. AT THE JUNCTION WITH THE M56 MOTORWAY, TURN RIGHT ONTO THE A560, ALTRINCHAM ROAD. CONTINUE ON THIS ROAD UNTIL A TURNING ON THE RIGHT ONTO MOOR ROAD. TURN ONTO MOOR ROAD AND TAKE THE 1ST LEFT ONTO CREWE ROAD. THE ENTRANCE TO THE SITE IS LOCATED ON THE RIGHT HAND SIDE.

NOTES:

A	Issued for Approval	SPD	DH	31.03.21
REV	MODIFICATION	BY	CH	DATE



Cell Name	Opt.
BAGULEY HALL	A

Cell ID No		
CTIL	TEF	VF
128482	036637	74854_8

Site Address / Contact Details		
CREWE ROAD FISHING PONDS CREWE ROAD BAGULEY MANCHESTER M23 9BE		

Drawing Title: SITE LOCATION MAPS				
Purpose of issue: PLANNING				Dwg Rev:
Drawing Number: 100				A
Surveyed By: SPD		Original Sheet Size: A3		Pack Issue:
Drawn: SPD	Date: 31.03.21	Checked: DH	Date: 31.03.21	A

ALL DIMENSIONS ARE IN mm UNLESS NOTED OTHERWISE

N.G.R. E: 380378 N: 389845

CONCESSION REQUIRED YES

NOTES:

A	Issued for Approval	SPD	DH	31.03.21
REV	MODIFICATION	BY	CH	DATE



Cell Name	Opt.
BAGULEY HALL	A

Cell ID No		
CTIL	TEF	VF
128482	036637	74854_8

Site Address / Contact Details

CREWE ROAD FISHING PONDS
CREWE ROAD
BAGULEY
MANCHESTER
M23 9BE

Drawing Title:
LEASE DRAWING

Purpose of issue:
PLANNING


Drawing Number:
101

Surveyed By:
SPD

Original Sheet Size:
A3

Pack Issue:
A



Drawn: SPD Date: 31.03.21 Checked: DH Date: 31.03.21

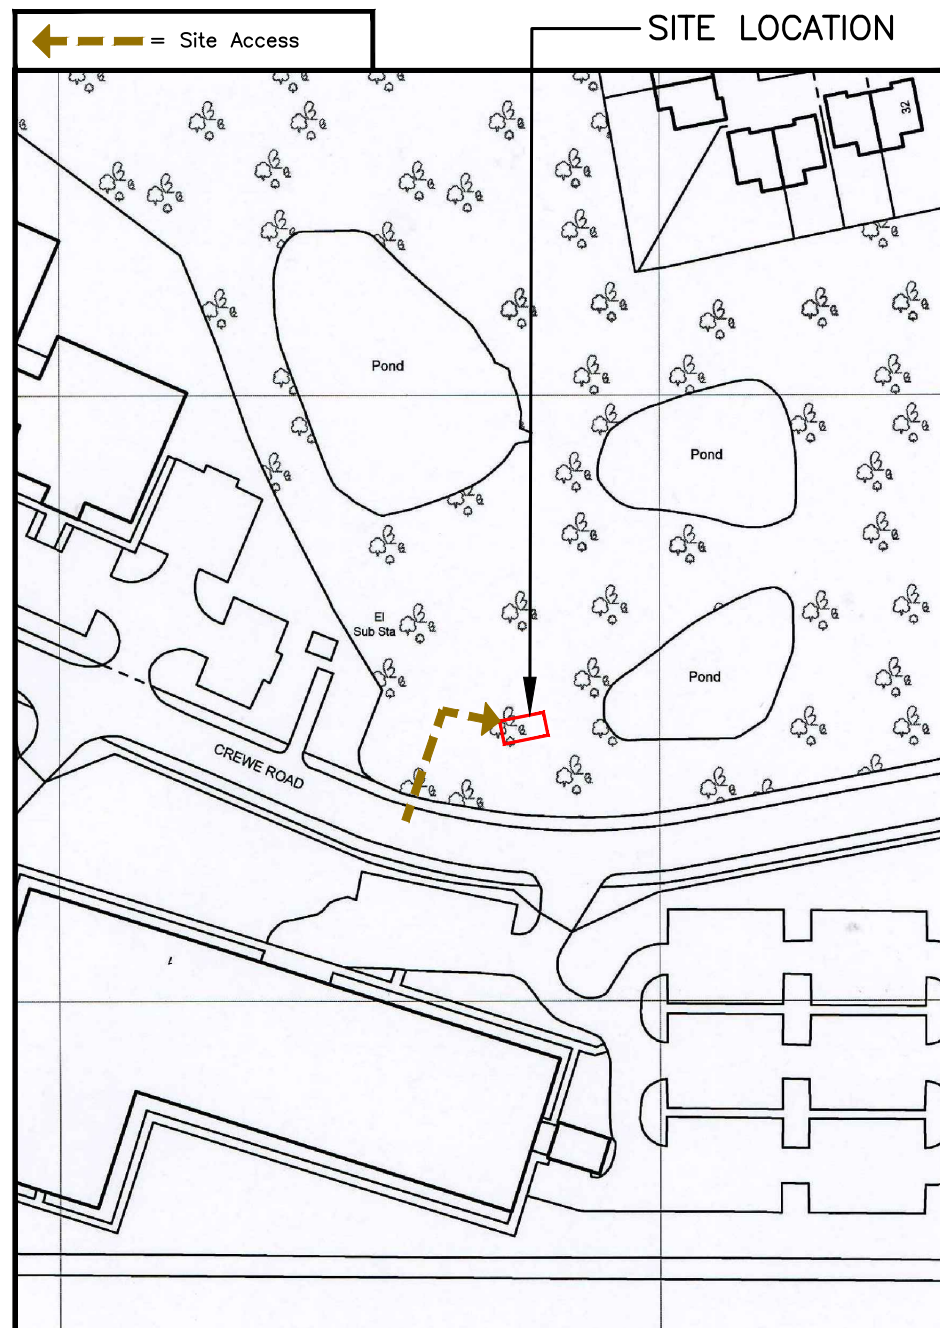

DETAILED SITE LOCATION (Scale 1:1250)

Based upon Ordnance Survey map extract
with the permission of the Controller of
Her Majesty's Stationery Office.
Crown copyright.
Licence No. 100020449


0 12.5 25 37.5 50 62.5m
1:1250

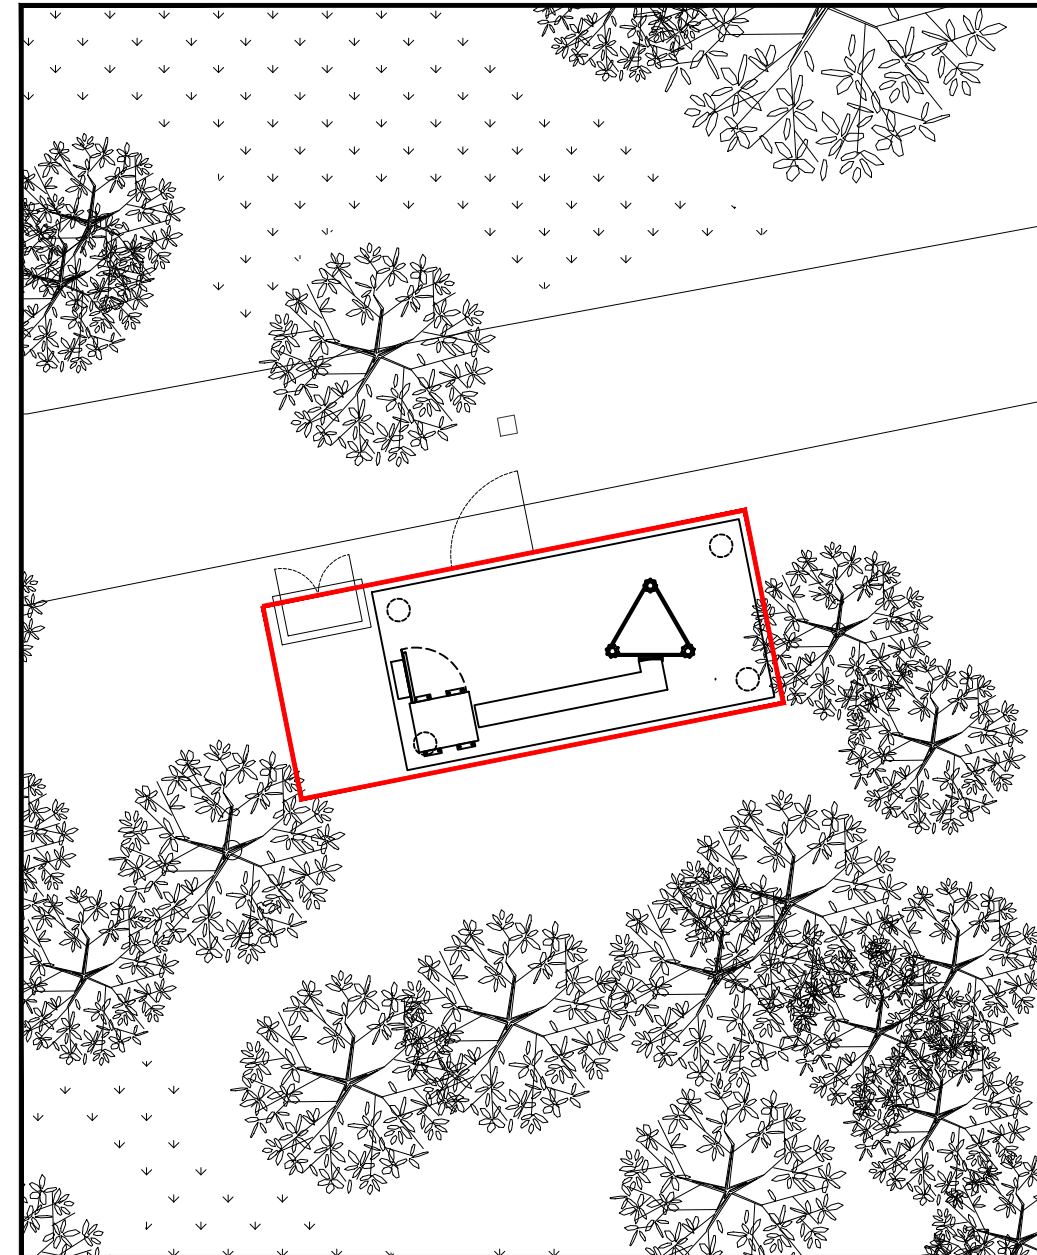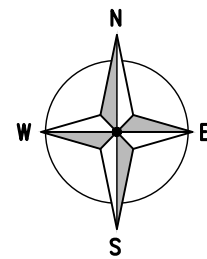

DEMISE PLAN (1:100)

0 1 2 3 4 5m
1:100

The drawings comply with **Standard Vodafone ICNIRP design guidelines.**
Designed in accordance with CTIL Beacon documents: SDN0009 'ICNIRP Compliance Summary'

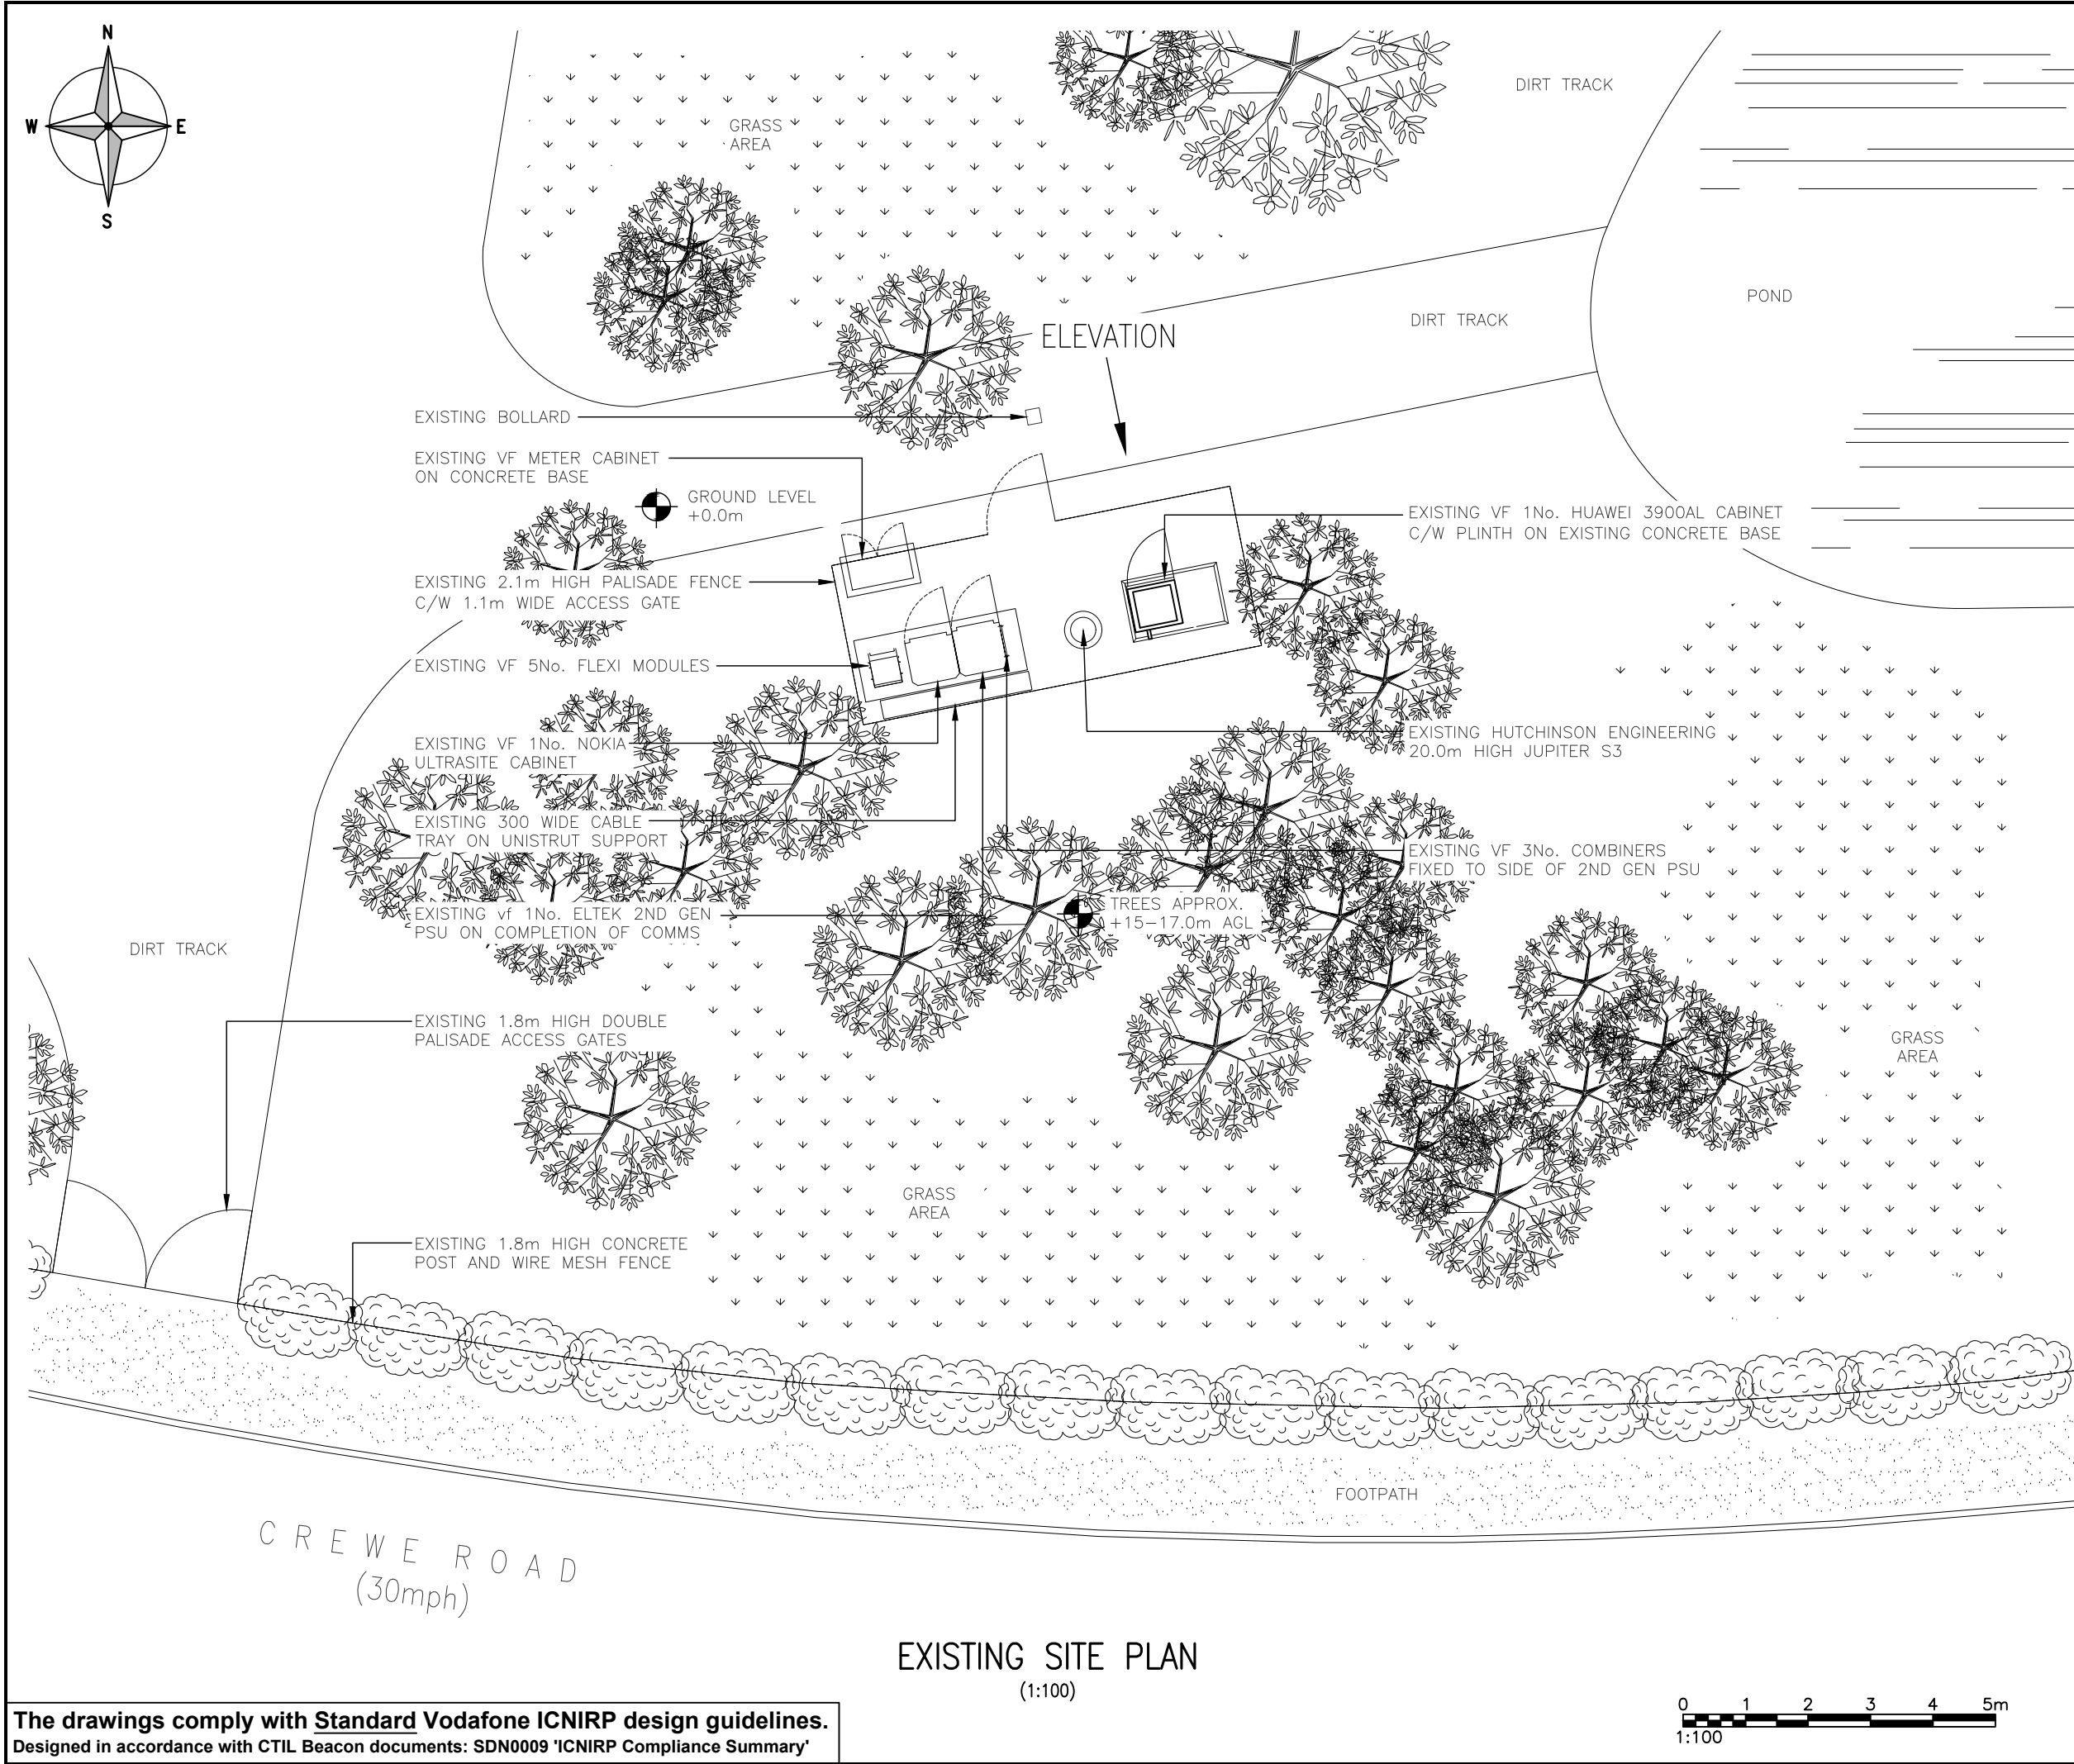

ALL DIMENSIONS ARE IN mm UNLESS NOTED OTHERWISE

N.G.R

E: 380378

N: 389845

CONCESSION REQUIRED

YES

NOTES:


A	Issued for Approval	SPD	DS	31.03.21
REV	MODIFICATION	BY	CH	DATE



CTIL - VENDOR SWAP

Cell Name			Opt.
BAGULEY HALL			A
Cell ID No			
CTIL	TEF	VF	
128482	036637	74854_8	
Site Address / Contact Details			
CREWE ROAD FISHING PONDS CREWE ROAD BAGULEY MANCHESTER M23 9BE			
Drawing Title: EXISTING SITE PLAN			
Purpose of issue: PLANNING			Dwg Rev:
Drawing Number: 200			A
Surveyed By: MH		Original Sheet Size: A3	Pack Issue:
Drawn: SPD	Date: 31.03.21	Checked: DH	Date: 31.03.21

The drawings comply with **Standard Vodafone ICNIRP design guidelines.**
Designed in accordance with CTIL Beacon documents: SDN0009 'ICNIRP Compliance Summary'

EXISTING SITE PLAN
(1:100)

 

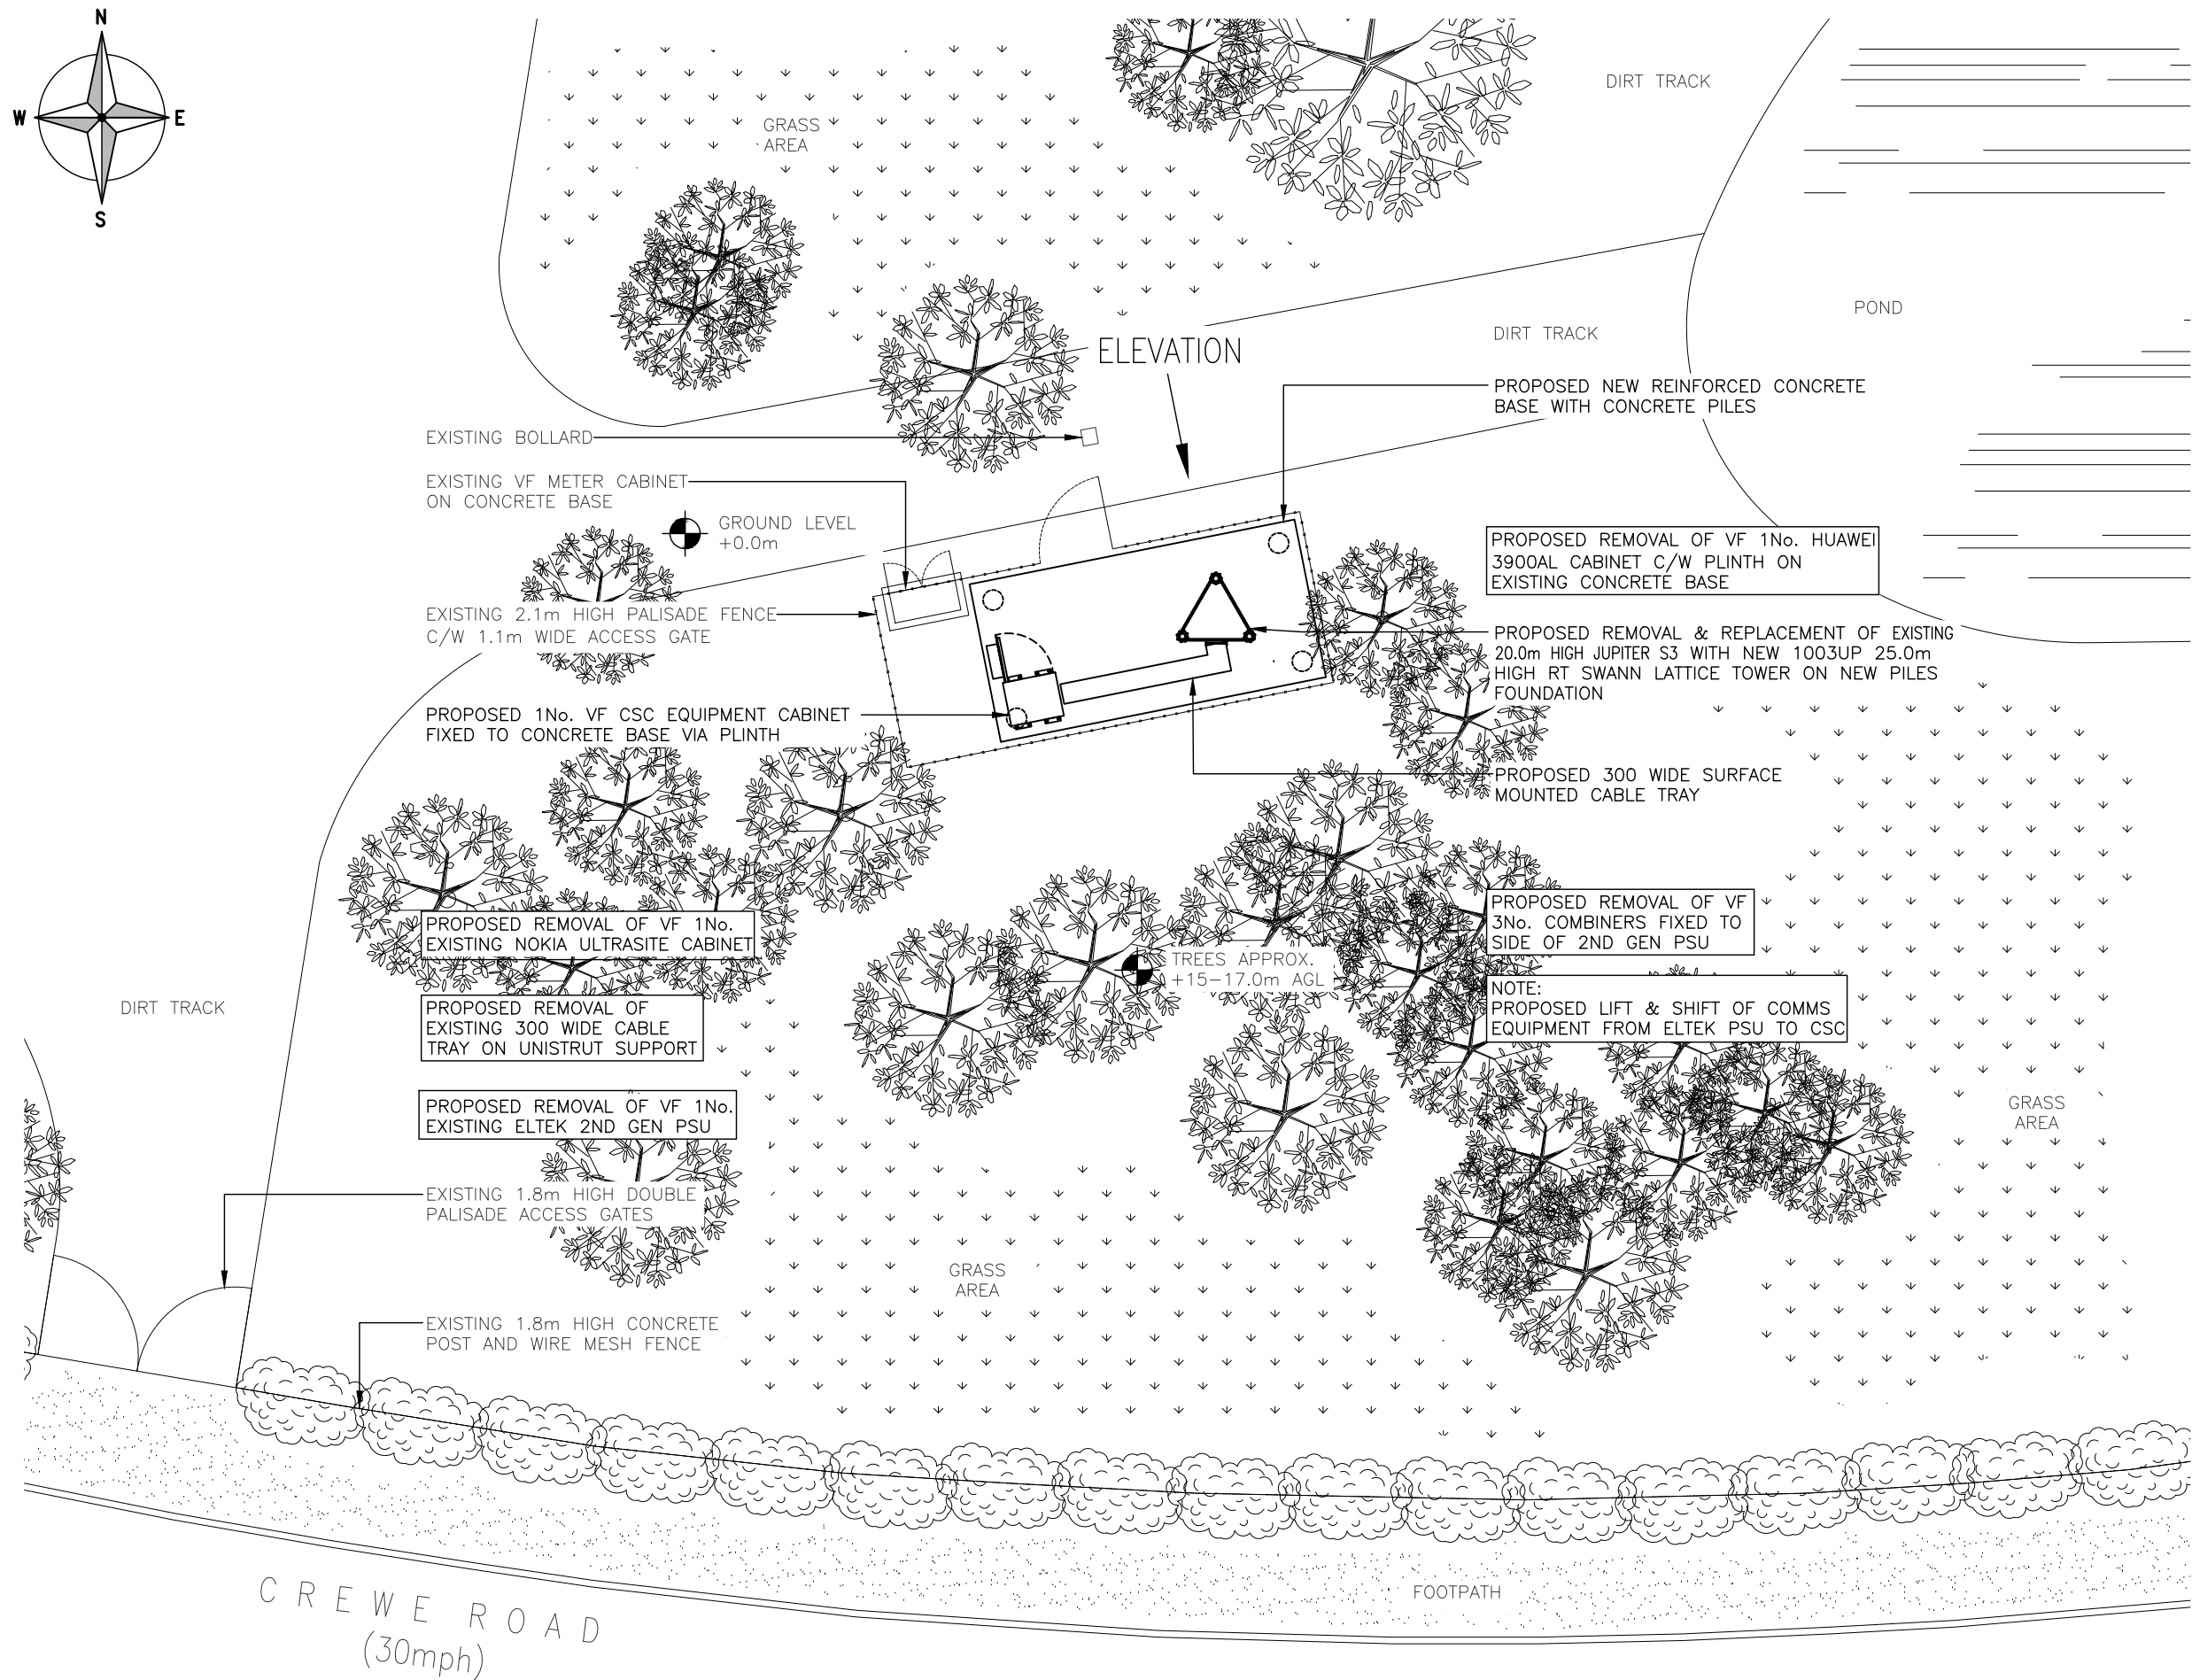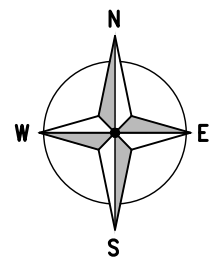

PROPOSED SITE PLAN
(1:100)

The drawings comply with **Standard Vodafone ICNIRP design guidelines.**
Designed in accordance with CTIL Beacon documents: SDN0009 'ICNIRP Compliance Summary'



ALL DIMENSIONS ARE IN mm UNLESS NOTED OTHERWISE

N.G.R | E: 380378 N: 389845

CONCESSION REQUIRED | YES

CONFIG: Z_HW H3+H11+H18+H30+H19+H22+H24+H25

REF	BRG°	TOP	C/L	BTM
A1	60°	25.0m	23.9m	22.9m
B1	60°	25.0m	24.7m	24.4m
A2	180°	25.0m	23.9m	22.9m
B2	180°	25.0m	24.7m	24.4m
A3	300°	25.0m	23.9m	22.9m
B3	300°	25.0m	24.7m	24.4m

NOTES:

A	Issued for Approval	SPD	DS	31.03.21
REV	MODIFICATION	BY	CH	DATE




Cell Name	Opt.
BAGULEY HALL	A

Cell ID No		
CTIL	TEF	VF
128482	036637	74854_8


Site Address / Contact Details		
CREWE ROAD FISHING PONDS CREWE ROAD BAGULEY MANCHESTER M23 9BE		

Drawing Title: PROPOSED SITE PLAN		
Purpose of issue: PLANNING		Dwg Rev:
Drawing Number: 201		A
Surveyed By: SPD	Original Sheet Size: A3	Pack Issue:
Drawn: SPD	Date: 31.03.21	Checked: DS
		Date: 31.03.21
		A

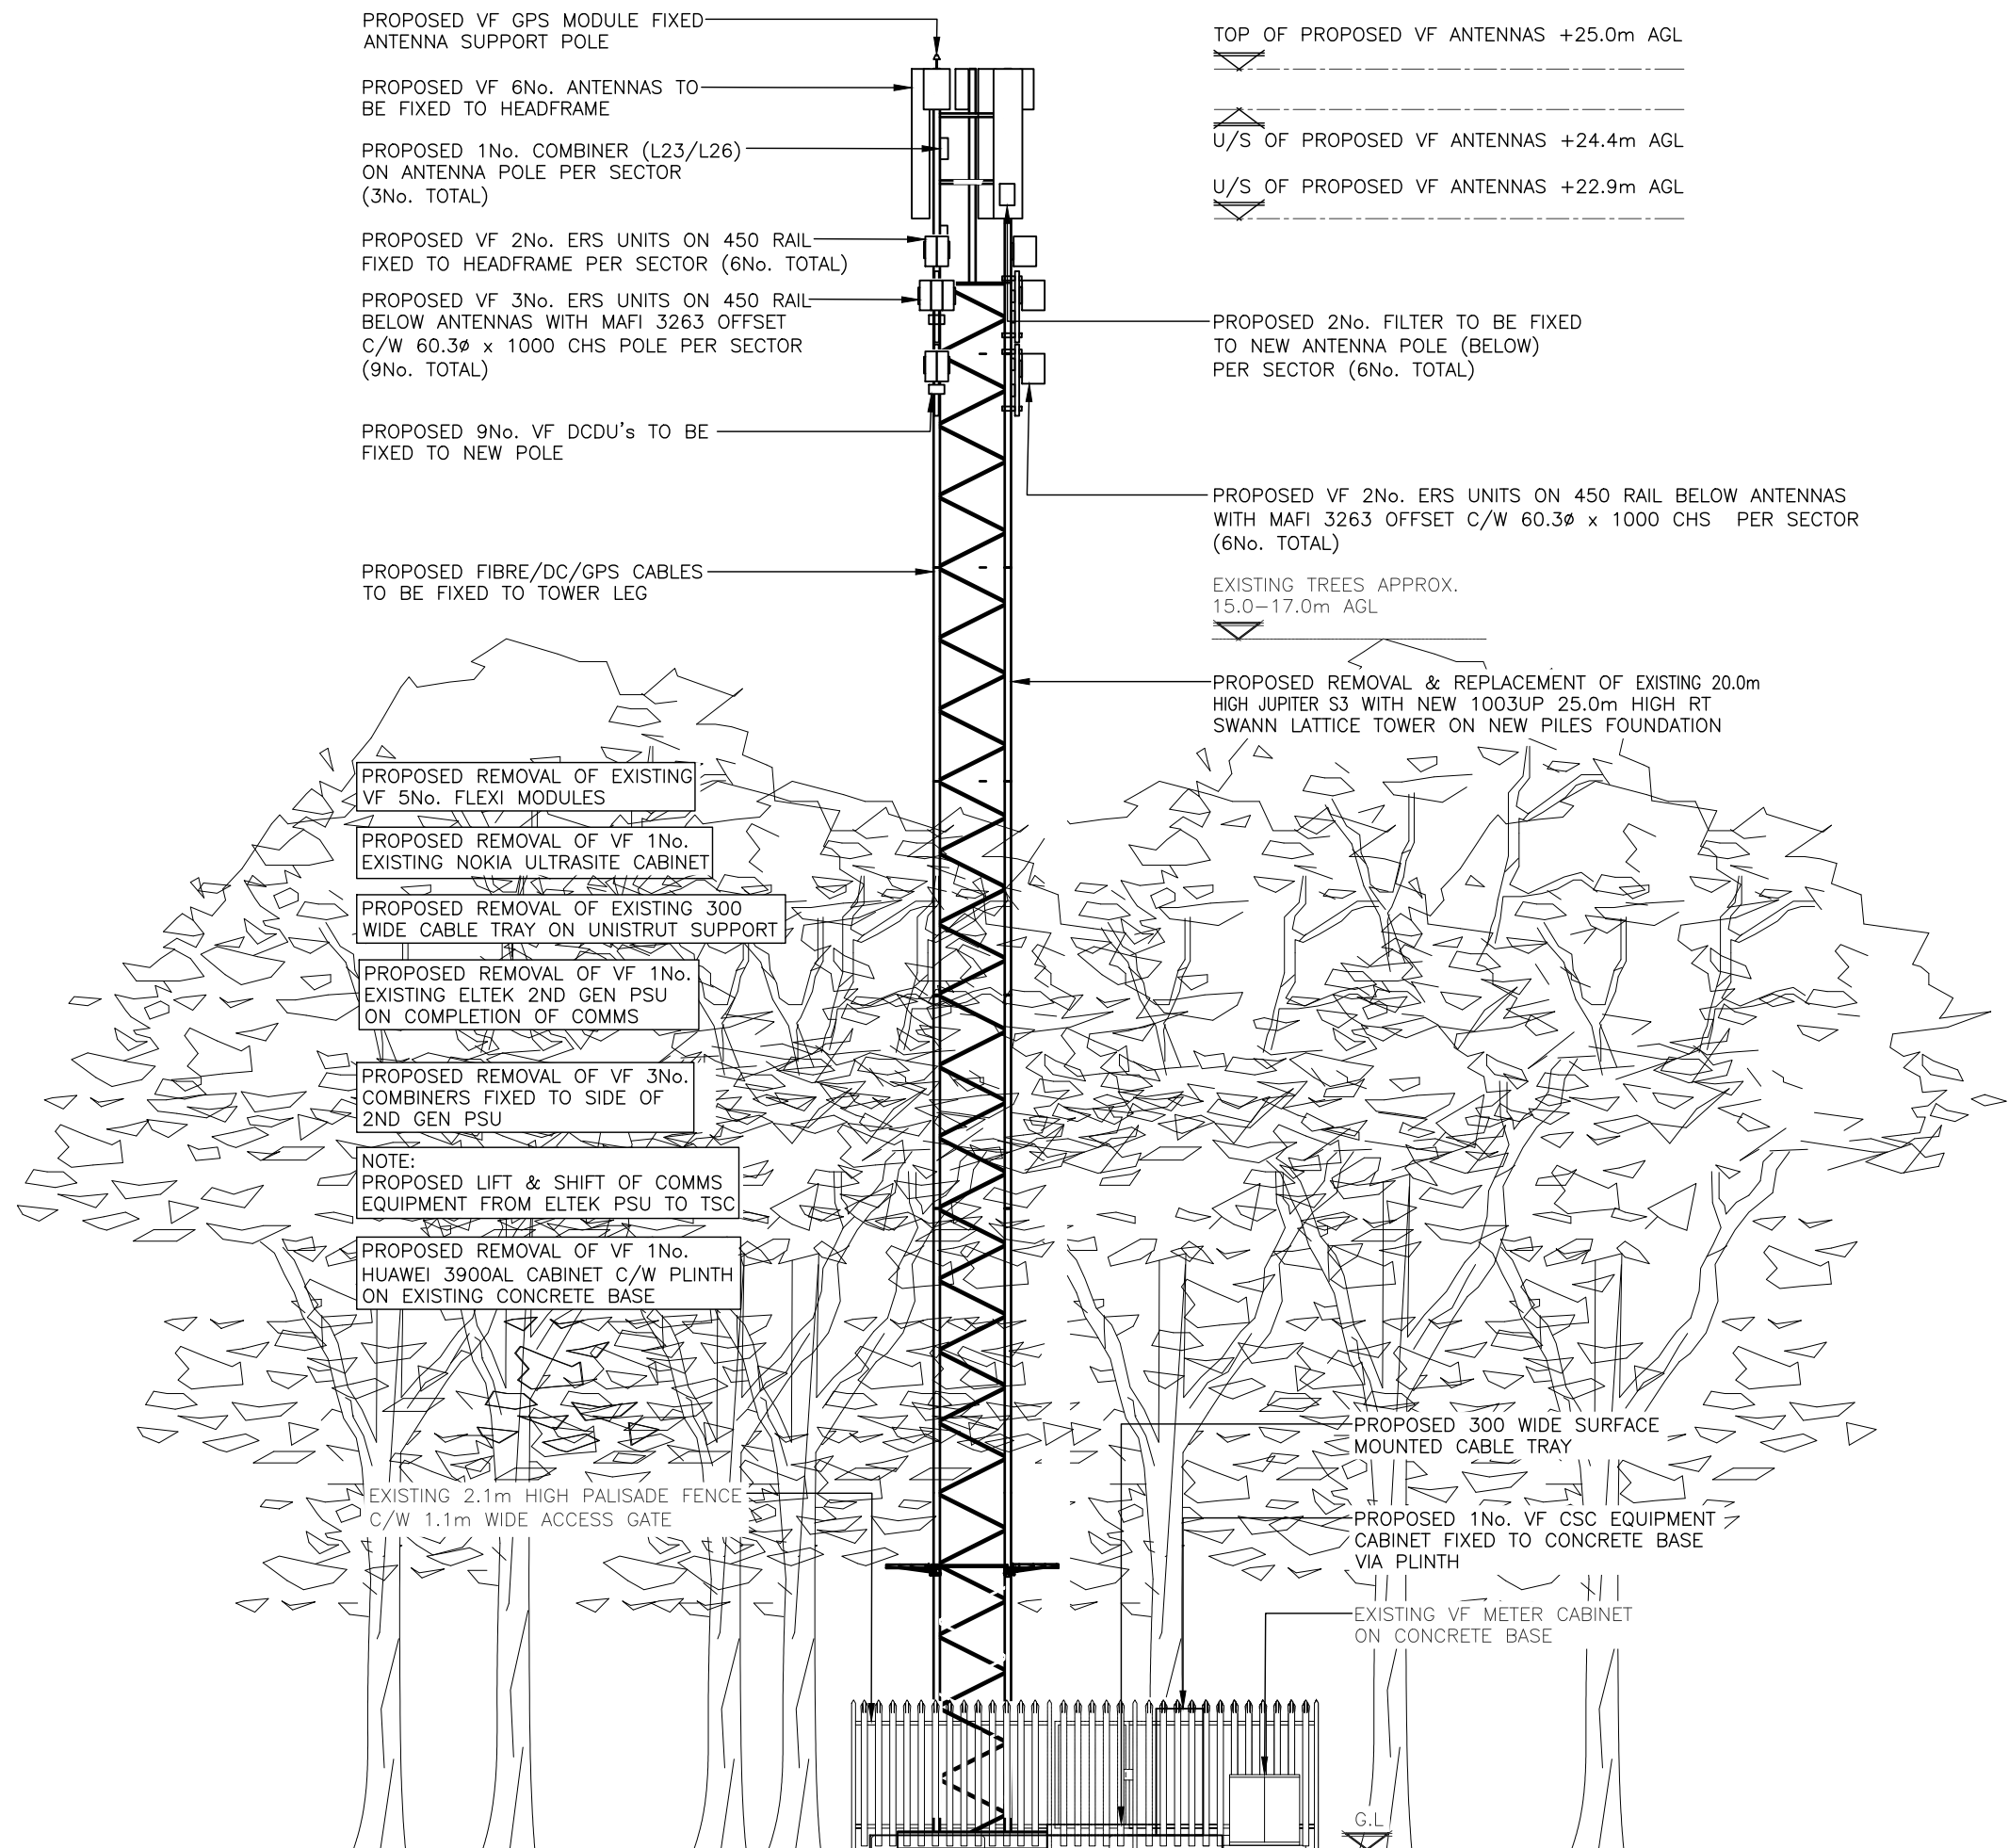

The drawings comply with **Standard Vodafone ICNIRP design guidelines.**
Designed in accordance with CTIL Beacon documents: SDN0009 'ICNIRP Compliance Summary'

PROPOSED SITE ELEVATION
(1:100)

 

ALL DIMENSIONS ARE IN mm UNLESS NOTED OTHERWISE							
N.G.R		E: 380378		N: 389845			
CONCESSION REQUIRED				YES			
CONFIG: Z_HW H3+H11+H18+H30+H19+H22+H24+H25							
REF	BRG°	TOP	C/L	BTM			
A1	60°	25.0m	23.9m	22.9m			
B1	60°	25.0m	24.7m	24.4m			
A2	180°	25.0m	23.9m	22.9m			
B2	180°	25.0m	24.7m	24.4m			
A3	300°	25.0m	23.9m	22.9m			
B3	300°	25.0m	24.7m	24.4m			
DESIGN DEPENDENCIES					COMPLETED		
GDC		LEVEL	2	✓	TBC		
FOUNDATION CALCS				✓	TBC		
BOREHOLE REPORT				✓	N/A		
TX LIFT & SHIFT				✓	N/A		
PILED DESIGN				✓	TBC		
REFER TO THE SITE SPECIFIC DRAWING SUBMISSION CHECKLIST (SDN0020) FOR A COMPREHENSIVE LIST AND INSTRUCTION ON WHERE TO FIND ALL ACCOMPANYING DESIGN DOCUMENTATION.							
NOTES:							
A	Issued for Approval				SPD	DH	31.03.21
REV	MODIFICATION				BY	CH	DATE



Cell Name		Opt.
BAGULEY HALL		A
Cell ID No		
CTIL	TEF	VF
128482	036637	74854_8

Site Address / Contact Details
CREWE ROAD FISHING PONDS
CREWE ROAD
BAGULEY
MANCHESTER
M23 9BE

Drawing Title: PROPOSED SITE ELEVATION		
Purpose of issue: PLANNING		Dwg Rev:
Drawing Number: 301		A
Surveyed By: SPD	Original Sheet Size: A3	Pack Issue:
Drawn: SPD	Date: 31.03.21	Checked: DH Date: 31.03.21