



All new signage to be submitted under separate planning application.

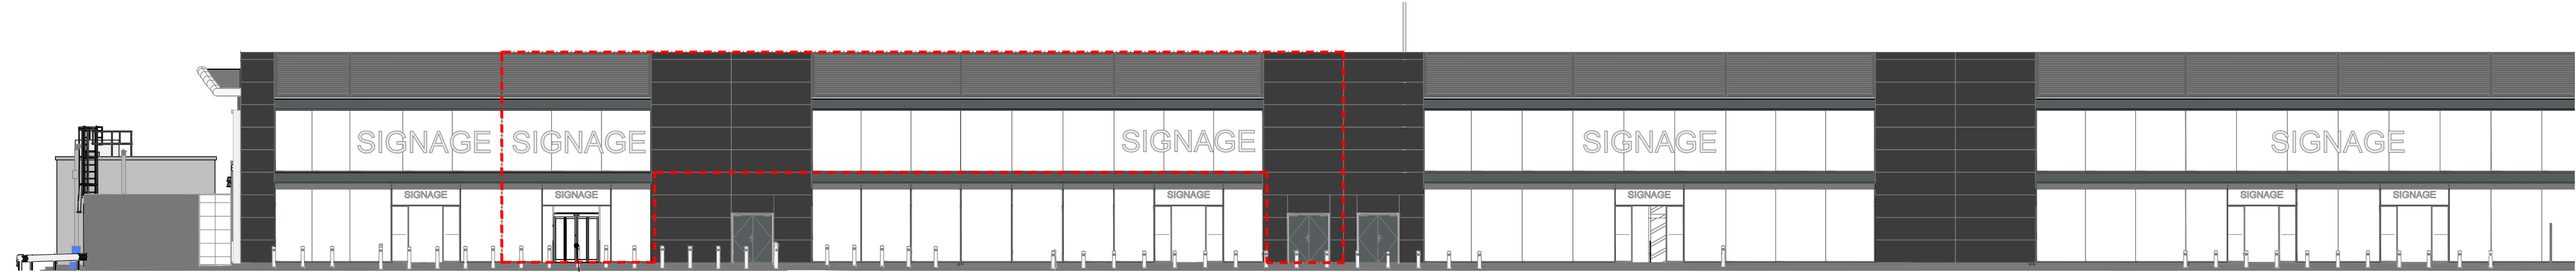


South Elevation - 1:200


Existing PPC Curtain Walling, with new Automated, Bi-Parting, Folding Doors. Existing frame to be painted grey.

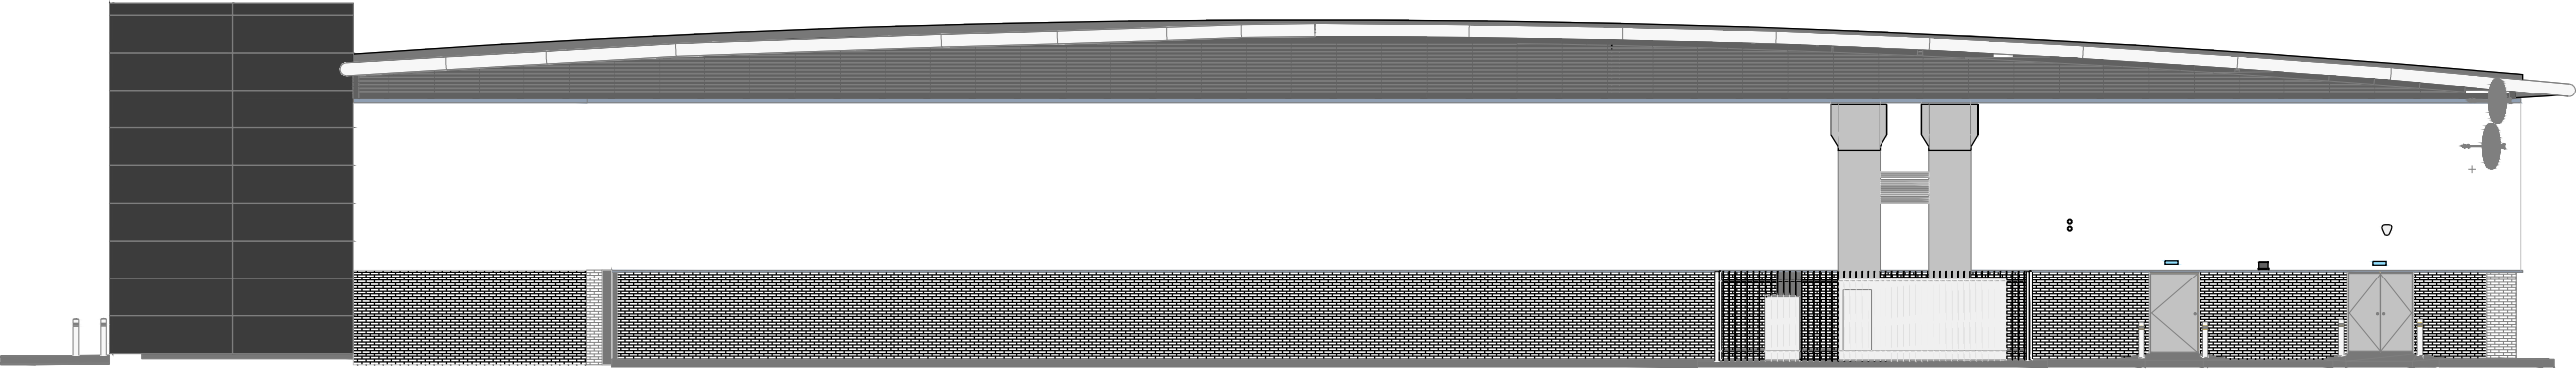

East Elevation - 1:200

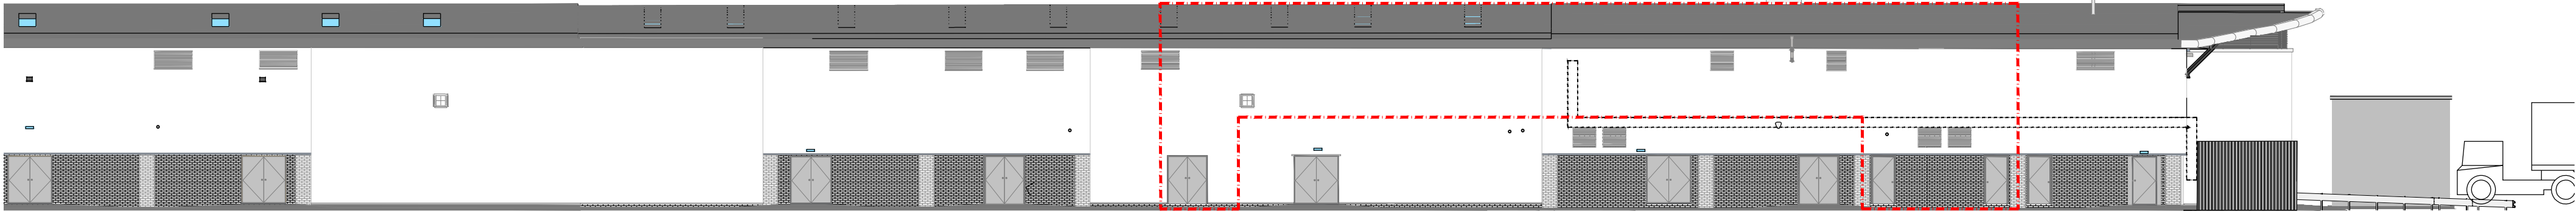

North Elevation - 1:200

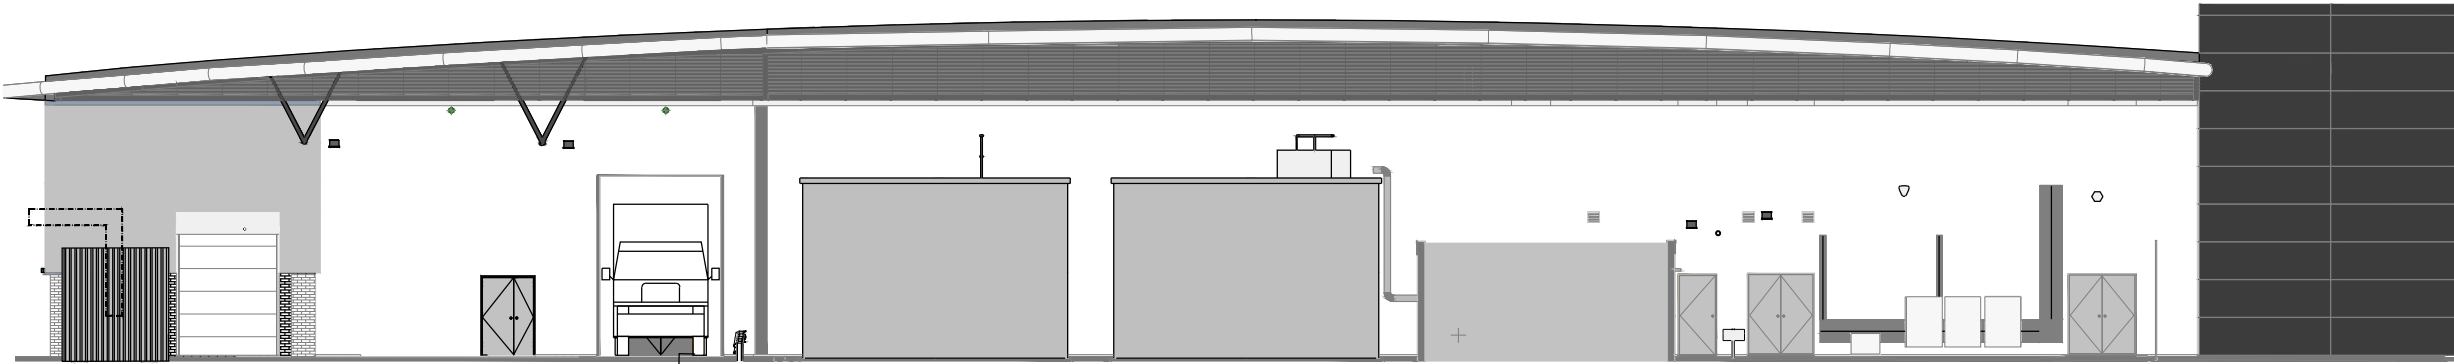

West Elevation - 1:200

Rev	Date	Description	Drawn/	Checked
PROJECT TITLE			DRAWING TITLE	
Manchester Cheetham Hill			Proposed Elevations	
Manchester Fort Shopping Park, Manchester, M8 8EP			New Entrance Doors	
DRAWN / CHECKED		DATE	SCALE	JOB No
SS/EK		28.04.21	1:200 @ A2	1132
DRAWING PURPOSE				DRAWING No
TOWN PLANNING APPLICATION				104
				Rev
				-
			Pure Gym Ltd	
			Town Centre House	
			The Merrion Centre	
			Leeds	
			LS2 8LY	
			e: architecture@puregym.com	
			t: 0113 285 8787	
			w: www.puregym.com	