


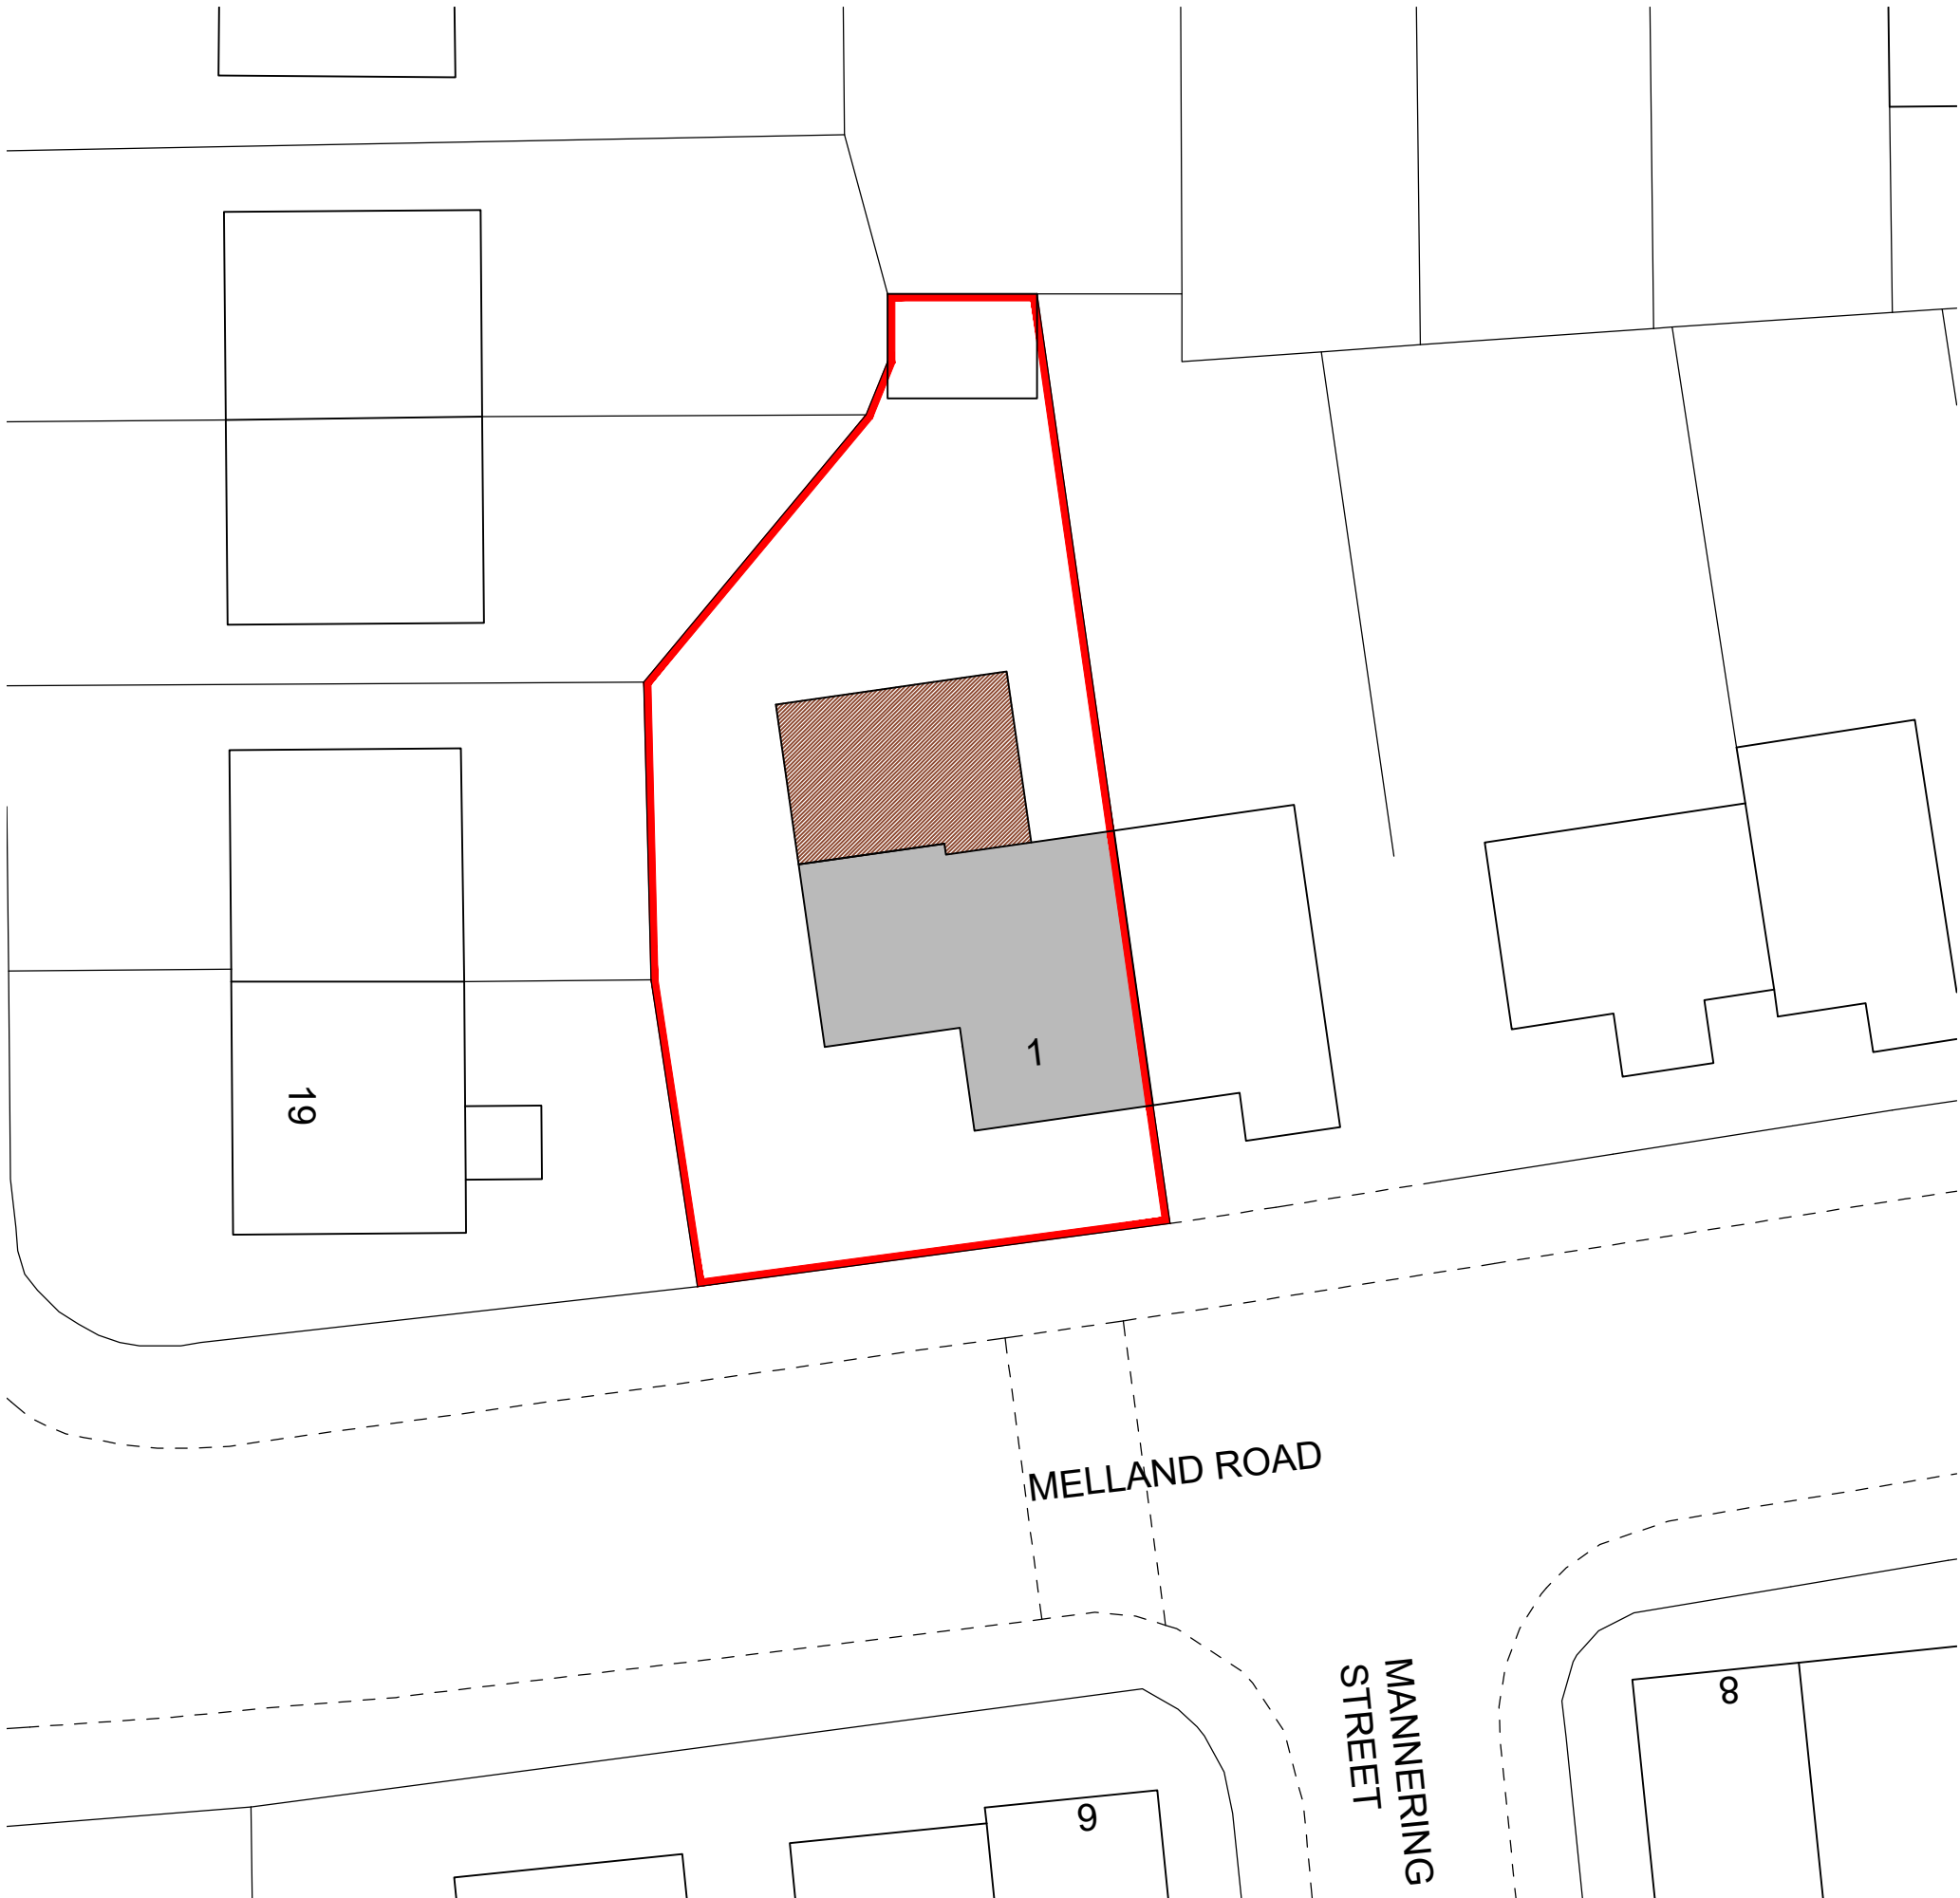


Proposed Site Plan
Scale 1:200 @ A3

Site Area - 293 SqM/ 3150 SqFt


Existing Building
Proposed Extension

Site Boundary

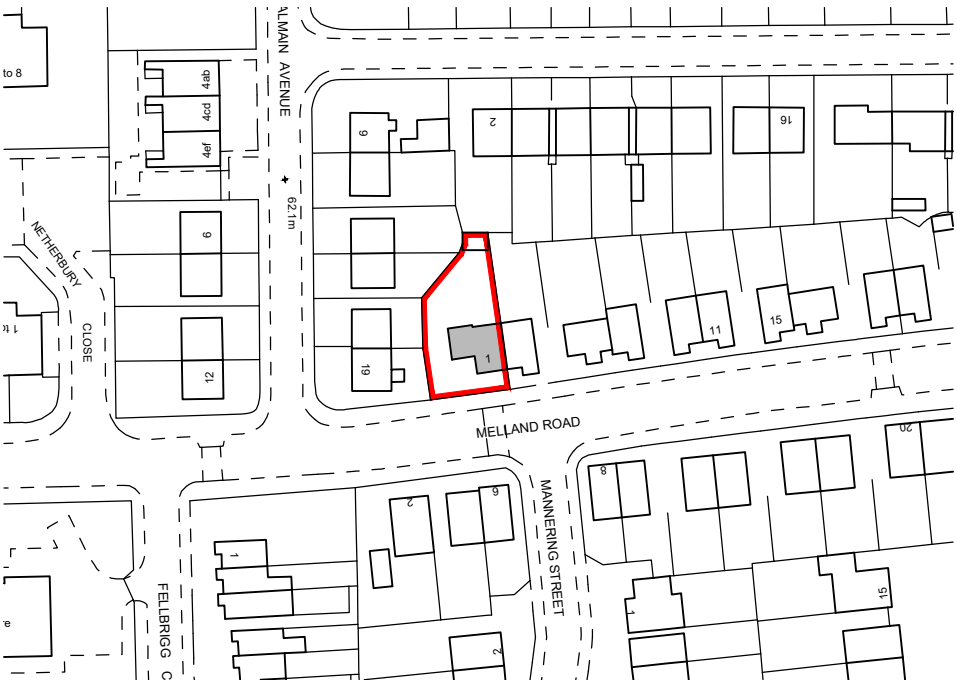

Existing Site Location Plan
Scale 1:1250 @ A3

Site Boundary
Existing Building

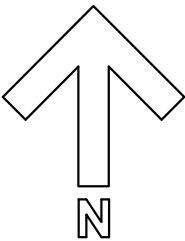

NOTES:

No scaling or dimensions other then those figured are to be taken from this drawing. All dimensions to be checked on site

This drawing is for use at the named location and for Planning Permission purposes only and as such should not be used at any other location or for any other purposes

Project Location:

1 Melland Road
Manchester
M18 7QA

Drawing:

00 Site Location

Scale:	Size:	Date:
Varies	A3	08/20