


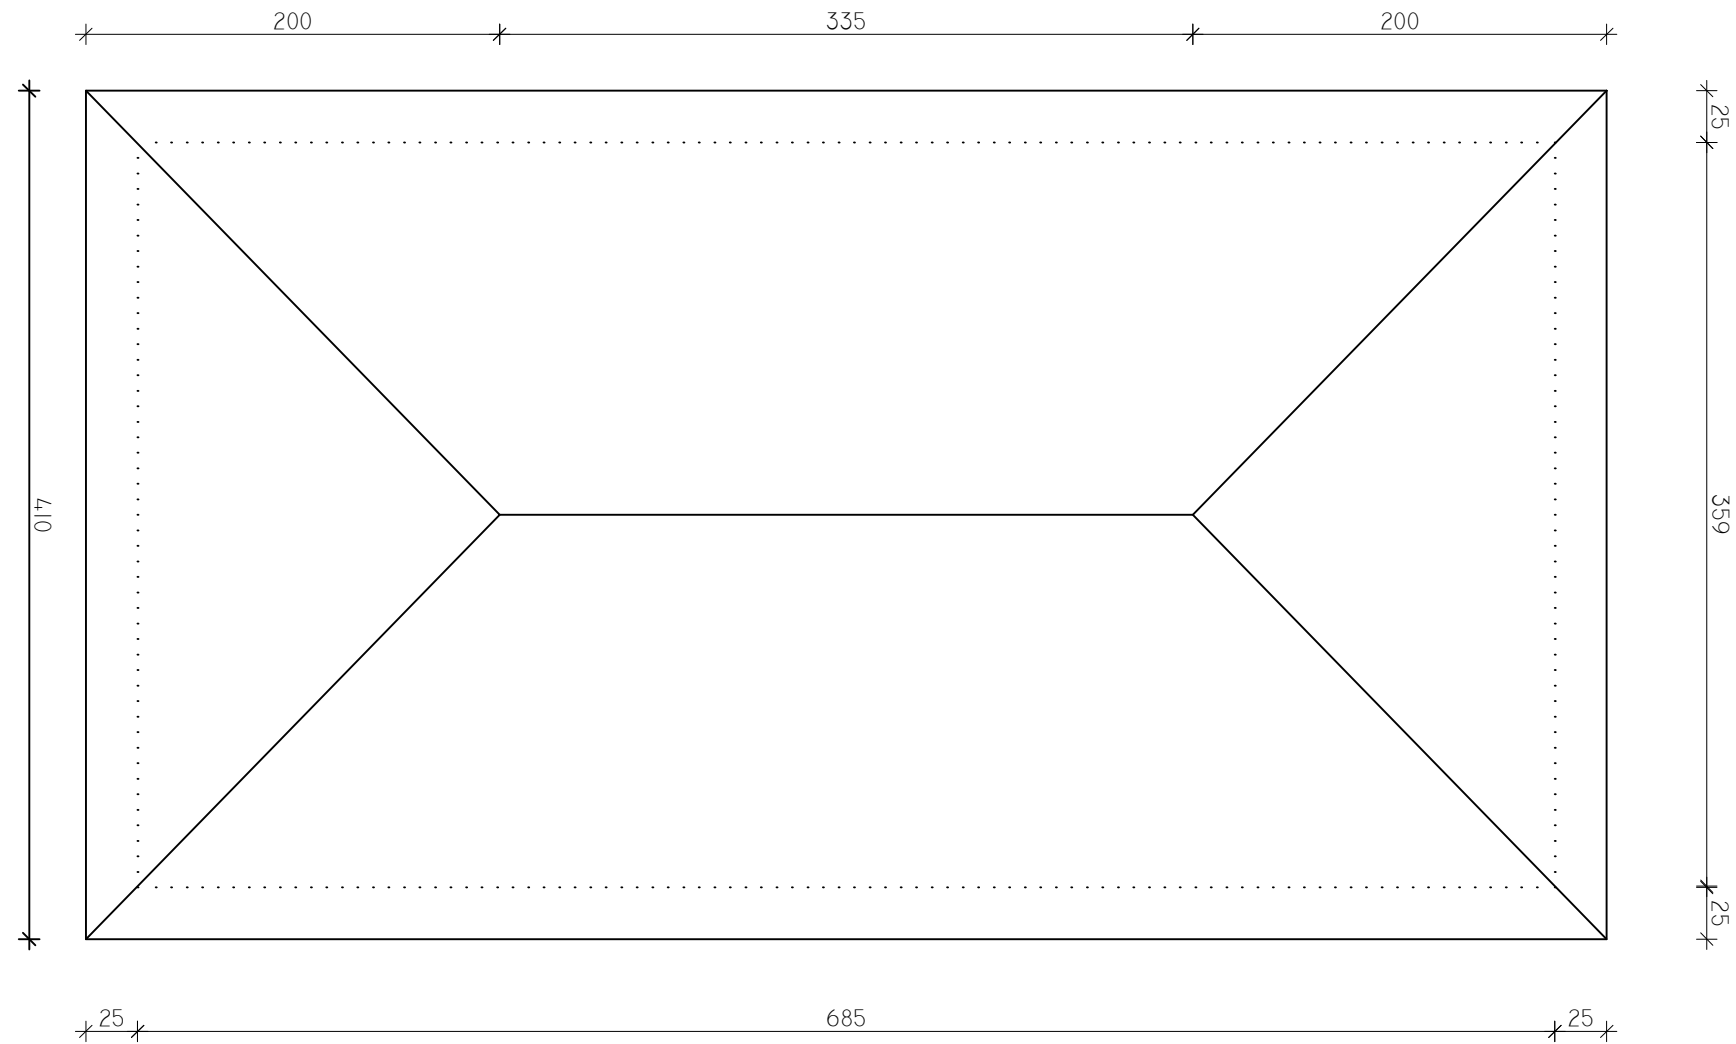

client: _____

drawing no: _____

scale/date _____

project: _____

drawing title: _____

by: _____

Existing Development
BARLOW MOOR ROAD

2021/06-042
EXISTING ROOF PLAN

1:50 28/06/2021
checked: **MANSUROGLU LTD**
E.M.