





EXISTING GA FRONT ELEVATION

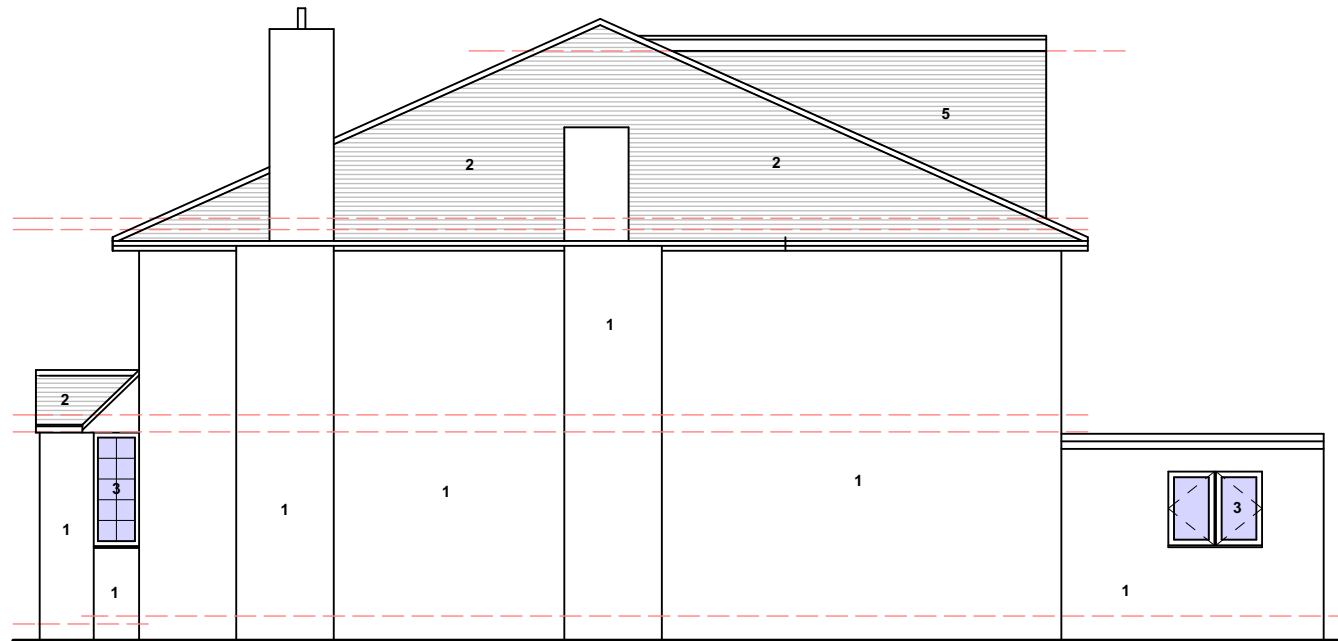

EXISTING GA SIDE ELEVATION 1



EXISTING GA REAR ELEVATION

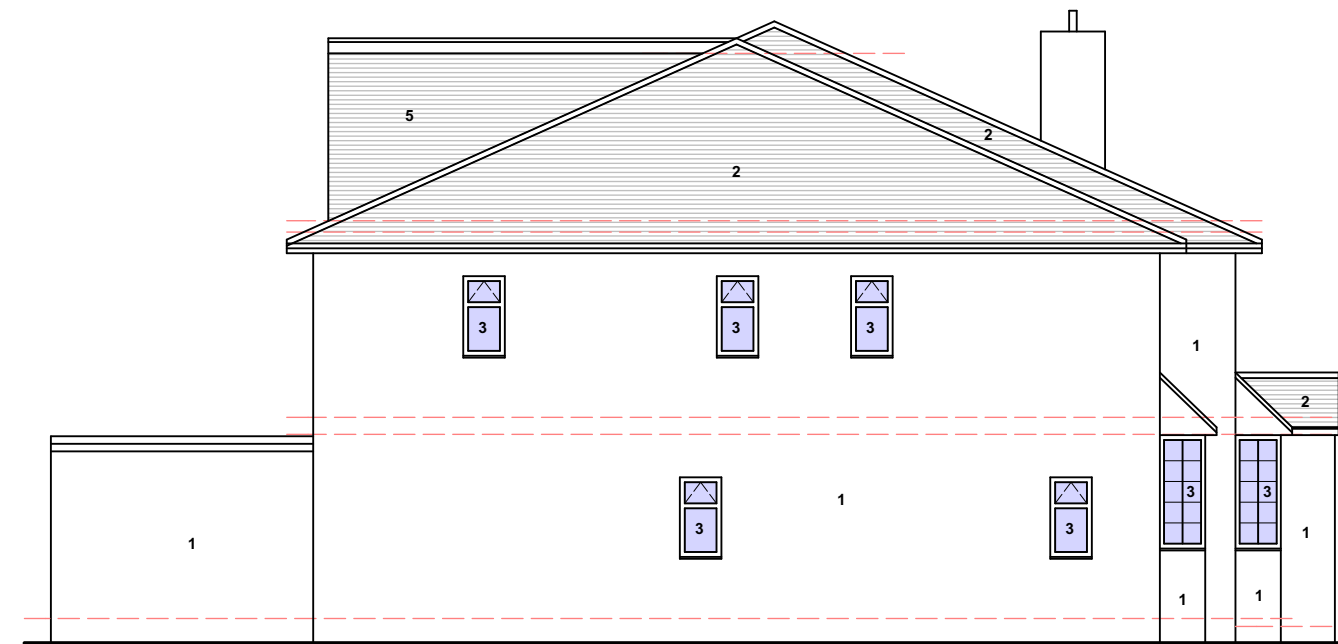

EXISTING GA SIDE ELEVATION 2

notes

This drawing is subject to a detailed building and site survey, therefore no guarantee of its accuracy can be given. This drawing has been draughted in accordance with the clients design requirements. All areas are approximate and are subject to a detailed building and site survey and further design development. All dimensions should be checked prior to commencement of construction on site. Measurements should not be taken off the drawing.

All dimensions shown are in millimetres (mm).

Text Key

1. Existing facing brickwork
2. Existing grey concrete tiles
3. Existing uPVC window & door
4. Existing velux style roof light
5. Existing Vertically hung tiles
6. Proposed grey concrete tiles
7. Proposed uPVC window & door
8. Proposed velux style roof light
9. Proposed Vertically hung tiles
10. Proposed facing brickwork

PL0 Planning Issue

02.12.20



NADA Architects Ltd
169 Kingsway
Burnage
Manchester
M19 2ND
Mob: 07974 735527
E: ahmed@nadaarchitects.com
W: www.nadaarchitects.com

D - design PL - planning PT - pre-tender
T - tender P - preliminary
C - construction R - record

NOREEN ASLAM

HOUSE EXTENSION.
449 WILBRAHAM ROAD,
MANCHESTER, M21 0UZ

EXISTING GA ELEVATIONS

scale 1:100 @ A3 date 02.12.20 drawn MH checked AC

job no (category) dwg no revision

20-868 (02)001 PL0

Drawing measurements shall not be obtained by scaling. Verify all dims prior to construction. Immediately report any discrepancies on this drawing to Architect. This drawing shall be read in conjunction with associated specifications and related consultant's documents.

PLANNING