

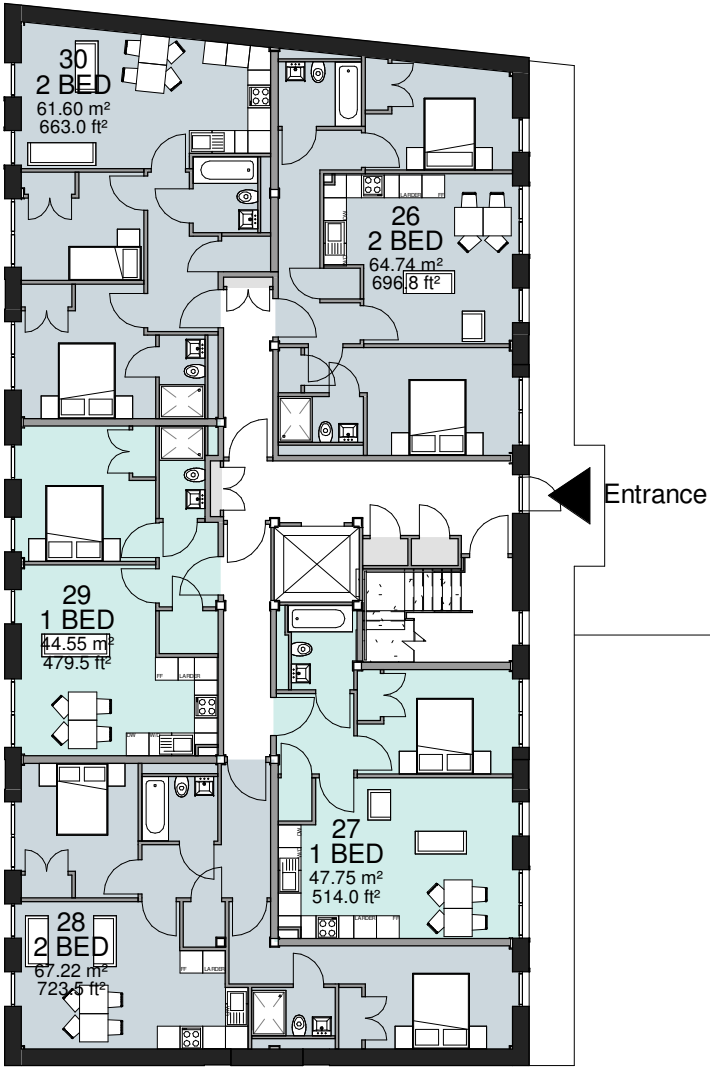


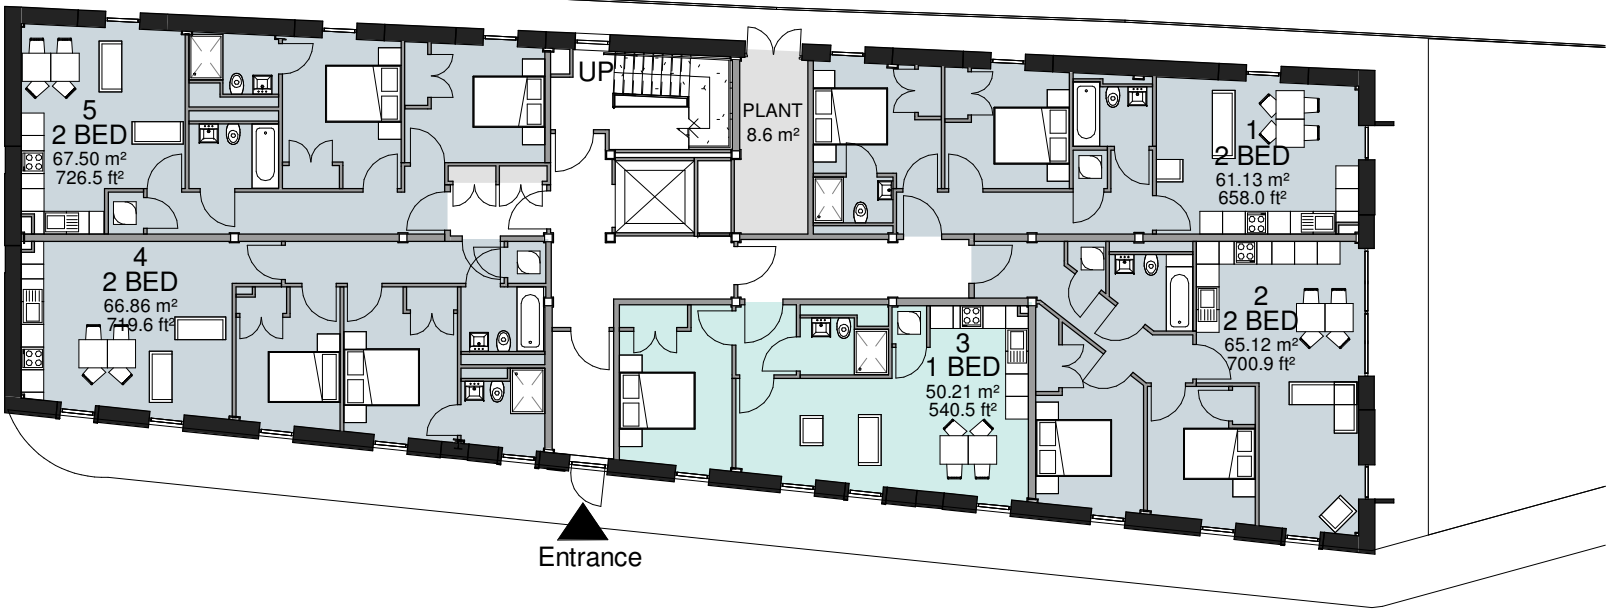

Key

- 1 BED
- 2 BED
- ANCILLARY
- ENTRANCES

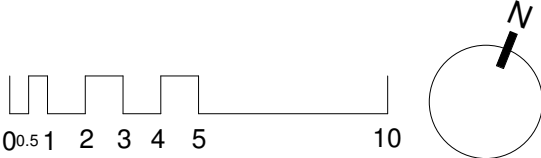

DRAWING SCALE 1:200

4	30.07.2021	Secondary exit doors replaced with windows following fire strategy review (North and East Elevations) and full length window replaced with double door for plan room (North Elevation).
3	09.12.19	Entrance and security gates added and glazed doors removed from apartment 2, as per planners comments
2	07.11.19	Layouts amended to reflect changes in window arrangements, as per planners comments.
1	23.08.19	Refuse store doors amended to open inwards
0	-	Issued for Planning
REV.	DATE	COMMENT

- ☐ CONCEPT
- ☒ PLANNING
- ☐ BUILDING CONTROL
- ☐ COMMENT
- ☐ TENDER
- ☐ CONSTRUCTION

UNIT 4
BOTANIC ESTATE
198 EDGE LANE
LIVERPOOL
L7 9PL

T: 0151 228 4666
F: 0151 228 8666
E: admin@dvarchitects.co.uk

CLIENT:

-

dv
ARCHITECTS

PROJECT:
421 BARLOW MOOR ROAD, M21 8ER

DRAWING:
PROPOSED GROUND FLOOR

PROJECT N°:	DRAWING N°:	REV:	SCALE:	DRAWN:
1479	PL 0100	4	As indicated	JB
			SHEET:	CHECKED:
			A3	BH
			DATE:	DATE:
				26.06.2019

1 Proposed Ground Floor Plan
1 : 200