


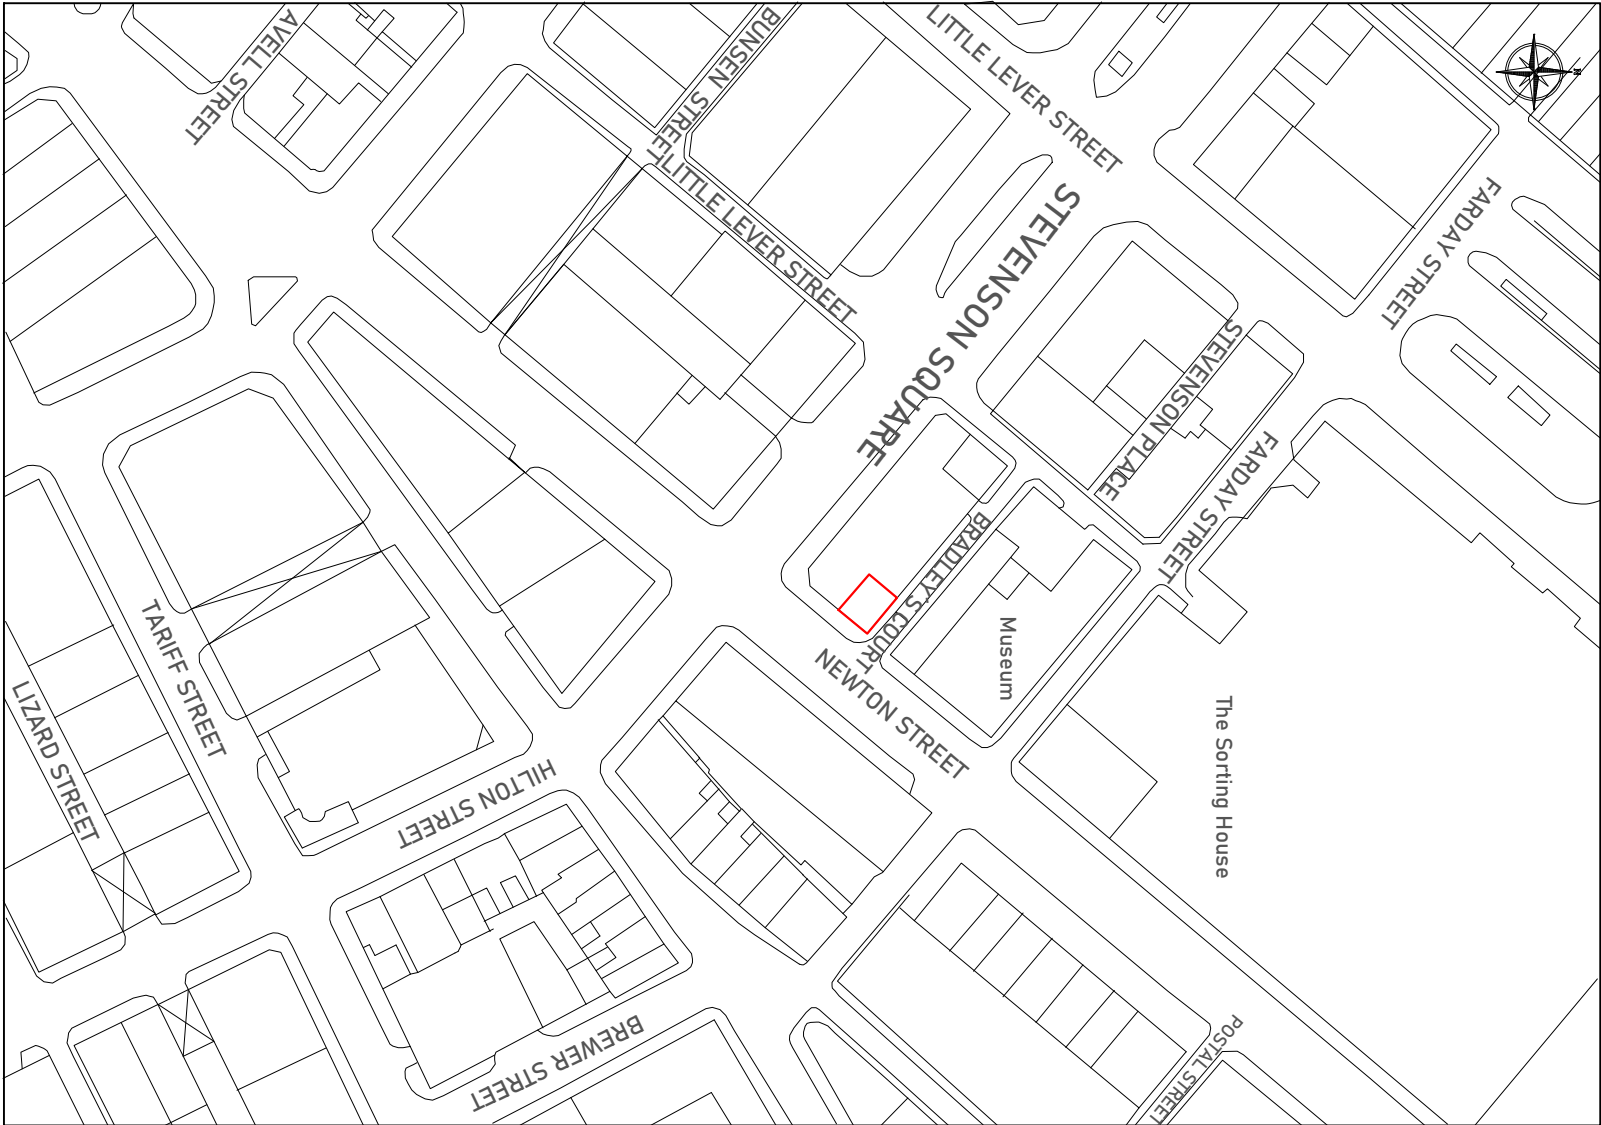

LOCATION PLAN 1:250

Refuse store/collection point off
Bradley Court 3no. 240l bins +
23L food caddy.
Bins collected by council.

Existing front door access
raised 1.2 m (approx) from Newton Street
pavement level




55 Newton Street from
Southwest



55 Newton Street from
Northeast

SITE PHOTO

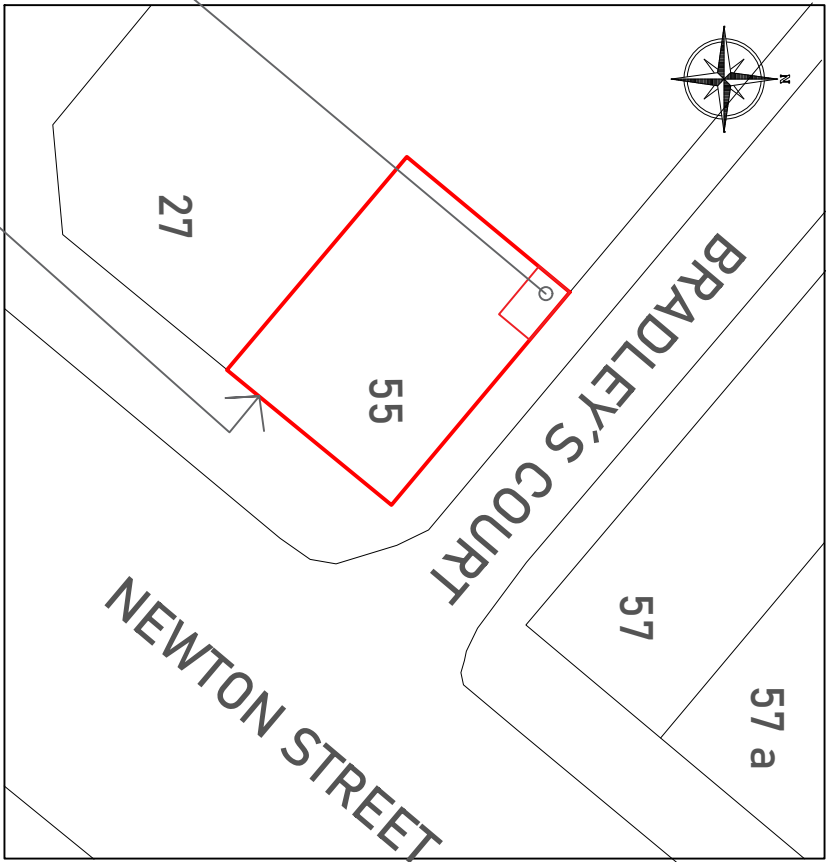

SITE PLAN 1:200

CLIENT SITE	AAIP 55 Newton Street Manchester M11ET	SCALE DATE	June 2021	 E.info@lifedesigns.space M. (+34)608 392 748	© COPYRIGHT This drawing is protected by copyright, it may not be reproduced in any form or by any means for any purpose, without gaining written permission from Life Designs Architecture. NOTES This drawing is to be read in conjunction with all relevant Life Designs Architecture, Structural Engineer's, and Subcontractor drawings Review all drawings and report any discrepancies to Life Designs architecture prior to consulting. Do not scale from this drawing. All dimensions and levelling including any abutment to existing structures to be checked on site prior to commencement All dimensions in millimetres unless stated otherwise Work from figured dimensions only No deviation from details shown on this drawing is allowed without Life Designs Architecture's prior permission in writing. All work is to be carried out in accordance with British Standard Codes of Practice, Statutory requirements and the Contract Documents.
PROJECT TITLE	Proposed conversion of office into single dwelling	JOB No. DWG No. REV.	290 PL.01 REV.		