


General Notes

The Architect shall have no responsibility for any use made of this document other than for that which it was prepared and issued.
All dimensions should be checked on site. Do not scale from this drawing. To be read in conjunction with all other Consultant's drawings. The Architect to be immediately notified of any discrepancies.


Copyright on this drawing retained by the Architect.

LEGEND


Site Boundary

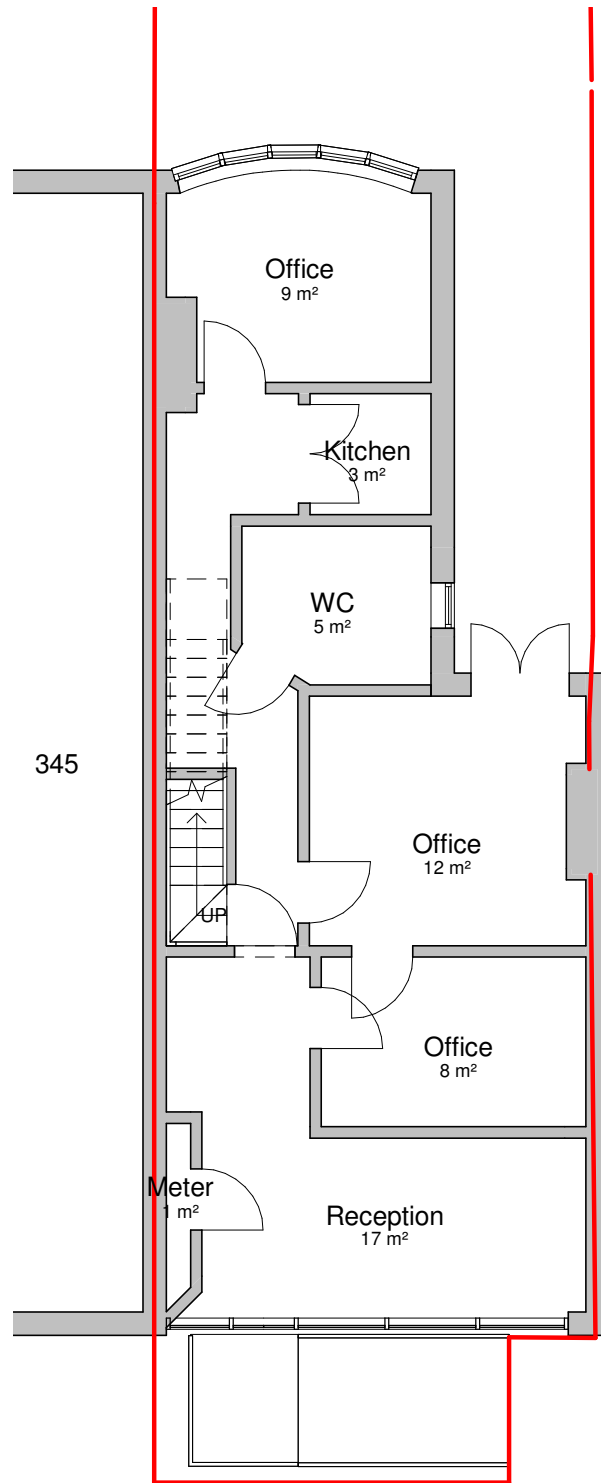

1 Existing Ground Floor Plan
1 : 100

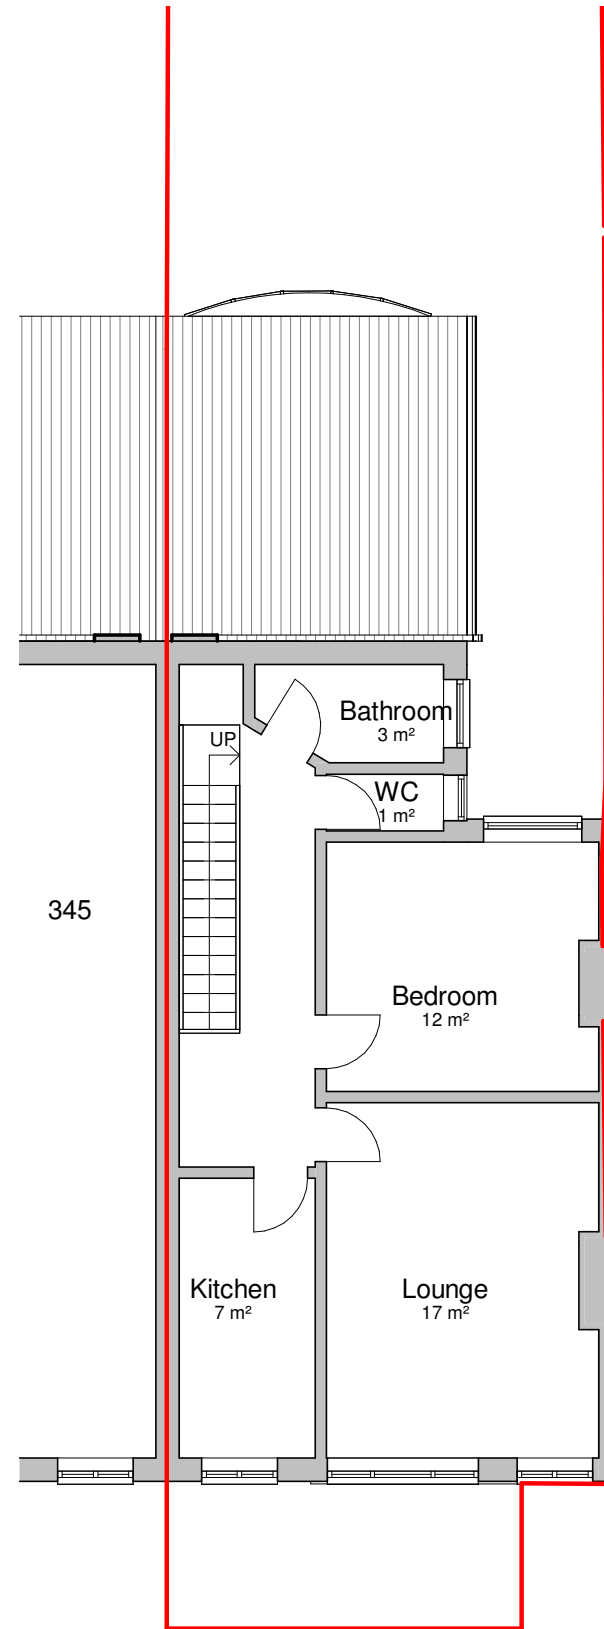

2 Existing First Floor Plan
1 : 100

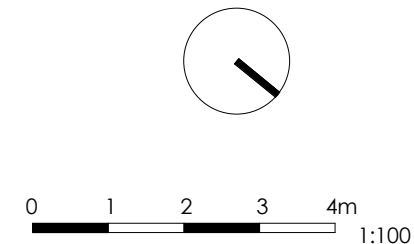

A	29/06/21	SA	SH	Updated site boundary line	
-	01/04/21	SA	SH	Initial Issue	
No.	Date	Dwn	Chk	App	Revision or reason for issue

Client
Barlow Moor Property Ltd

create **it** studios
Architects & Designers

Create It Studios (NW) Ltd
Universal Square
Devonshire Street North
Manchester M12 6JH
0161 974 6165
www.createitstudios.co.uk
info@createitstudios.co.uk

Project Title
347 Barlow Moor Road, Manchester
M21 7QH

Scale / North Point
1 : 100

Drawing Title
Existing Plans

Drawing Number A1340(01)002	Revision A
Drawing Status Preliminary	