


no.	revision	date
A	Rear extension width widened from 5840mm to 6515mm	10.07.2021

key plan:

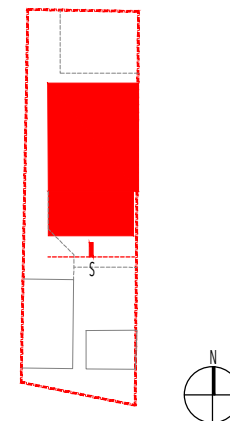

+ Architects
+ Interiors
+ Planning

CROSS STREET ARCHITECTS

(E) stephen@crossstreetarchitects.co.uk
(M) (44)7913633424

project:

Audrey + Lee Whelan
43 Milwain Road
Burnage
M19 2PX

title:


Rear Extension
Proposed South Elevation

scale:	sheet:	date:
1:50	A3	June 2021

drawing status:

Planning

drawing no:	rev:
116- (08) - 021	A

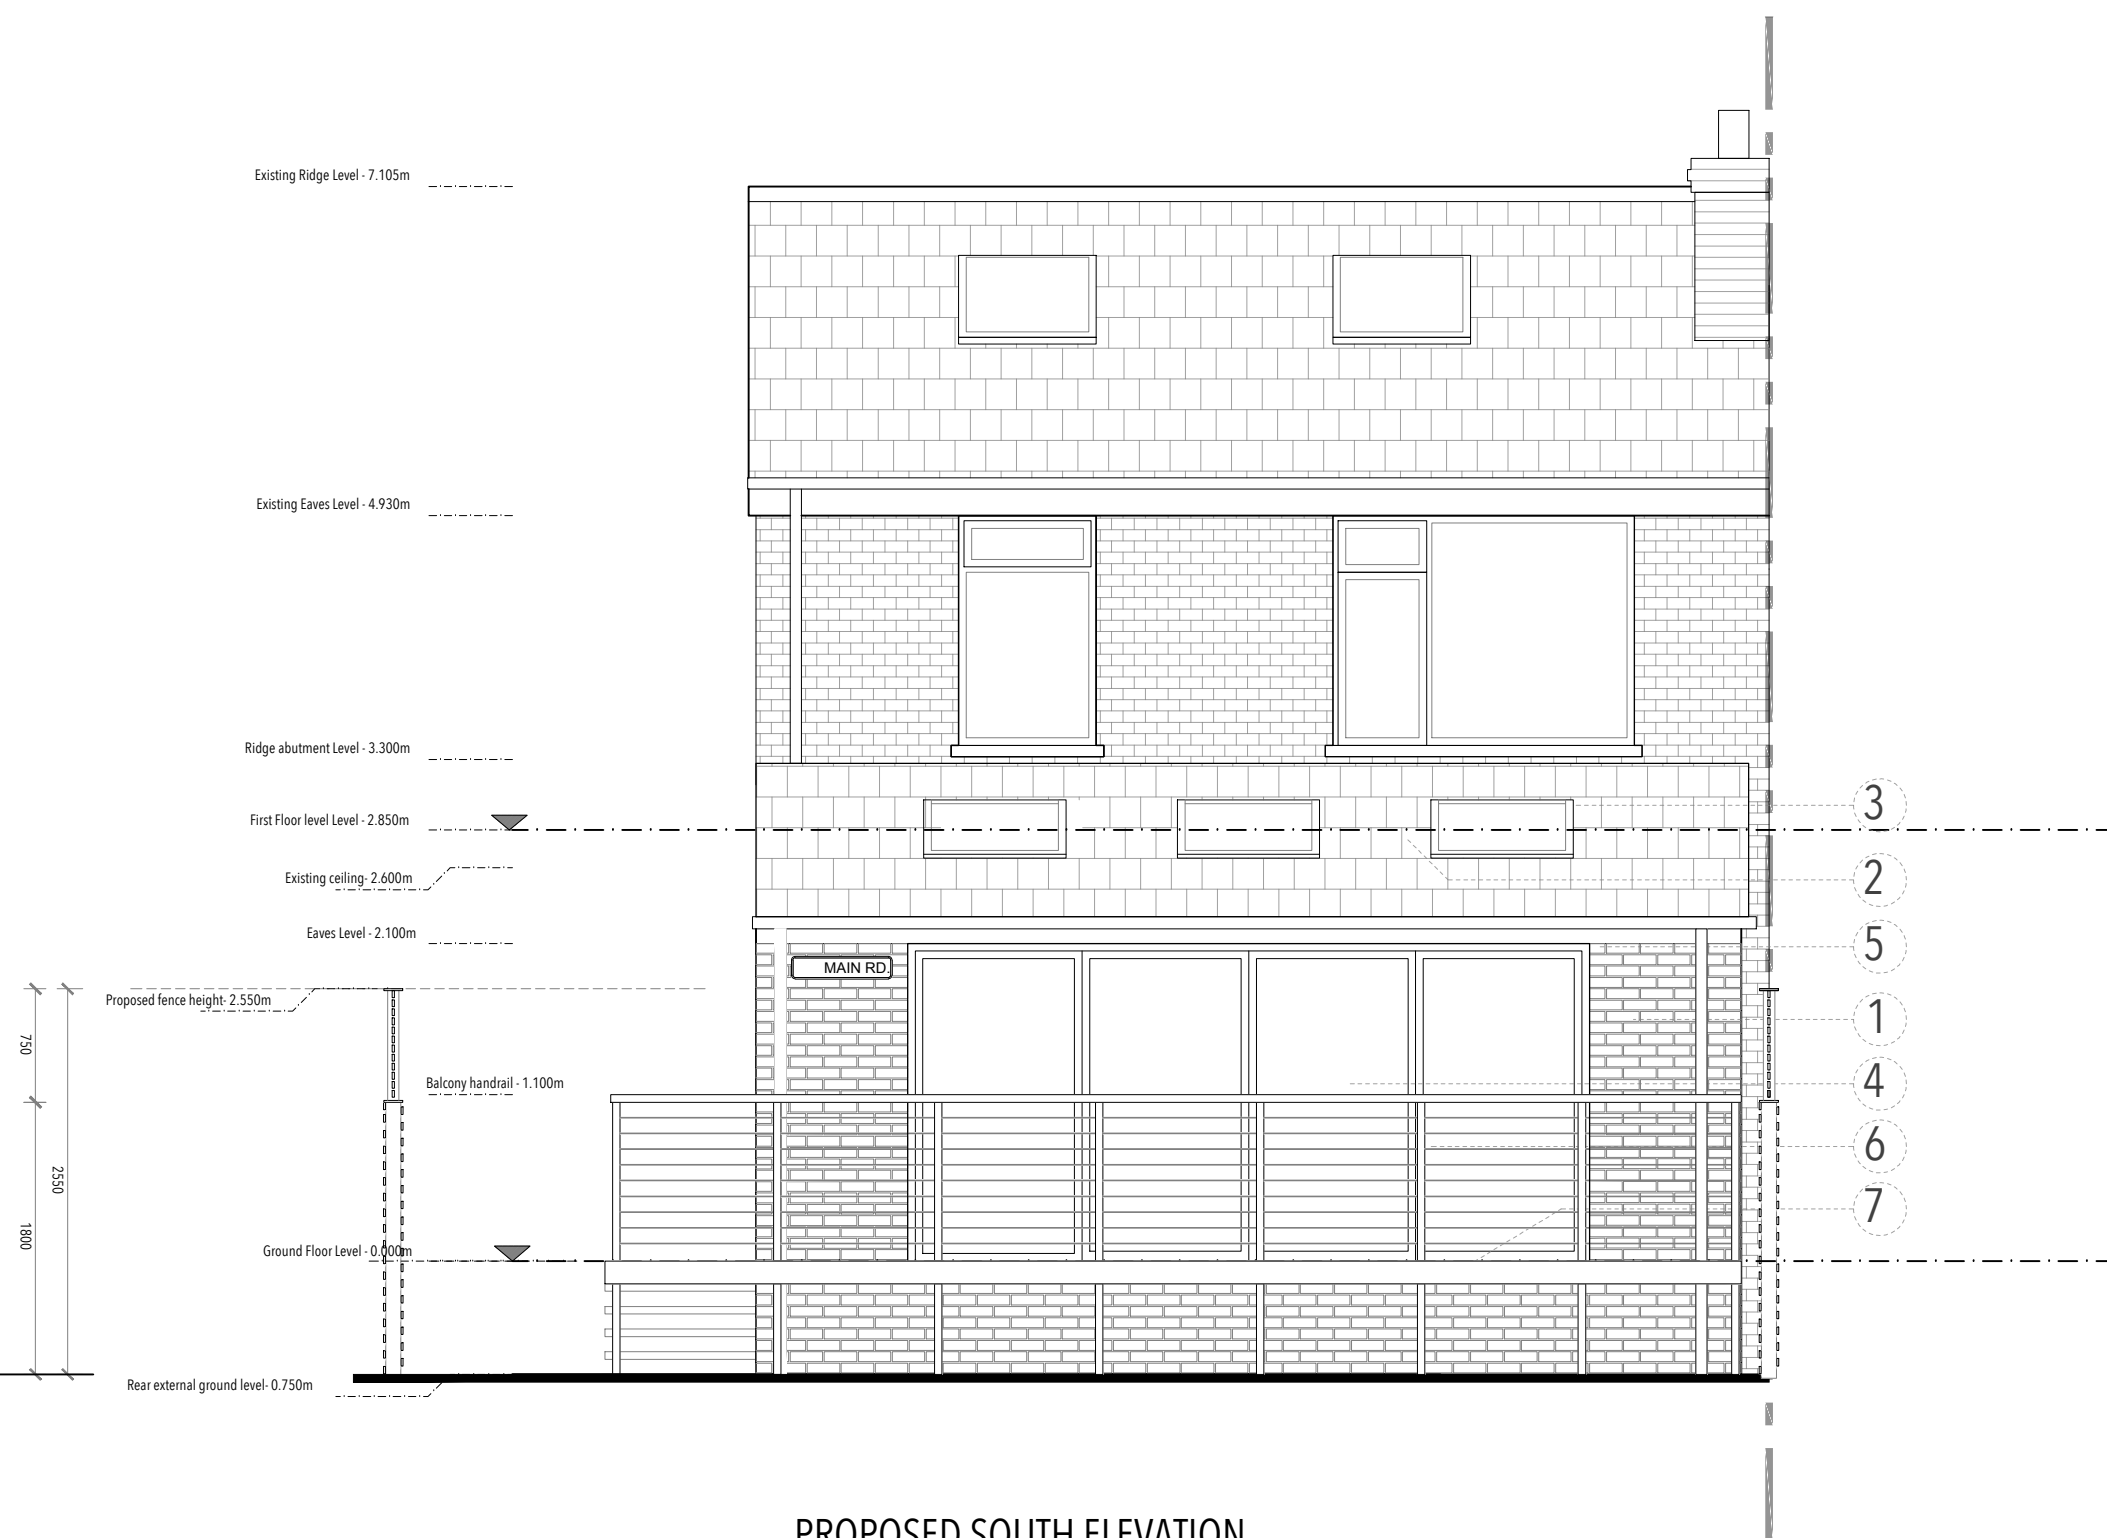

PROPOSED SOUTH ELEVATION



KEY

- ① Wienerberger Avenue Smooth Black Brick (Stretcher bond with light grout)
- ② Roof Lights x 3 (Colour RAL 7024)
- ③ Proposed concrete roof tiles
- ④ Proposed Bi folding doors frame (Colour RAL 7024)
- ⑤ Proposed rainwater goods (Colour Ral 7024)
- ⑥ Ecopscape Charcoal Clarity Composite Board to decking
- ⑦ Ecopscape Charcoal Clarity Composite balustrade system.
- ⑧ 2550mm Charcoal painted treated fence: 1800mm high horizontal 45mm x 14mm high hit + miss timber with 750mm trills above (45mmx14mm horizontal slated with 15mm gap)