

EXISTING


1 to 70

Fulton Court

1 to 2

BOUNDARY LANE

SITE PLAN

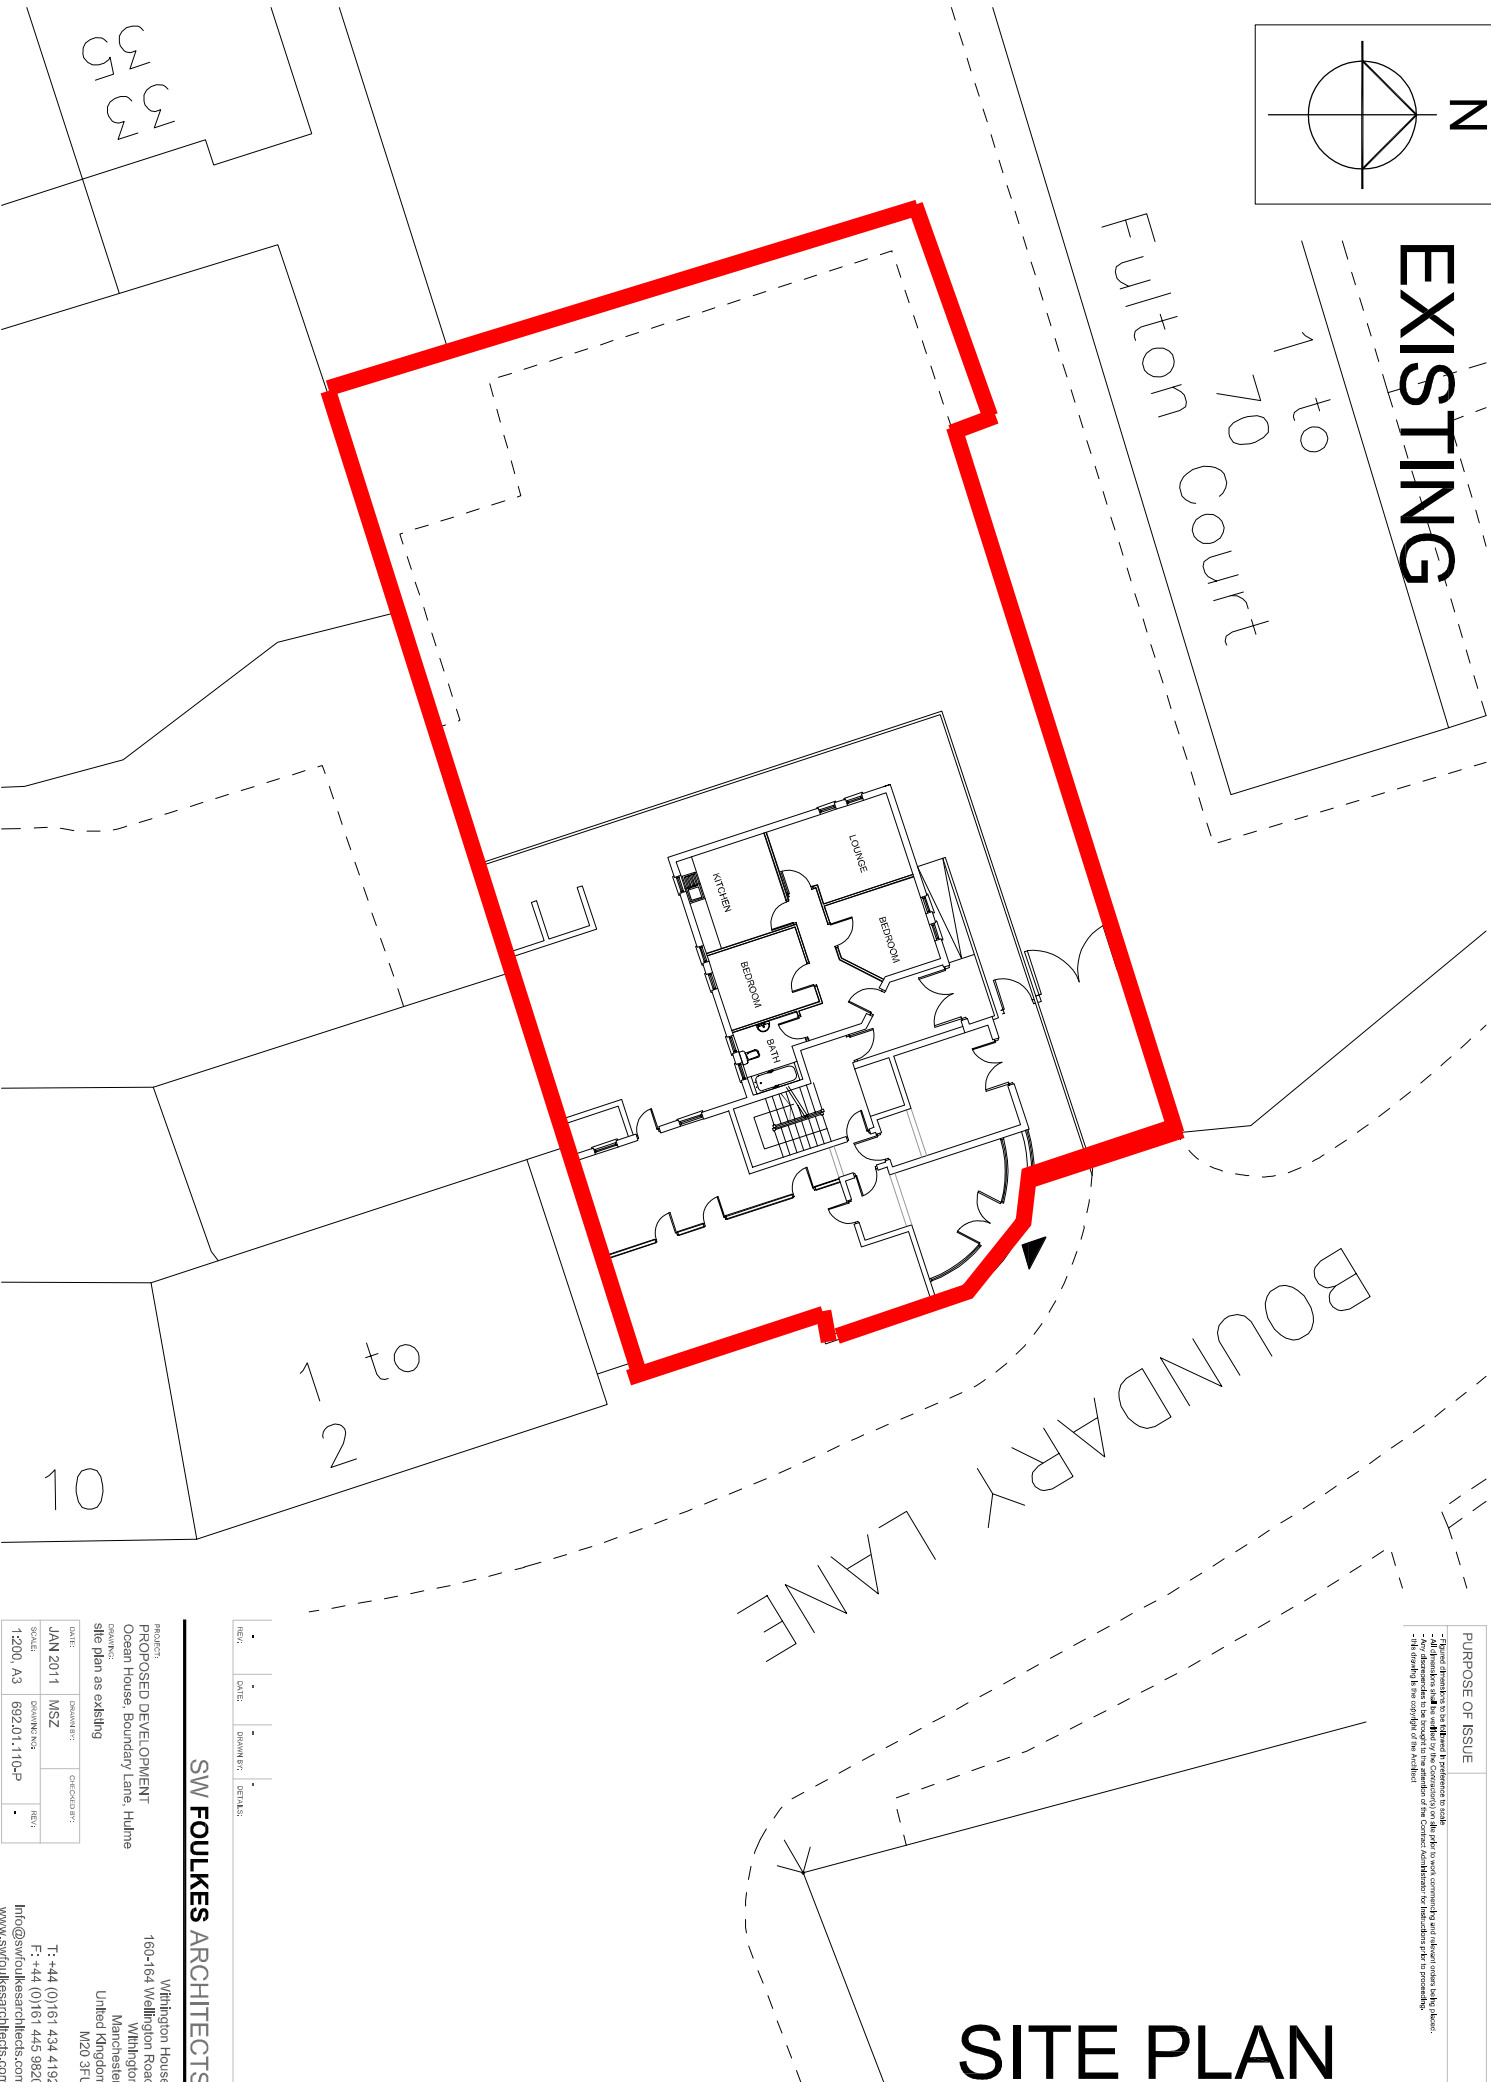

PURPOSE OF ISSUE
- Revised drawings to be issued in accordance with the above. - All dimensions and details to be checked by the contractor or the public to work accordingly and adhere to the above.

REVISION	DATE	DRAWN BY	CHECKED BY	DETAILS

SW FOULKES ARCHITECTS

PROJECT:
PROPOSED DEVELOPMENT
Ocean House, Boundary Lane, Hulme
DRAWING:
site plan as existing

DATE	DRAWN BY	CHECKED BY
JAN 2011	MSZ	
SCALE	DRAWING NO.	REV
1:200, A3	692.01.110-P	

T: +44 (0)161 434 4192
F: +44 (0)161 445 9820
info@swfoulkesarchitects.com
www.swfoulkesarchitects.com