



7 Constance Street
Knott Mill
Manchester
M15 4JQ
Tel: +44 (0)161 870 1152
www.timgroomarchitects.com

Copyright © 2015 Tim Groom Architects Limited. All rights reserved. No part of these drawings or designs may be reproduced, in whole or in part, whether in two of three dimensions, distributed or transmitted in any form or by any means, including photocopying, recording or other electronic or mechanical methods, without the prior written permission of the copyright owner. No part of these drawings or designs may be reproduced or stored in any electronic retrieval system in any form or any means without the prior written permission of the copyright owner. The copyright owner reserves all its moral rights and the right to be identified as the author of the drawings or designs. The drawings or designs have been executed by the copyright owner pursuant to an exclusive licence to its client and the use of these drawings or designs is limited to its client by the terms of the licence and all such permissions and authority granted by the copyright owner under the licence terms automatically terminate upon the termination of the licence or in the event of any act of insolvency being committed by the licensee. The copyright owner accepts and can have no liability or responsibility whatsoever for and in respect of any unauthorised or unlicensed use of or any reliance placed upon these drawings or designs. No works of construction relying on these drawings or designs are permitted under the terms of the above licence or otherwise without the express written consent and authority of the copyright owner.

Dimensioning
Figured dimensions only to be taken from these designs and drawings. Work to annotated dimensions only. All dimensions to be checked on site. Architects to be informed immediately of any discrepancies before work proceeds. Drawings are to be read in conjunction with relevant specifications, structural engineers and service engineers' drawings. All data, dimensions and designs contained in this document are confidential to the copyright owner and may not be communicated to any third party save in accordance with a licence for the copyright owner or with the copyright owner's written permission and authority.

Rev	Description	Date
T1	Draft drawings issued to Ridges for co-ordination	23.04.21
T2	Plans, sections, elevations and room types issued for co-ordination	30.04.21
T3	GA plans, details, roofs, stairs and slab setting out issued for co-ordination	10.05.21

Client
Mulbury City

Project
Goulden Street

Title
FLOOR PLAN - LEVEL 1

Status
FOR CO-ORDINATION

Project number
0321

Date


Drawn by
TV

Checked by
DMP

Scale
1 : 100@A1

Revision
T3

Drawing No.
0321-TGA-XX-01-DR-A-03001

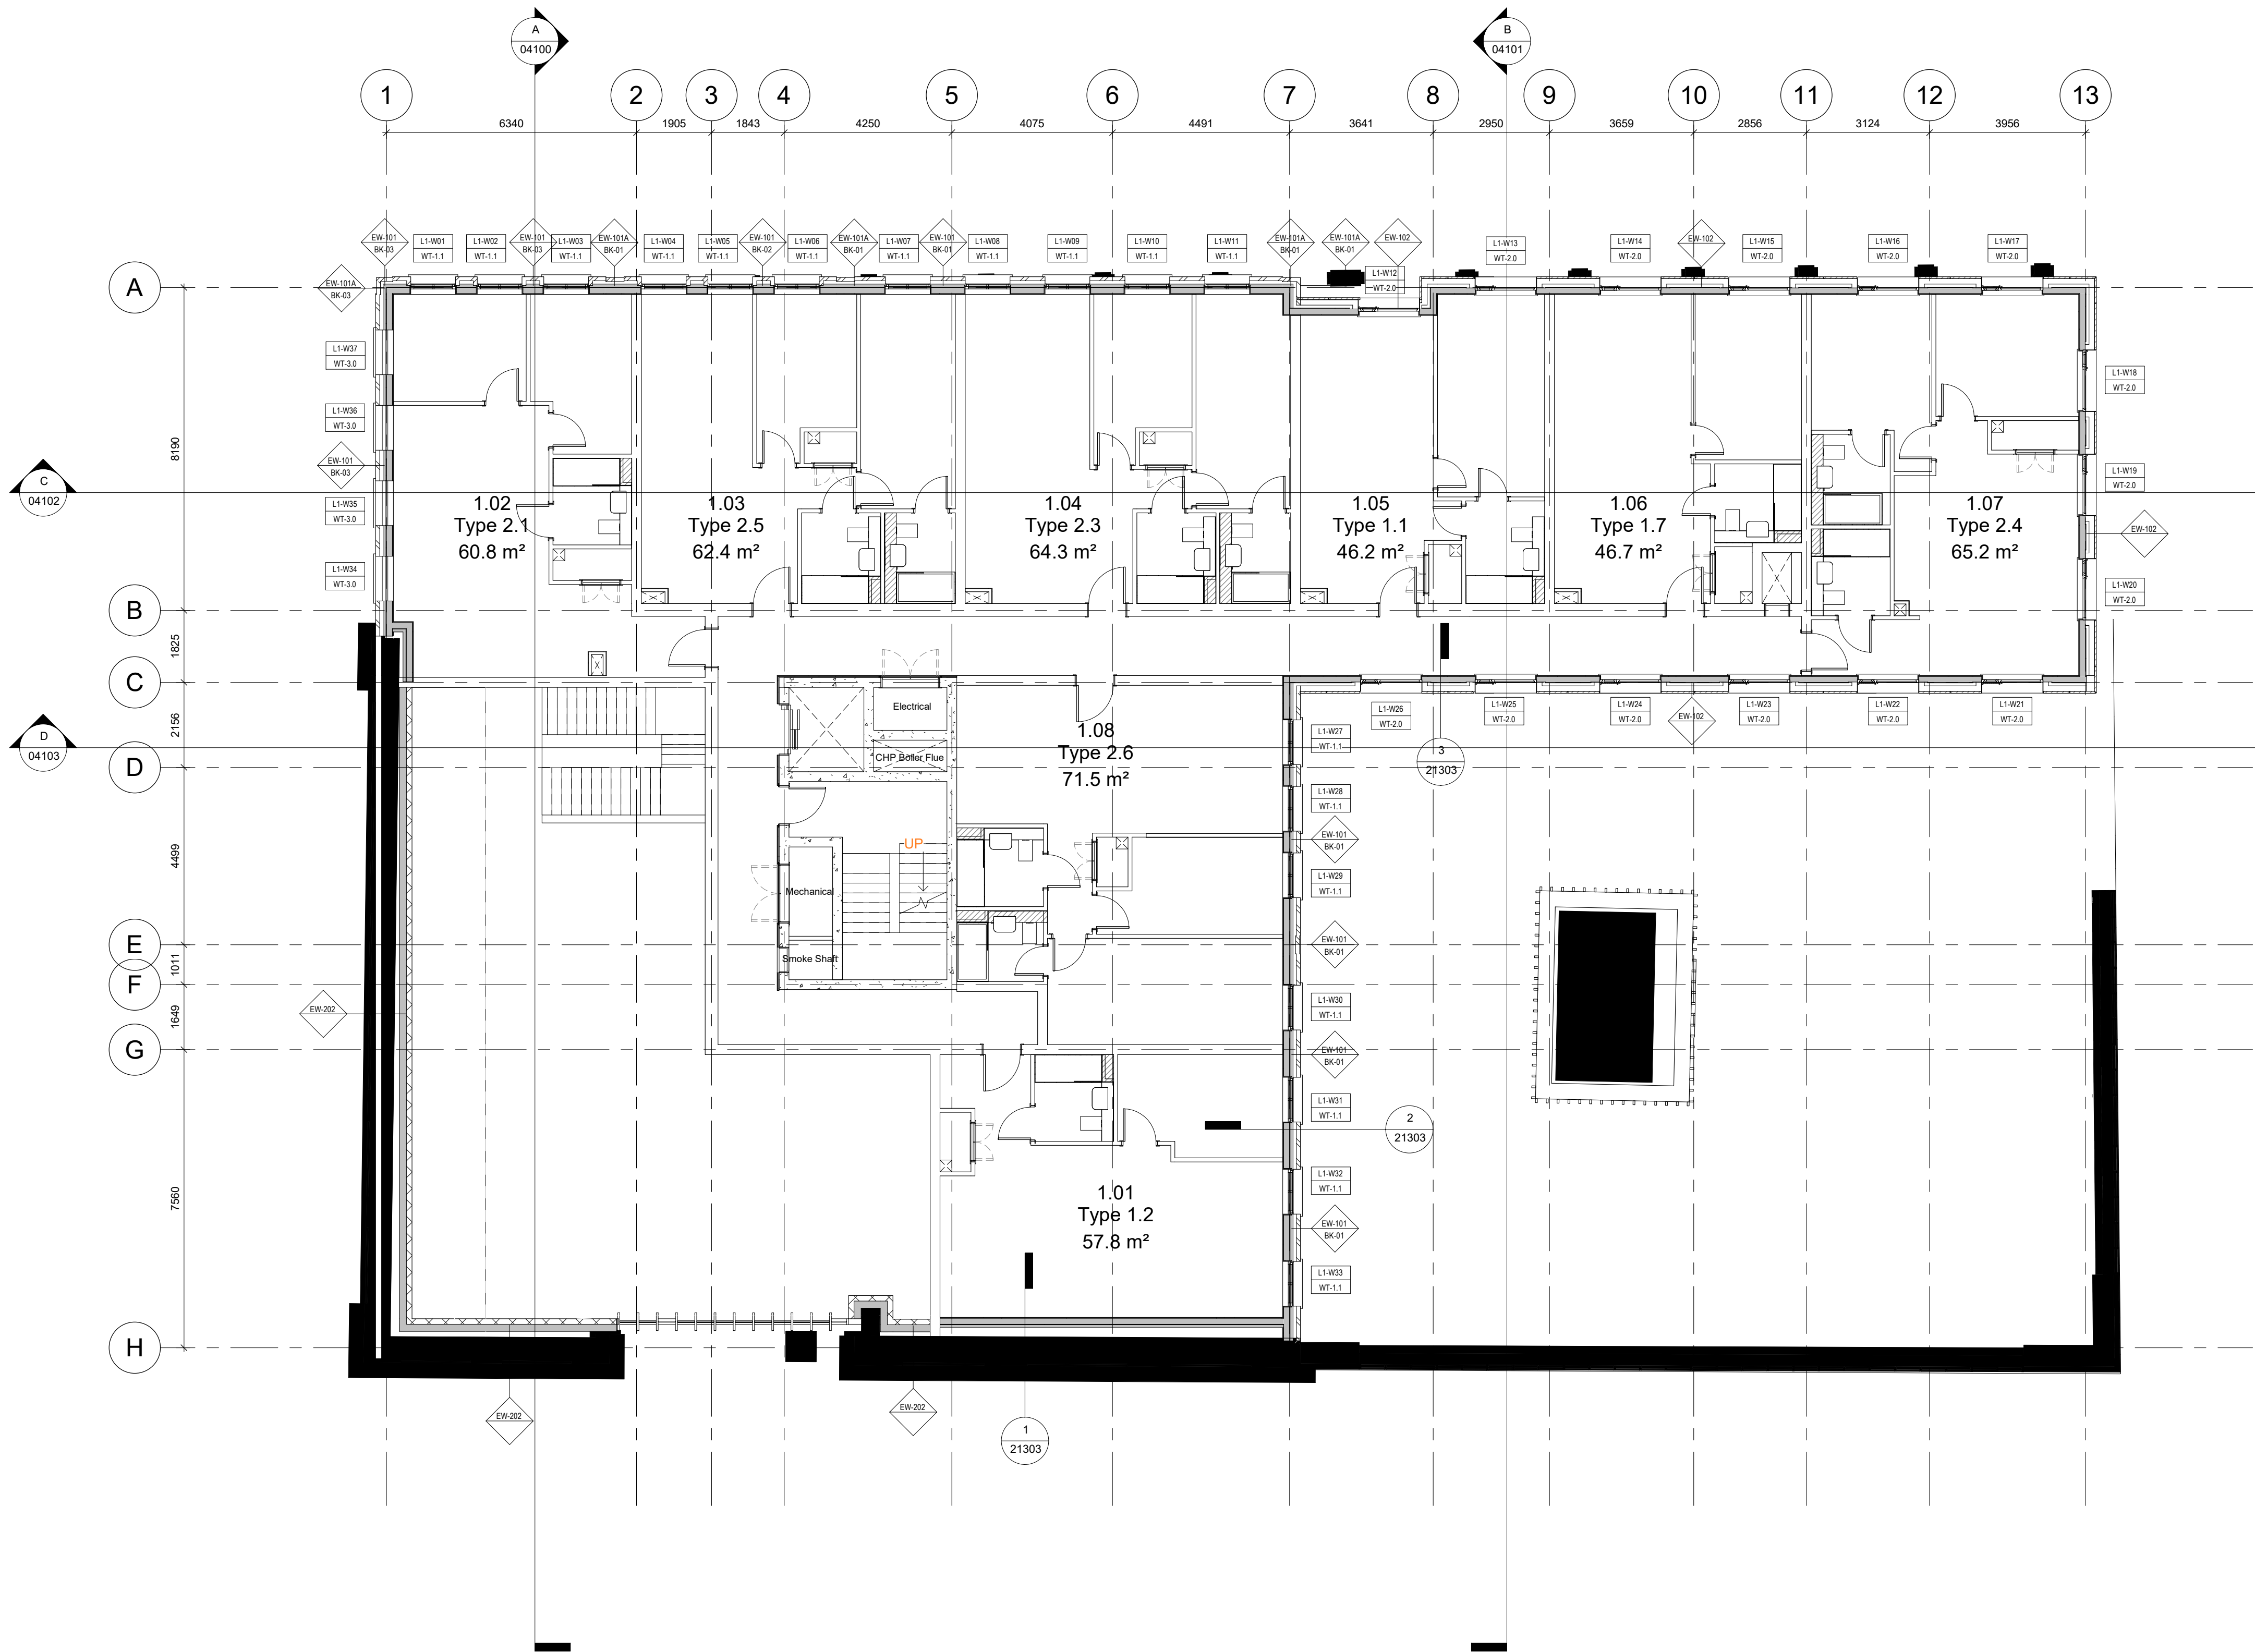

NOTES
Read in Conjunction with Architectural Specification and Drawing Series:

- 21 - External Walls
- 22 - Partitions
- 24 - Stairs
- 28 - Lifts
- 31 - Windows & Curtain Walling
- 32 - Doors

1. All FF&E shown indicatively only. Refer to Interior Designer's Documentation.

KEY

- 101 Level/ Apartment Number
Type -- Apartment Type, Refer Interior Designer's Drawings
- 101-1 | D701 Apartment - Door Number | Door Type
- W3-01 Window Number
WT-1.1 Window Type
dB - Acoustic Rating, Refer Acoustic Report
- EW-XX BK-XX Wall type
Brick type
- × 00.00 Survey Level
Refer to Topographical Survey Drawing prepared by others
- BAL-111 Metal Balustrade - Internal