




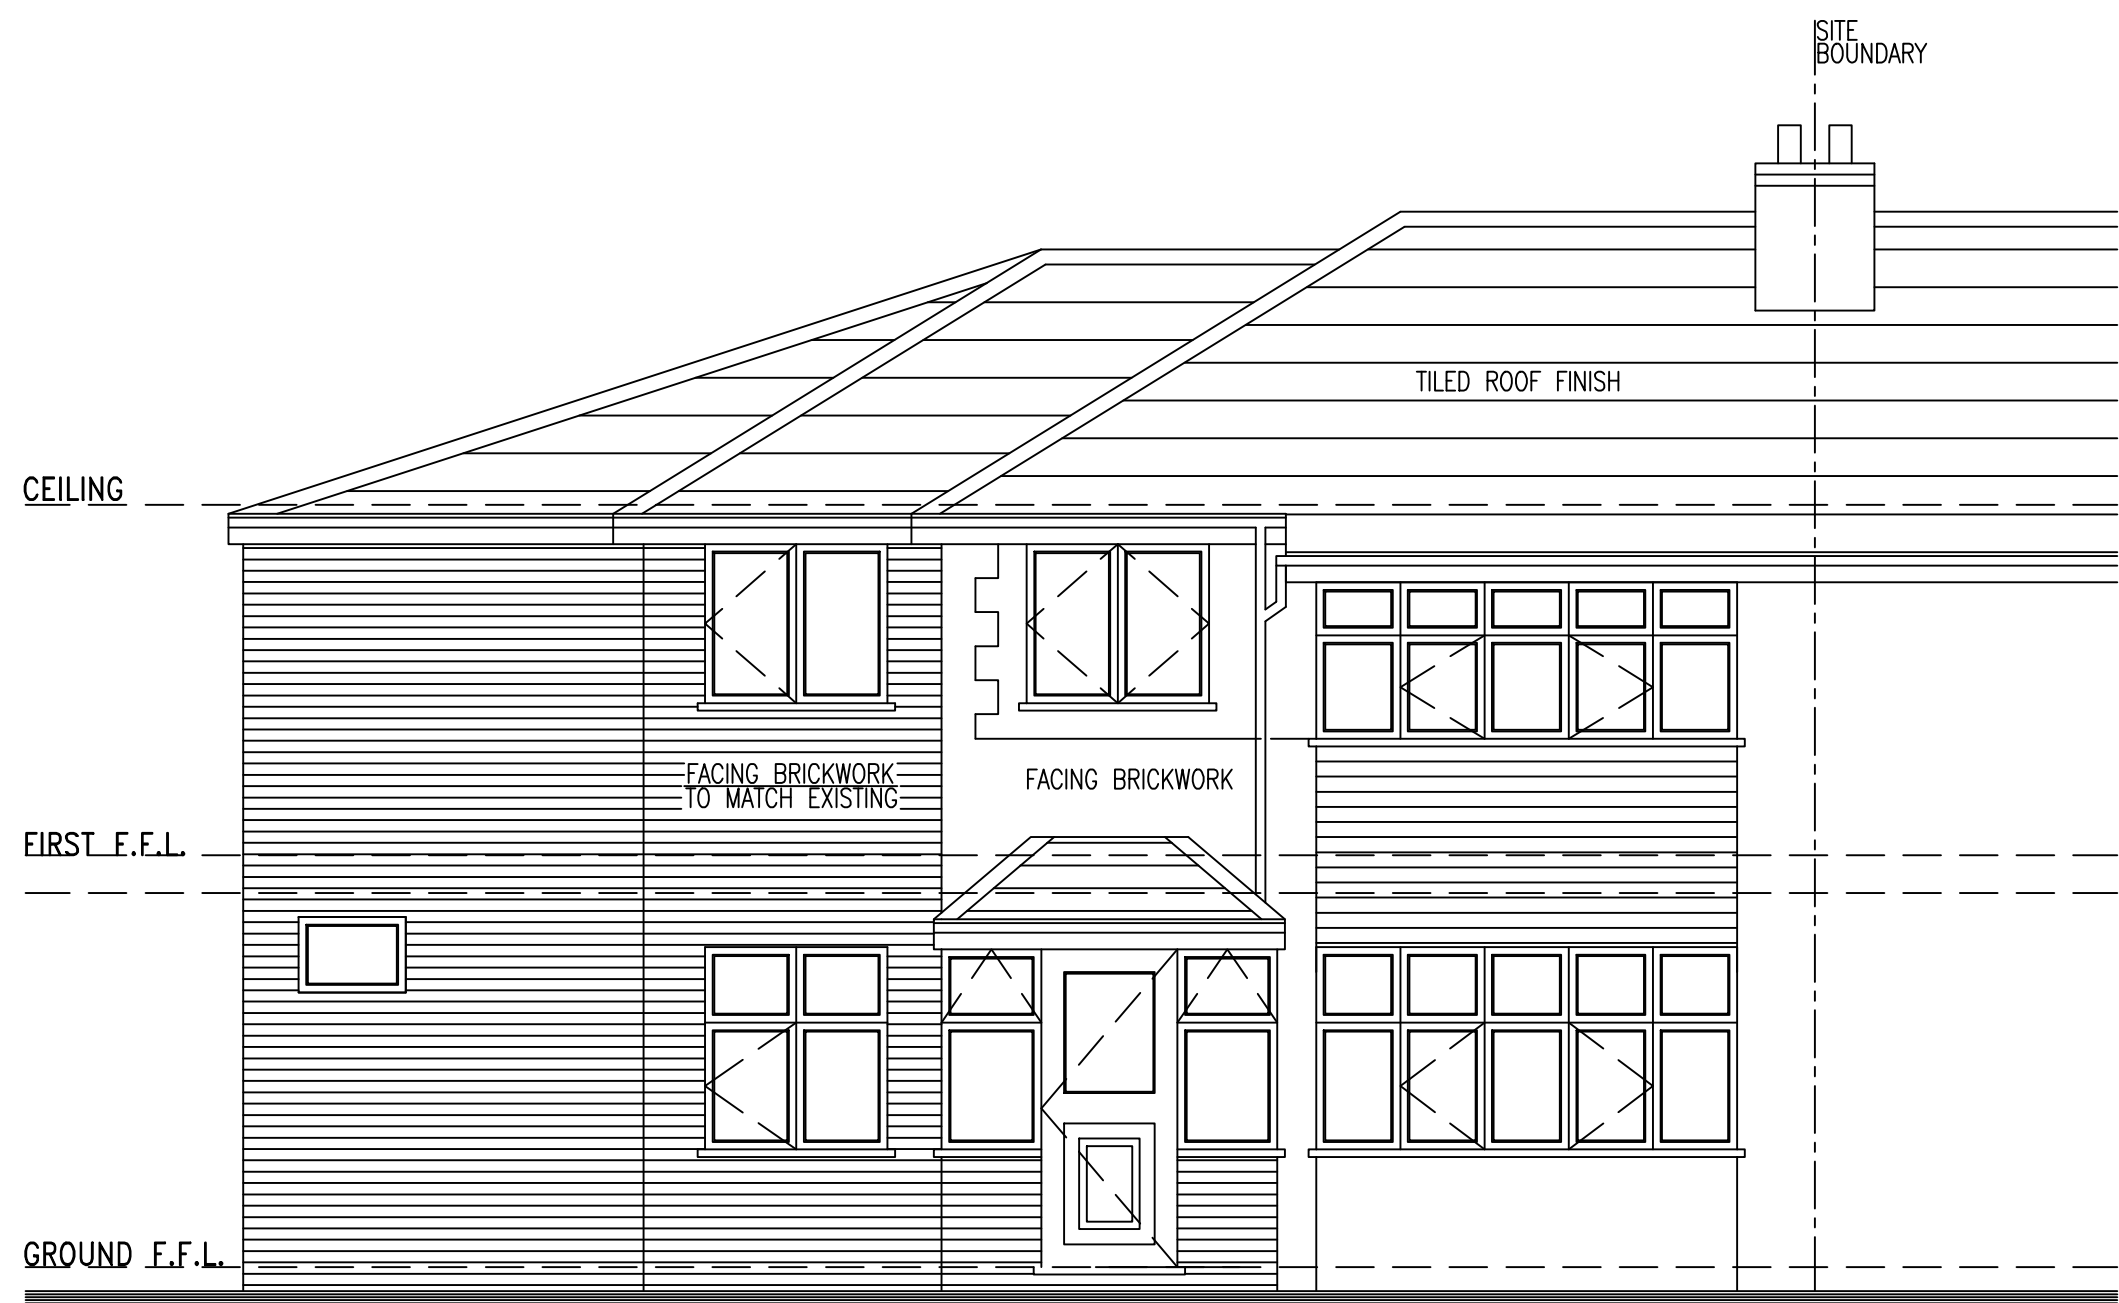


Proposed Front Elevation

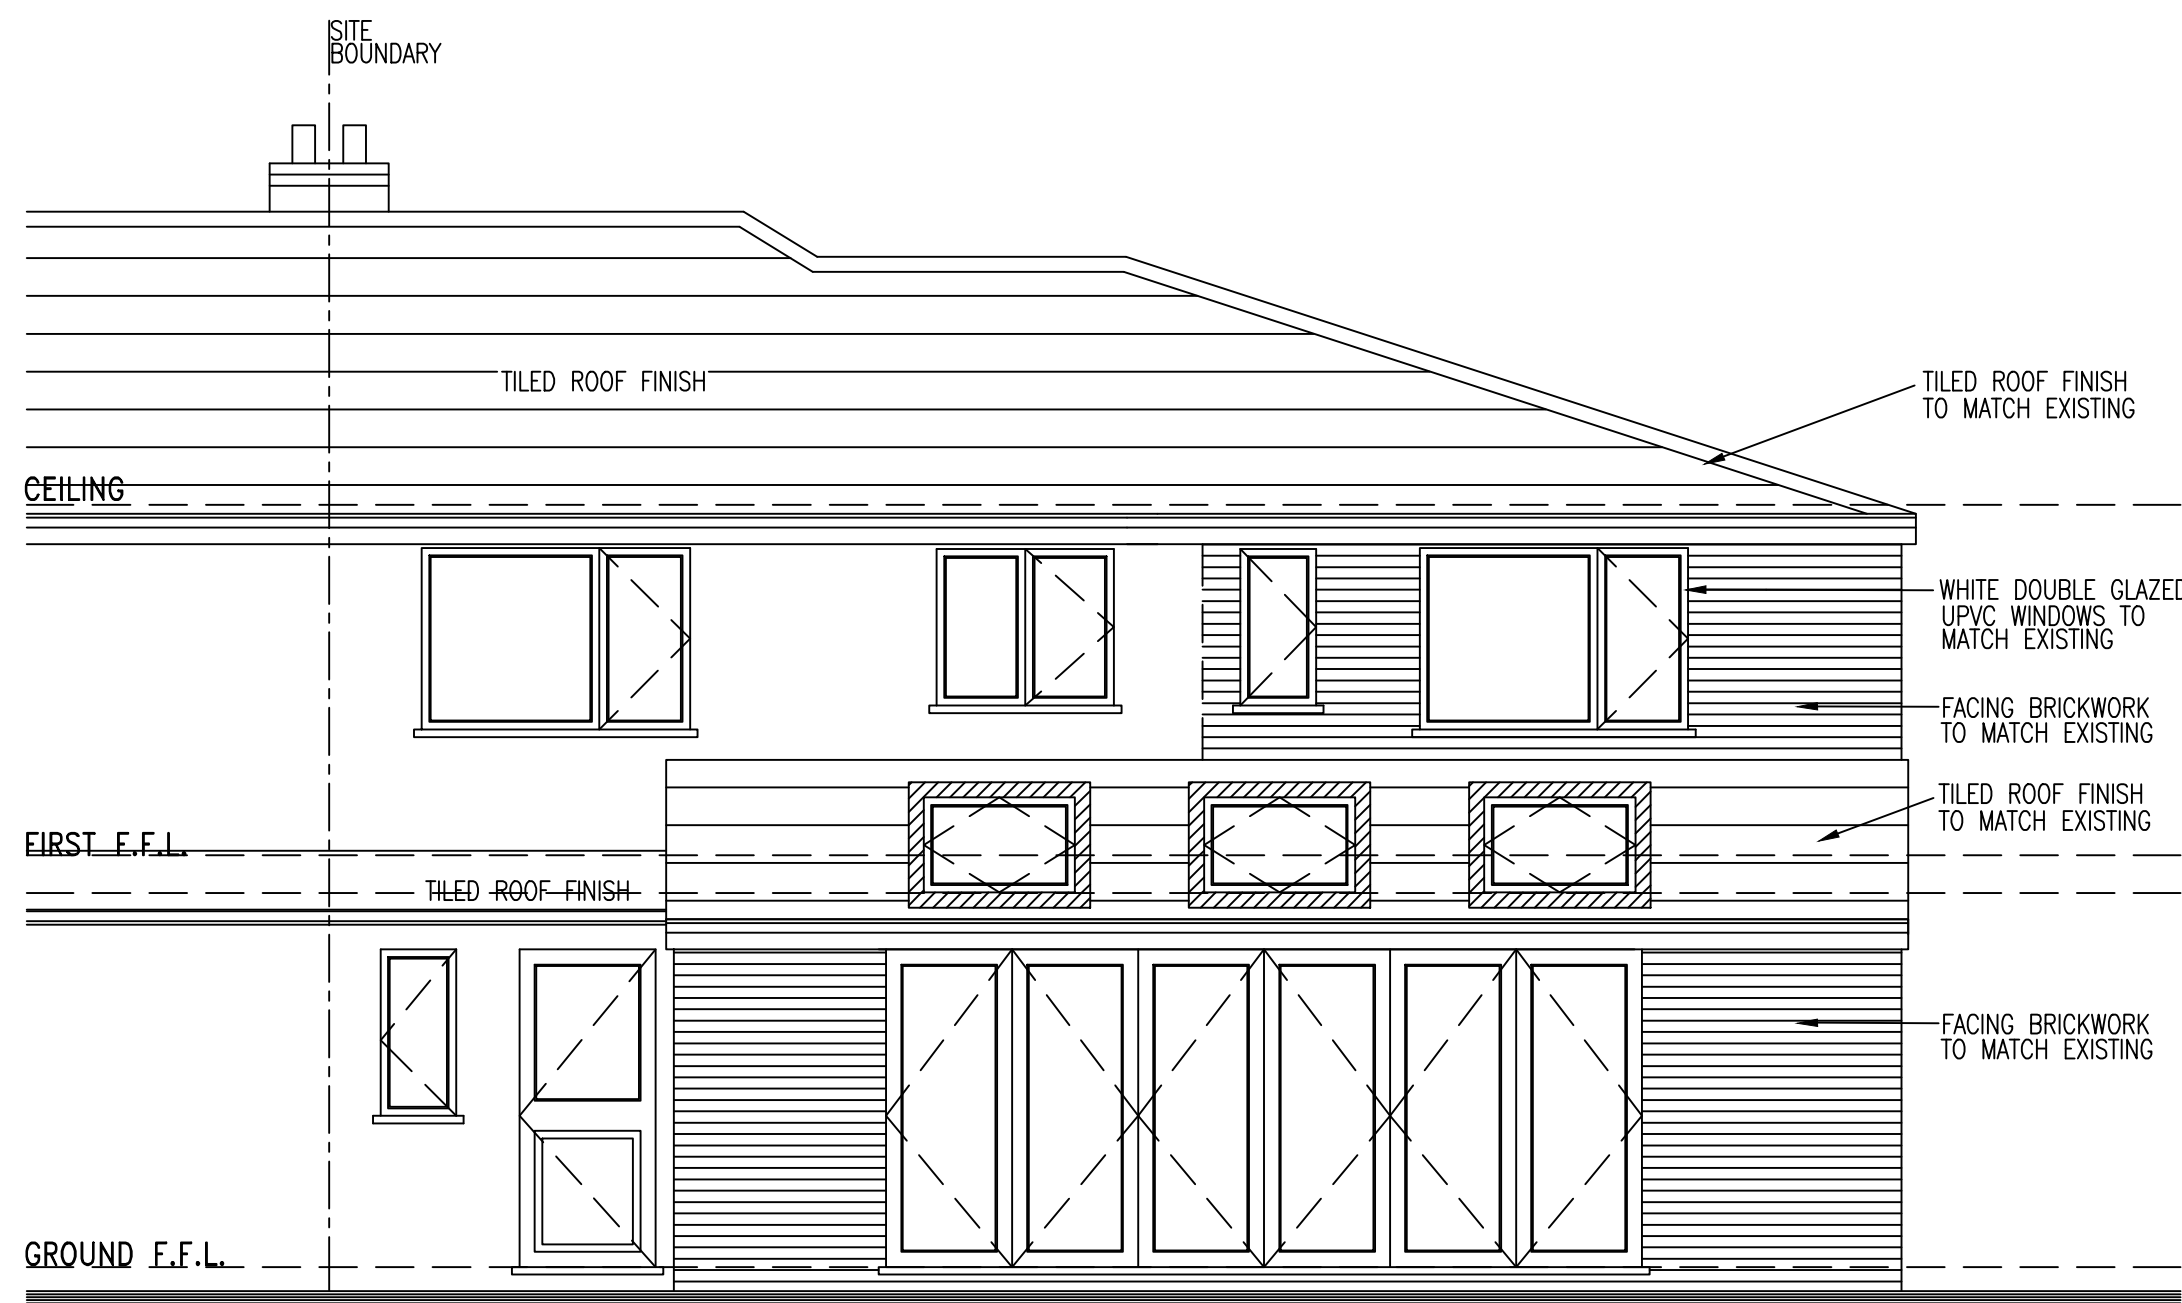

Proposed Rear Elevation

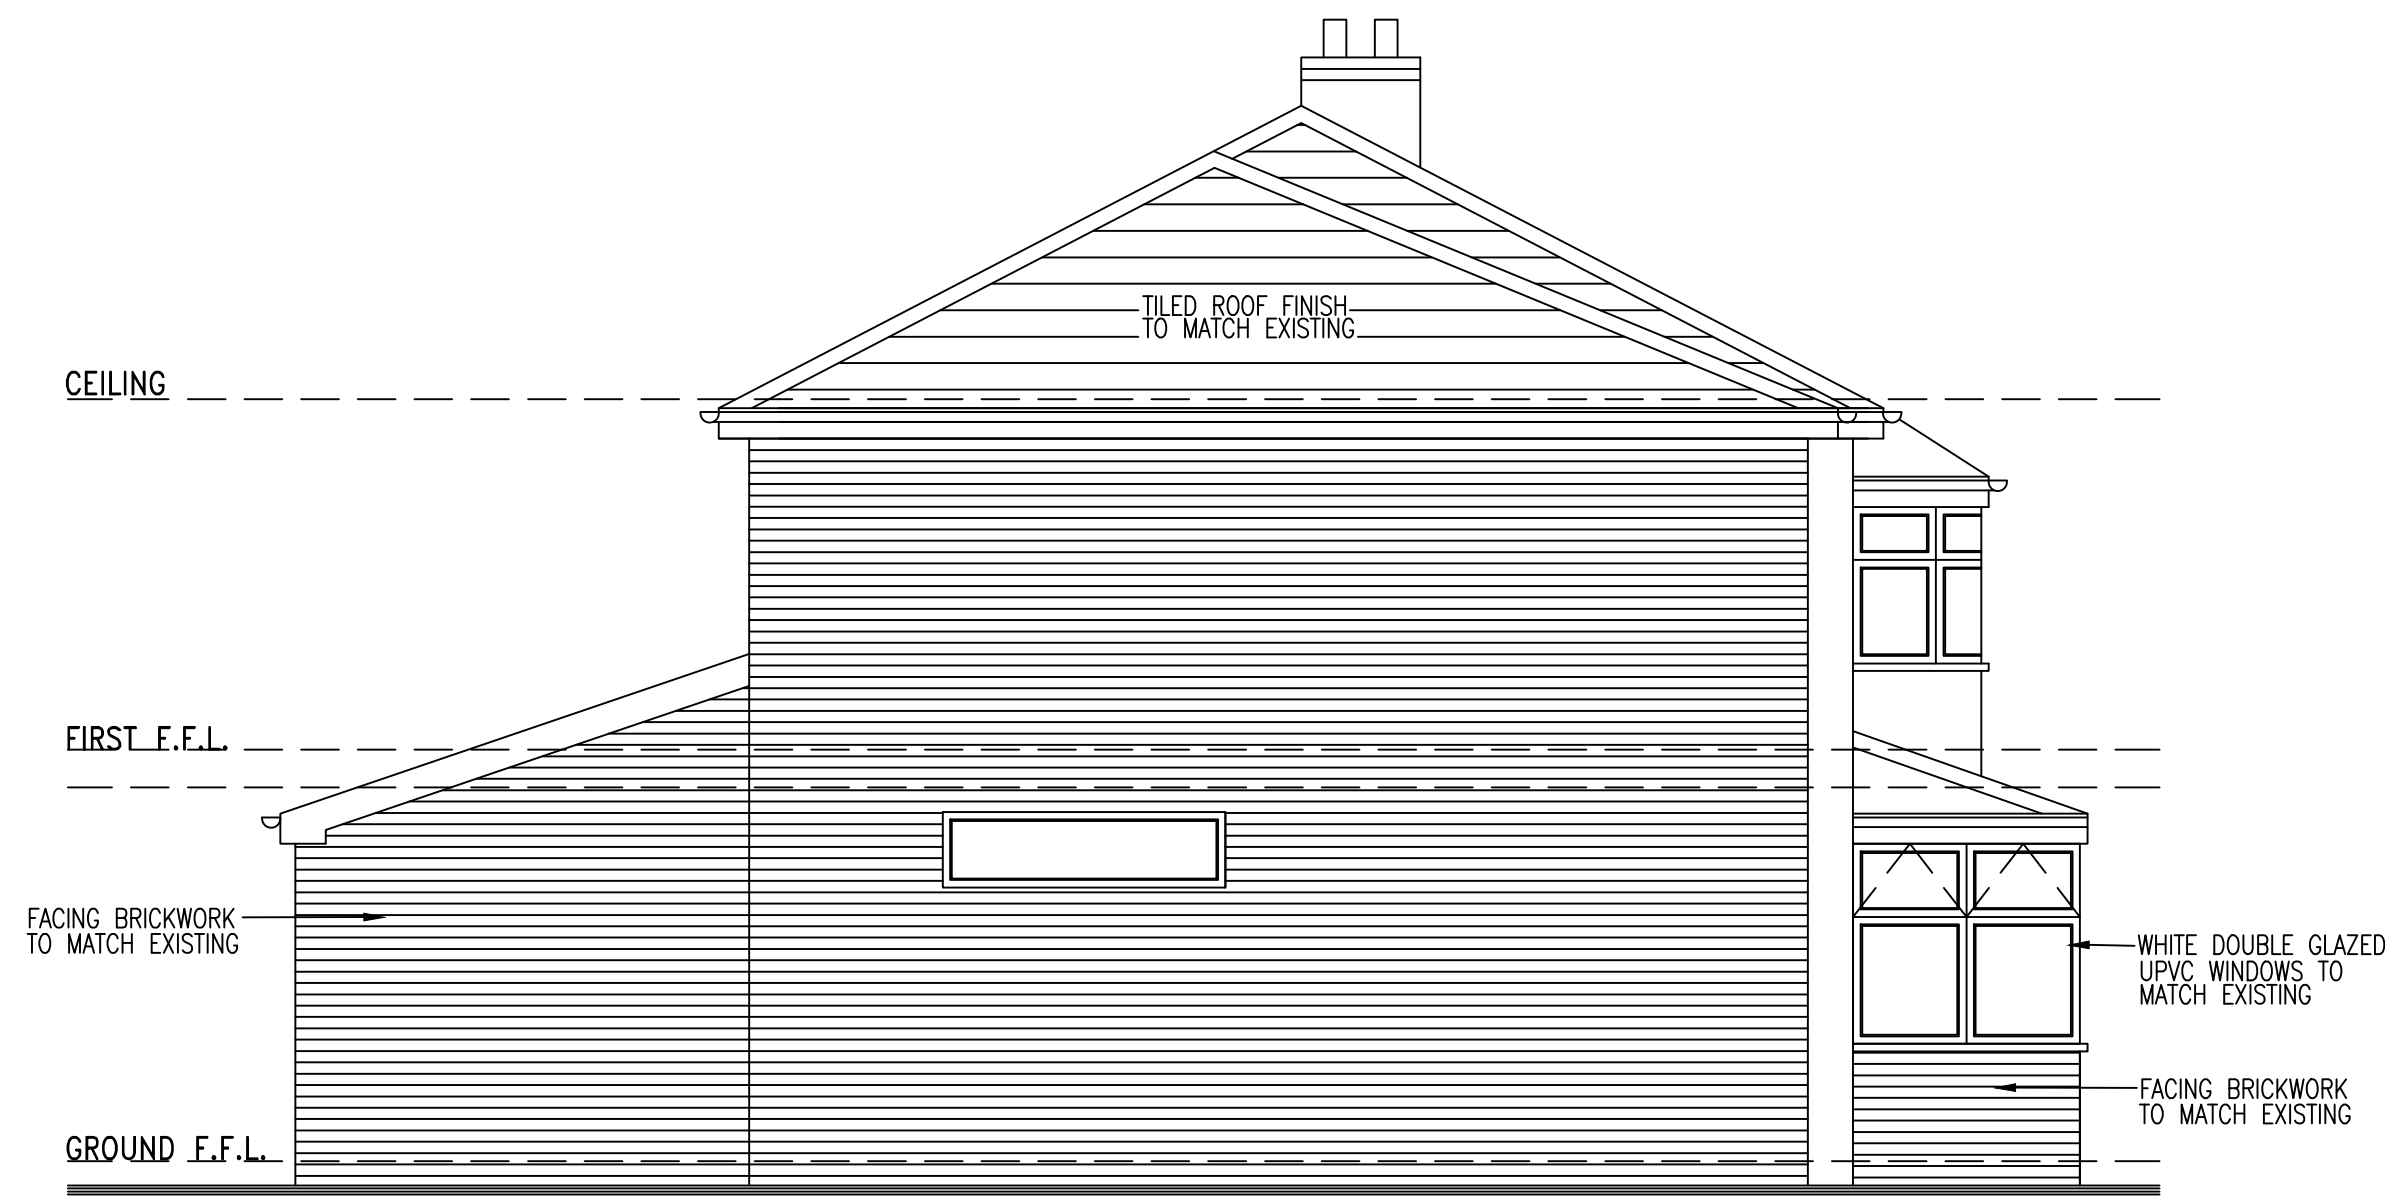

Proposed Side Elevation

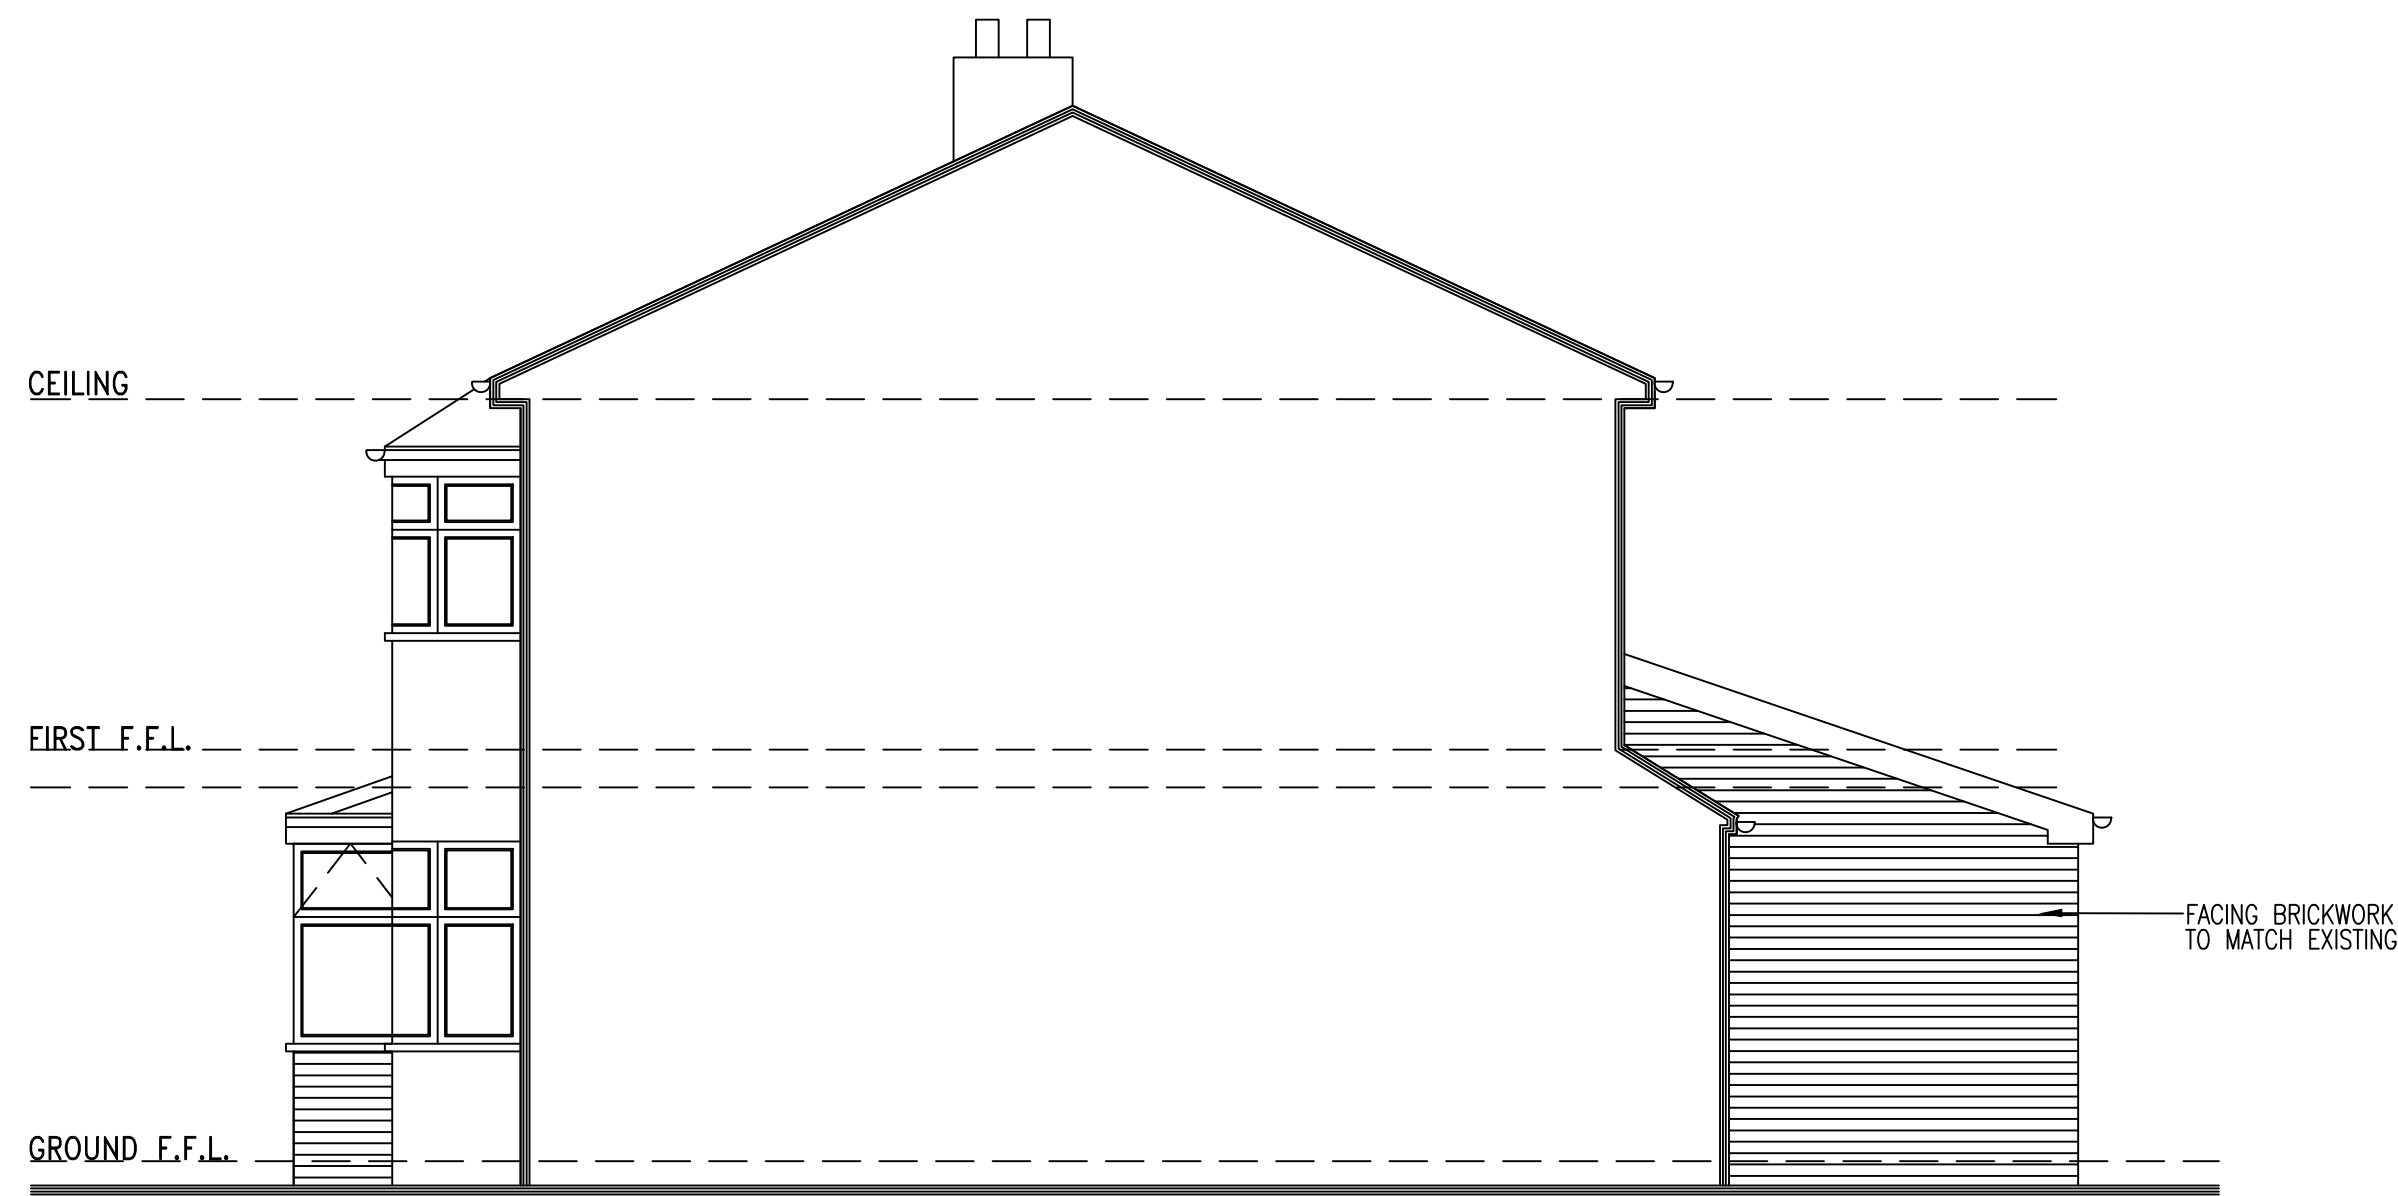

Proposed Side Elevation



Rev.	Description	By	Date
Project		Drawing Title	
Mr D Campbell, 91 Buckingham Road, Manchester, M21 0QT		Proposed Layouts	
Drawing No.		Rev.	
CAMPBELL/03			
1. Figure dimensions to be followed in preference to scale.		Drawn by	Scale
2. All dimensions to be checked on site prior to the commencement of any work. Any discrepancies to be reported immediately & resolved prior to work commencing.		J.TD.	1:50
3. This drawing is the copyright of AJ Architectural Ltd. and may not be copied or used without prior consent.		Date	Jun' 21