


FIRE STOPPING TO NEW SERVICES

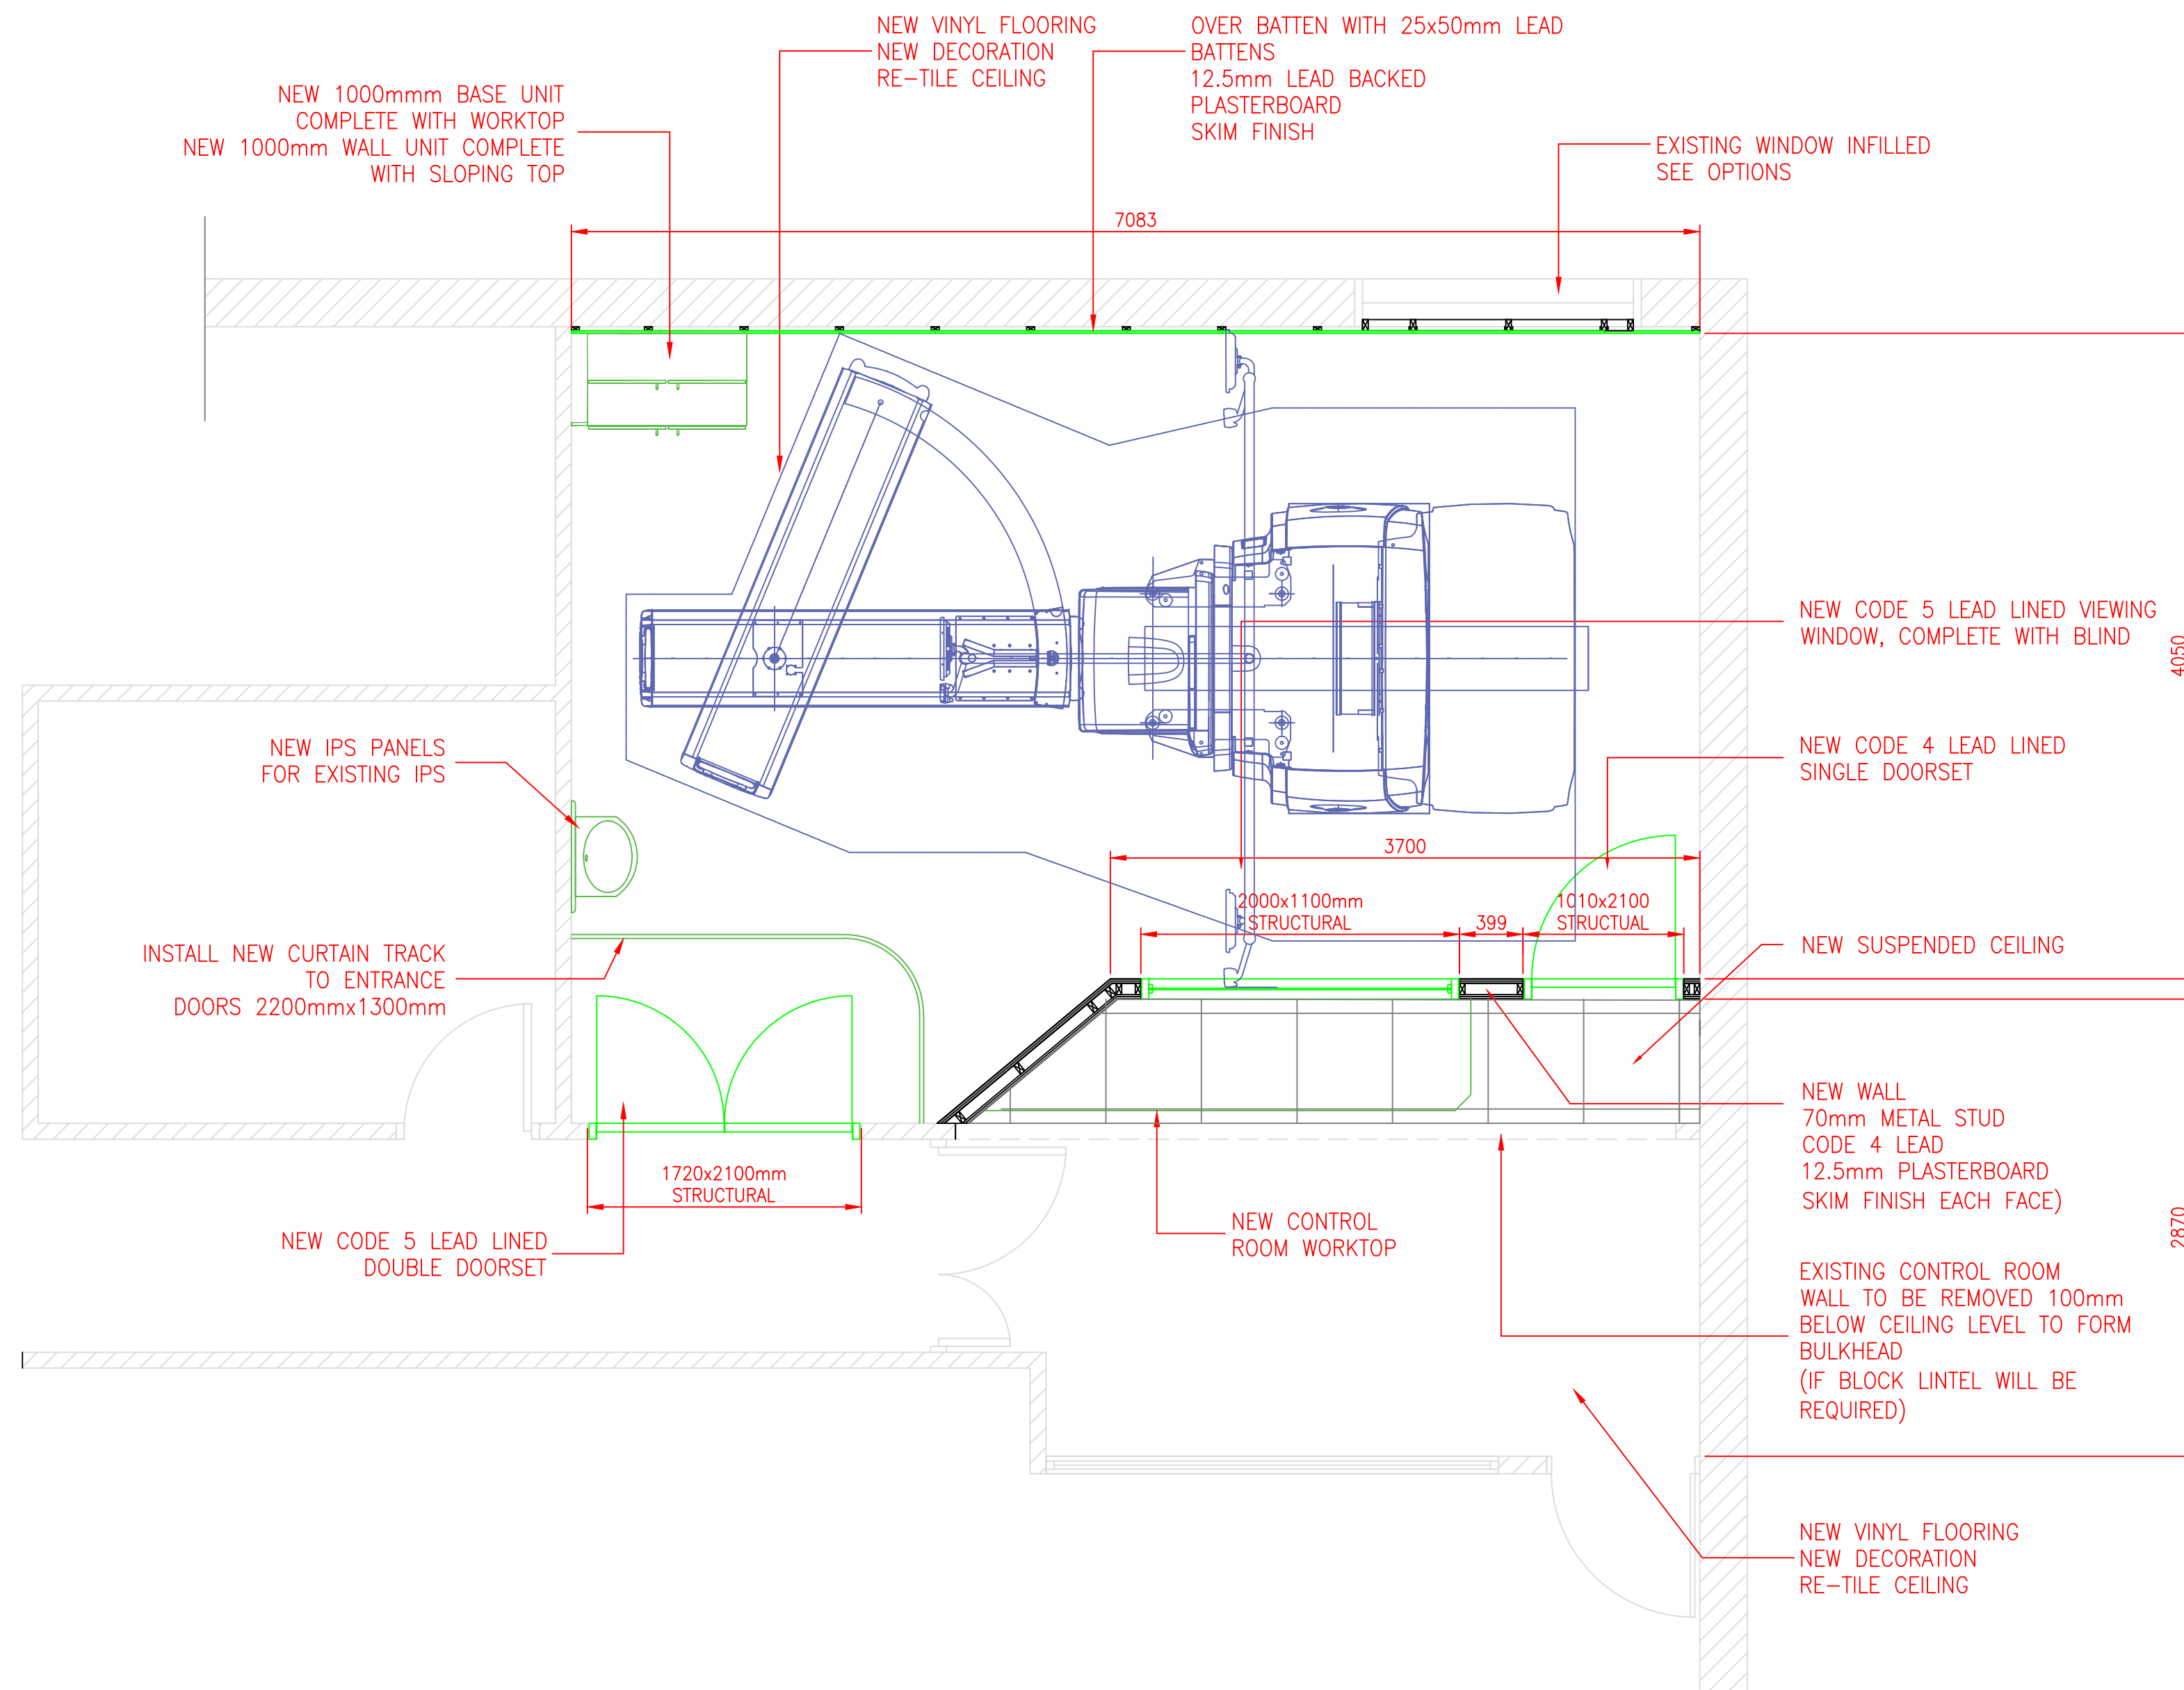



FINISHES SCHEDULE - EXAM ROOM	
DECORATION COLOUR	..
FLOOR VINYL	..
DOOR & FRAME FINISH	..
I.P.S /CUPBOARD/WORKTOP LAMINATE	..

Marstrut Limited
the old coach house
65 findlay street
leigh lancashire
wn7 4eq

tel: +44 (0)1942 683282
email: sales@marstrut.com
web: www.marstrut.com
comp reg no: 3426163
VAT no: 693580987



SITE PLAN
TO BE ISSUED

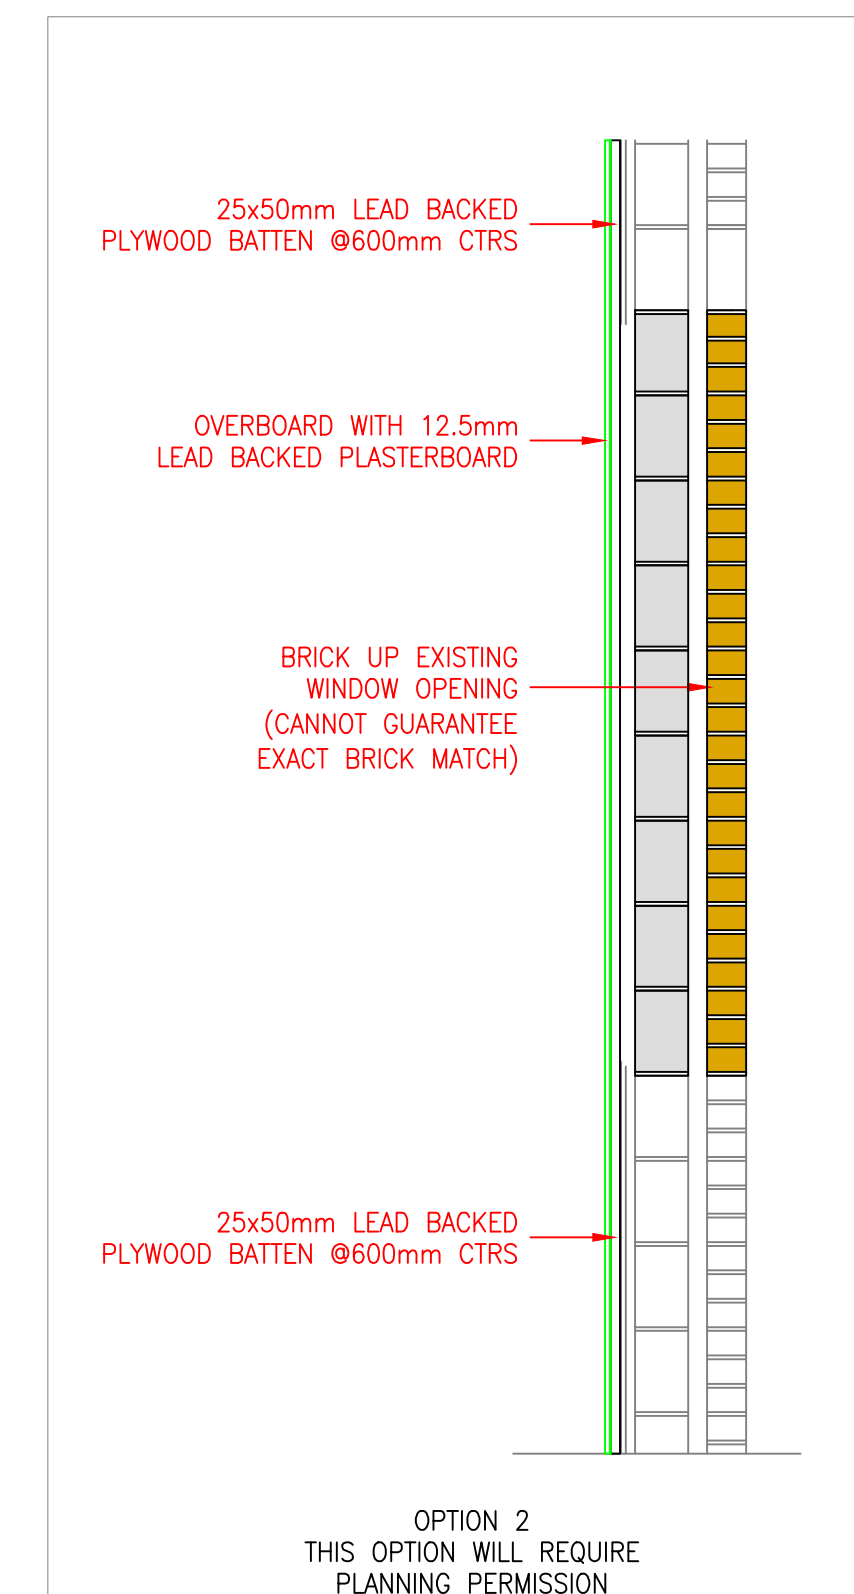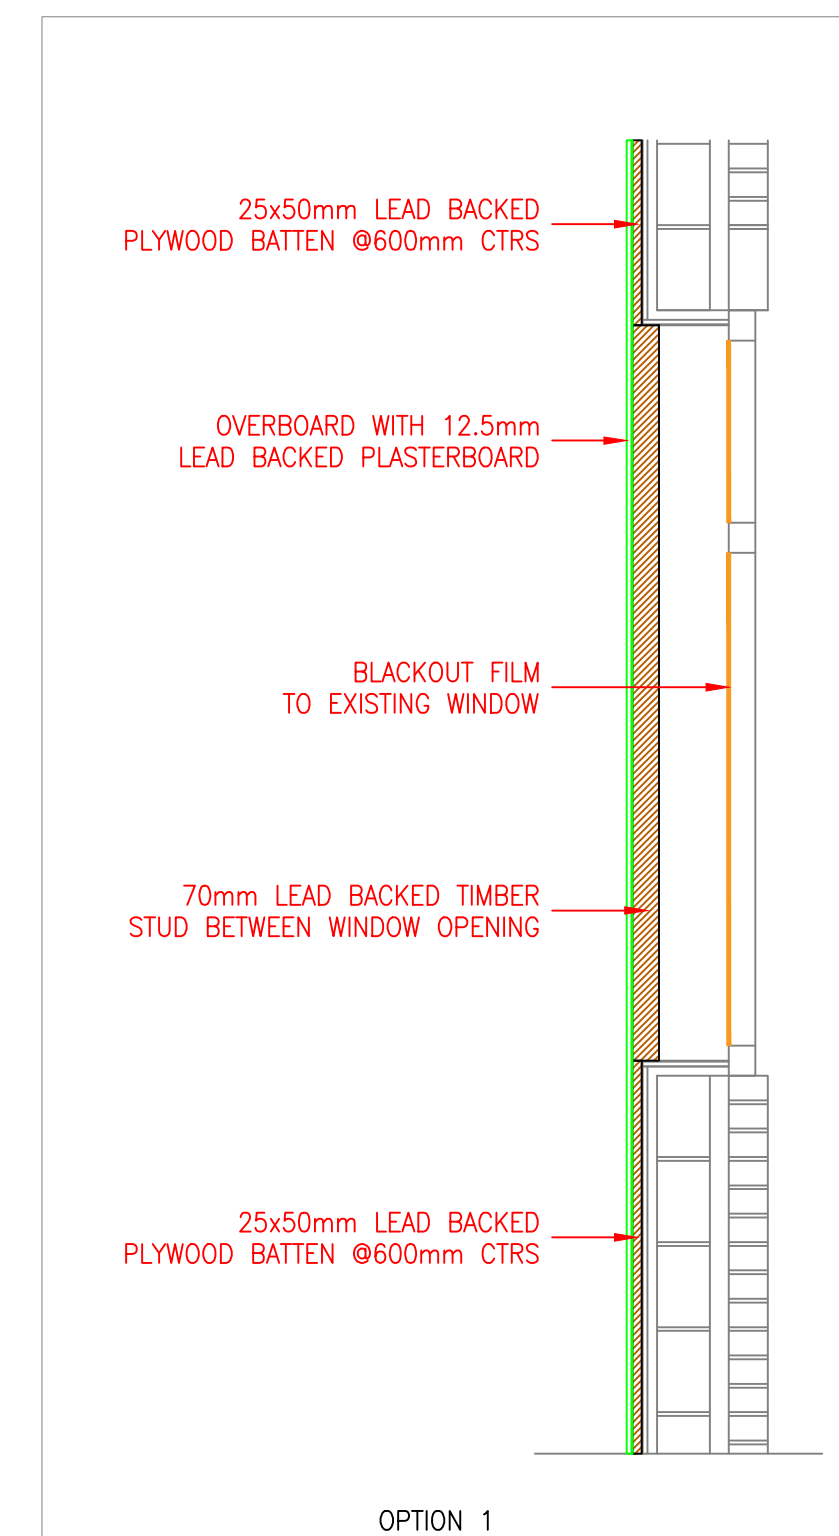

REV	REVISION	DETAILS	BY	DATE	
					
STATUS PRELIMINARY ISSUE					
CLIENT GE HEALTHCARE					
PROJECT CHRISTIES EXAM ROOM					
TITLE BUILDERSWORK					
CEILING HEIGHT		CEILING LOAD		SCALE	
TBC		Kg		1:50@A2	
DRAWN		CHECKED		DATE	
SH		SH		02.07.21	
DRAWING No.				REV.	
3751 - 001					