


AUSTIN DRIVE

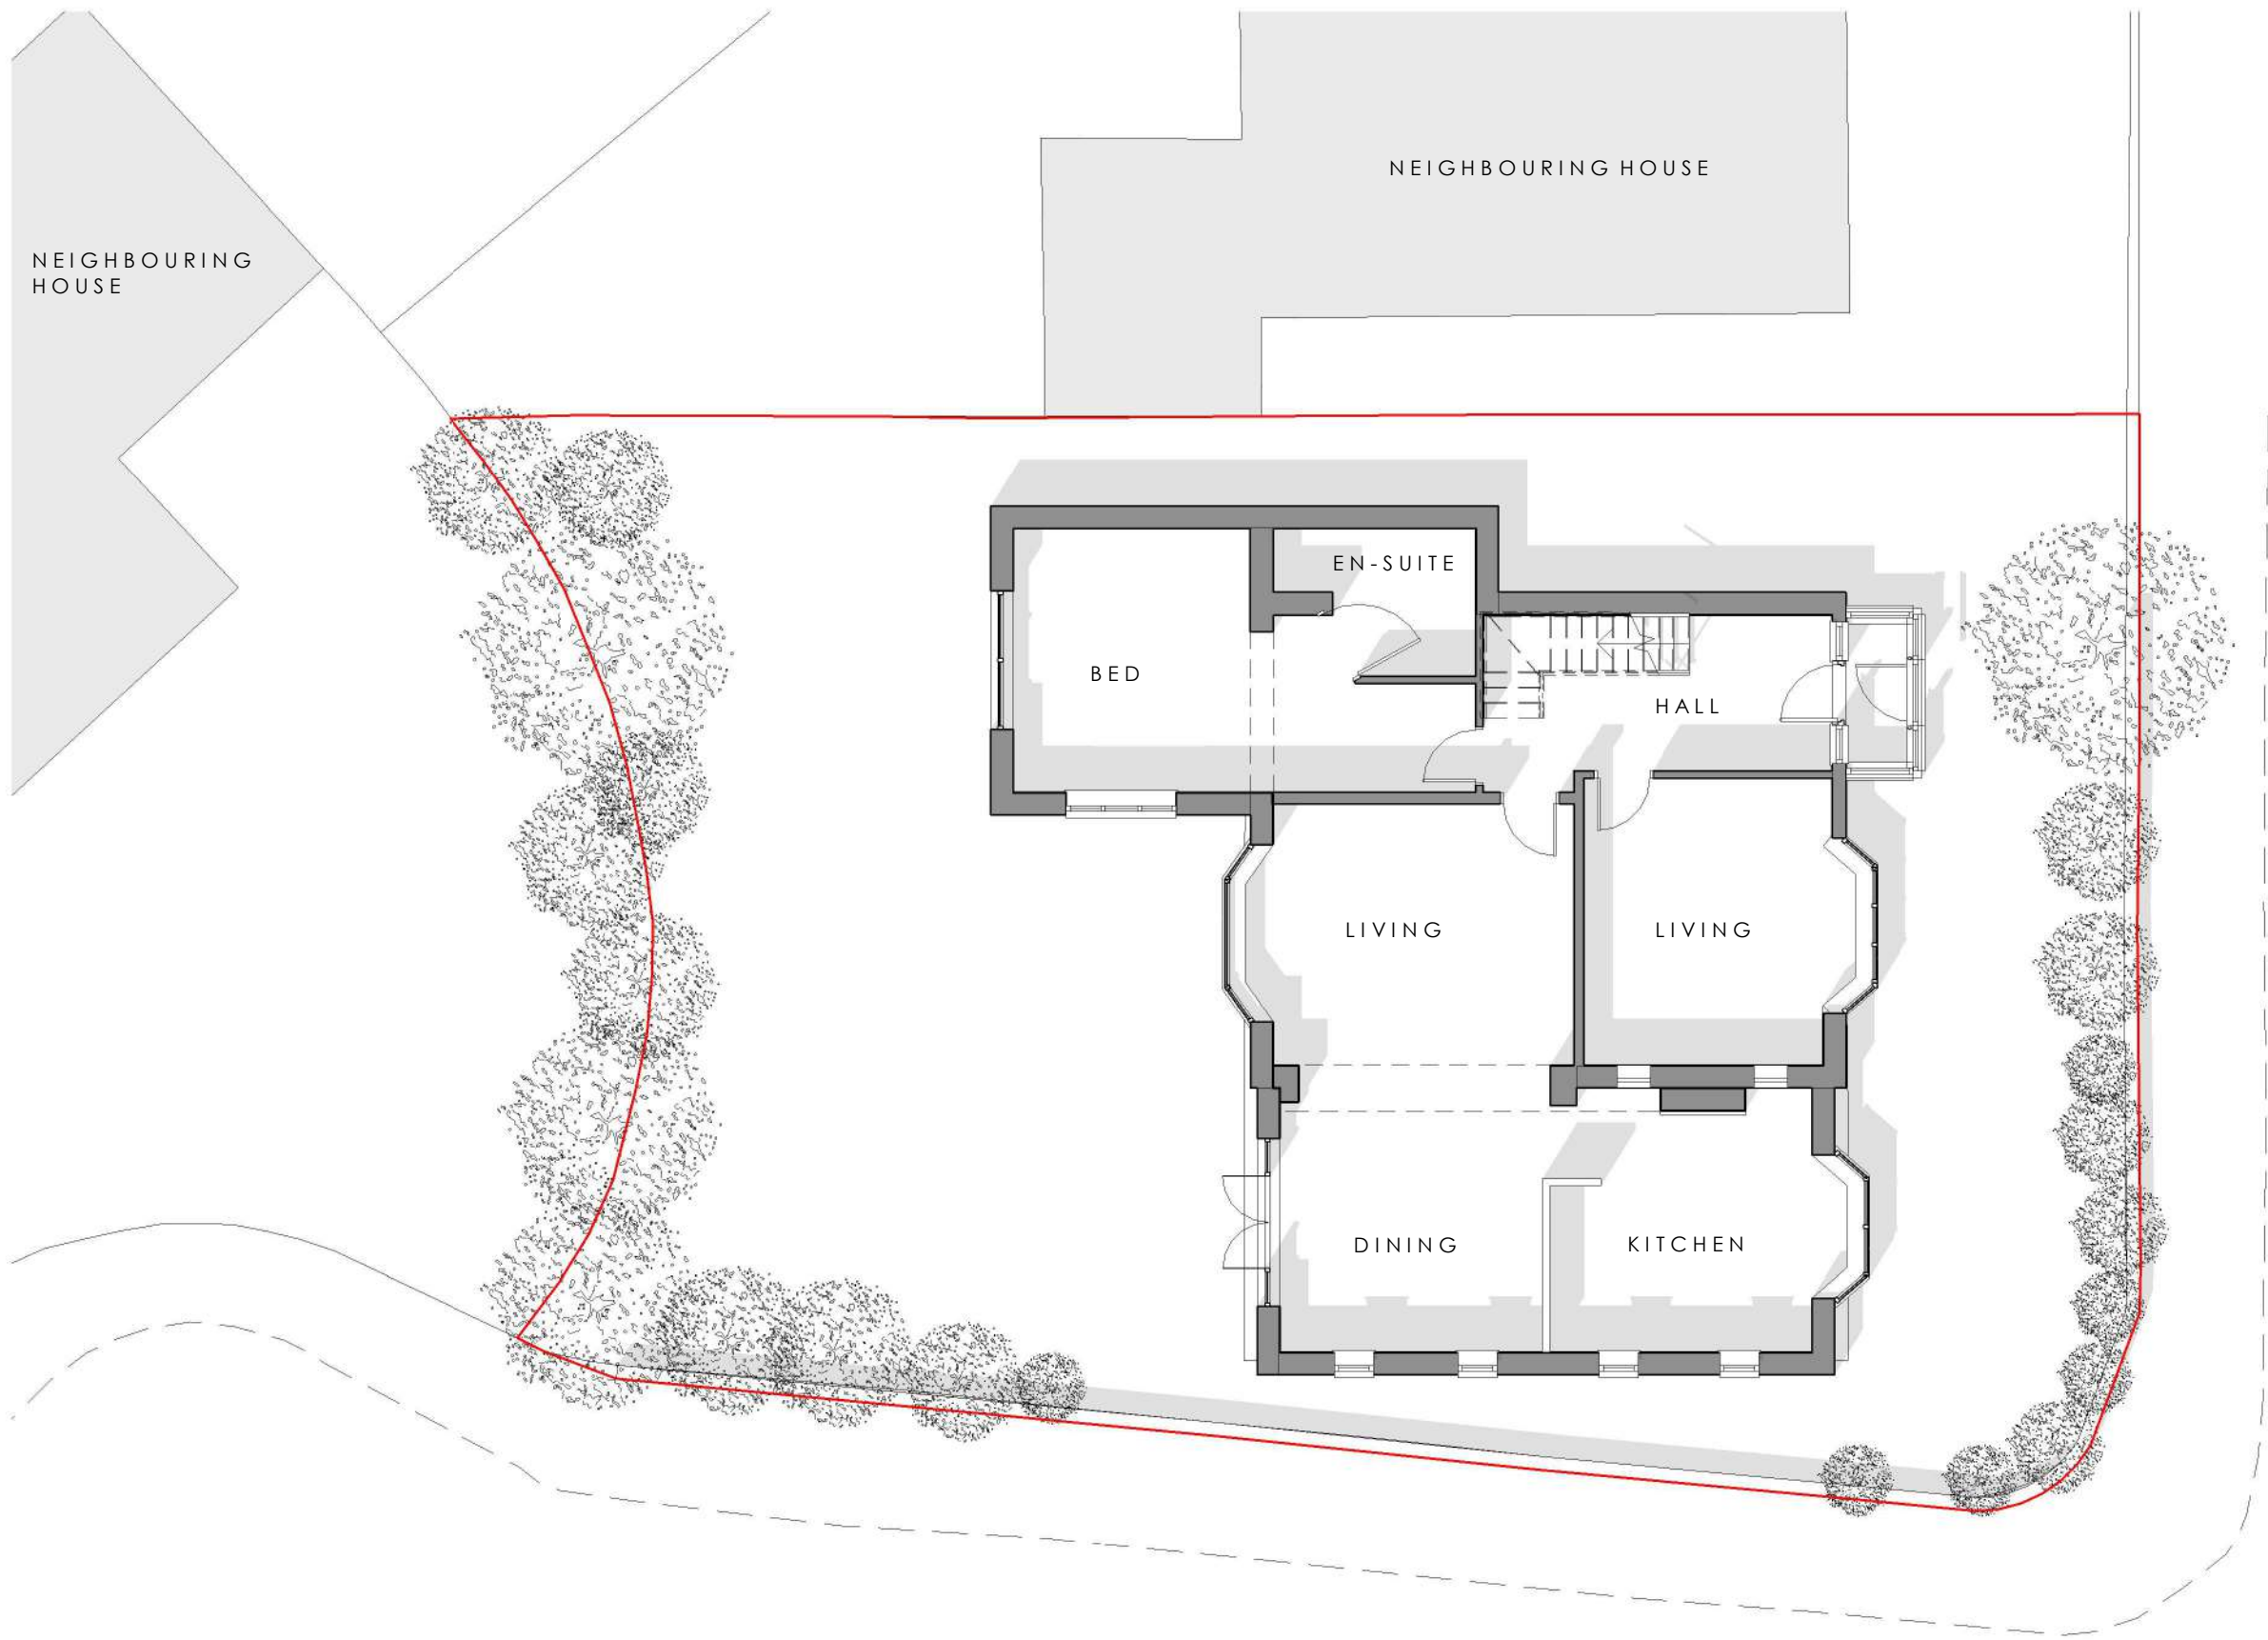

DO NOT SCALE FROM THIS DRAWING.
All drawings and visuals are provided for illustrative purposes only and are indicative proposals subject to detailed design and structural coordination. AA advises all measurements to be checked on site.
Specific details and materials/colours are subject to further design development.


COPYRIGHT: Artform Architects.

Rev	Description	Date	By						

SCALE 1 : 100 @A3	STATUS PLANNING	DATE 11/12/20
DWG No ATD/PL/002	DRAWN JE	REV
WEB: www.artformarchitects.com EMAIL: info@artformarchitects.com		
XYZ Building 1st Floor 2 Hardman Blvd Manchester TEL 0161 6600377		

81 AUSTIN DRIVE
Existing Ground Floor Plan

ARTFORM
ARCHITECTS

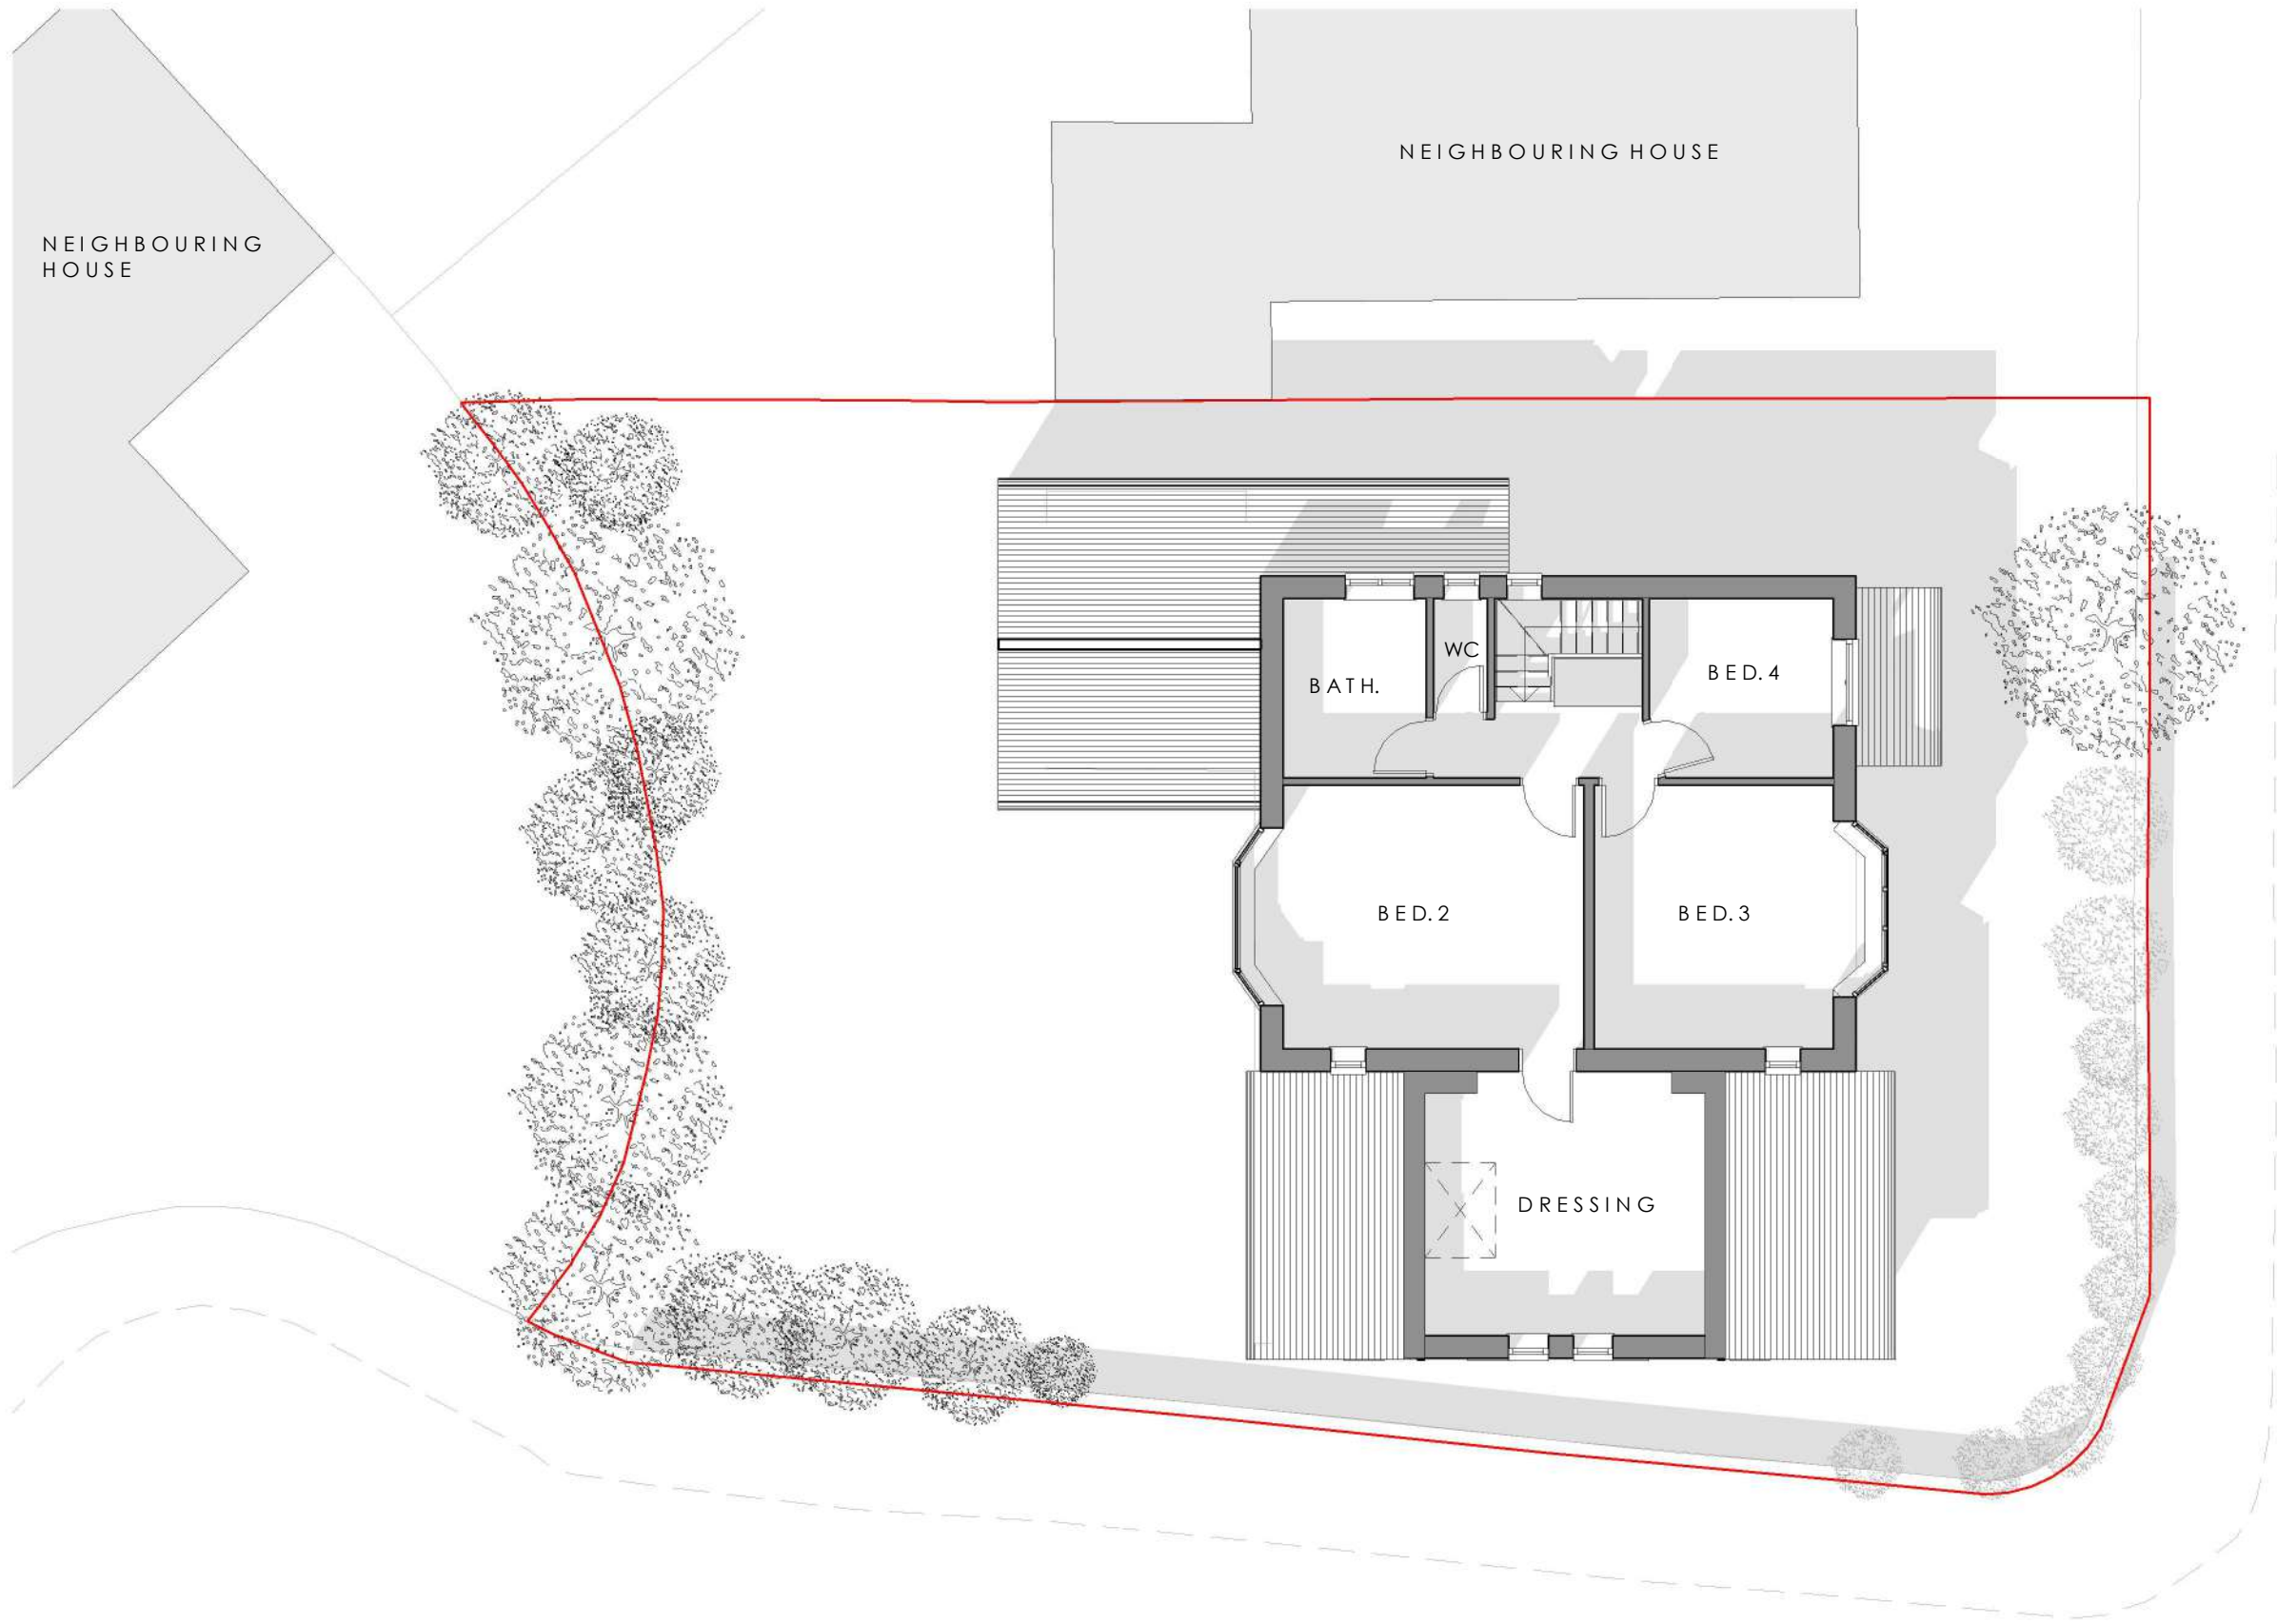

DO NOT SCALE FROM THIS
DRAWING.
All drawings and visuals are
provided for illustrative
purposes only and are
indicative proposals subject to
detailed design and structural
coordination. AA advises all
measurements to be checked
on site.
Specific details and
materials/colours are subject
to further design development.

COPYRIGHT: Artform Architects.

Rev	Description	Date	By
-----	-------------	------	----

SCALE
1 : 100 @A3

DWG No
ATD/PL/003

STATUS
PLANNING

DRAWN
JE

DATE
11/12/20

REV

WEB: www.artformarchitects.com | EMAIL: info@artformarchitects.com
XYZ Building 1st Floor 2 Hardman Blvd Manchester | TEL 0161 6600377

81 AUSTIN DRIVE
Existing First Floor Plan

ARTFORM
ARCHITECTS



DO NOT SCALE FROM THIS DRAWING.
All drawings and visuals are provided for illustrative purposes only and are indicative proposals subject to detailed design and structural coordination. AA advises all measurements to be checked on site.

Specific details and materials/colours are subject to further design development.

COPYRIGHT: Artform Architects.

Rev	Description	Date	By
-----	-------------	------	----

SCALE	
1 : 50	@A3
DWG No	
ATD/PL/004	

STATUS	
PLANNING	
DRAWN	
JE	

DATE	
11/12/20	
REV	

WEB: www.artformarchitects.com | EMAIL: info@artformarchitects.com
XYZ Building 1st Floor 2 Hardman Blvd Manchester | TEL 0161 6600377

81 AUSTIN DRIVE
Existing West Elevation

ARTFORM
ARCHITECTS



COPYRIGHT: Artform Architects.

SCALE	STATUS	DATE
1 : 50 @A3	PLANNING	11/12/20
DWG No	DRAWN	REV
ATD/PL/005	JE	

WEB: www.artformarchitects.com | **EMAIL:** info@artformarchitects.com

XYZ Building 1st Floor 2 Hardman Blvd Manchester | **TEL** 0161 6600377

ARTFORM
ARCHITECTS



DO NOT SCALE FROM THIS DRAWING.
All drawings and visuals are provided for illustrative purposes only and are indicative proposals subject to detailed design and structural coordination. AA advises all measurements to be checked on site.

Specific details and materials/colours are subject to further design development.

COPYRIGHT: Artform Architects.

Rev	Description	Date	By						

SCALE
1 : 50 @A3

DWG No
ATD/PL/006

STATUS
PLANNING

DRAWN
JE

DATE
11/12/20

REV

WEB: www.artformarchitects.com | EMAIL: info@artformarchitects.com
XYZ Building 1st Floor 2 Hardman Blvd Manchester | TEL 0161 6600377

81 AUSTIN DRIVE
Existing South Elevation

ARTFORM
ARCHITECTS



DO NOT SCALE FROM THIS DRAWING.
All drawings and visuals are provided for illustrative purposes only and are indicative proposals subject to detailed design and structural coordination. AA advises all measurements to be checked on site.
Specific details and materials/colours are subject to further design development.

COPYRIGHT: Artform Architects.

Rev	Description	Date	By						

SCALE 1 : 50 @A3	STATUS PLANNING	DATE 11/12/20
DWG No ATD/PL/007	DRAWN JE	REV
WEB: www.artformarchitects.com EMAIL: info@artformarchitects.com		
XYZ Building 1st Floor 2 Hardman Blvd Manchester TEL 0161 6600377		

81 AUSTIN DRIVE
Existing North Elevation

ARTFORM
ARCHITECTS