


| Glazing Legend |                       |
|----------------|-----------------------|
| <div></div>    | - Clear Glazing       |
| <div></div>    | - Opaque Glazing      |
| <div></div>    | - Tenant Signage Zone |

| Materials Legend |                                      |
|------------------|--------------------------------------|
| 1                | Precast Concrete Panels              |
| 3                | Exposed Concrete Soffit              |
| 4                | Concrete Paving Slabs & Ballast      |
| 5                | PPC Metal Fascia Panel               |
| 6                | External Balustrade                  |
| 7                | PPC Metal Louvre                     |
| 8                | Metal Stall Riser                    |
| 9                | External Roller Shutter              |
| 10               | Feature Glass Canopy                 |
| 12               | PPC Metal Rainscreen Cladding        |
| 13               | Tenant Signage Zone (App by tenants) |
| 14               | Perforated Panels                    |
| 15               | PPC Metal Parapet Coping             |
| 16               | Capped Curtain Walling               |
| 17               | Metal Soffit Panel                   |



1 WEST ELEVATION  
1 : 200

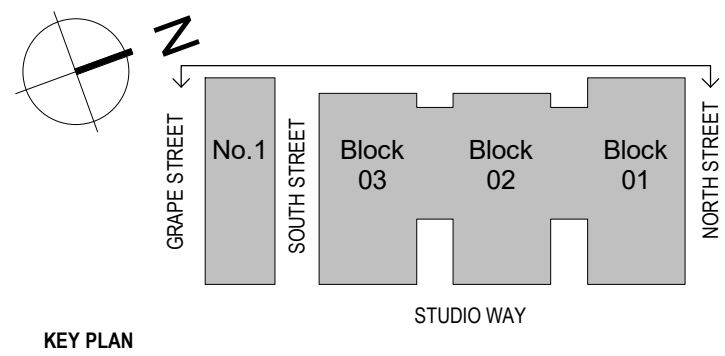

NOTES

THIS DRAWING MUST NOT BE SCALED.  
ALL DIMENSIONS ARE TO BE VERIFIED AND CHECKED ON SITE. ANY DISCREPANCIES THAT ARE, OR BECOME APPARENT SHOULD BE REPORTED TO CHAPMAN TAYLOR.  
AREAS INDICATED ARE APPROXIMATE GROSS INTERNAL AND NET INTERNAL AREAS. THEY RELATE TO THE LIKELY AREAS OF THE BUILDING AT THE CURRENT STAGE OF DESIGN. ANY DECISIONS TO BE MADE ON THE BASIS OF THESE PREDICTIONS, WHETHER AS TO PROJECT VIABILITY, PRE-LETTING, LEASE AGREEMENTS, OR THE LIKE, SHOULD INCLUDE DUE ALLOWANCE FOR THE INCREASES AND DECREASES INHERENT IN THE DESIGN DEVELOPMENT AND BUILDING PROCESS.

© COPYRIGHT CHAPMAN TAYLOR 2020

|     |            |         |                                                                             |      |
|-----|------------|---------|-----------------------------------------------------------------------------|------|
| PO1 | 28.01.2020 | NP      | FOR PLANNING ISSUE                                                          | MD   |
| PO2 | 08.03.2019 | REV     | Winter Garden Added                                                         | MD   |
| PO3 | 25.10.2018 | AE/ACNP | Keynotes Updated & Glazing Legend Added                                     | MD   |
| PO4 | 05.10.2018 | AE/ACNP | FOR PLANNING ISSUE                                                          | MD   |
| PO5 | 28.09.2018 | AE/ACNP | PRELIMINARY ISSUE                                                           | MD   |
| PO6 | 14.09.2018 | AE/ACNP | General update - level updates in accordance with structural engineer input | MD   |
| PO7 | 30.08.2018 | AE/AC   | PRELIMINARY ISSUE                                                           | MD   |
| REV | DATE       | BY      | DESCRIPTION                                                                 | CHKD |

PROJECT STATUS  
PLANNING

CLIENT

**ALLIED LONDON**

PROJECT

MANCHESTER GOODS YARD

ARCHITECT

**CHAPMAN TAYLOR**  
GLOBAL ARCHITECTS & MASTERPLANNERS

DRAWING TITLE

PROPOSED WEST ELEVATION

Scale 1:200 @ A1

|                 |        |            |          |            |     |
|-----------------|--------|------------|----------|------------|-----|
| INTERNAL JOB NO | 2      | ISSUE DATE | 10       | DRAWN BY   | 20M |
| PROGRAMME ID    | 261MGY | ORIGINATOR | MAY 2018 | CHECKED BY | MD  |
| PROJECT ID      | SJQ    | VOLUME     | 600      | LEVEL      | CTA |
| ORIGINATOR      | XX     | TYPE       | XX       | ROLE       | DR  |
| NUMBER          | 07202  | REVISION   | P07      |            |     |