



Please note:

The contents of this drawing are based on (survey/ existing) information supplied by a third party. Halliday Meecham Architects can accept no responsibility for the accuracy of this information and/or works based upon it. The contractor must check the accuracy of these drawings on site and notify Halliday Meecham Architects of any discrepancies.

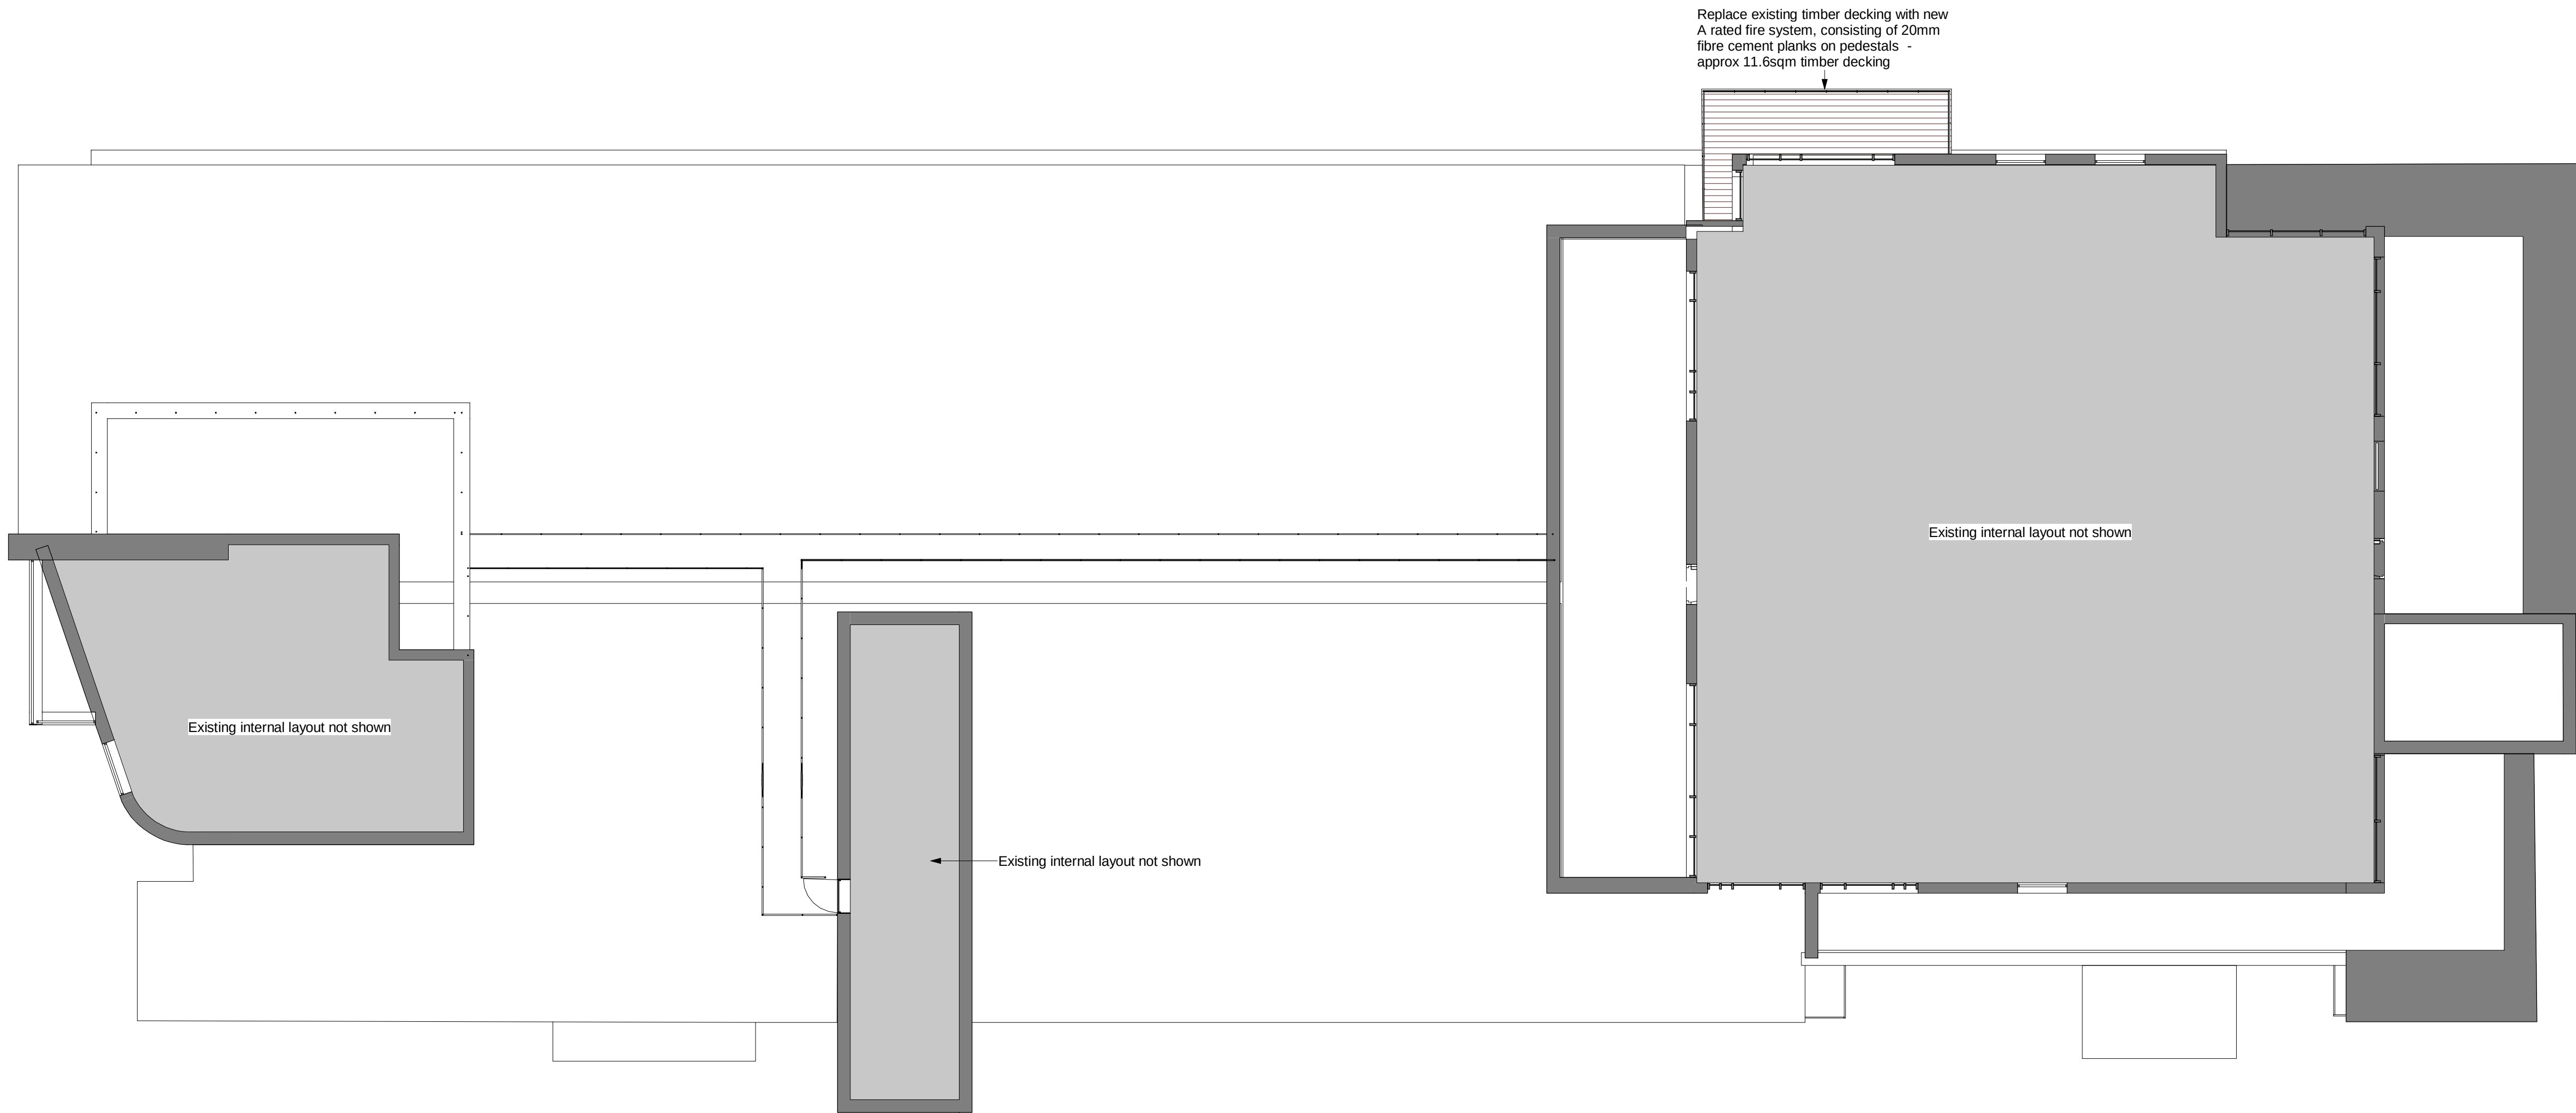


1 SIXTH FLOOR PLAN - PROPOSED
1 : 100 @ A1

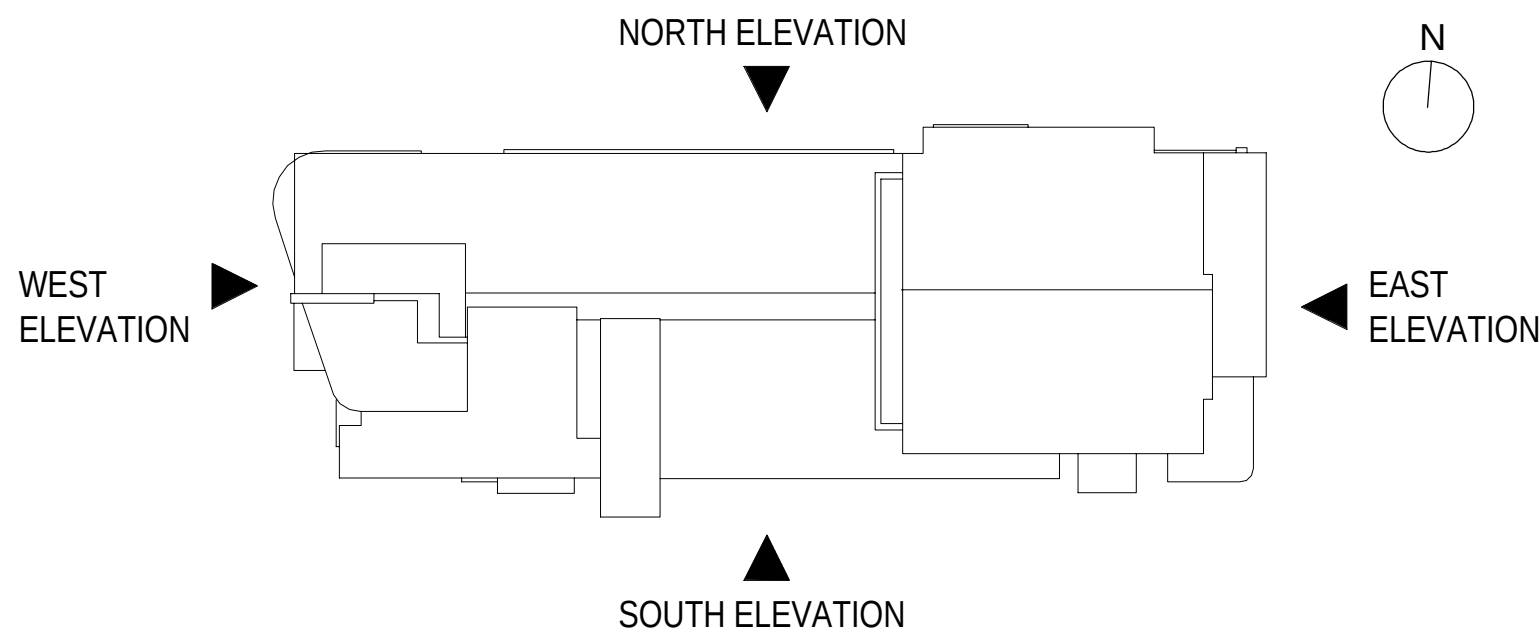

KEY PLAN
1 : 500 @ A1

Balcony - External Finish Key

- Floor Type 1
Replace existing timber decking with new A rated fire system,
consisting of 20mm fibre cement planks on pedestals
NBS Ref: K11/xxx

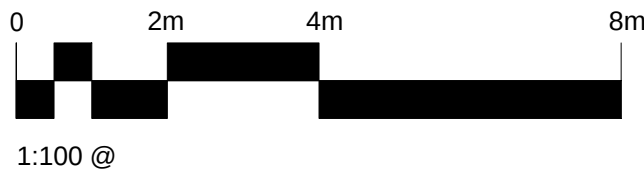

P01	First issue	07.07.2021	KL	TF
Revision	Description	Date	Drawn	Checked

Halliday Meecham Architects Limited

111 Piccadilly Manchester M1 2HY
+44 (0)161 661 5566

4 Devonshire Street London W1W 5DT
+44 (0)203 440 5175

hma@hallidaymeecham.com
www.hallidaymeecham.com



Client:	Wardens						
Project:	Castlegate Apartments						
Phase/ Location:	Chester Road, Manchester						
Drawing:	Sixth Floor GA Plan - Proposed						
Scale @ A1	Scale @ A3	Date:	Drawn:	Checked:	Job No.	Drawing No.	
1:100	1:200	06/23/21	KL	TF	5412	10406	
Drawing Ref.							Revision
5412-HMA-CA-06-DR-A-10406							P01