



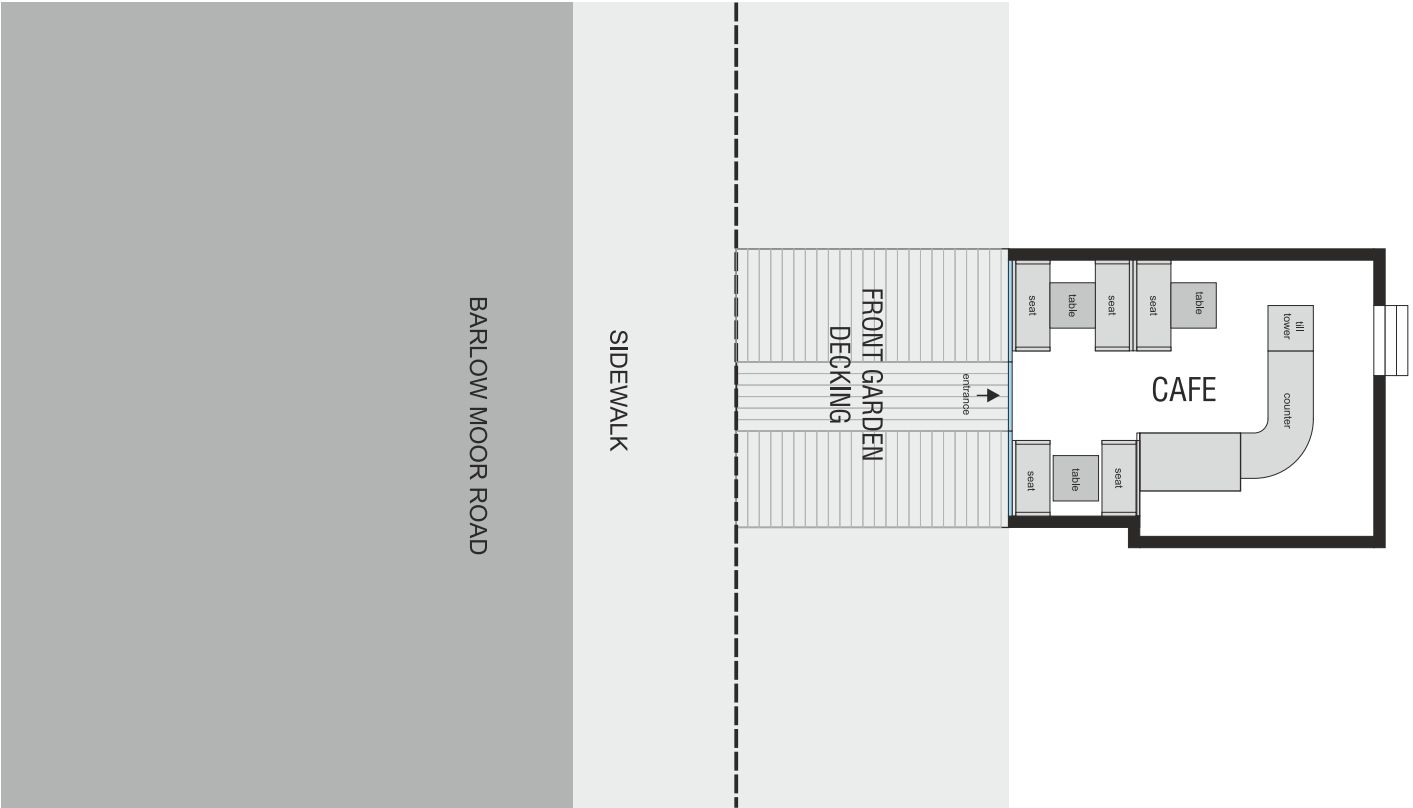


EXISTING FRONT ELEVATION

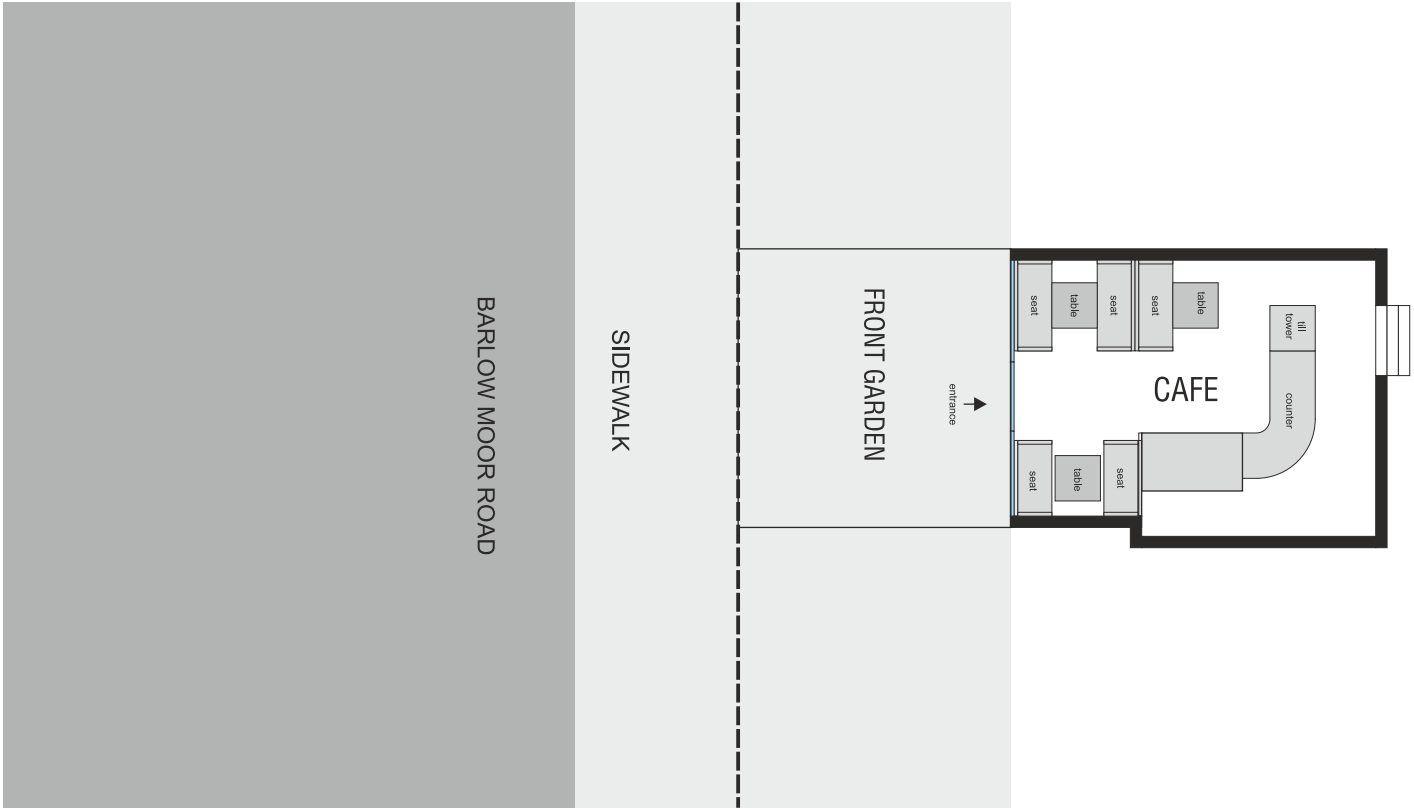


PROPOSED FRONT ELEVATION



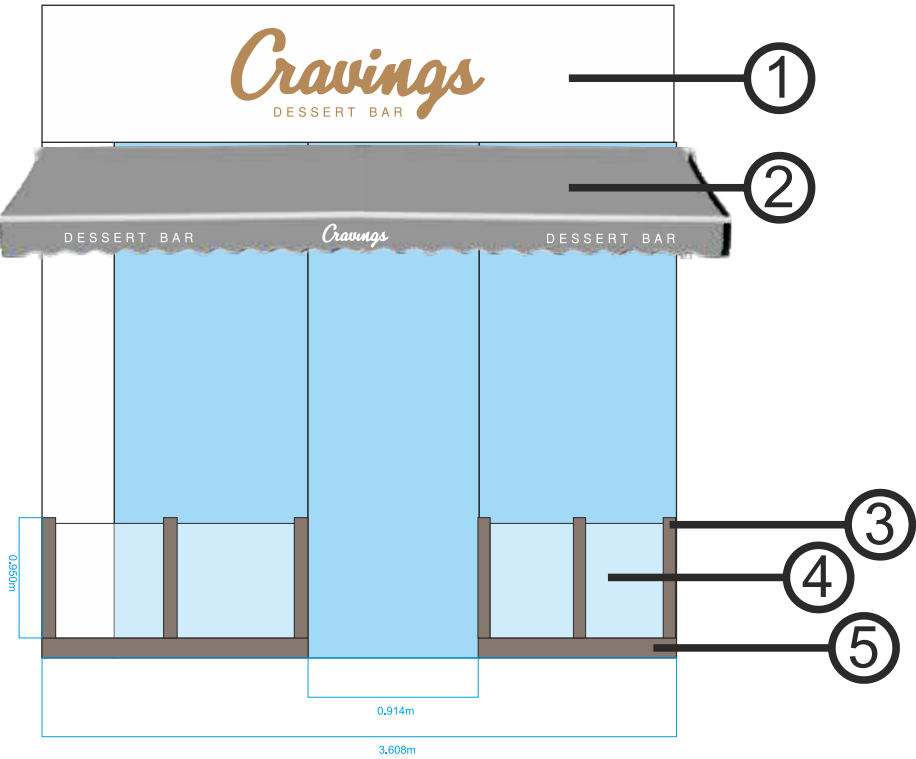


- 1 SIGN.
MATERIALS: ALUMINUM COMPOSITE BACKGROUND.
GOLD METAL 3D LETTERS WITH BACK LIGHT.
- 2 CANOPY
- 3 FENCING BEAMS.
MATERIAL: WOOD OR COMPOSITE
- 4 FENCING PANELS
MATERIAL: PLASTIC OR GLASS
- 5 DECKING
MATERIAL: WOOD OR COMPOSITE



DECKING

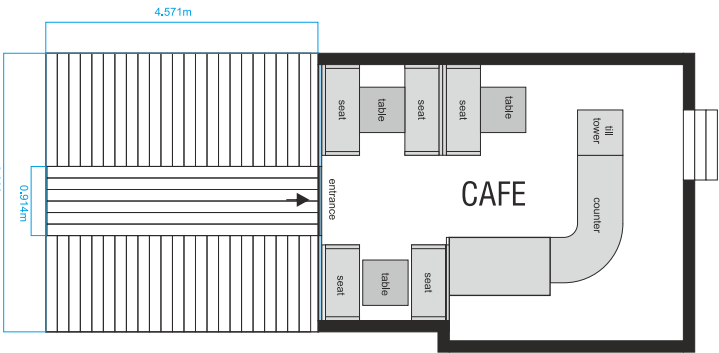

LEVEL RAISED DECKING

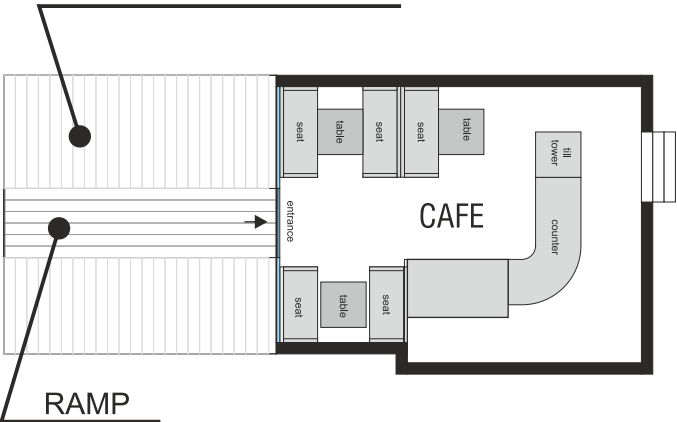


FENCING

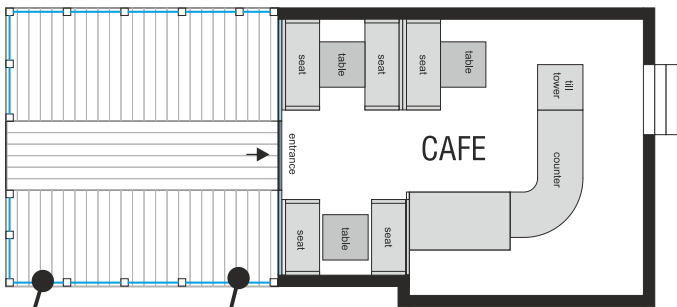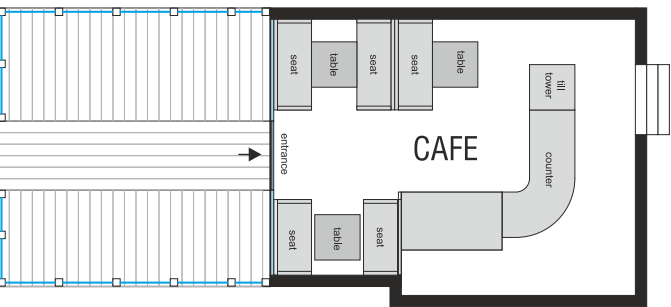

FENCE BEAM

FENCE PANEL

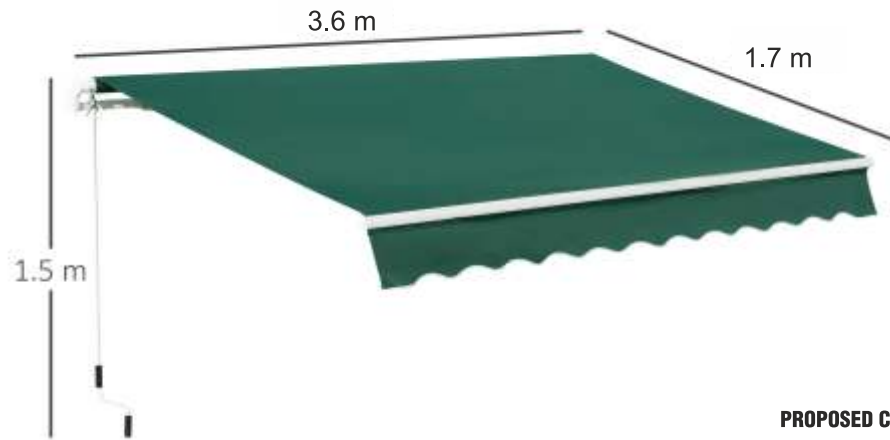

PROPOSED CANOPY

DURABLE MATERIAL

200g polyester fabric with PU water-resistant coating

Reduce Heat

Sun Protection

PRODUCT DETAILS

Solid aluminum supporting bracket

Retractable arms

Smooth sliding front support bar

Decorative edging

02 PROPOSED SITE PLAN

Scale: 1:100

Client:	CRAVINGS 463 BARLOW MOOR ROAD, M21 8AU	Scale:	1:100 ON A3	PAGE:	01/02
Project:	OUTDOOR SEATING AREA	Date:	22/06/2021	02	
Designer:	VALDIS PITERANS	Project Nr:	M 2021-6		