


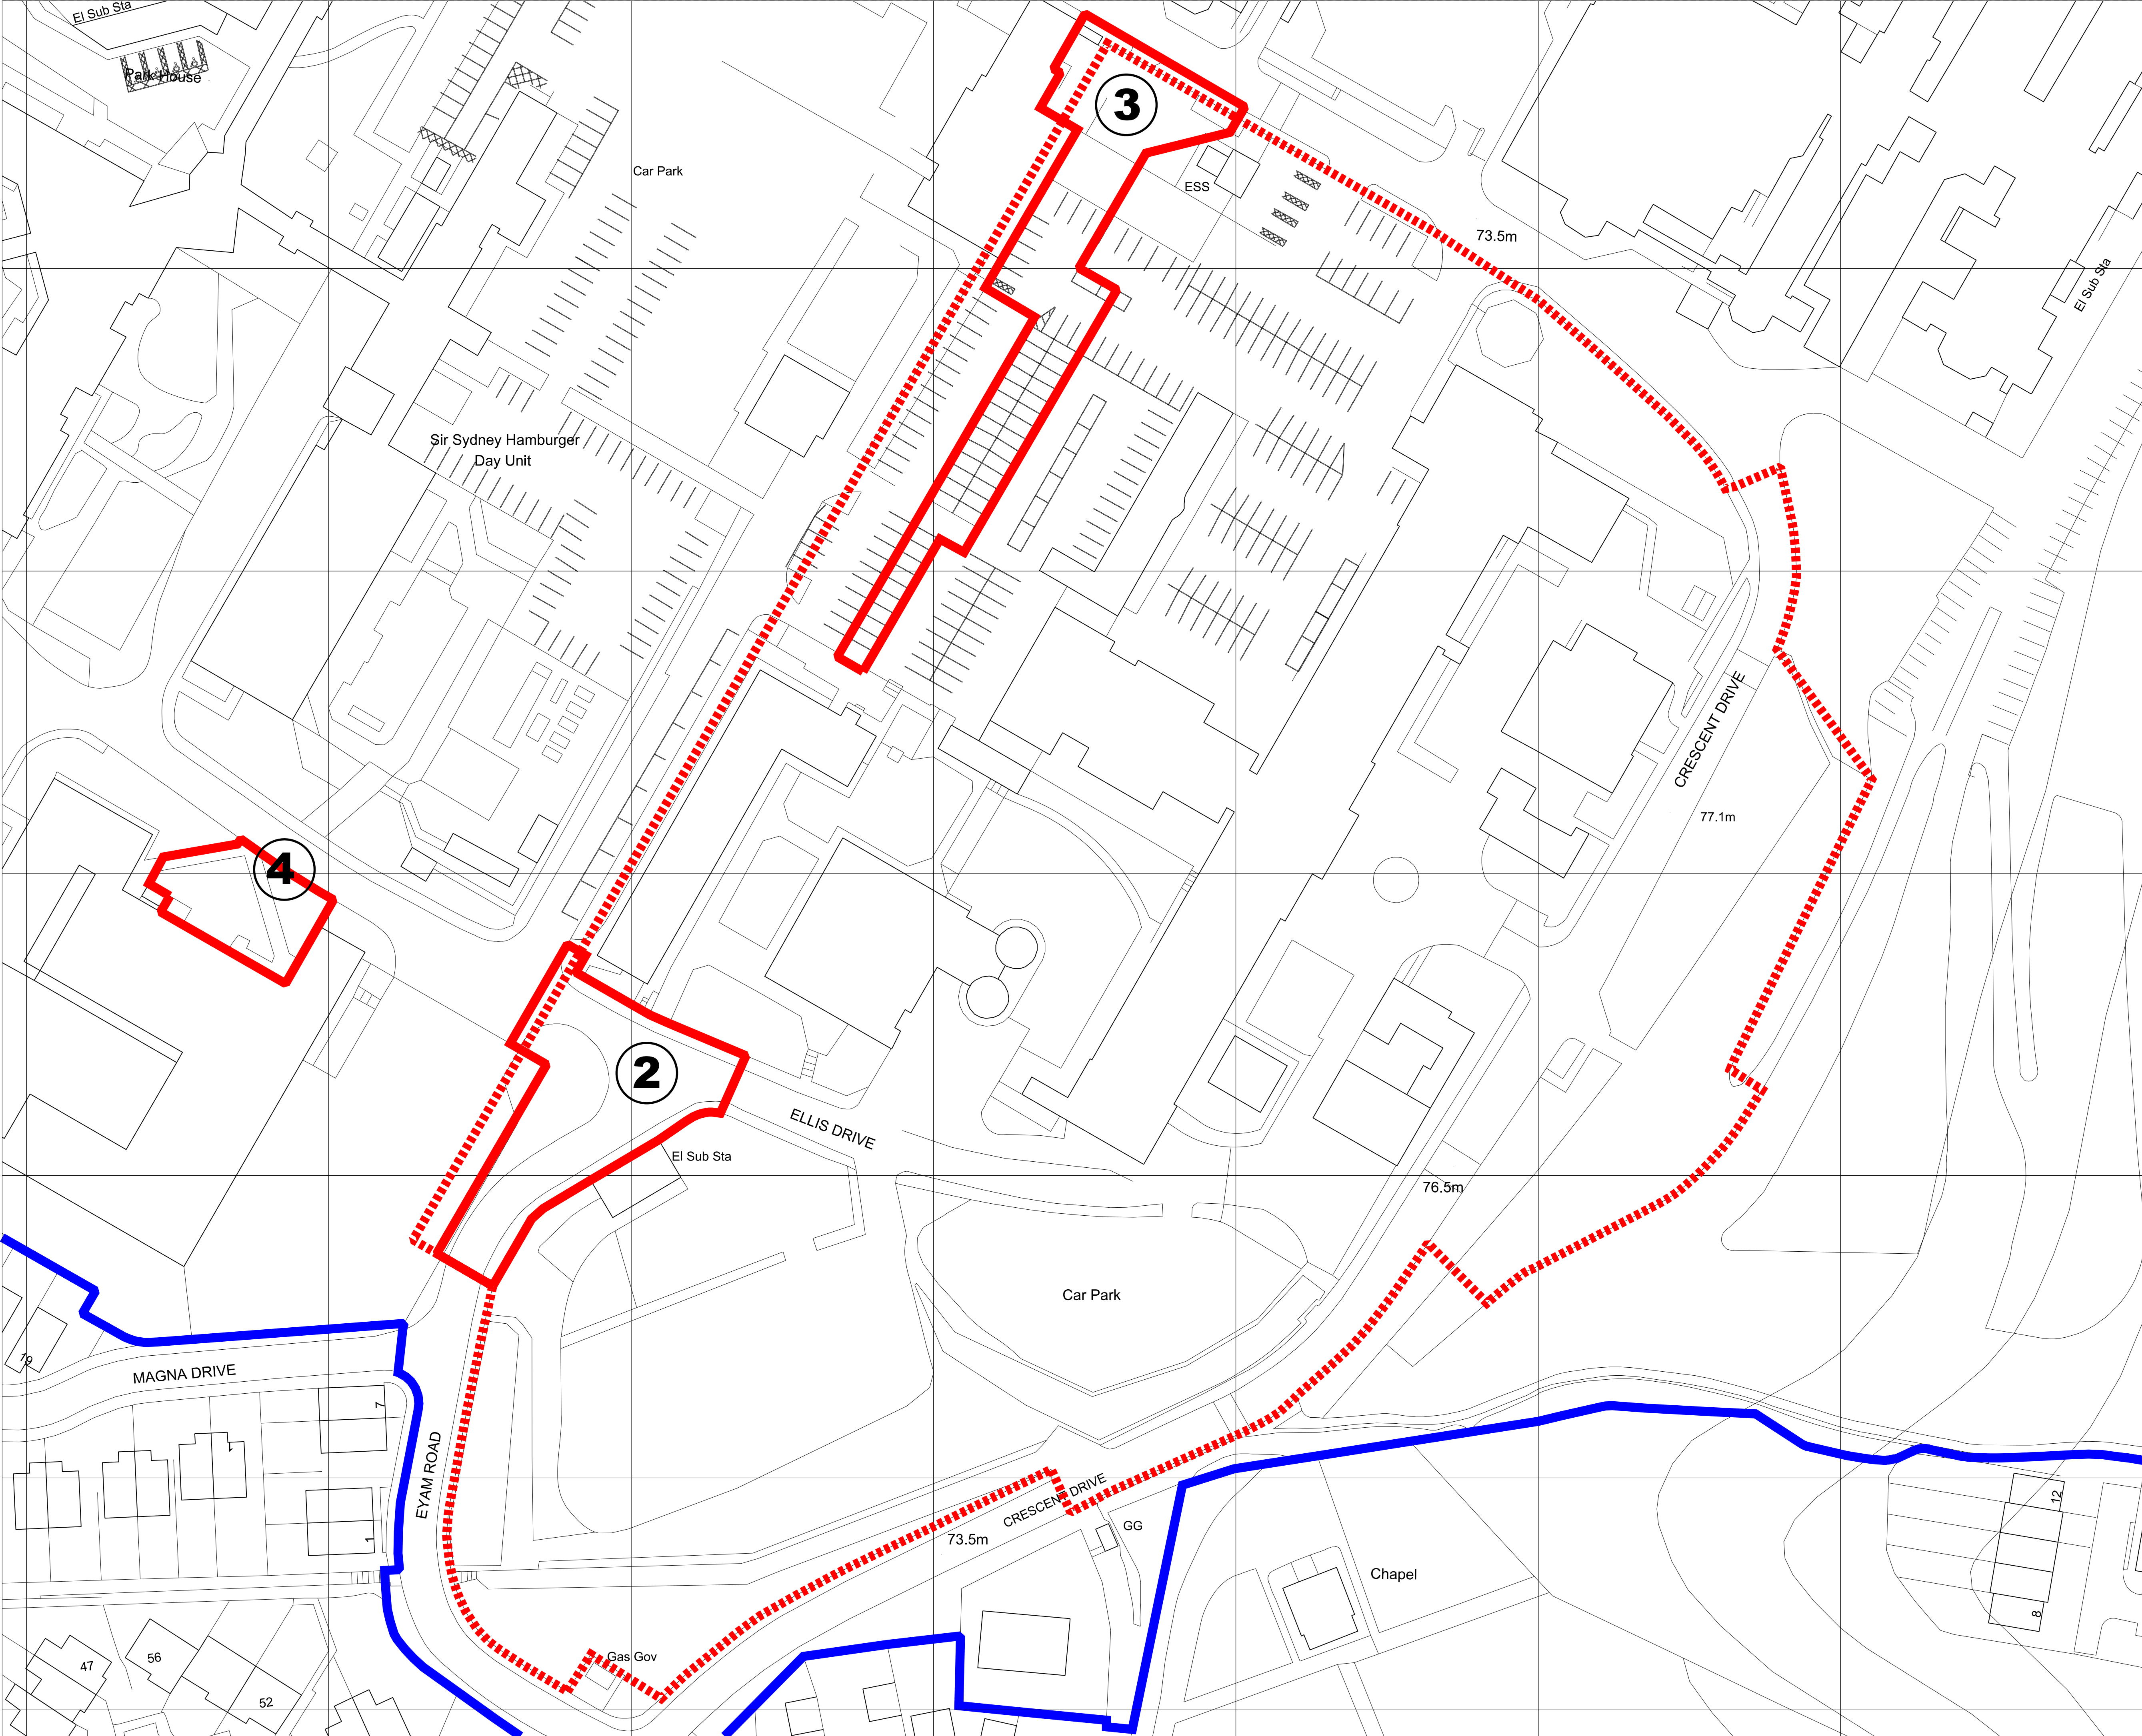


© COPYRIGHT
The copyright in this drawing is vested in Sheppard Robson and no license or assignment of any kind has been, or is, granted to any third party whether by provision of copies or originals or otherwise unless agreed in writing.

DO NOT SCALE FROM THIS DRAWING
The contractor shall check and verify all dimensions on site and report any discrepancies in writing to Sheppard Robson before proceeding work

FOR ELECTRONIC DATA ISSUE
Electronic Data / drawings are issued as "read only" and should not be interrogated for measurement. All dimensions and levels should read, only from those values stated in test, on the drawing.

- GMMH Planning Boundary
- 2** Western Rd. - Eyam Rd. Re-alignment Works.
Area = 1083 m2
- 3** Western Rd. - Central Dr. Junction Works.
Area = 1372 m2
- 4** Temporary Substation Works
Area = 403 m2
Total Area = 2858 m2

REV.	DATE	AMENDMENT
P01	01.07.21	For Review & Comment

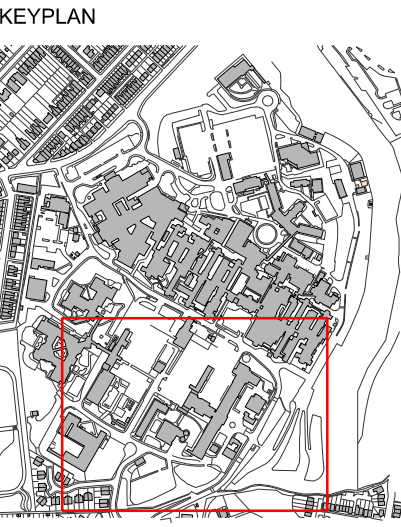

SHEPPARD ROBSON

77 Parkway Camden Town London NW1 7PU
T: +44 (0)20 7504 1700 E: london@sheppardrobson.com

PROJECT
6512 North Manchester General Hospital Masterplan

SCALE@A1	DATE	ORIGINATOR	CHECKED	AUTHORISED
1:500	21 03 2021	SS	DB	DB

**Proposed Site Plan
Planning Boundaries**

STATUS	PURPOSE FOR ISSUE	SR NO.
S3	FOR REVIEW & COMMENT	6512
DRAWING NO.		REV.
20200 · SRA · ISZ · XX · DR · A · 0281		P01