

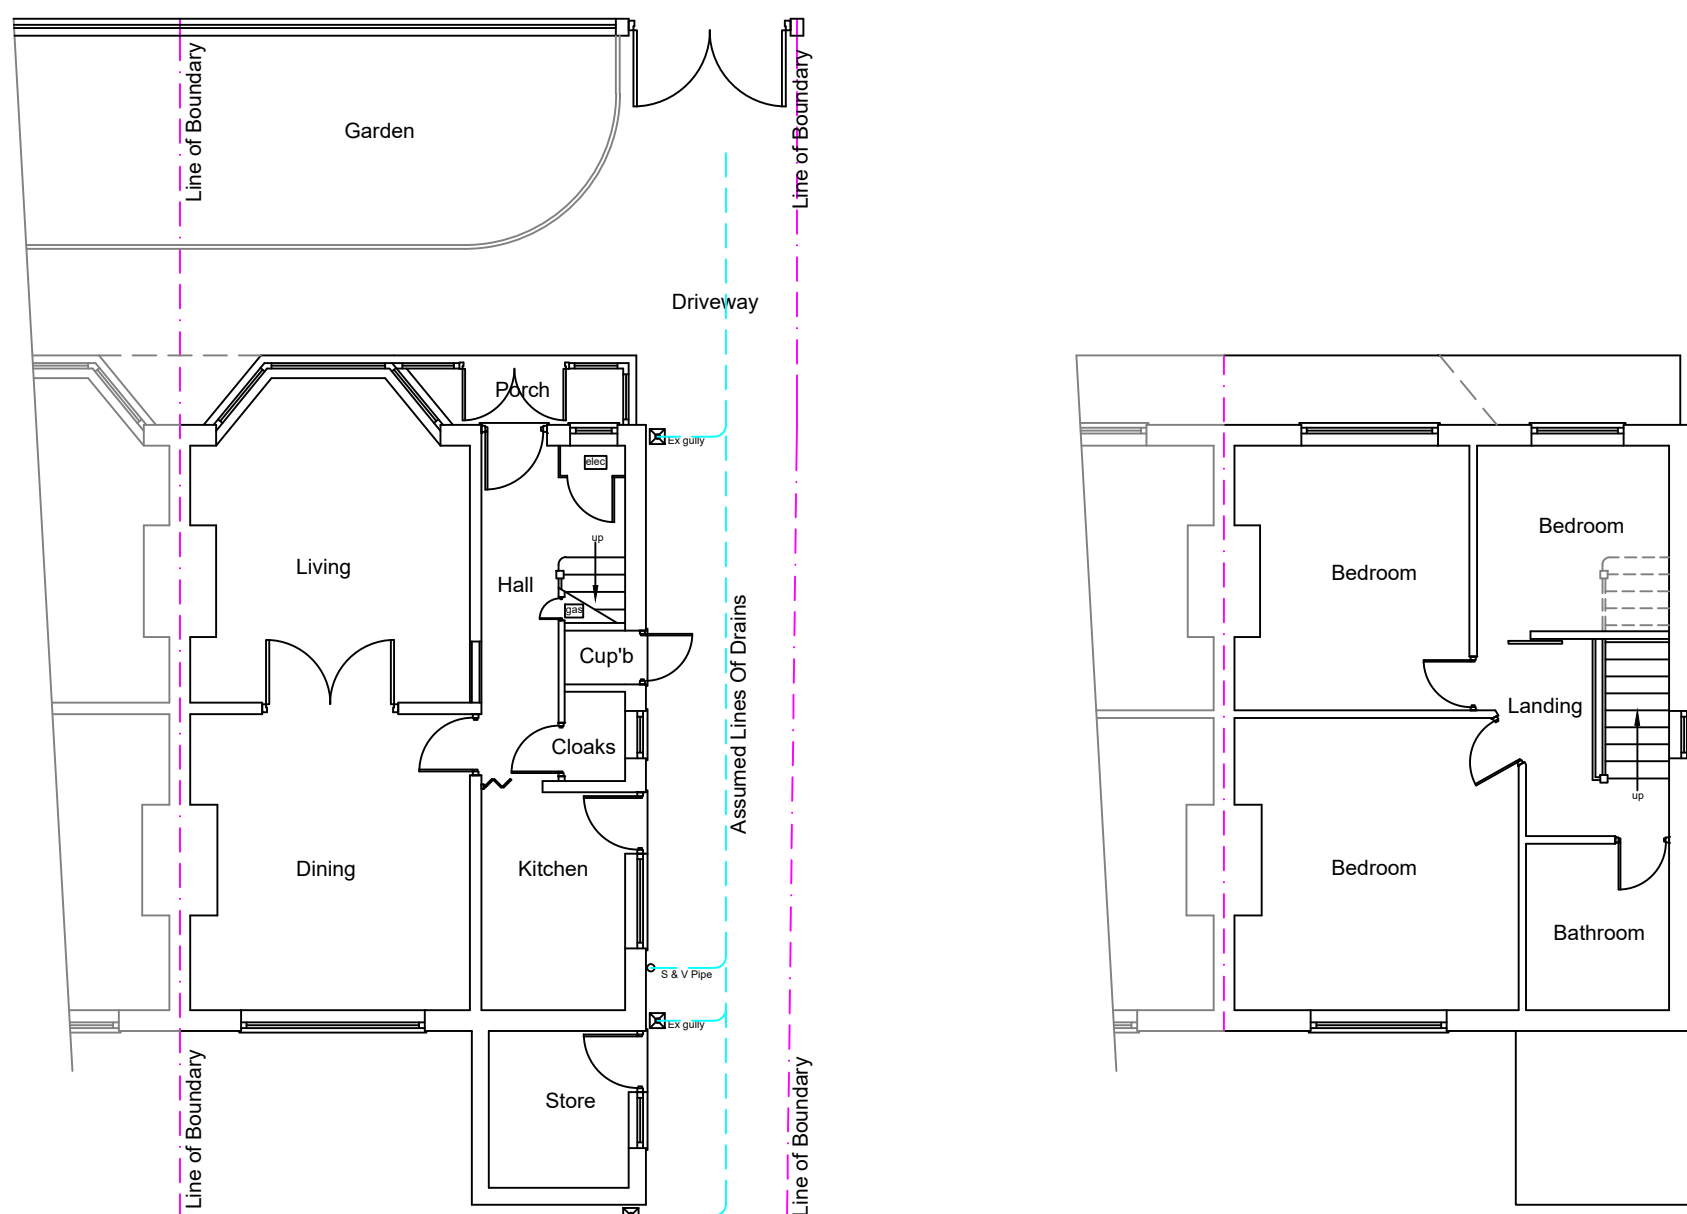


This drawing is protected by copyright and the information contained therein is the property of William McCall.
The drawing must not be copied and the information contained therein may not be used or disclosed without written permission of and in the manner permitted by William McCall.

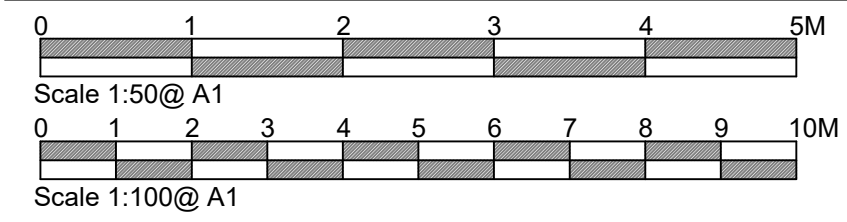

Existing Ground Floor Plan

Existing First Floor Plan

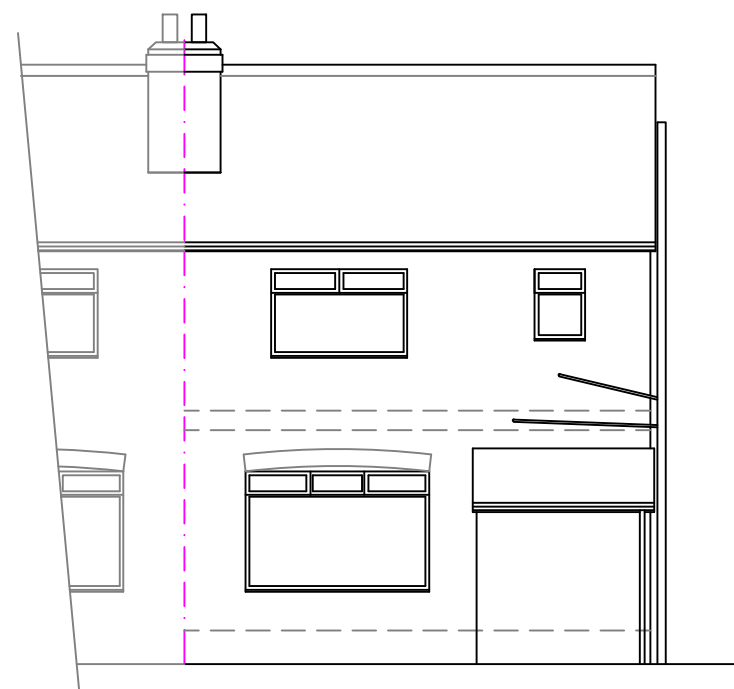


Existing Rear Elevation




Existing Side Elevation




Existing Front Elevation

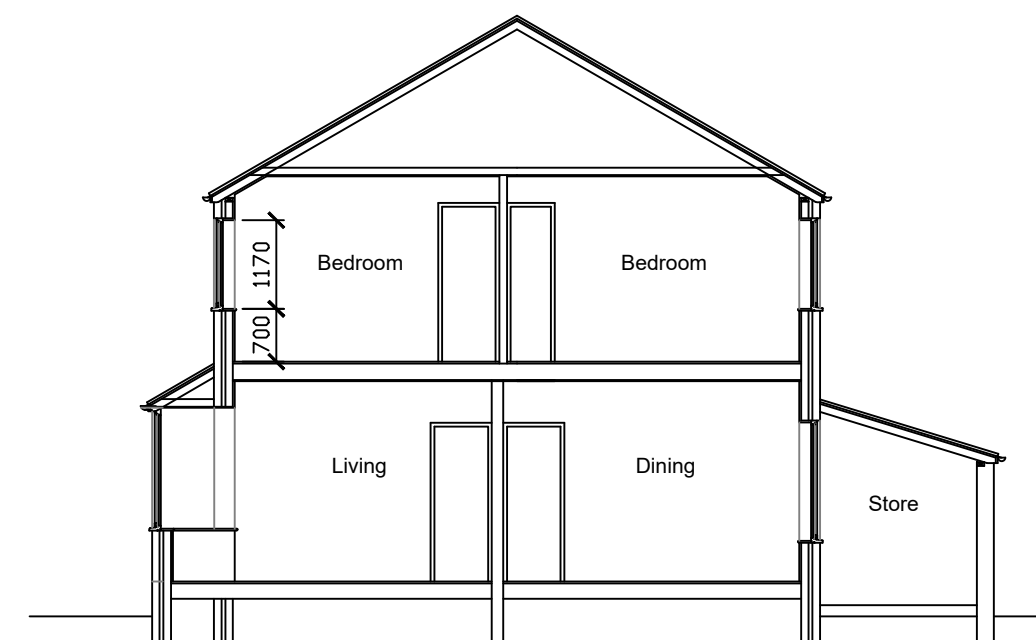

Existing Section

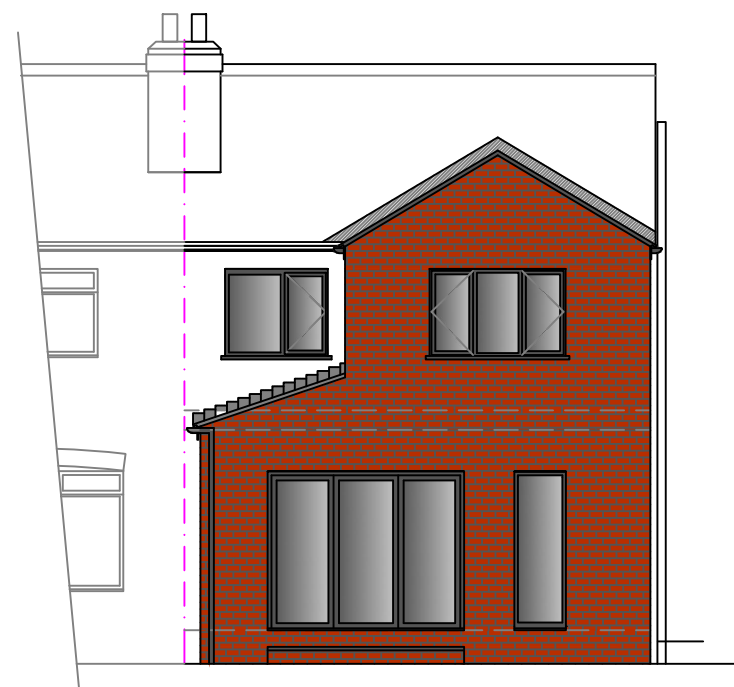


Proposed Rear Elevation

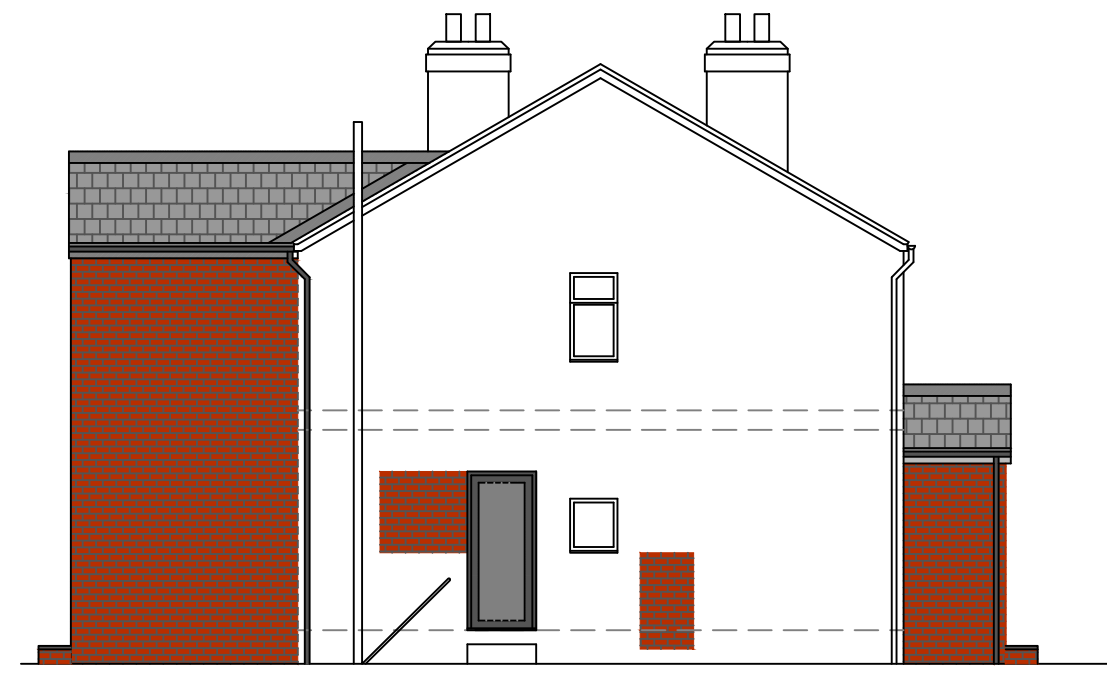


Proposed Side Elevation




Proposed Front Elevation

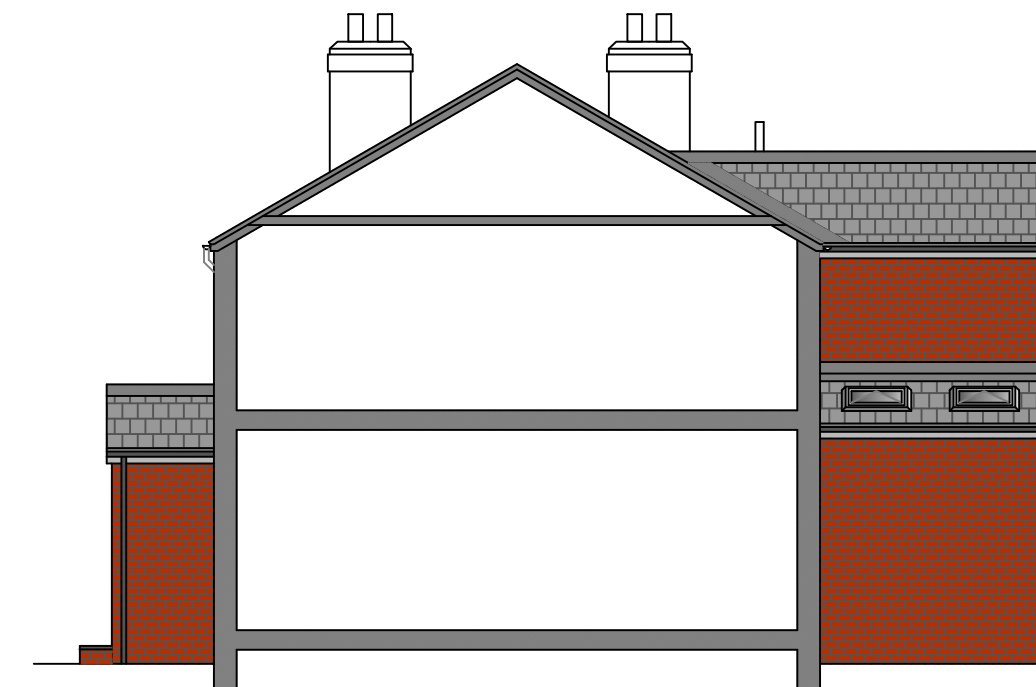

Proposed Side Section/Elevation

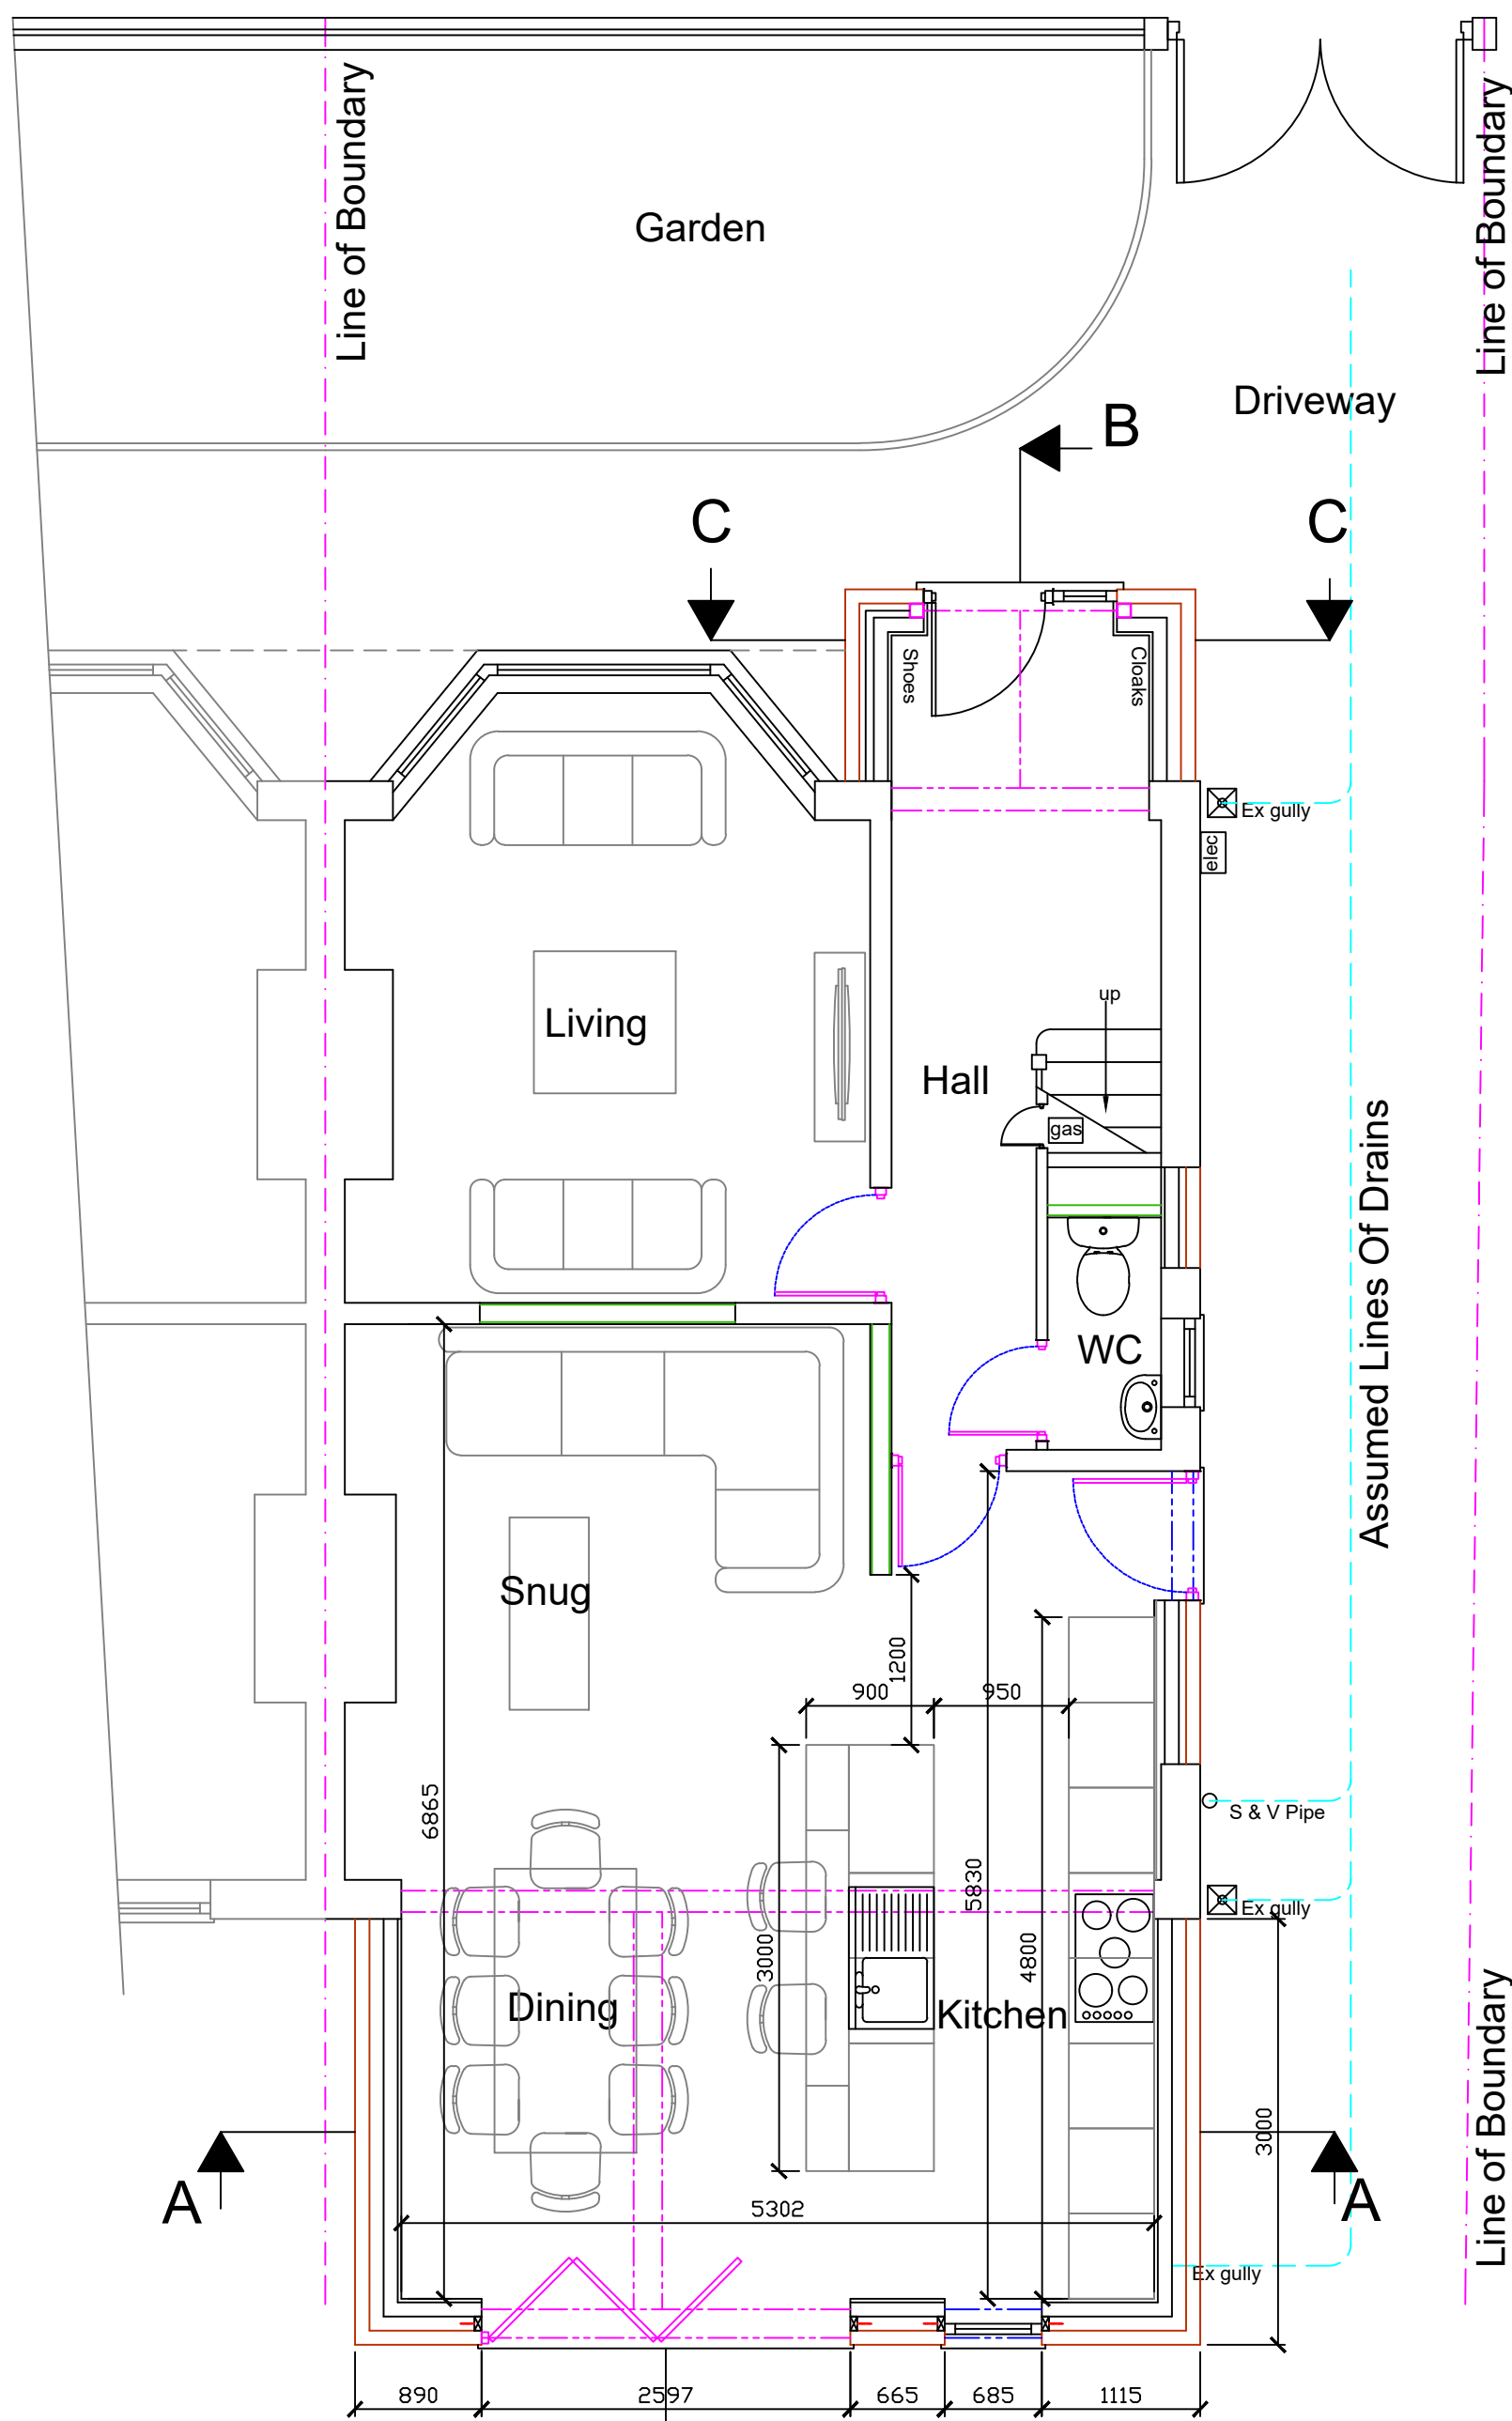

Proposed Ground Floor Plan

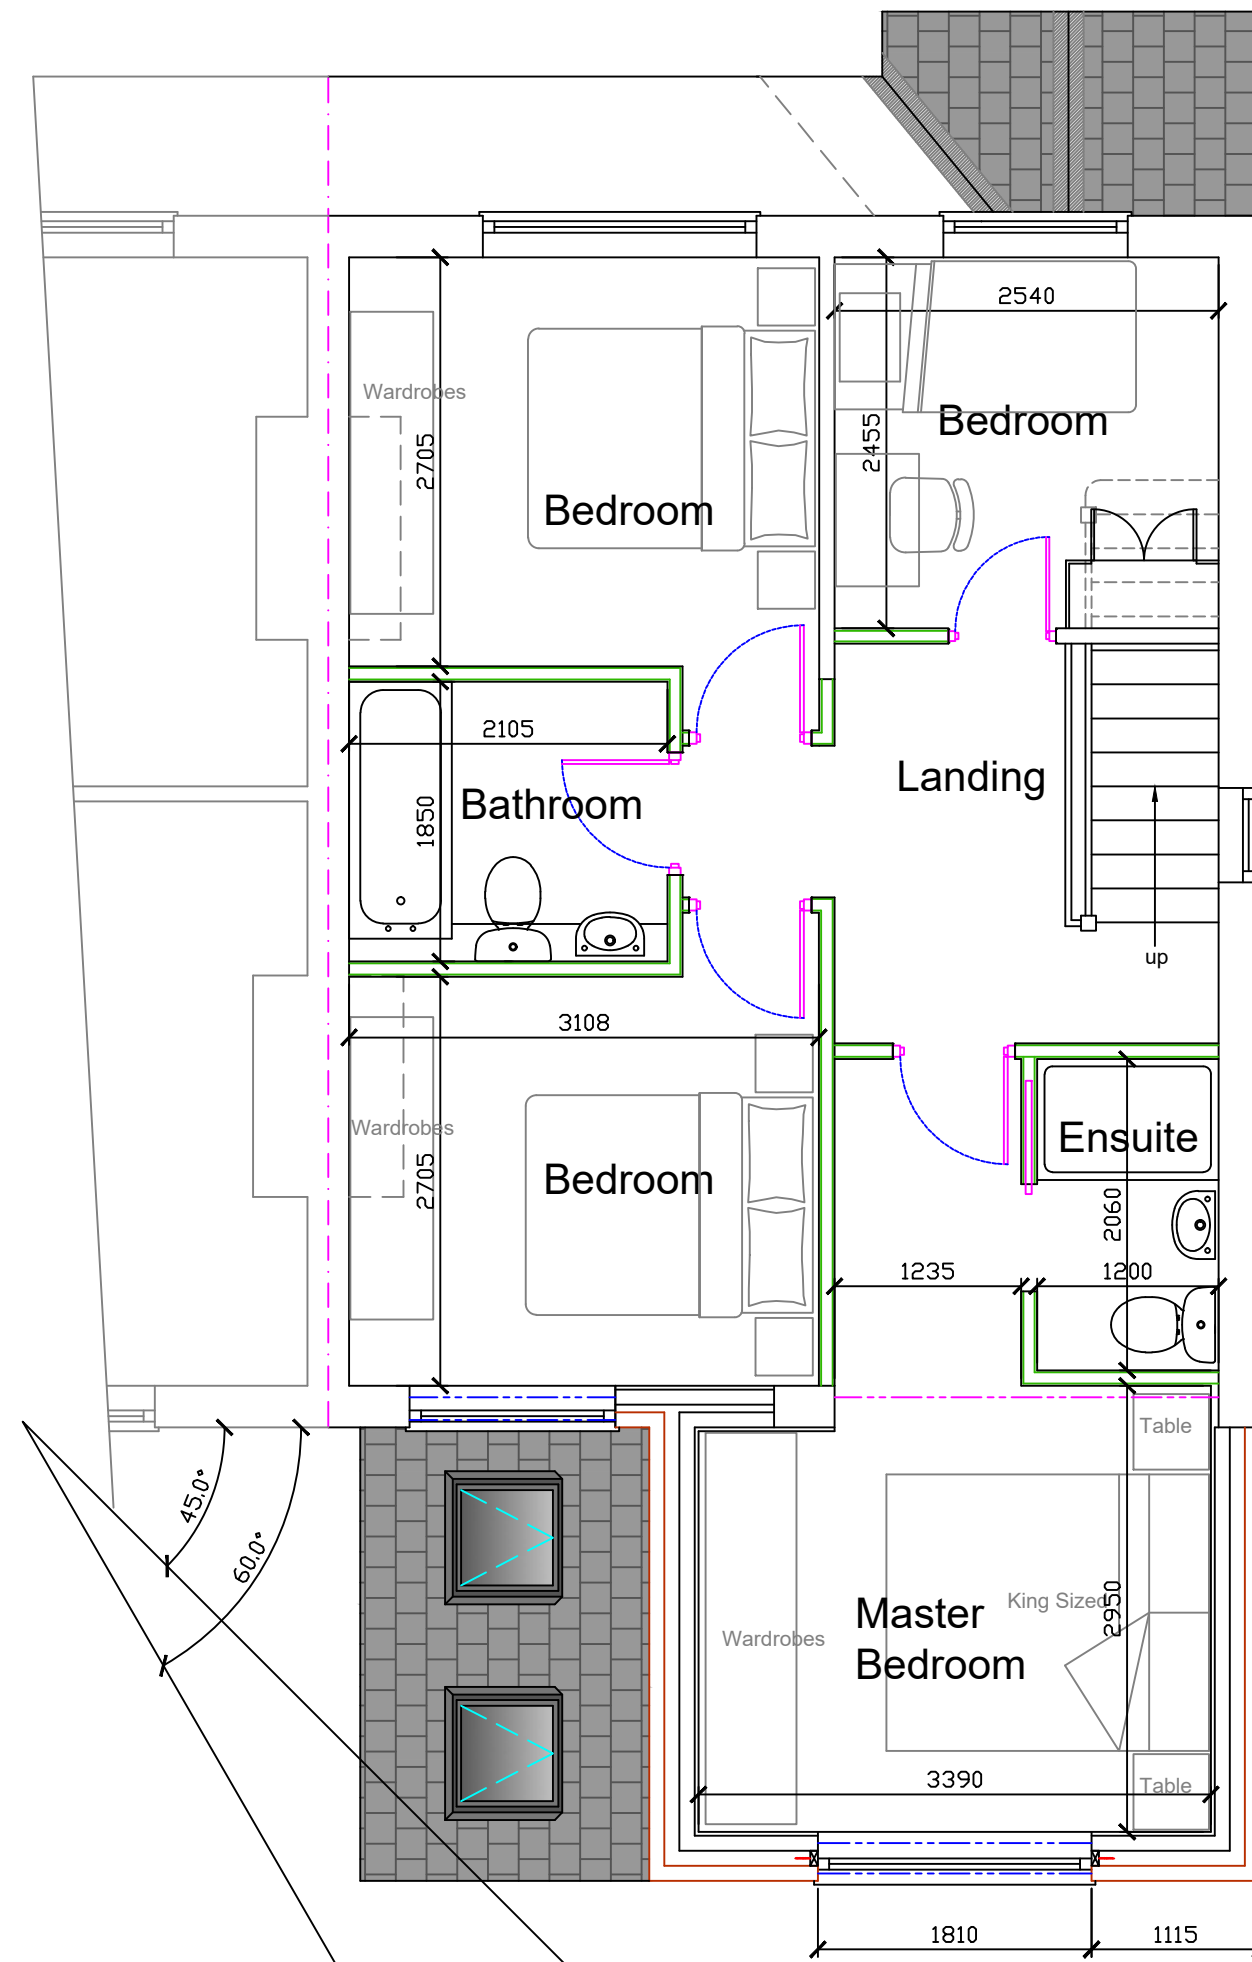

Proposed First Floor Plan

Stage :-		Householder Planning Drawing	
Project Title :-		Proposed Two Storey/Single Storey Rear Extension, Front Porch Extension, Including Internal Alterations	
Drawing Title :-		Existing & Proposed Plans & Elevations	
Client :-		Mr Robertson	
Drwg No :- 08 21 127	1 of 2	Date :- Aug '21	Rev :-
Scale :- 1:100 & 1:50@A1	Drawn:- SCM	Checked :-	
Site Address :- 119 Buckingham Road Chorlton Manchester M21 0RG			
The Old Post Room 34 Chew Valley Road Greenfield Saddleworth OL3 7DA Tel: 01457 871202 www.william-mccall.com enquiries@william-mccall.com		