




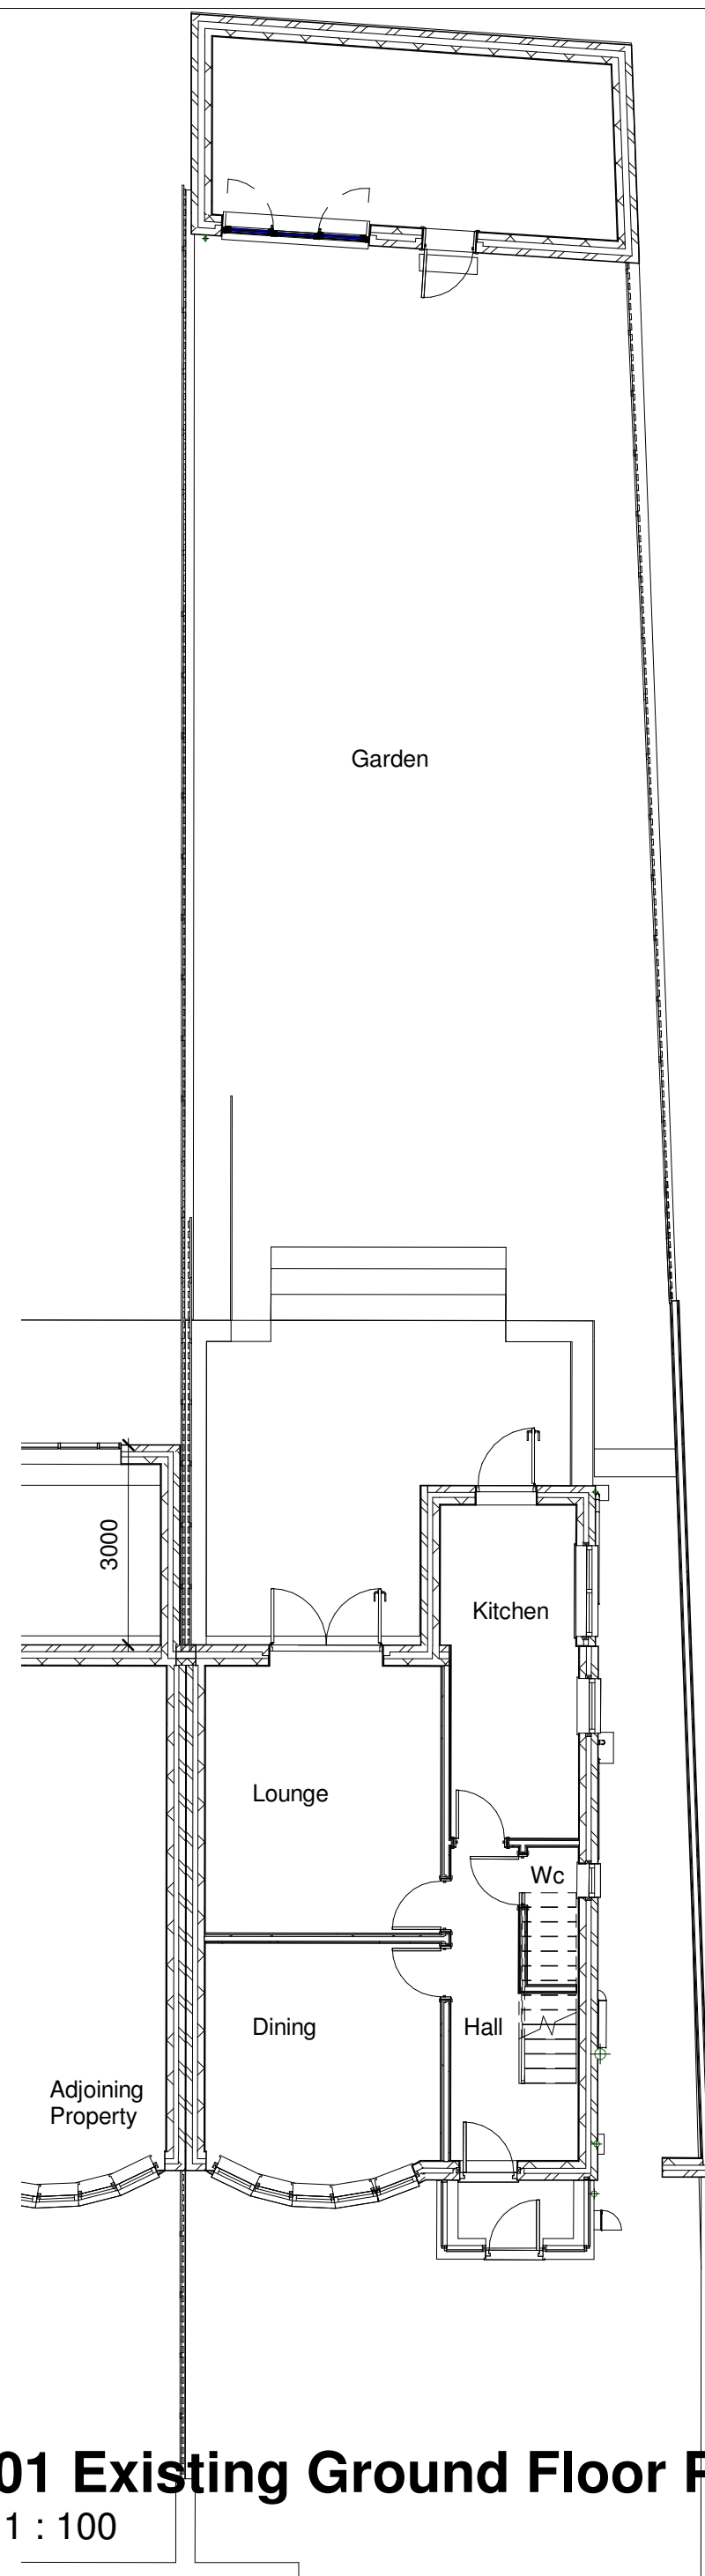

01 Existing Ground Floor Plan
1 : 100

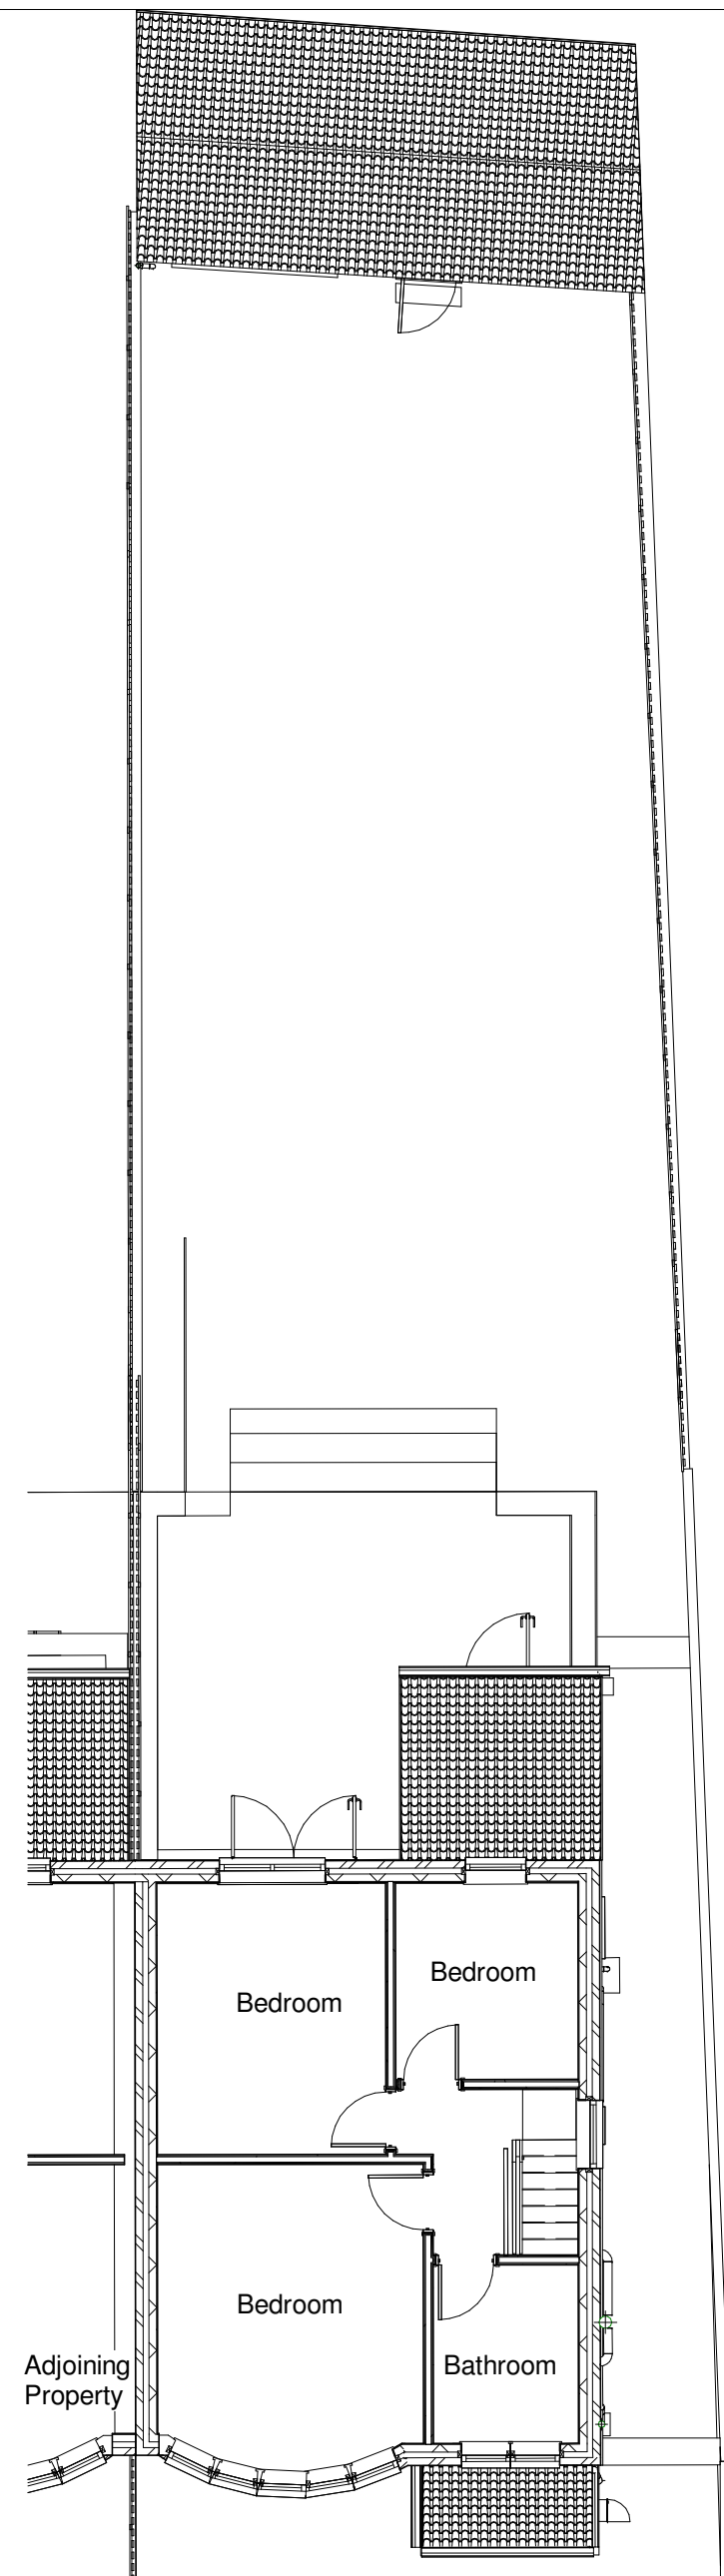

02 Existing First Floor Plan
1 : 100

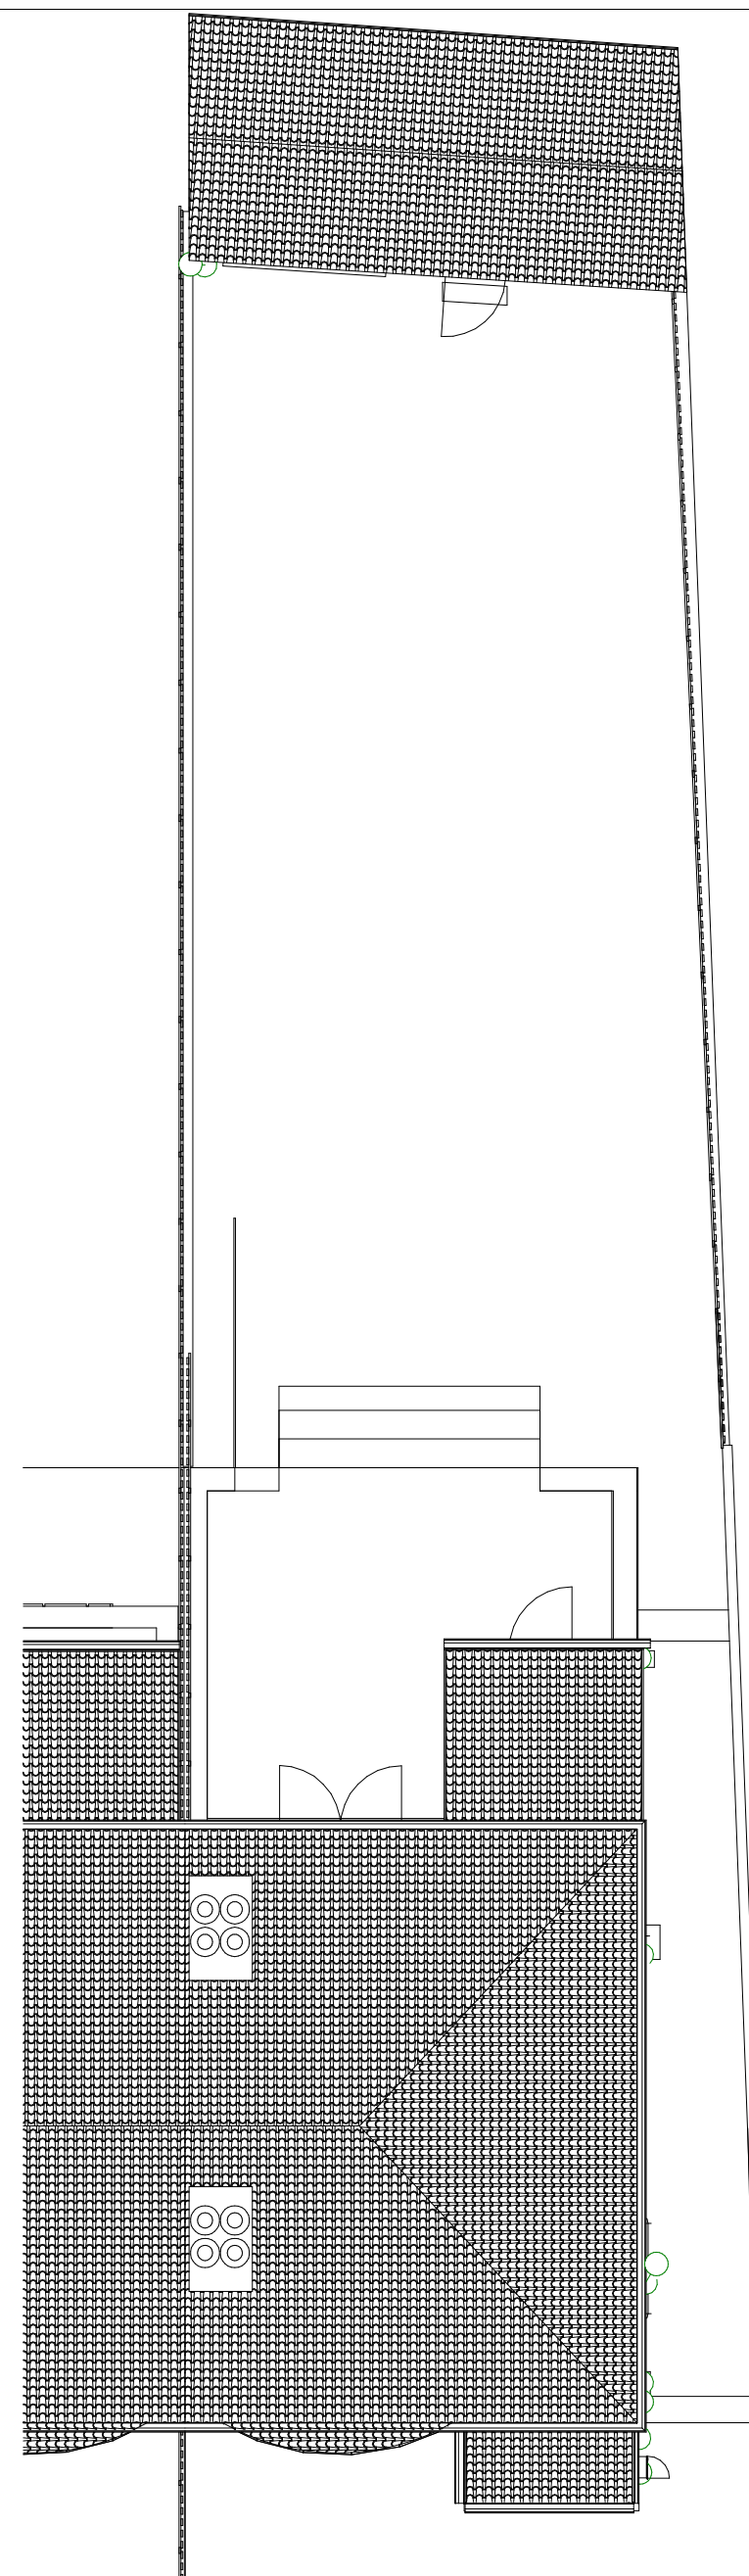


04 Existing Roof Plan
1 : 100



Existing Rear Elevation
1 : 100



Existing Side Elevation1
1 : 100

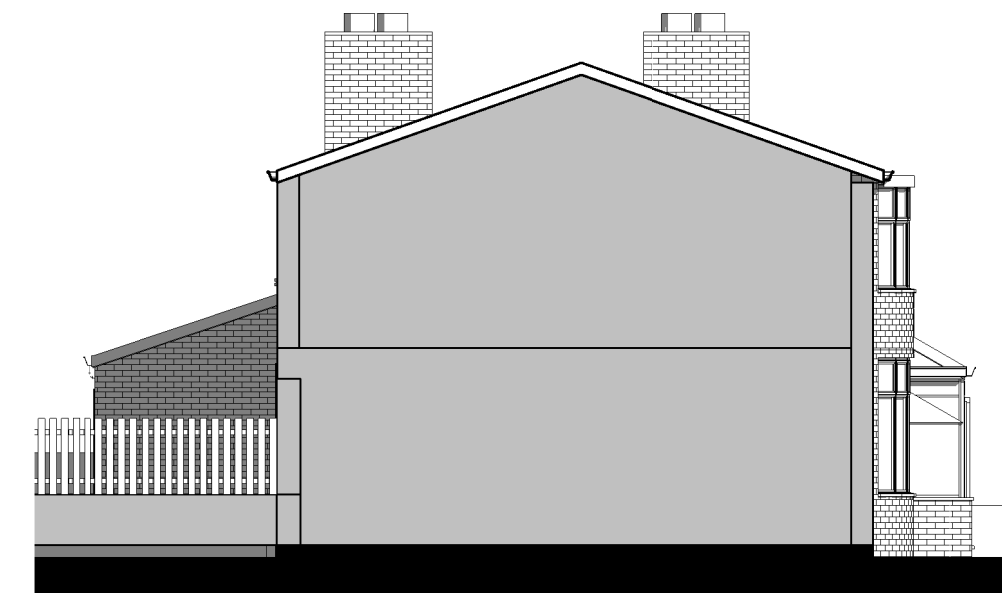

Existing Side Elevation
1 : 100



Existing Front Elevation
1 : 100

SCALE 1 : 100
A2 DRAWING

Client:
Mrs Olga Ucar
76 Stephens Road
Withington
Manchester M20 4XD



Bricks and Pieces
Suite 301 Broadstone Mill
Broadstone Road
Stockport
SK5 7DL
Tel 0161 443 4117
info@bricksandpieces.co.uk