




ISLINGTON WHARF LOCKS
GT ANCOATS
MANCHESTER




PROPOSED NORTH WEST ELEVATION - Scale 1 : 50 @ A1

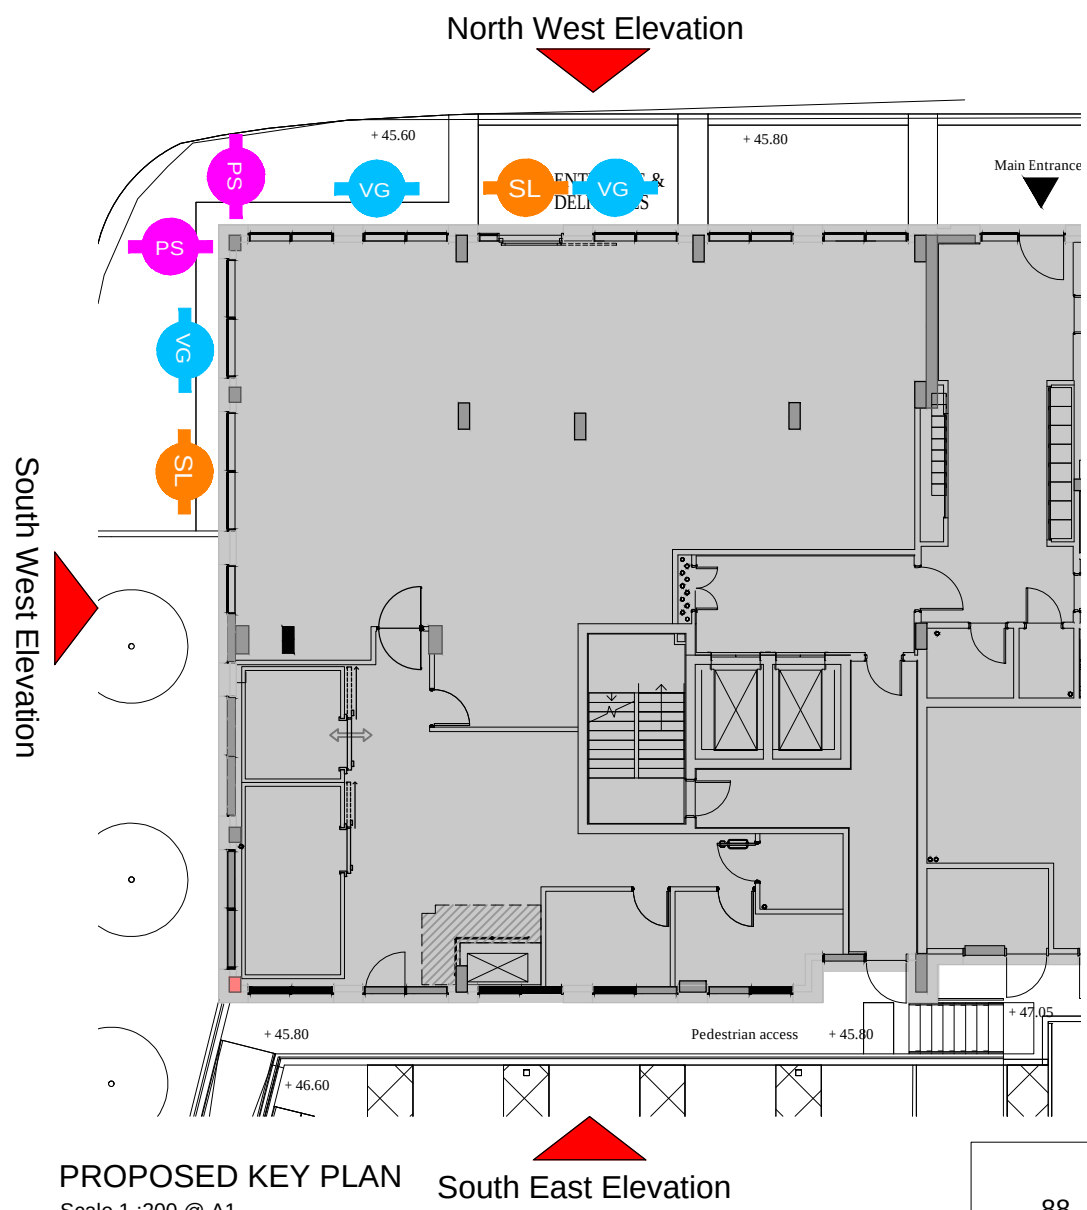


PROPOSED KEY PLAN
Scale 1 : 200 @ A1

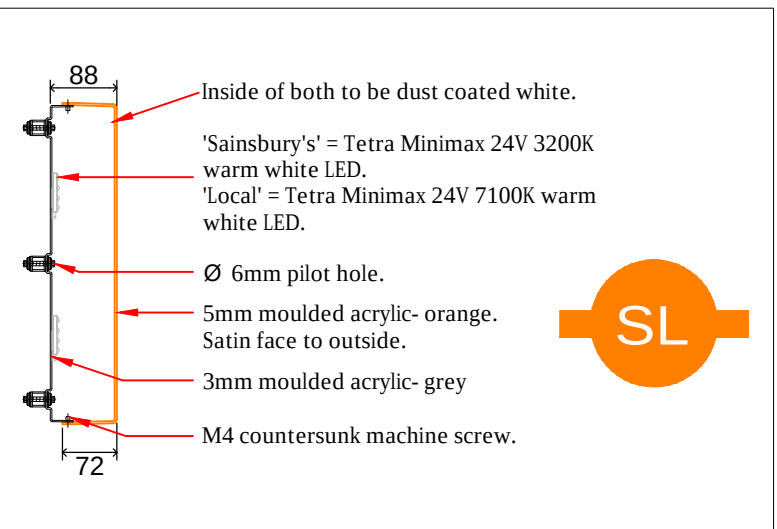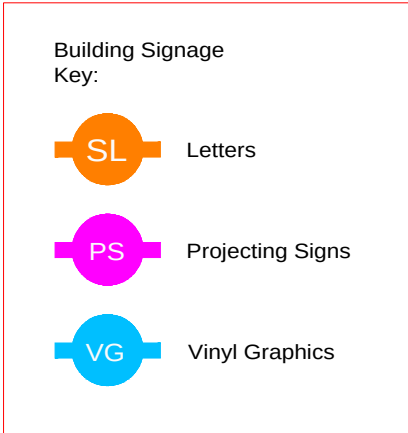


Section through main fascia lettering
Scale 1:10 @ A1

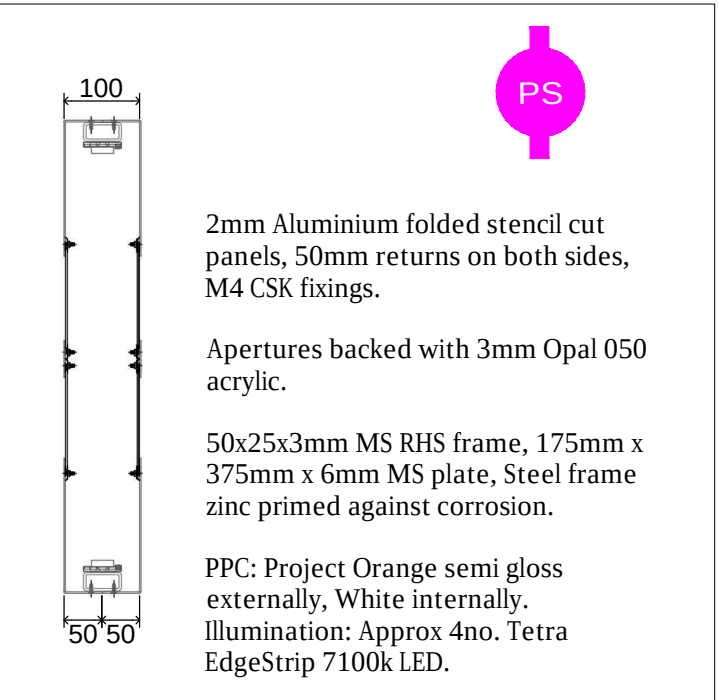


Section through projecting sign
Scale 1:10 @ A1

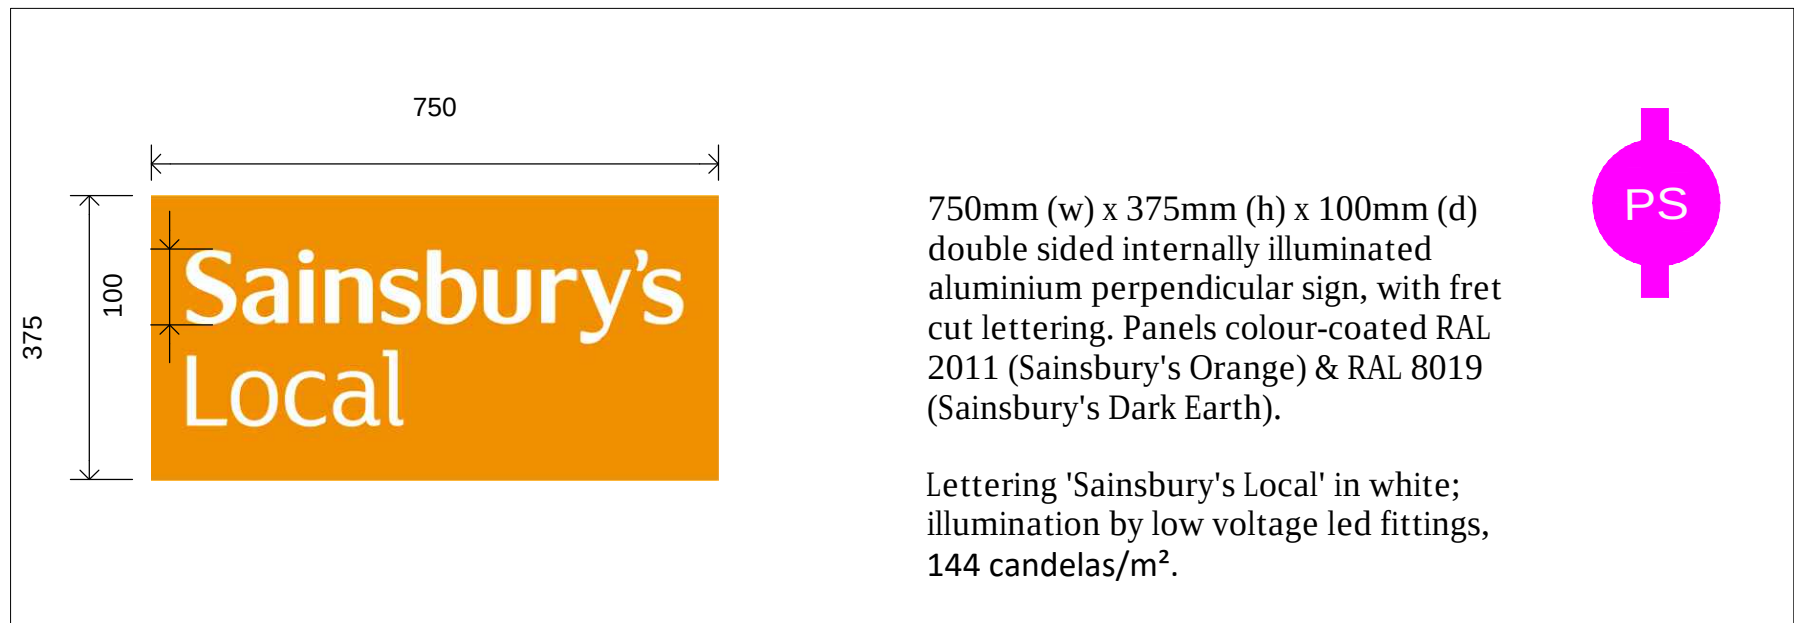


Projecting Sign
Scale 1:10 @ A1

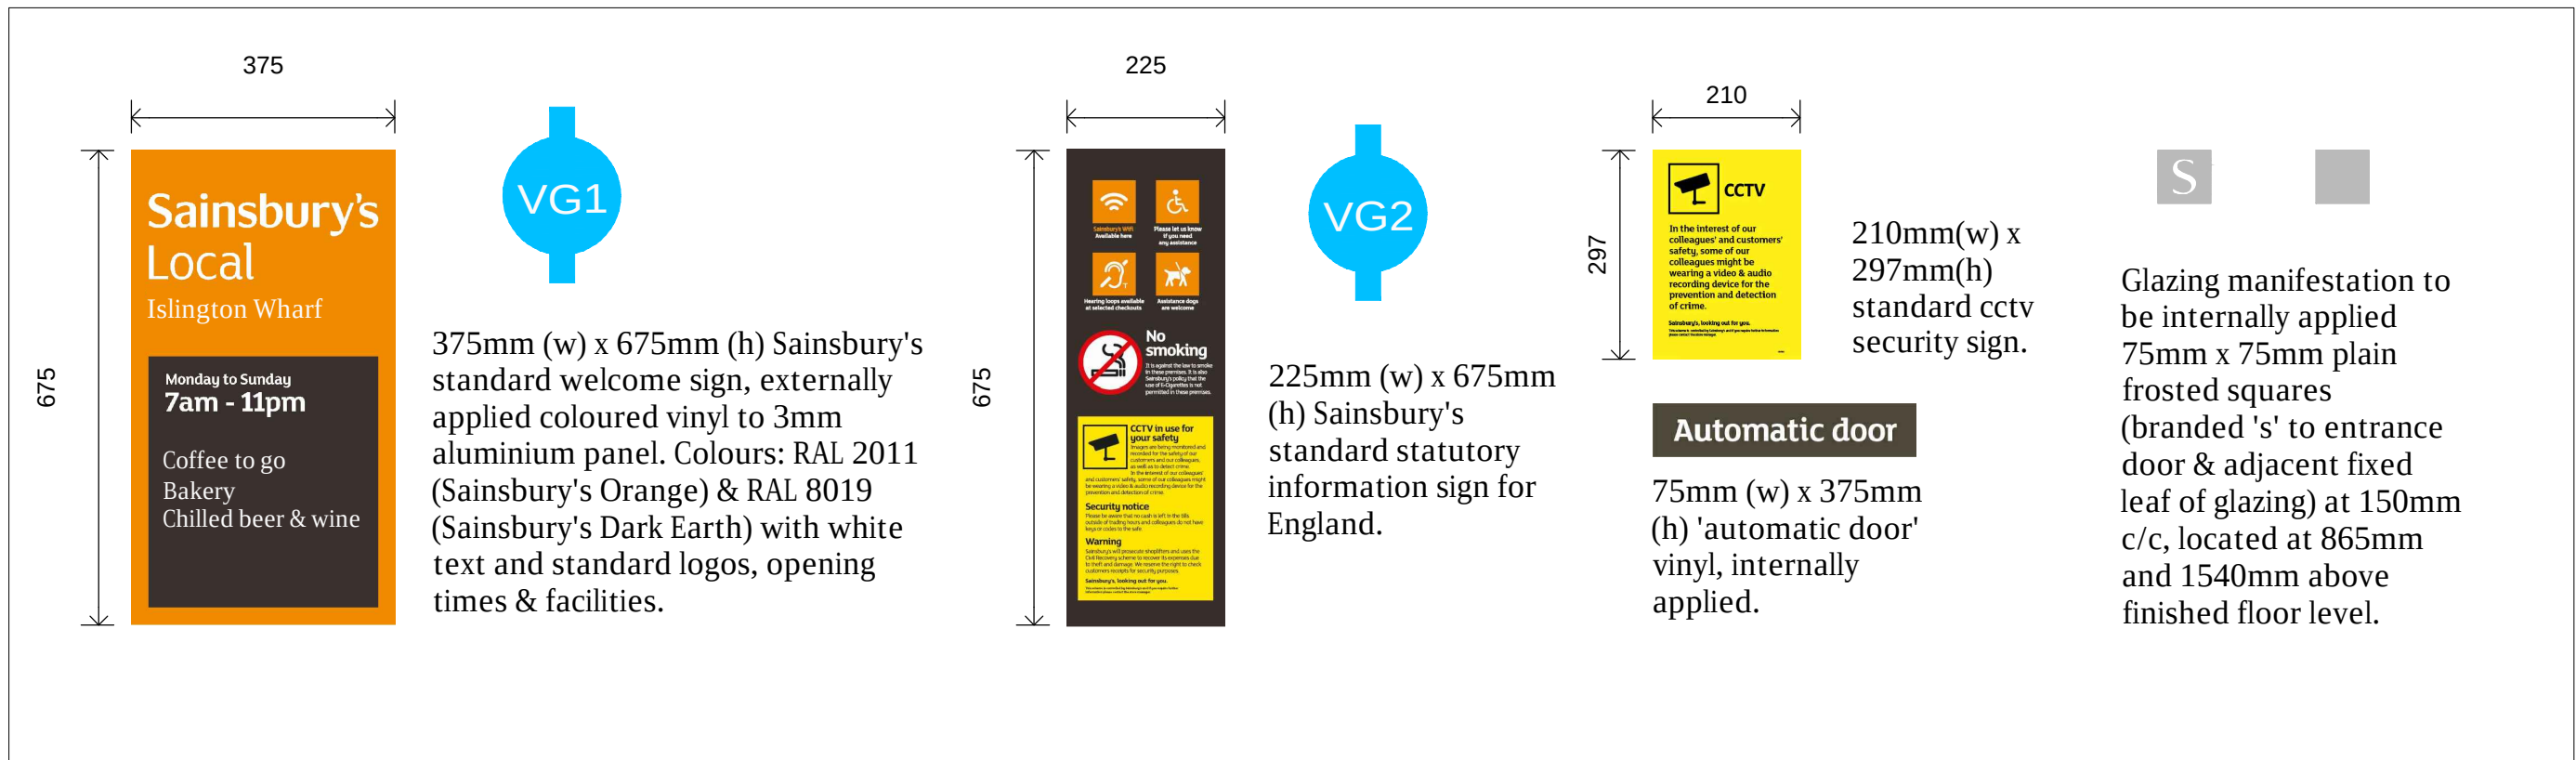

Proposed Glazing Manifestation Vinyls
Scale 1:10 @ A1

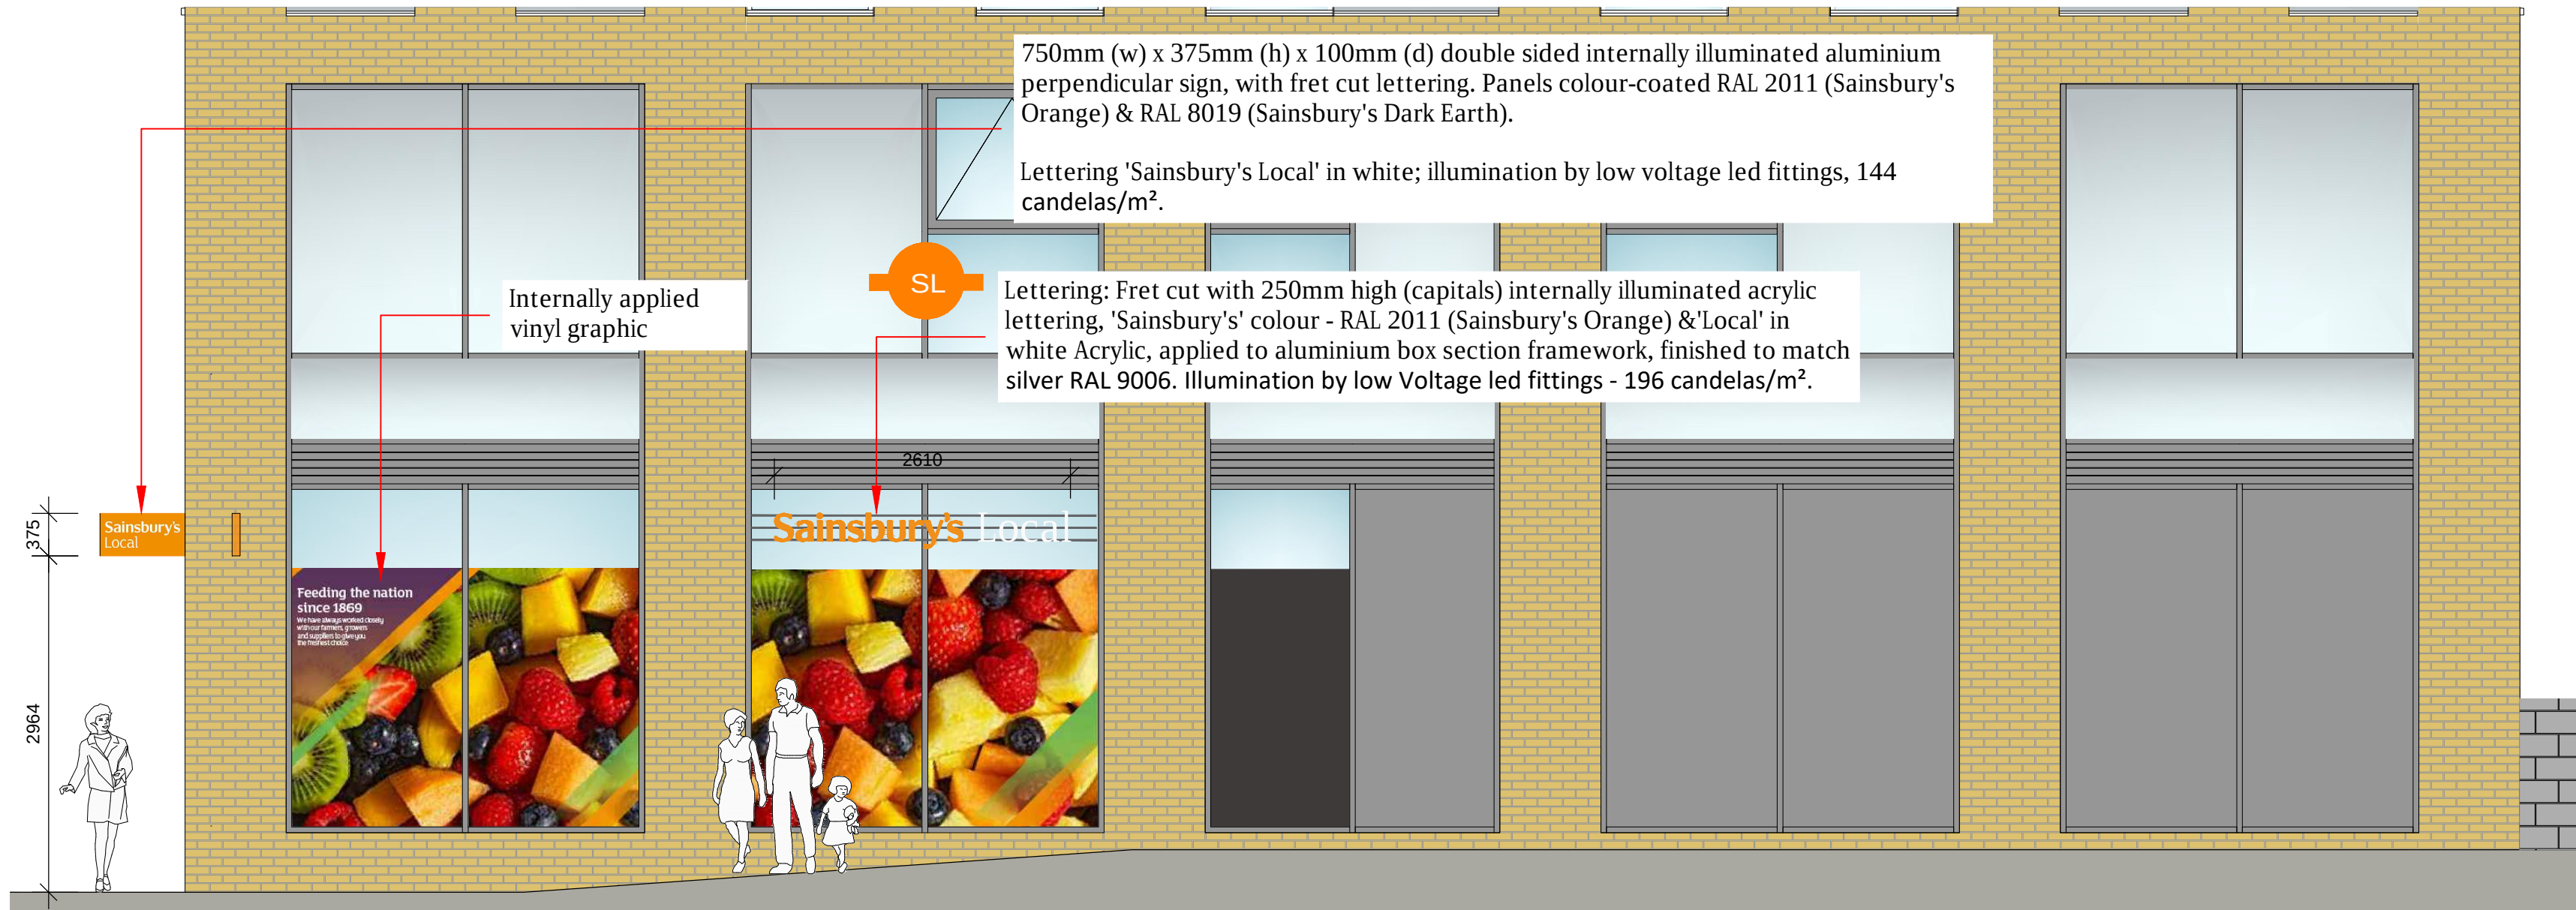

PROPOSED SOUTH WEST ELEVATION - Scale 1 : 50 @ A1

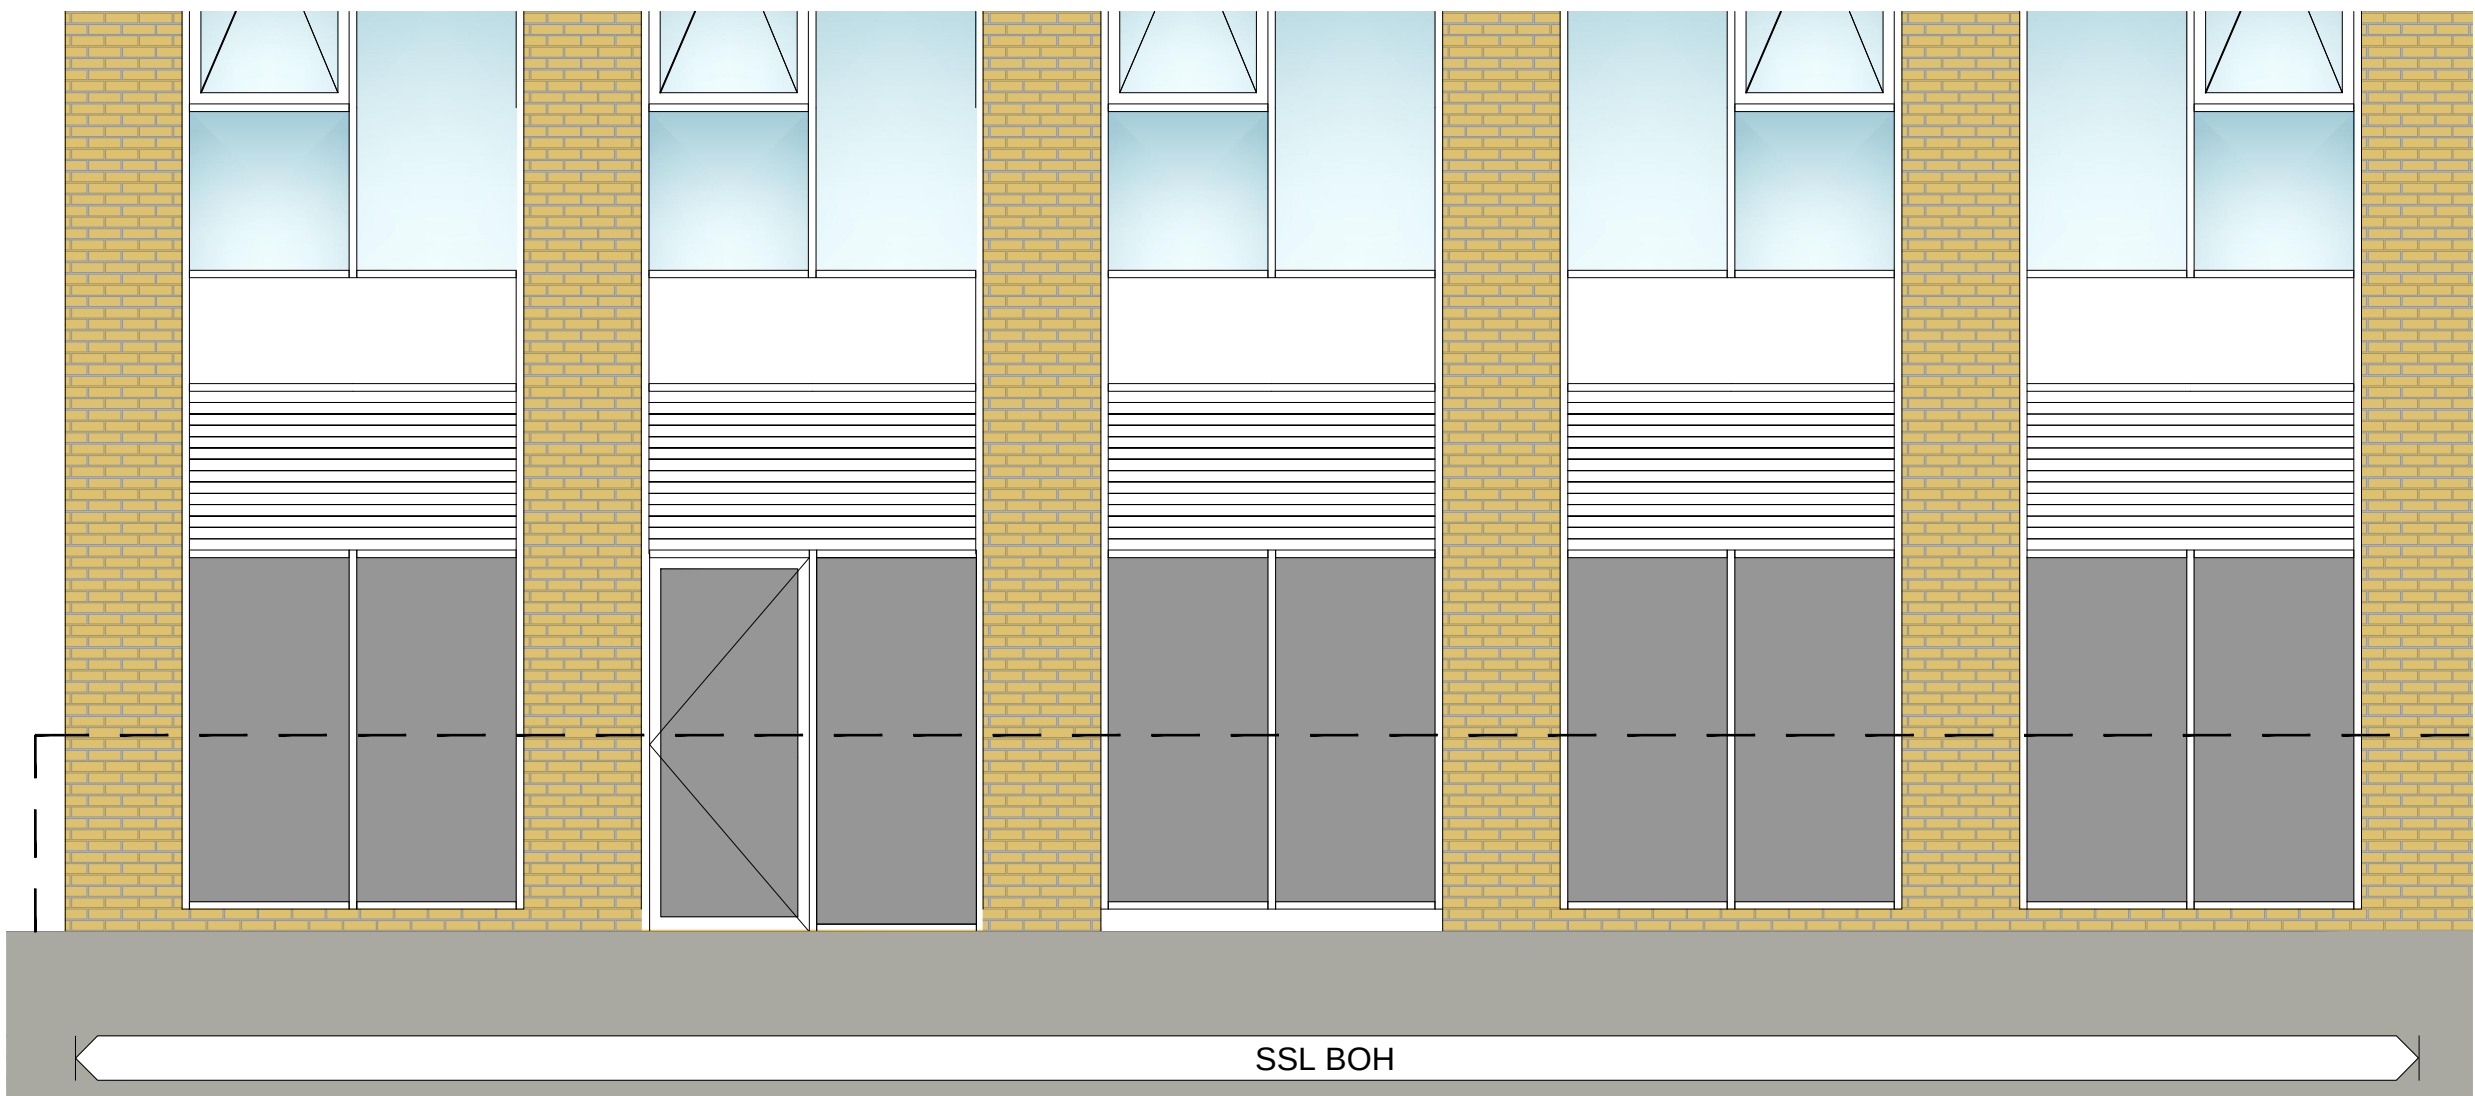

PROPOSED SOUTH EAST ELEVATION - Scale 1 : 200 @ A1

All drawings are subject to full site survey. All dimensions are to be checked on site.	10 scale 0m 0.1m 0.2m 0.4m 0.6m 0.8m 1m	<table><tr><th>REV</th><th>DESCRIPTION</th><th>DATE</th><th>INITIALS</th></tr><tr><td>1</td><td></td><td></td><td></td></tr></table>	REV	DESCRIPTION	DATE	INITIALS	1				CLIENT Sainsbury's Supermarkets Ltd. PROJECT Sainsbury's Local 10 Old Mill St, Ancoats, Manchester, M4 6DZ. DATE REVISION CHQ 20.15883 AS SHOWN @ A1 BM PROPOSED SIGNAGE & SHOPFRONT DETAILS PROJECT CODE 15883-PL-2004	ARCHITECT Sainsbury's Local 10 Old Mill St, Ancoats, Manchester, M4 6DZ. ARCHITECT'S LOGO ARCHITECTS
	REV		DESCRIPTION	DATE	INITIALS							
	1											
50 scale 0m 1m 2m 3m 4m 5m												
200 scale 0m 4m 8m 12m 16m 20m												