



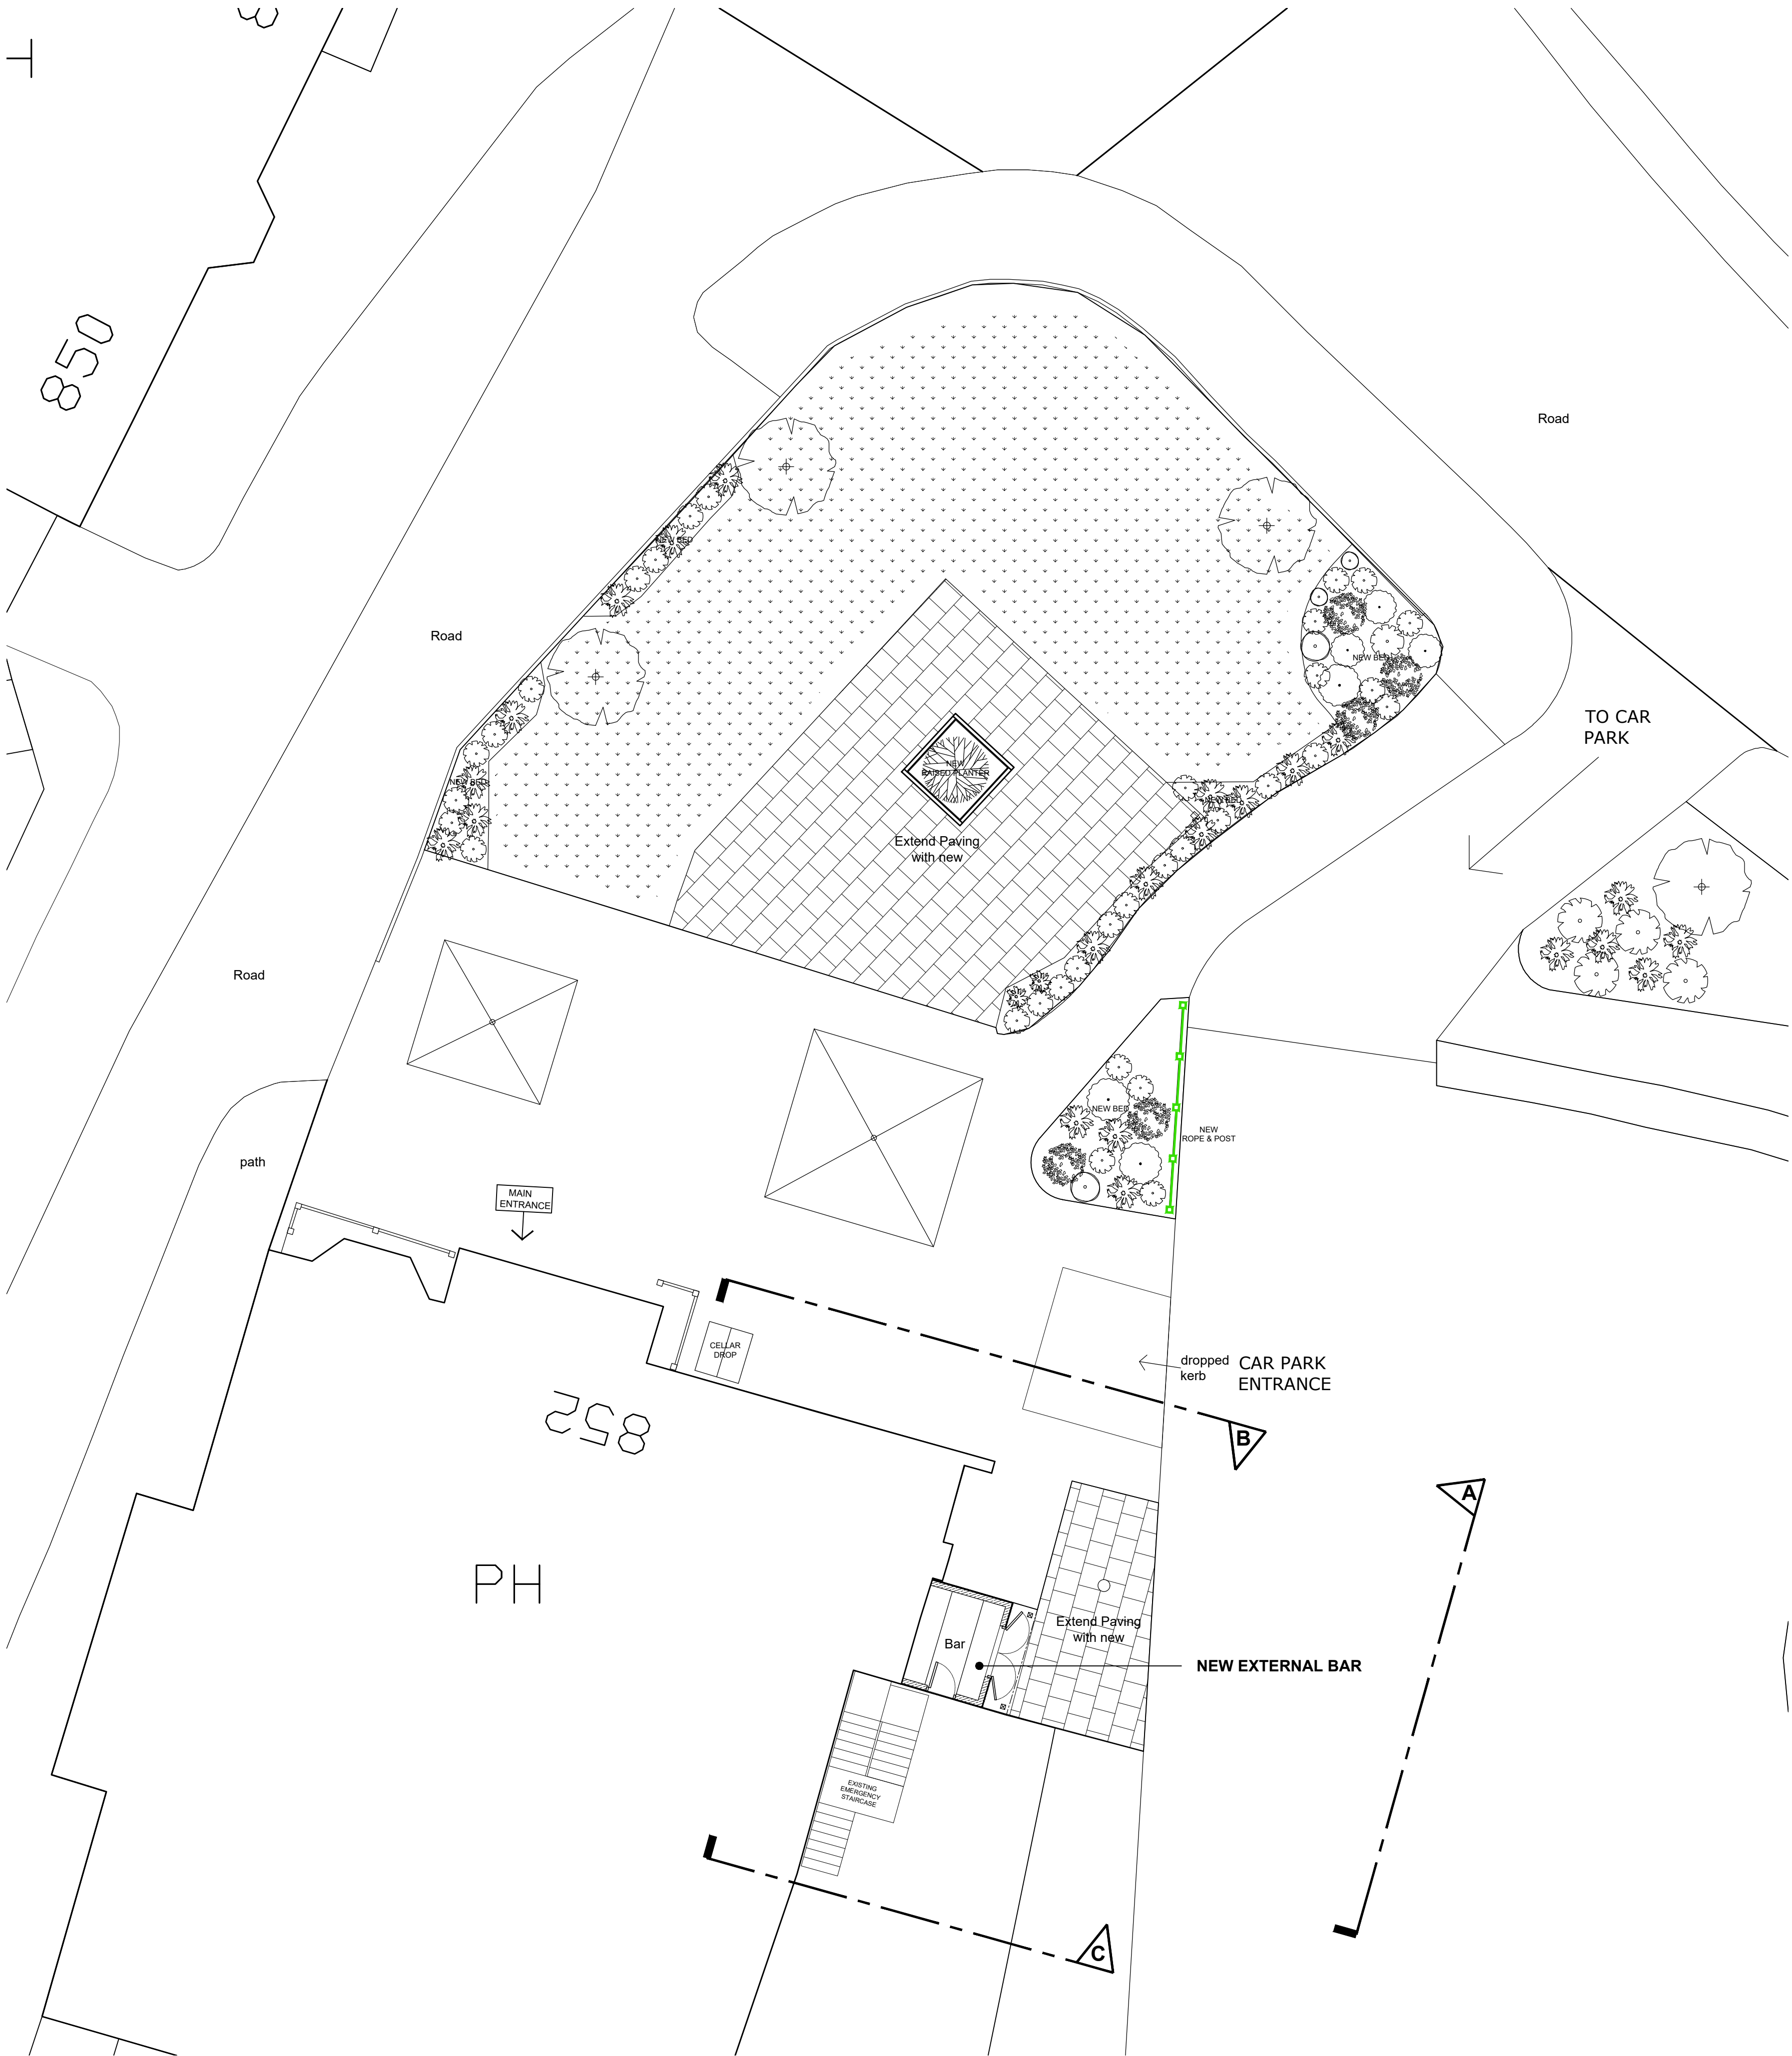

1:20	-	0	200mm	400mm	600mm	800mm	1000	1200	1400	1600	1800	2000
1:100	-	0	1m	2m	3m	4m	5m	6m	7m	8m	9m	10m
1:50	-	0	1m	2m	3m	4m	5m					
1:5	-	0	100mm	200mm	300mm	400mm	500mm					
do not scale dimensions from this drawing. if in doubt refer to js design. this drawing remains the copyright of the js design partnership alone all materials specified must be used in accordance with the manufacturers recommendations and all relevant current codes of practice.												
rev	date	note										
A	25.02.20	Entrance arch removed from dropped kerb area.										
B	30.07.20	3 no sets of 4 seater furniture groups removed from side of dropped kerb area. Planters relocated to either side of full width of tarmac dropped kerb area.										
C	10.08.20	Lighting scheme reduced										
D	14.08.20	Outside bar added										
E	19.10.20	Elevation key added, existing emergency staircase added.										
F	18.06.21	Festoon lights and garden arch removed, & bar relocated as per correspondence with planners										

CDM 2015:	
	Under the CDM regulations there are no significant design risks.

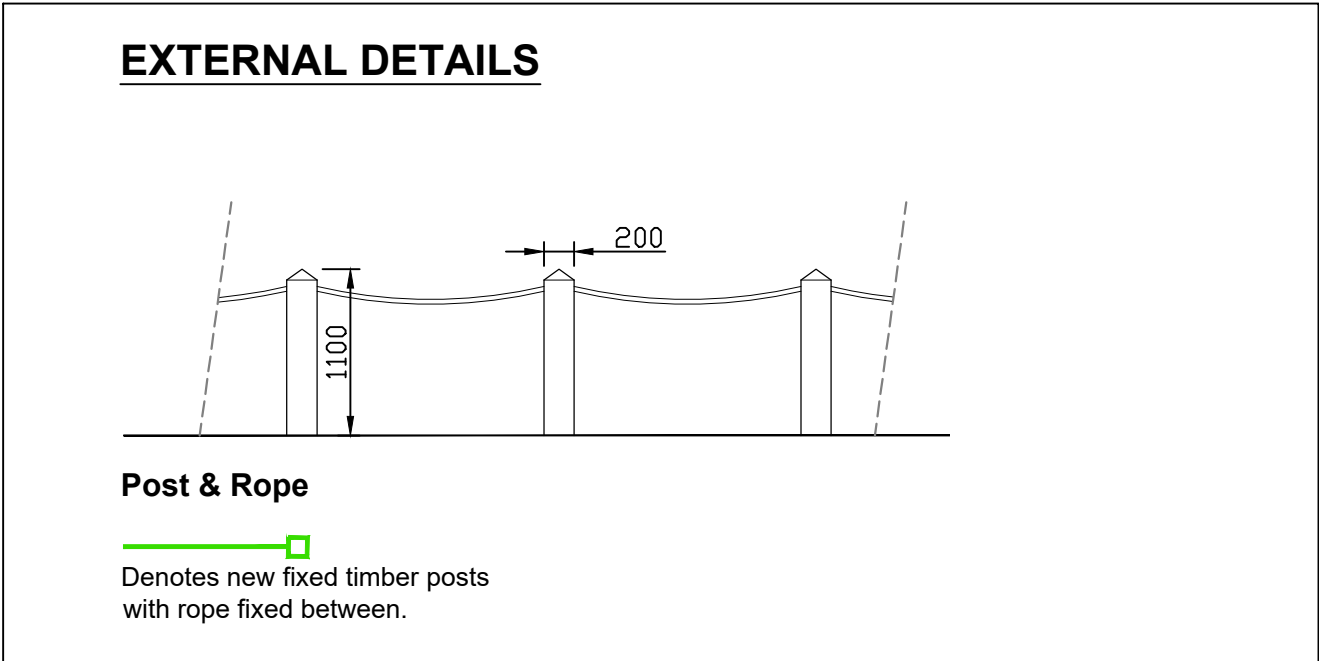

the jsdesign partnership

architects and interior designers

Unit 5, Peel House, 2 Taunton Street, Shipley Bradford, BD18 3NA.
tel: 01274 533022 email: info@jsdesignpartnership.co.uk
the jsdesign partnership is a limited liability partnership registered no OC 382311

client

GREENE KING

address

THE DIDSBURY
852 WILMSLOW ROAD
DIDSBURY
MANCHESTER
M20 2SG

drawing title

PROPOSED SITE PLAN

drawing no	rev	date	drawn by	checked	scale @ A1
7923-02	F	20.02.20	SMS	AB	1:100