


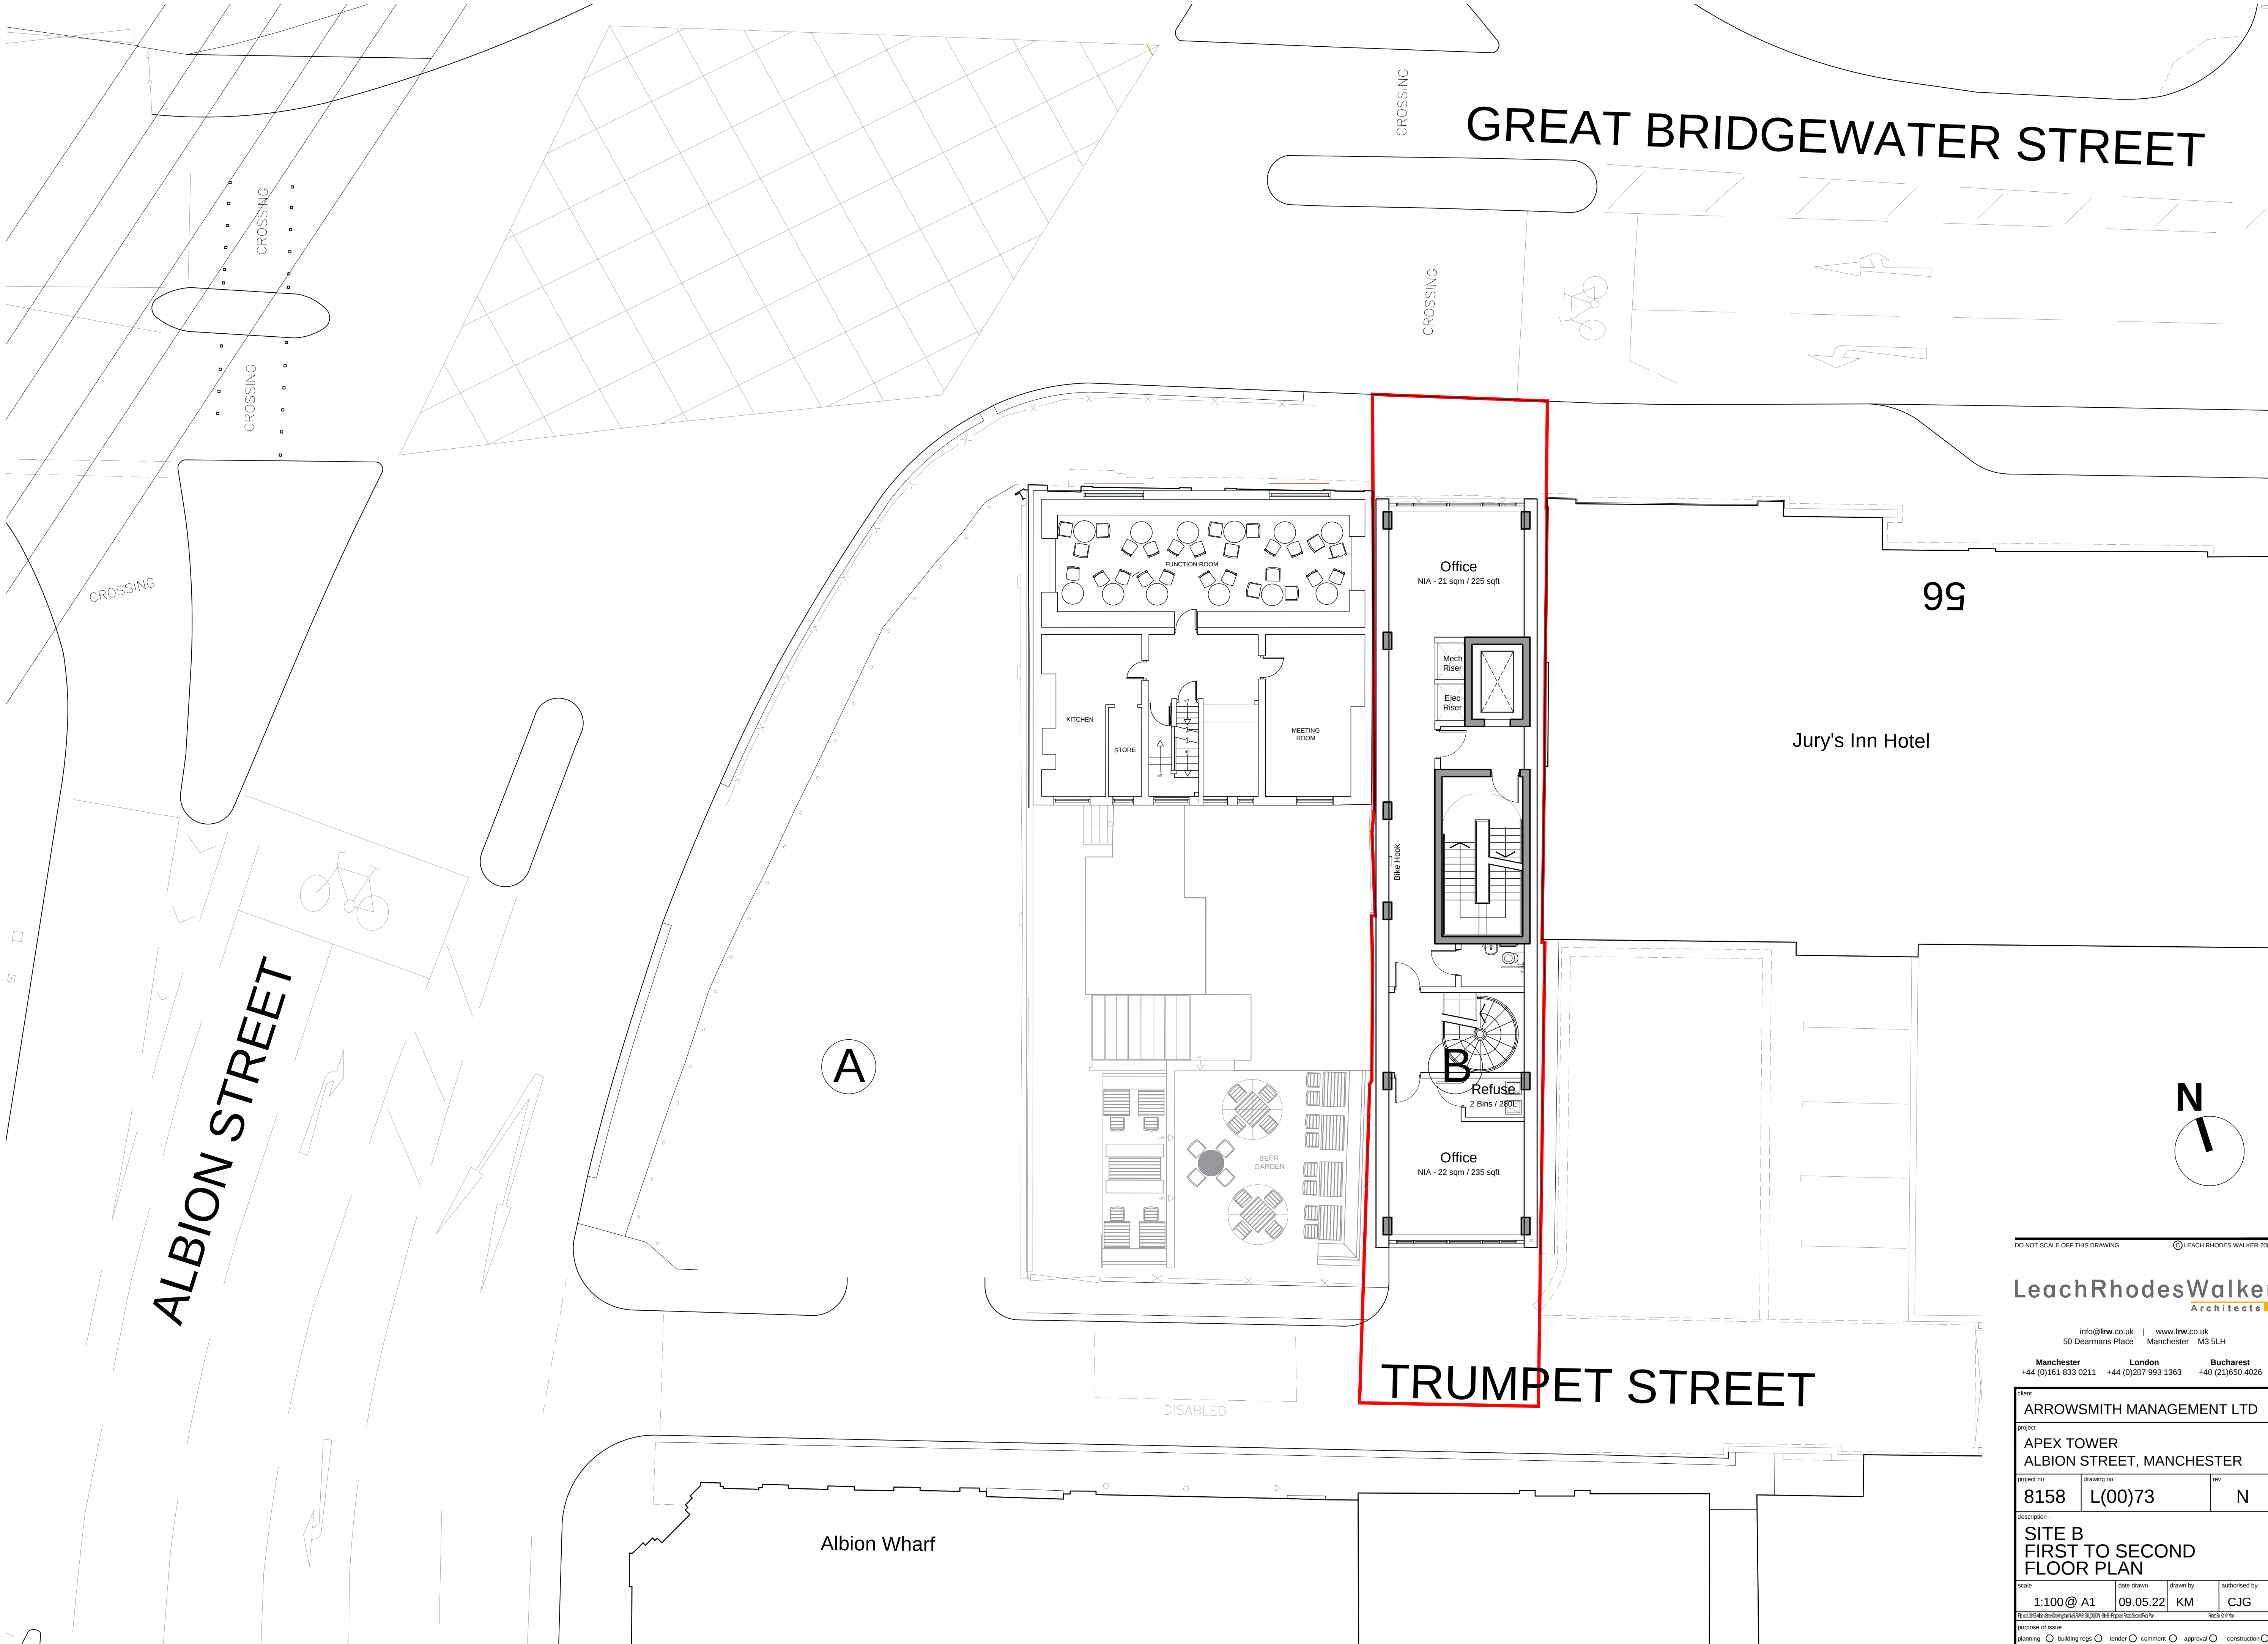

DO NOT SCALE OFF THIS DRAWING © LEACH RHODES WALKER 2001

LeachRhodesWalker
Architects

info@lrw.co.uk | www.lrw.co.uk
50 Dearmans Place Manchester M3 5LH
Manchester London Bucharest
+44 (0)161 833 0211 +44 (0)207 993 1363 +40 (21)650 4026

client			
ARROWSMITH MANAGEMENT LTD			
project			
APEX TOWER ALBION STREET, MANCHESTER			
project no	drawing no	rev	
8158	L(00)73	N	
description -			
SITE B FIRST TO SECOND FLOOR PLAN			
scale	date drawn	drawn by	authorised by
1:100 @ A1	09.05.22	KM	CJG
purpose of issue			
planning ☐ building regs ☐ tender ☐ comment ☐ approval ☐ construction ☐			