


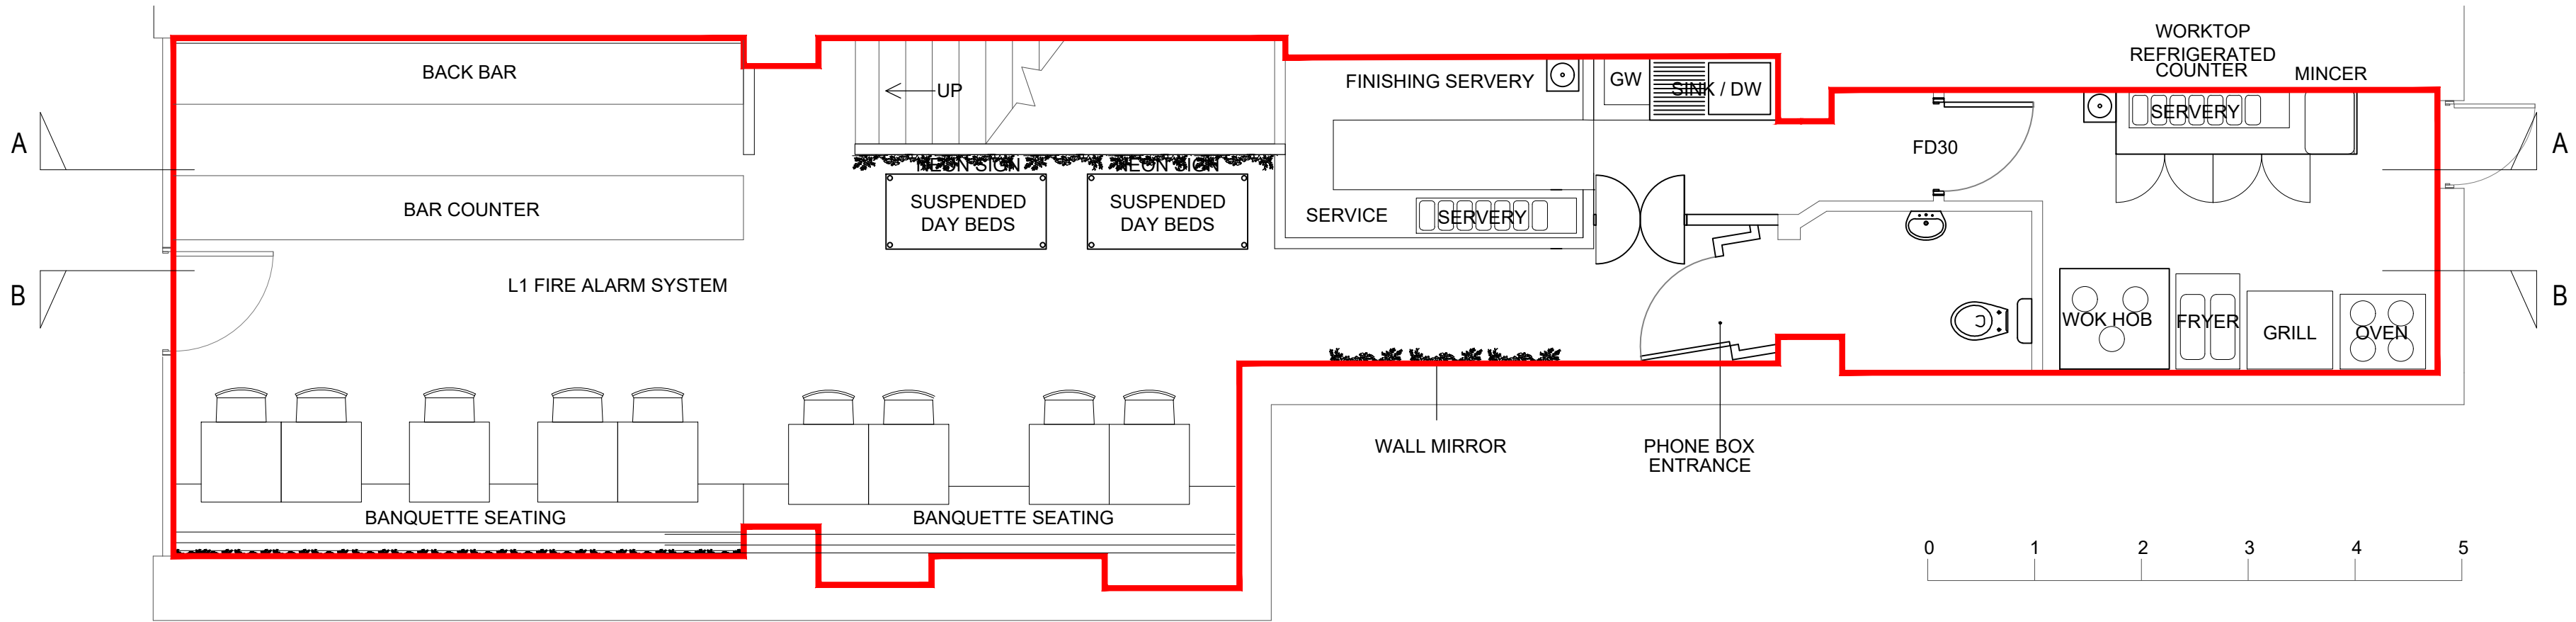


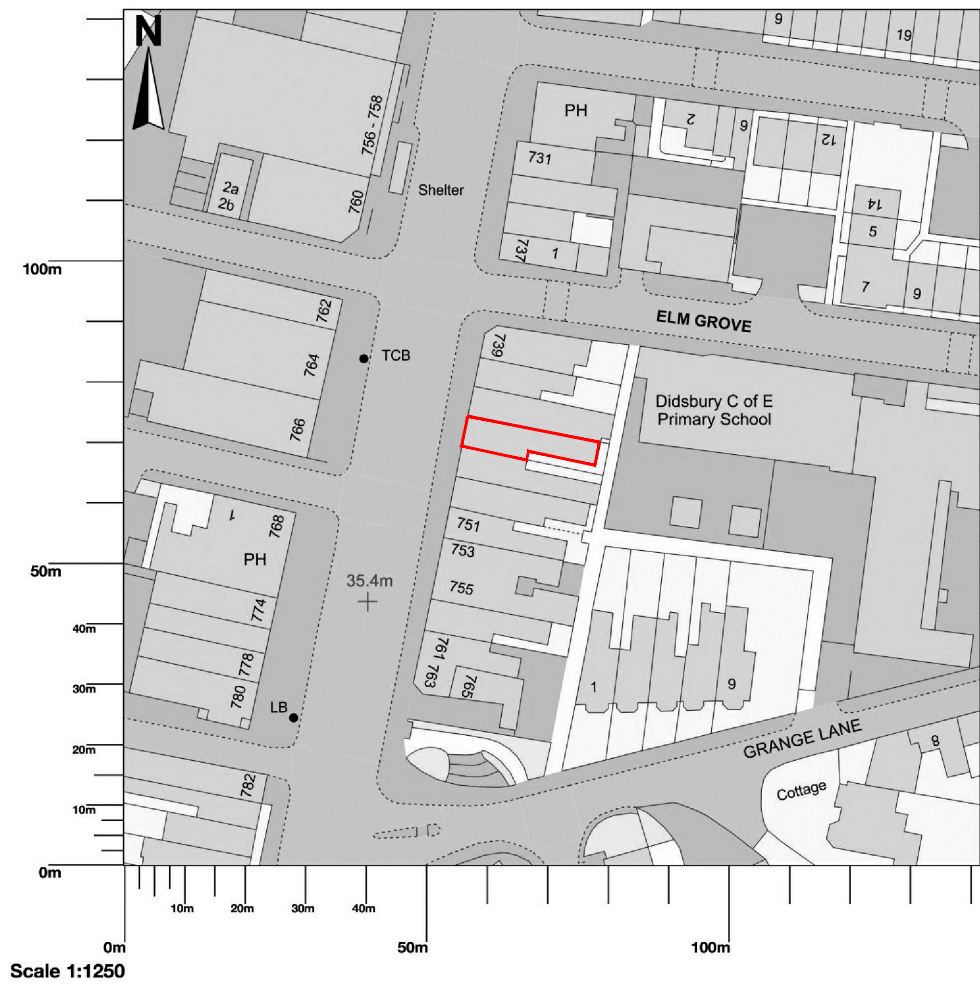

Proposed Ground Floor Plan

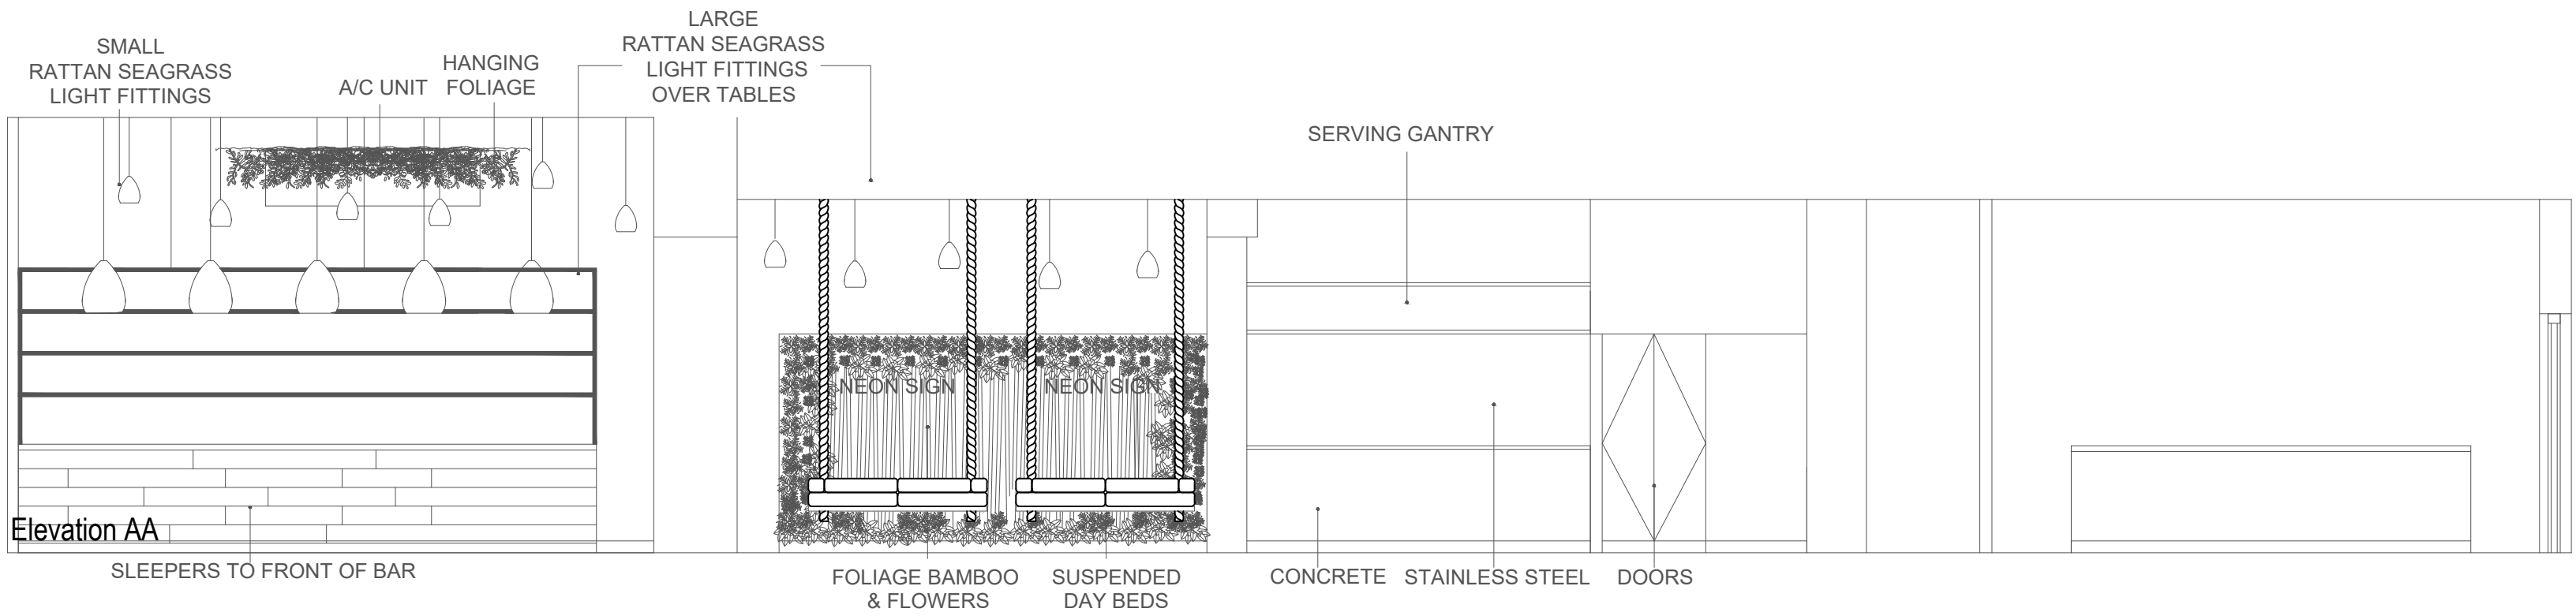

Elevation AA

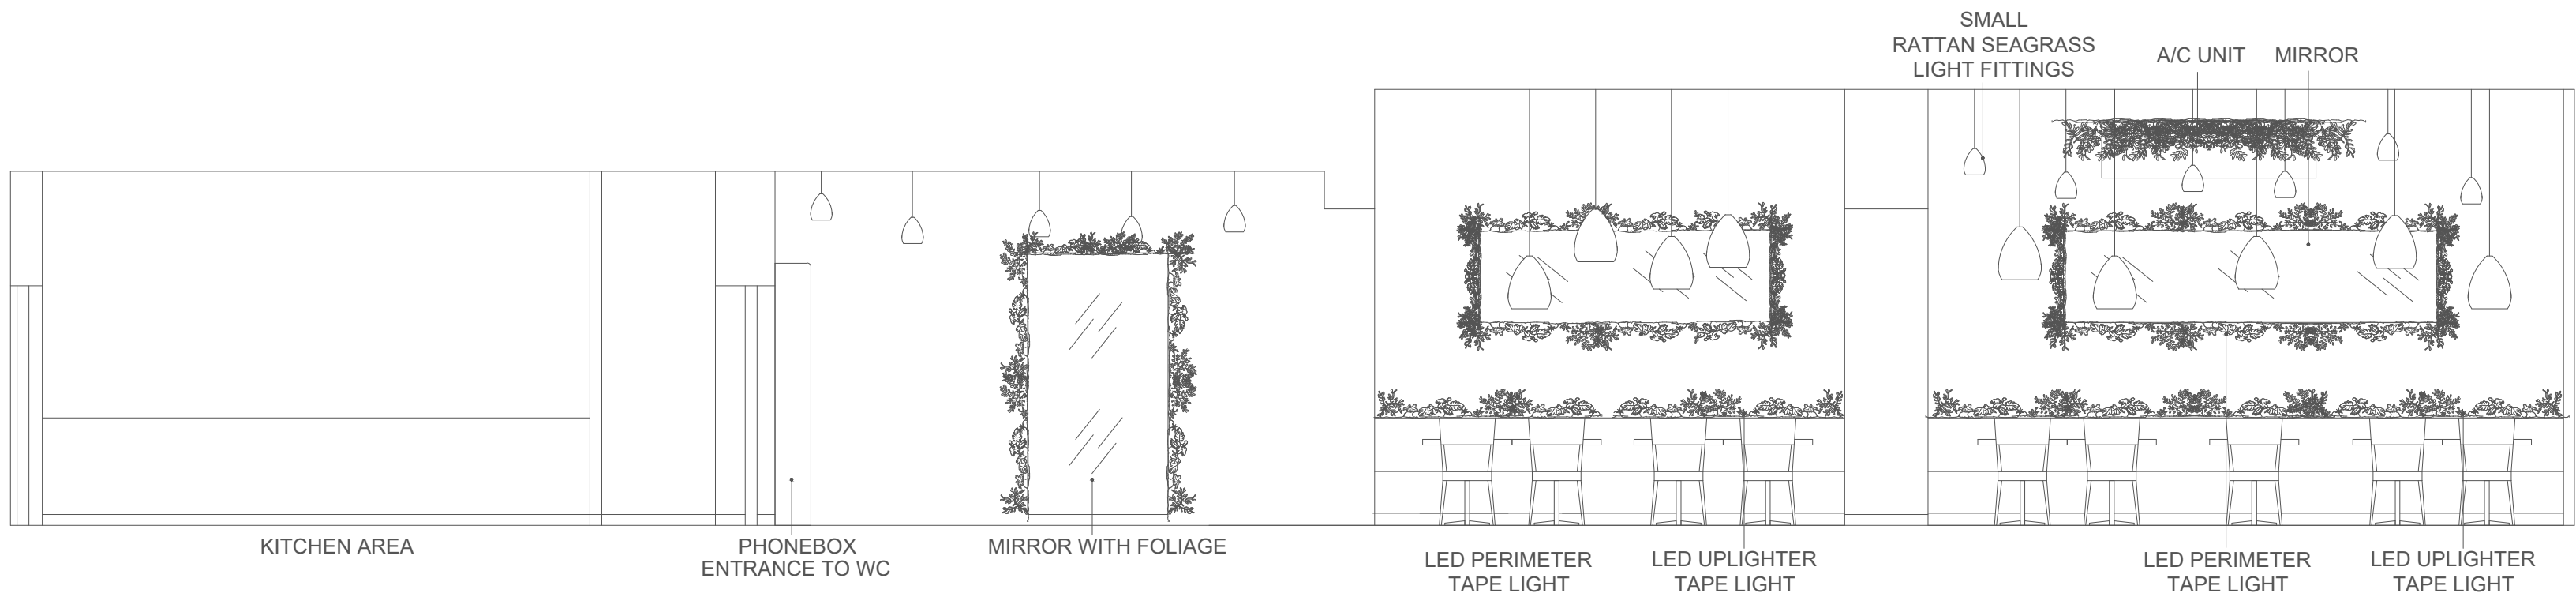

Elevation BB

REVISION DETAILS		DATE
A		

www.quay-interiors.com

Client 2Nakhon
Location 745 Wilmslow Road Didsbury
Description Proposed Ground Floor Drawing
Date 3.3.21
Scale 1:50@A1
Drawg No. 2121_1 REV A

