
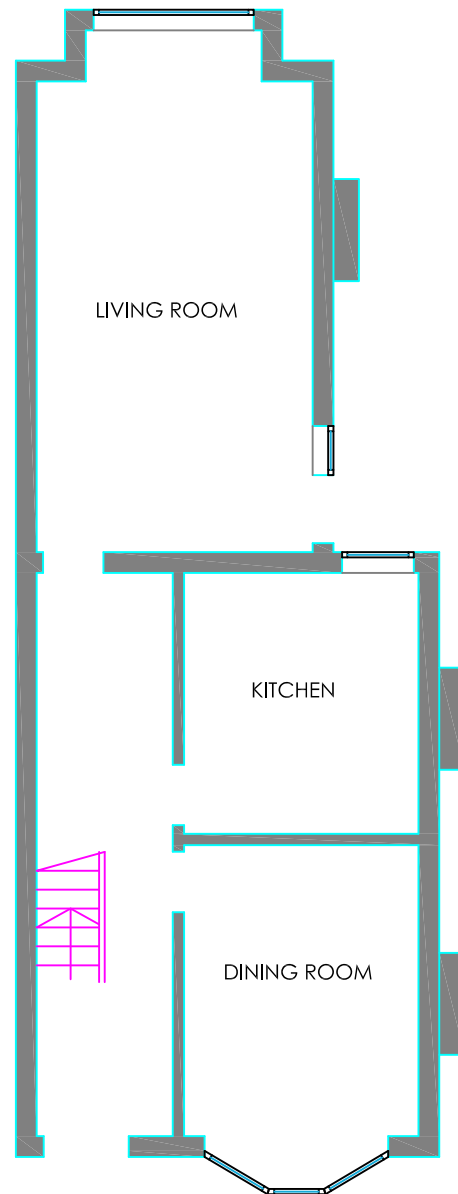


SCALE BAR 1:100

 


EXISTING GROUND FLOOR PLAN

18 Curzon Avenue
Existing Ground Floor Plan
Scale: 1:100 @ A4


SCALE BAR 1:100
0 5 10 15 20



EXISTING FRONT ELEVATION


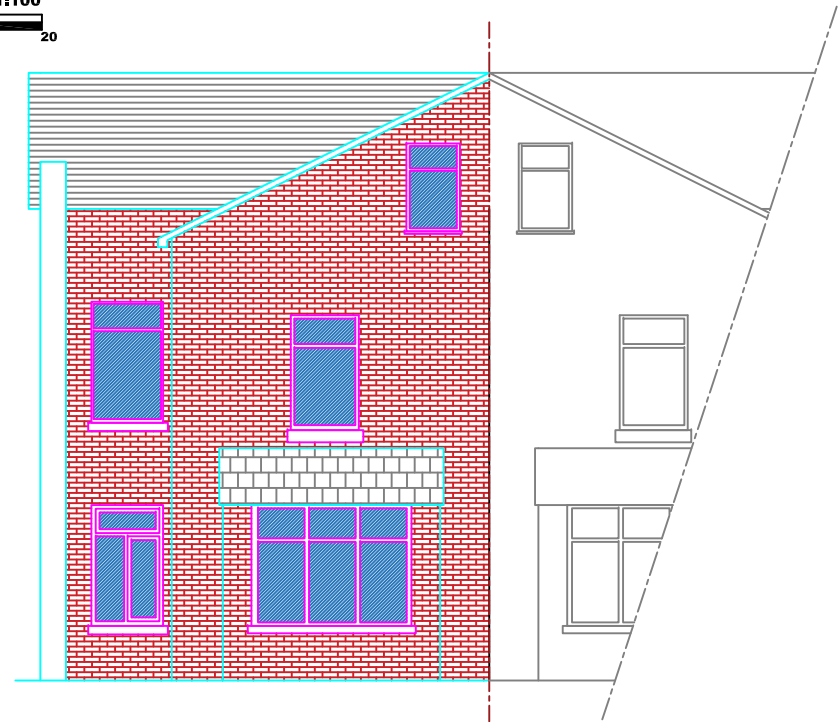


EXISTING REAR ELEVATION

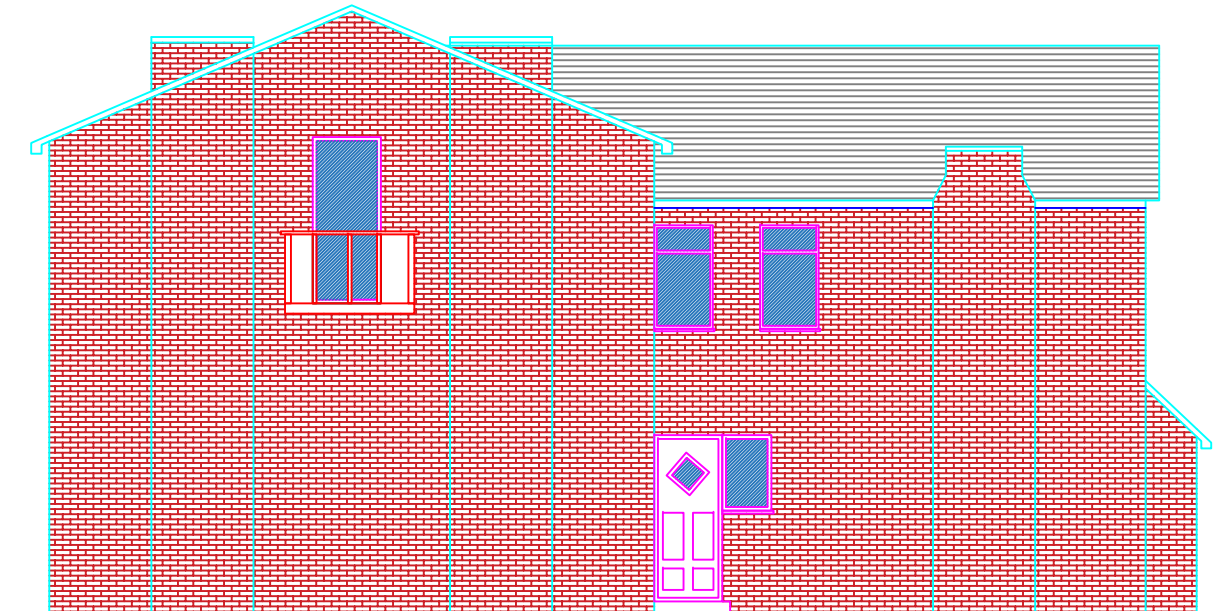



EXISTING SIDE ELEVATION

18 Curzon Avenue
Existing Elevations
Scale: 1:100 @ A4

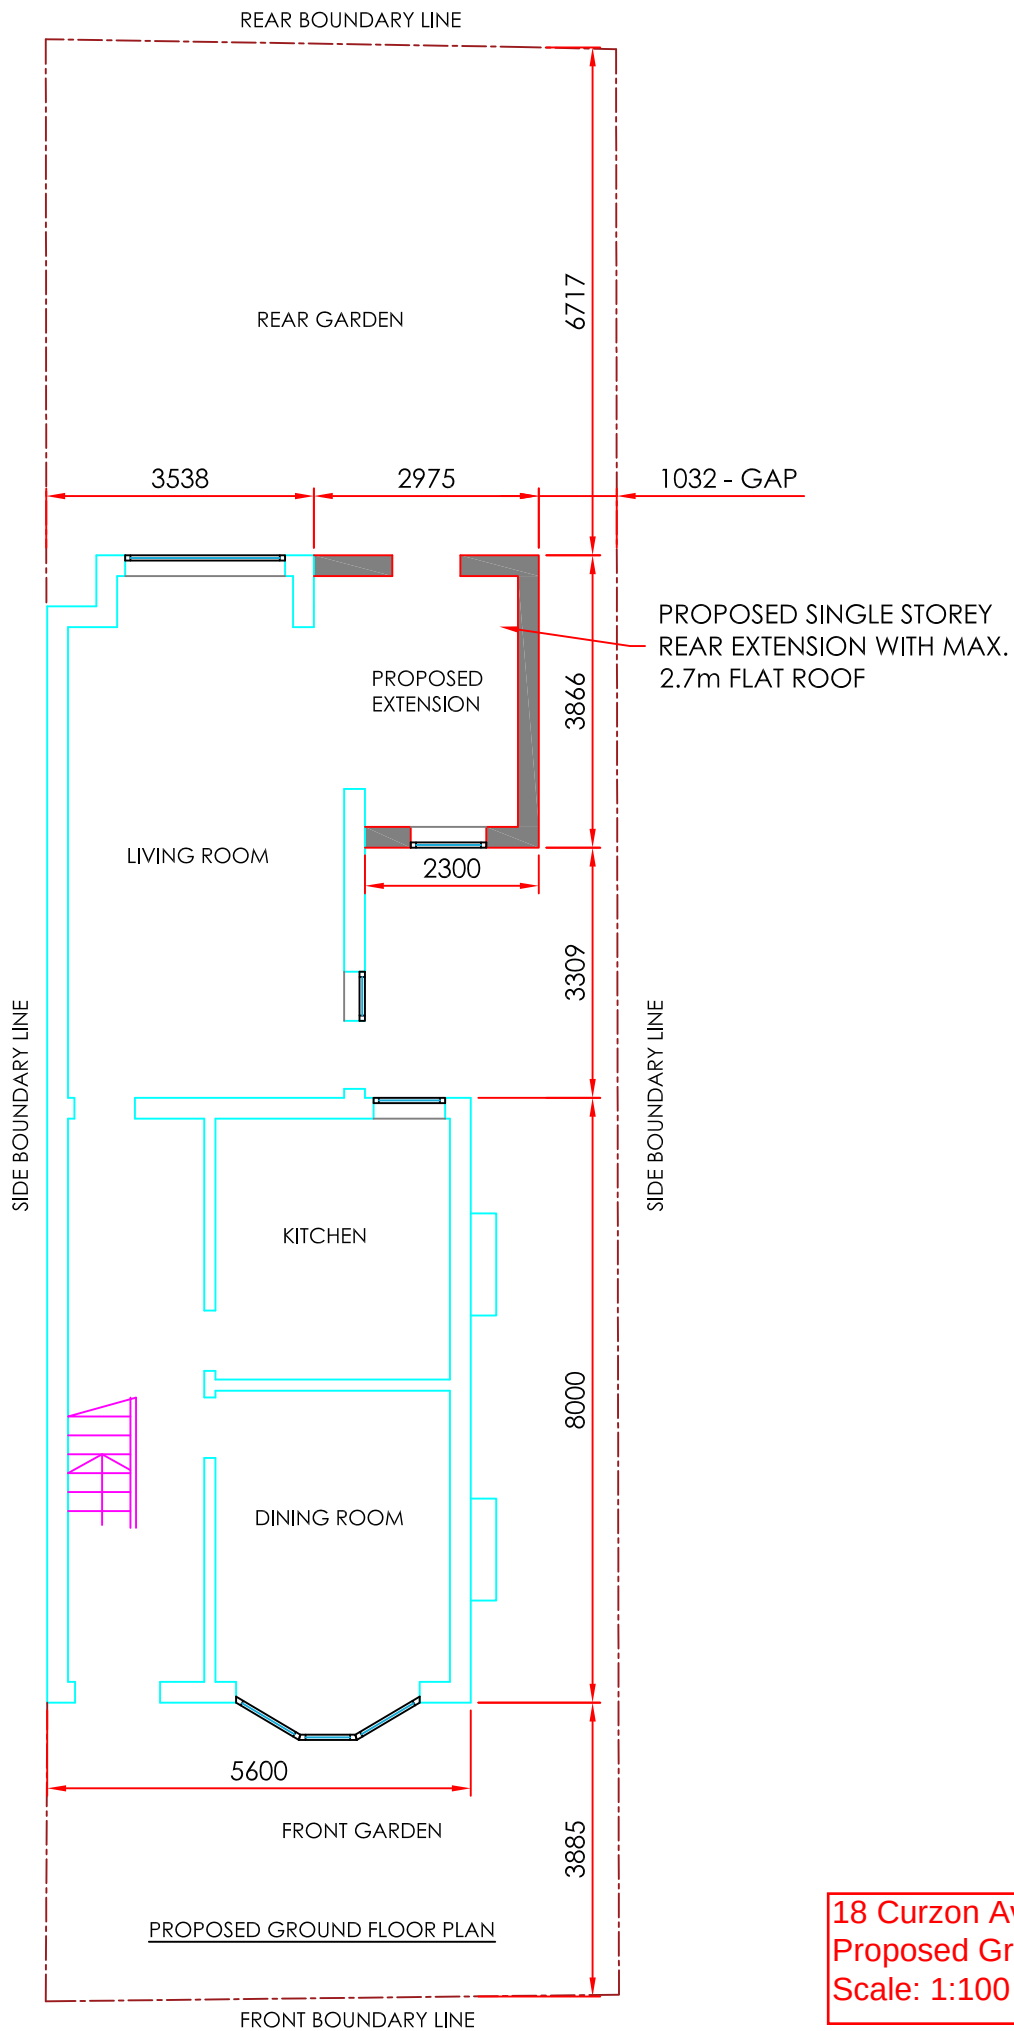 

18 Curzon Avenue
Proposed Ground Floor Plan
Scale: 1:100 @ A4

SCALE BAR 1:100
0 5 10 15 20

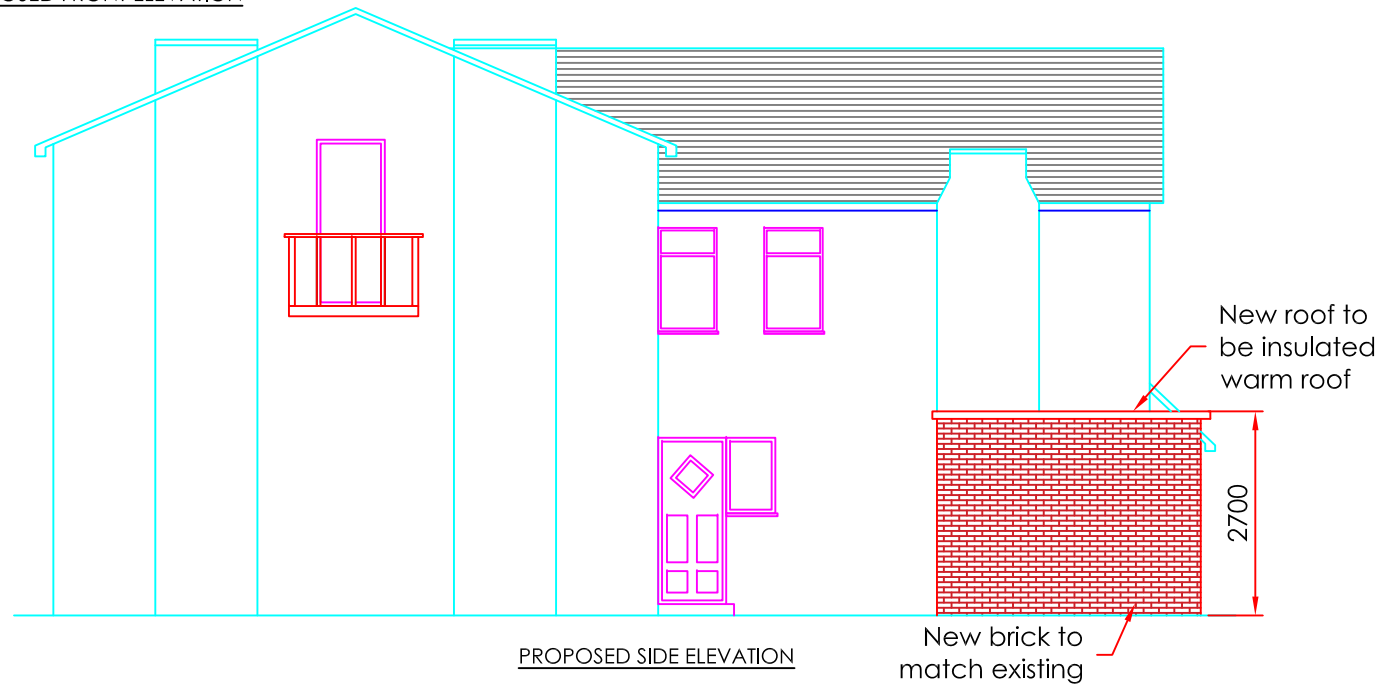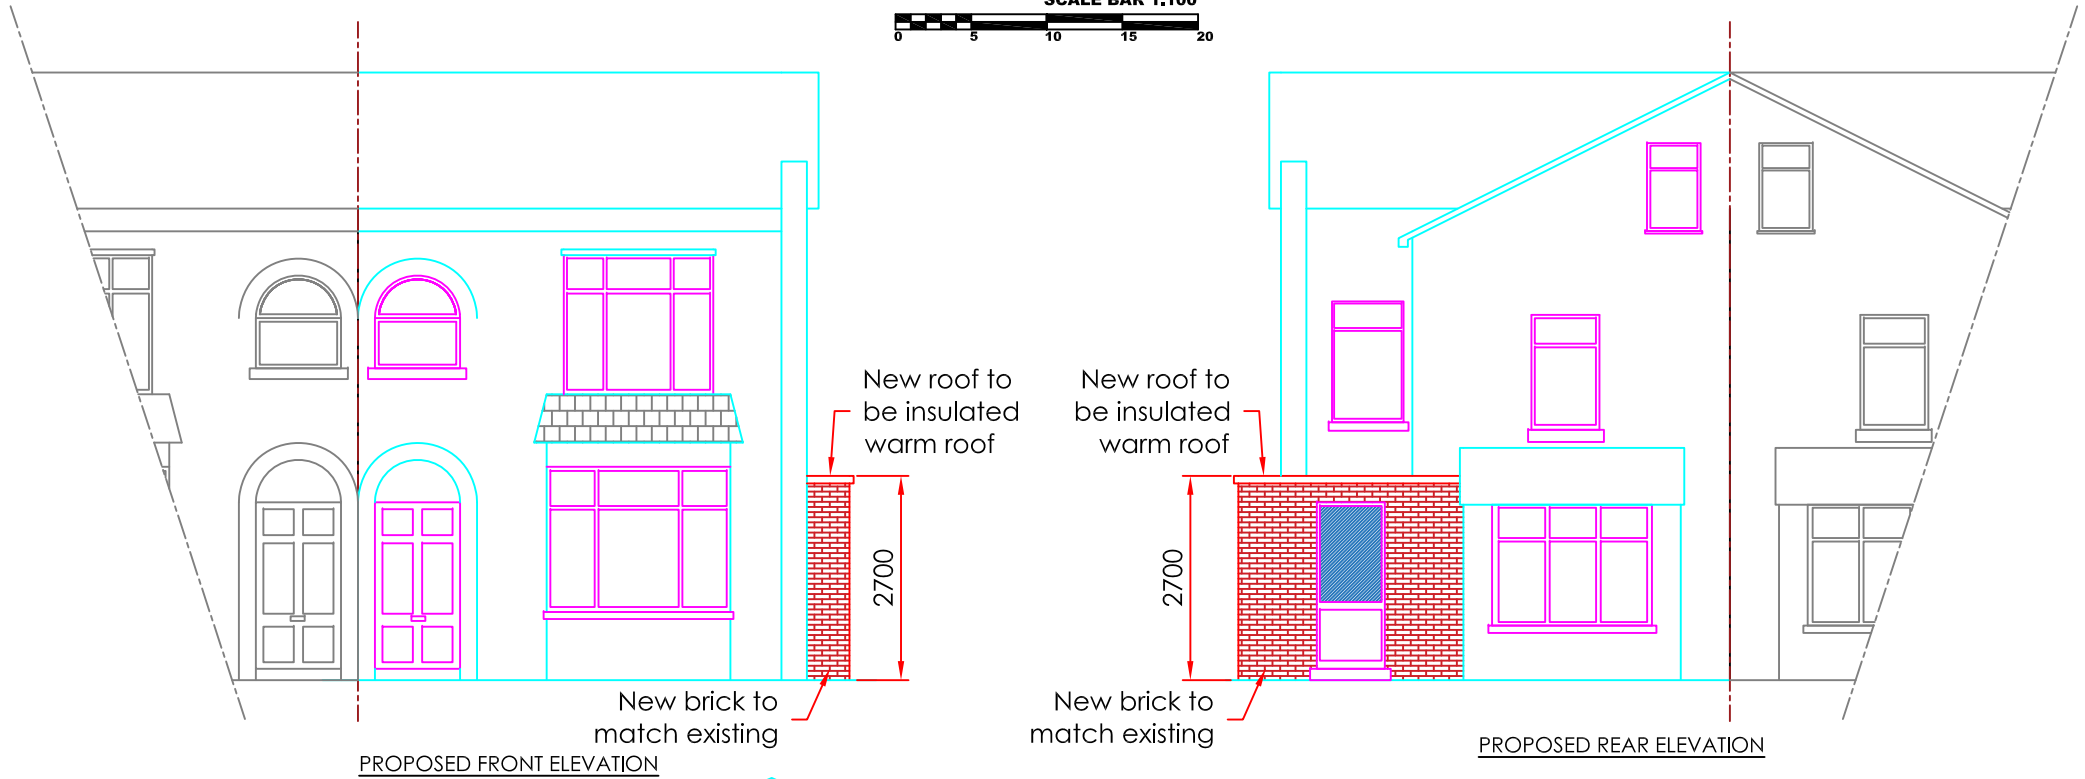

18 Curzon Avenue
Proposed Elevations
Scale: 1:100 @ A4