



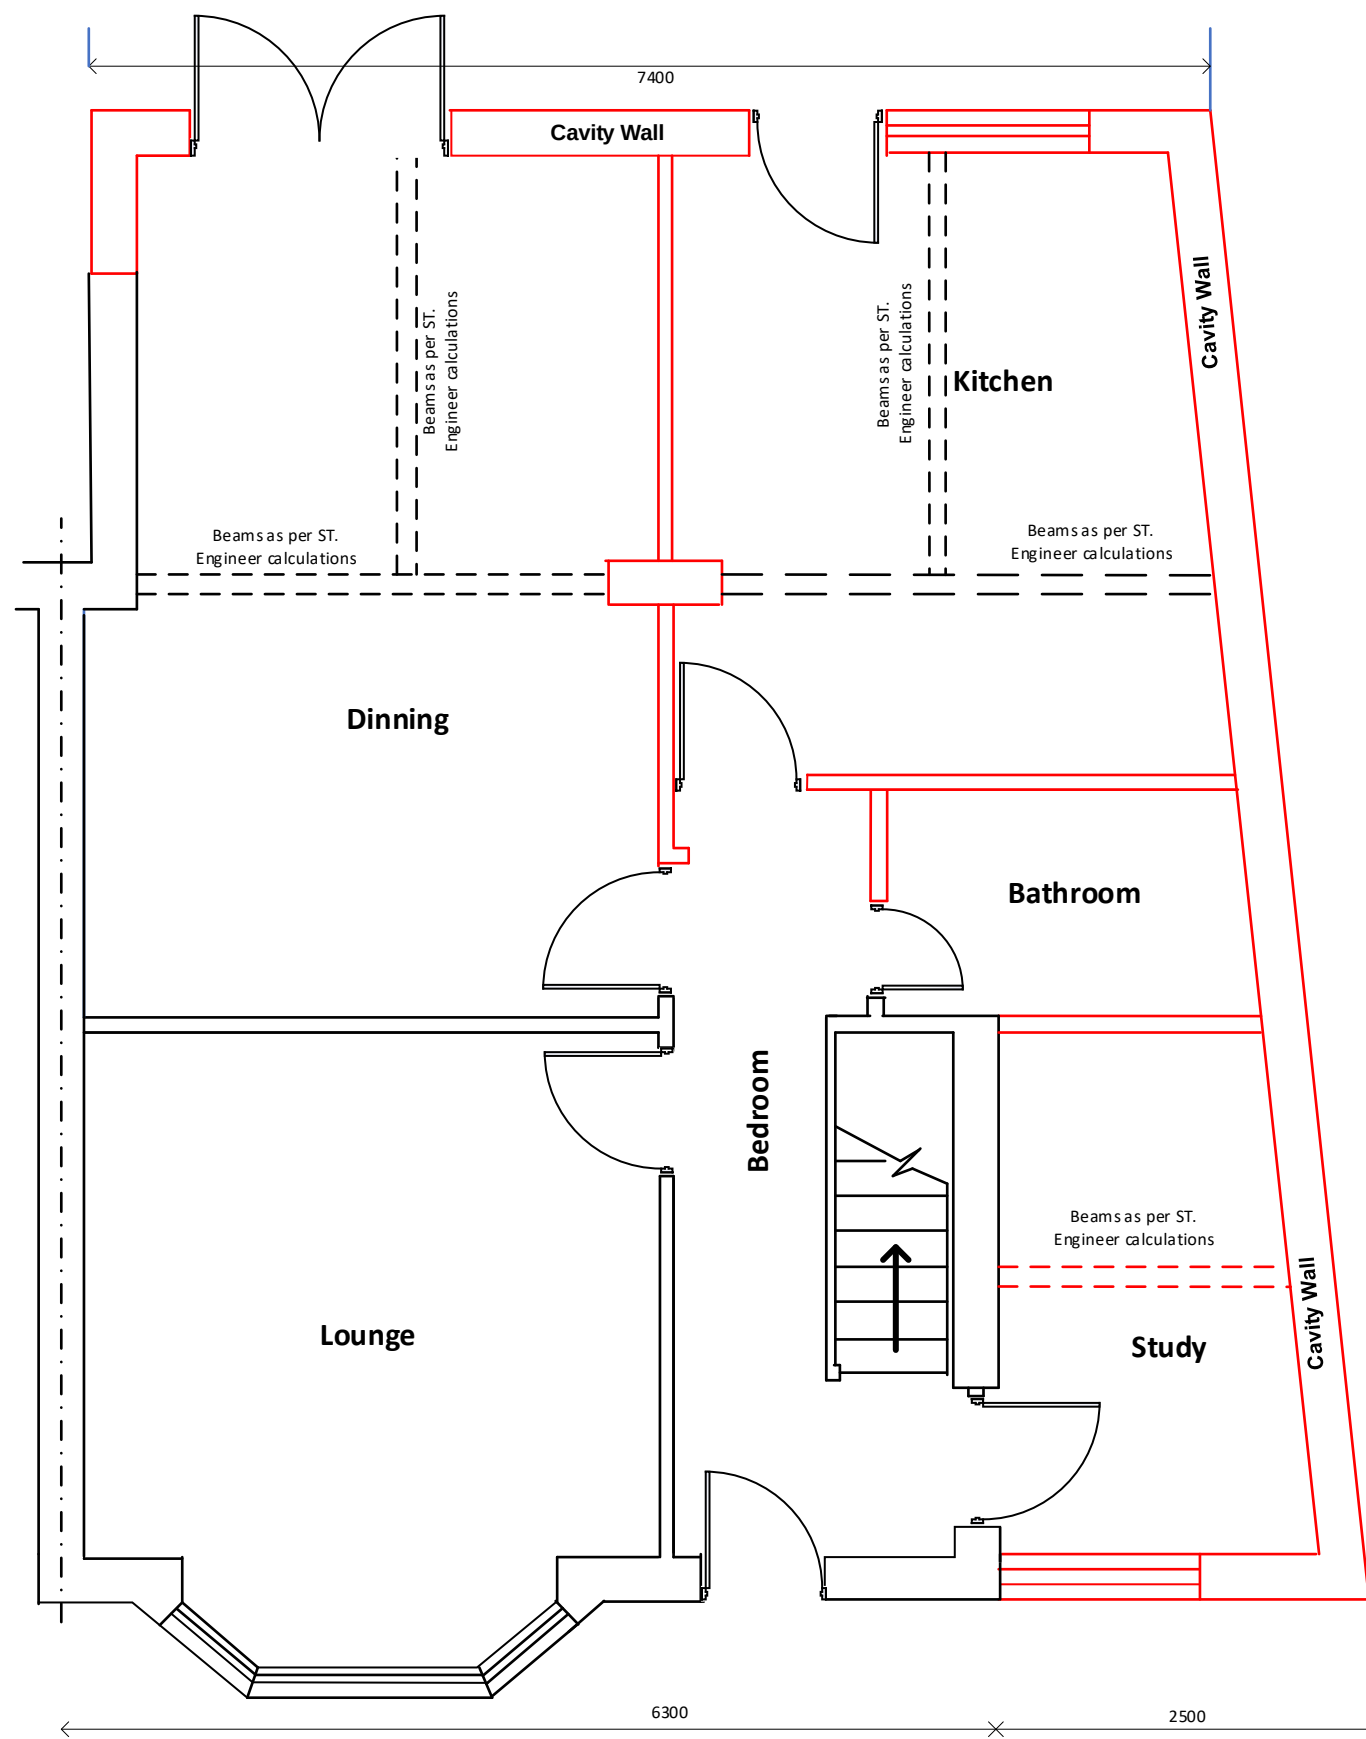

PROPOSED GROUND FLOOR PLAN

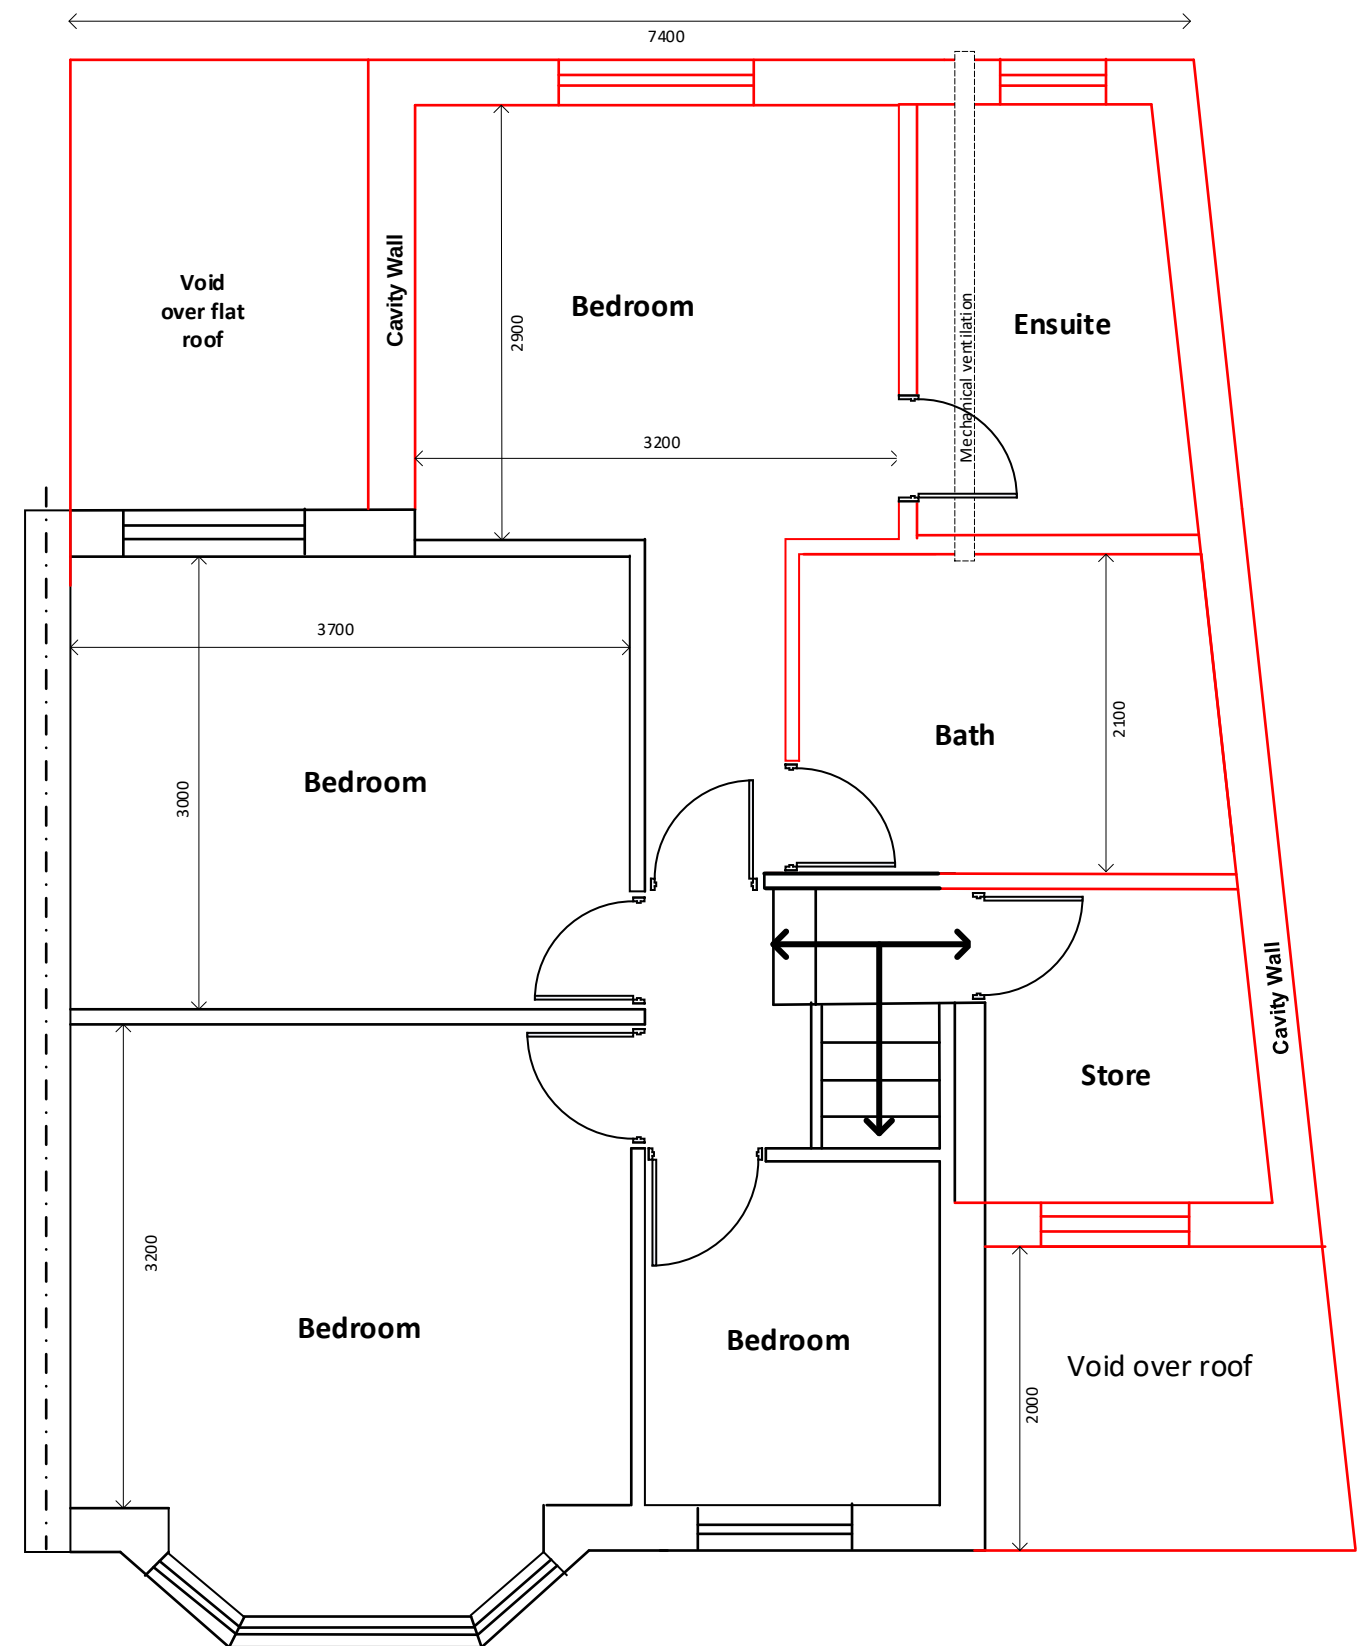

PROPOSED FIRST FLOOR PLAN

Design 4 Build Services 77 Fields New Road, Oldham OL9 8BT Mob. 07722432673			
Client	Mr. M. Khalid 36 Holland Road, Manchester M8 4NQ		
Title	Erection of Double Storey side & Single Storey Rear Extension		
Scale	1 = 50 @A3	Drawing No.	MK-PP-02 11/06/2021