



STATUS  
FOR PLANNING

NOTES:  
KEY

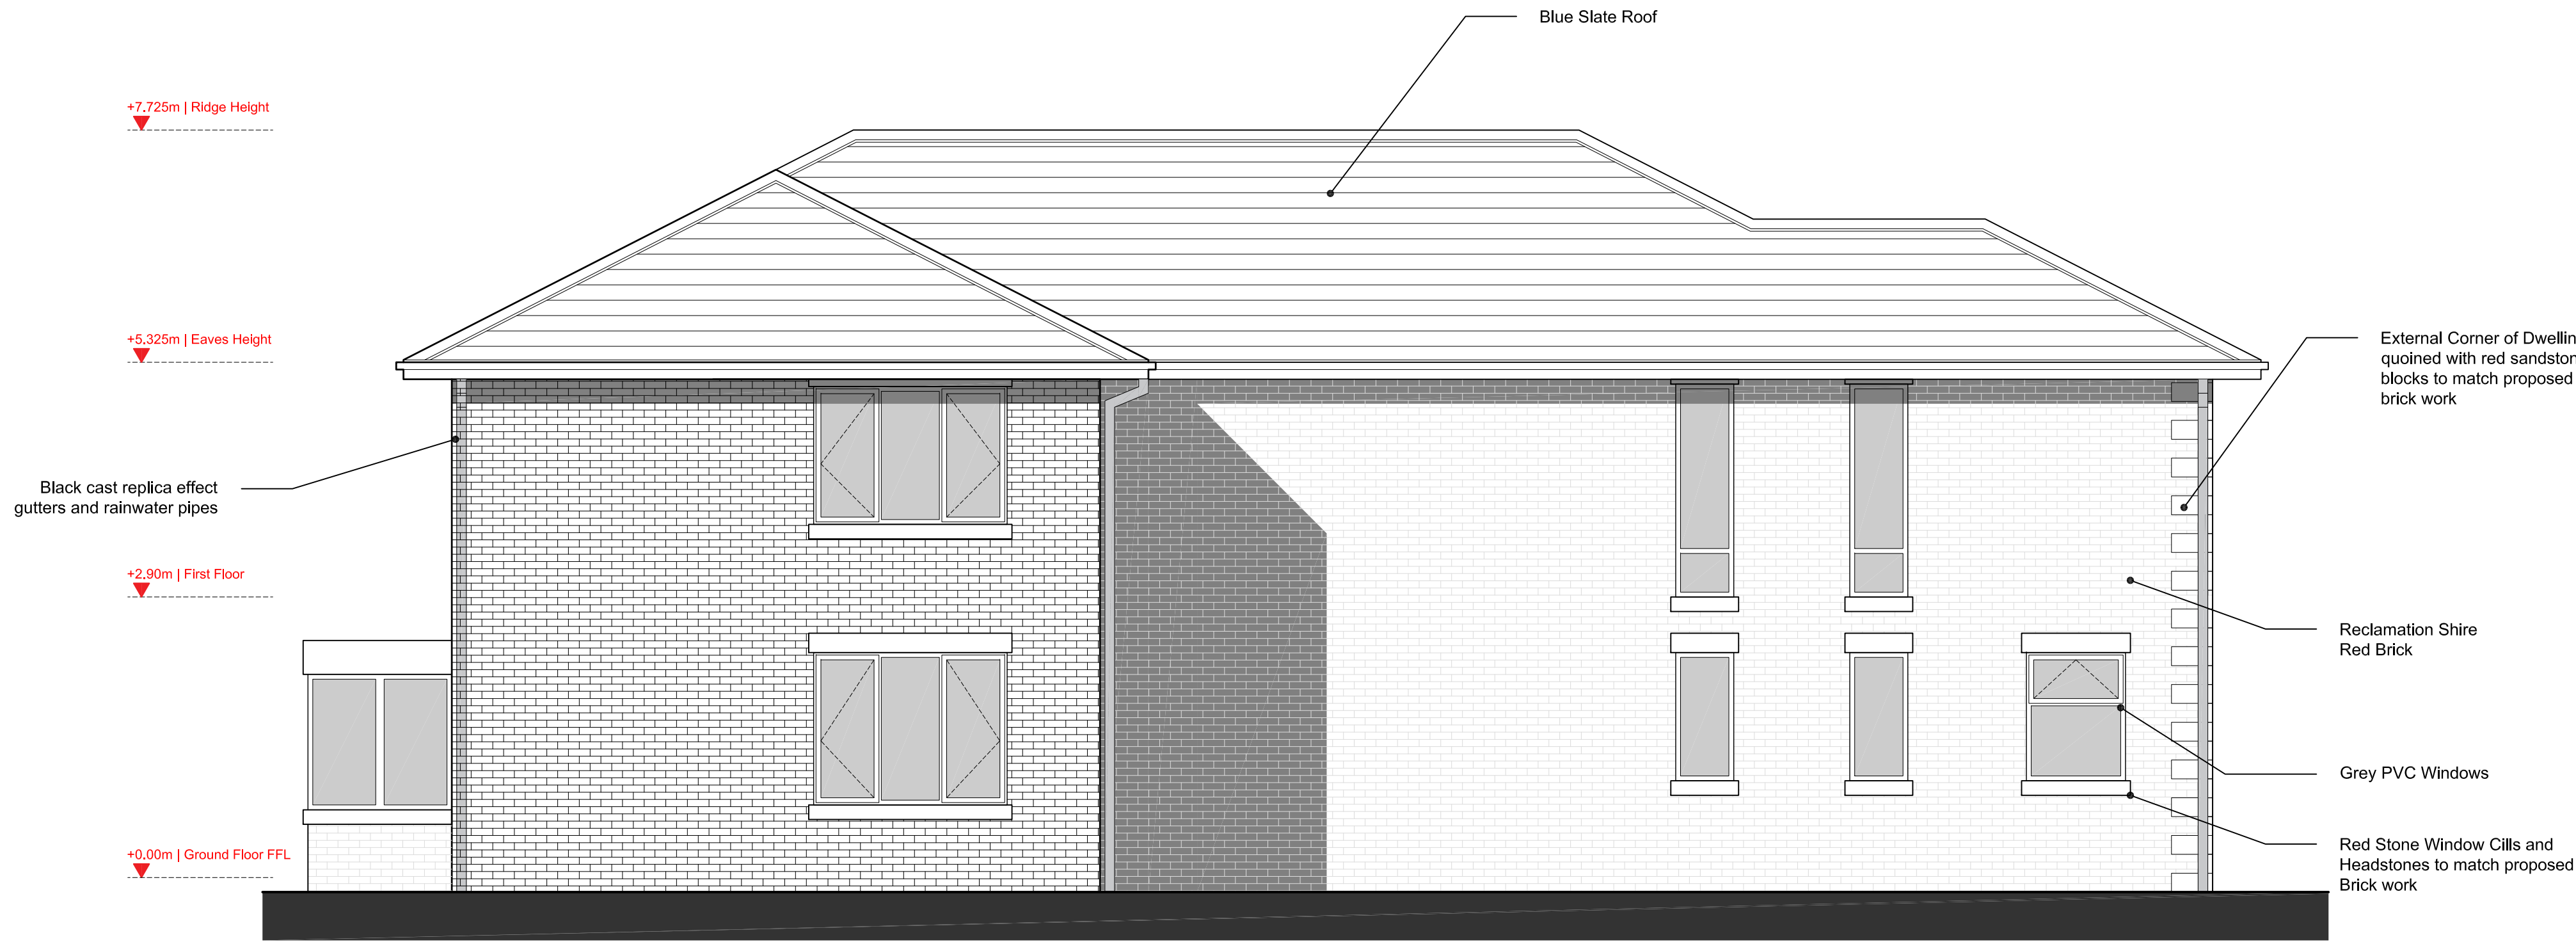

PROPOSED NORTH ELEVATION  
Scale 1 : 50

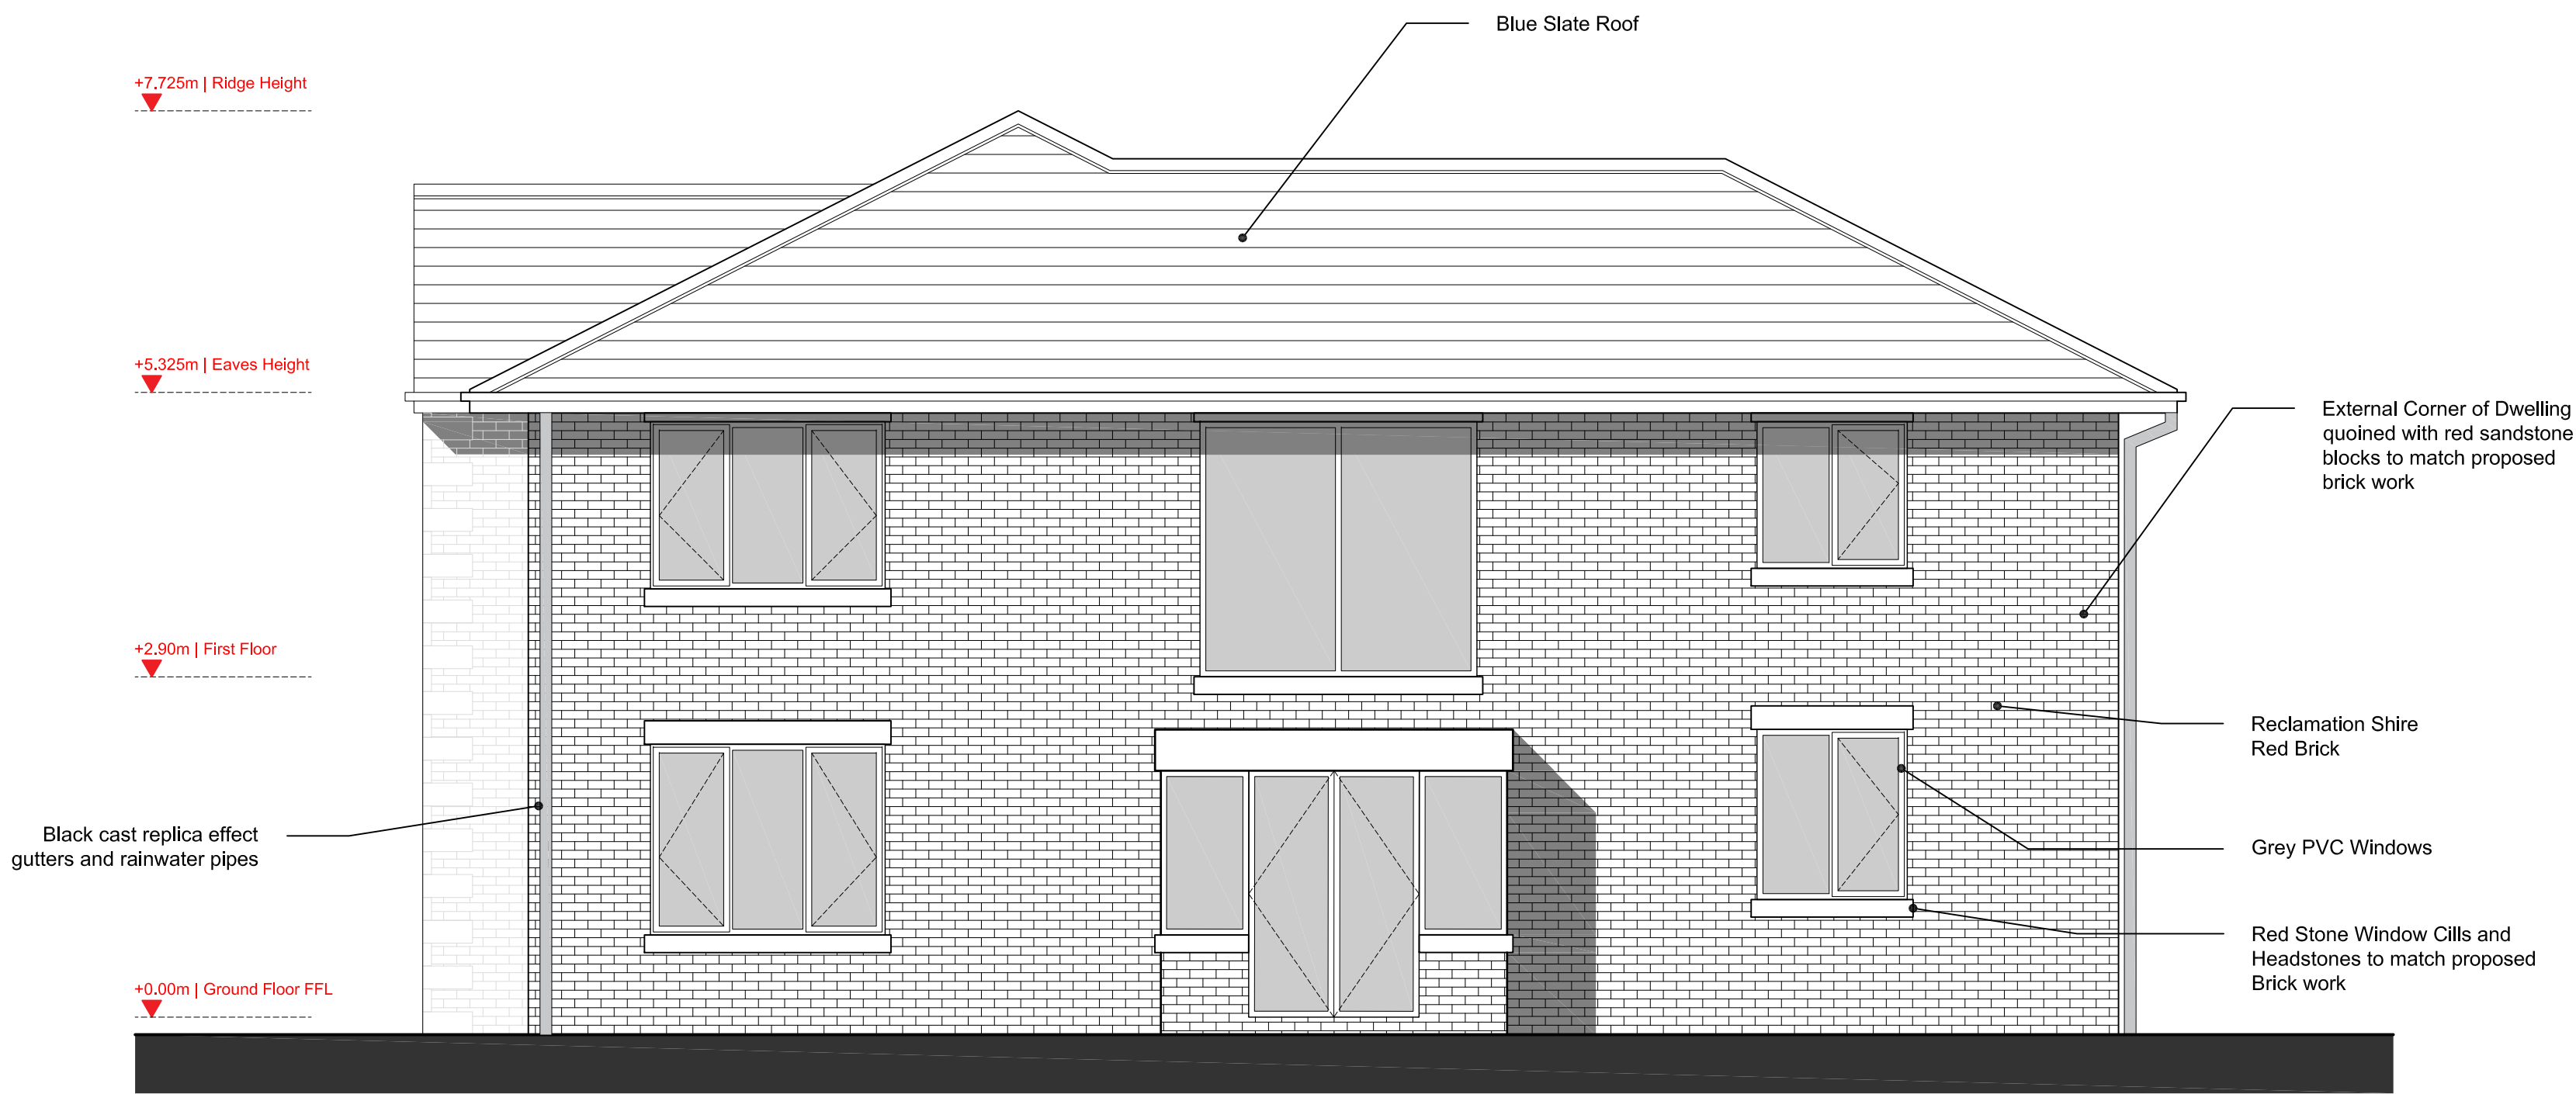

PROPOSED EAST ELEVATION  
Scale 1 : 50

|     |          |    |                  |     |     |
|-----|----------|----|------------------|-----|-----|
|     |          |    |                  |     |     |
|     |          |    |                  |     |     |
| A   | 02/06/21 | BP | For Planning     | BP  | RES |
| /   | 28/05/21 | BP | For Information  | BP  | RES |
| no. | date     | by | revision details | Ckd | App |

**STRALA** architects  
Studio 103  
The Courtyard Royal Mills  
Ancoats Manchester M4 5BA  
Tel: 0161 236 5886  
Fax: 0161 236 5884  
E: office@strzarch.co.uk

client  
  
Mr. KEVIN McNALLY

job title  
SOUTH VIEW HOUSE, NUT BANK LANE,  
MANCHESTER

drawing title  
PROPOSED ELEVATIONS

|       |           |          |    |      |          |
|-------|-----------|----------|----|------|----------|
| scale | 1:50 @ A1 | drawn by | BP | date | 02/06/21 |
|-------|-----------|----------|----|------|----------|

|         |             |              |
|---------|-------------|--------------|
| job no. | drawing no. | revision no. |
| 2945    | 104         | A            |