



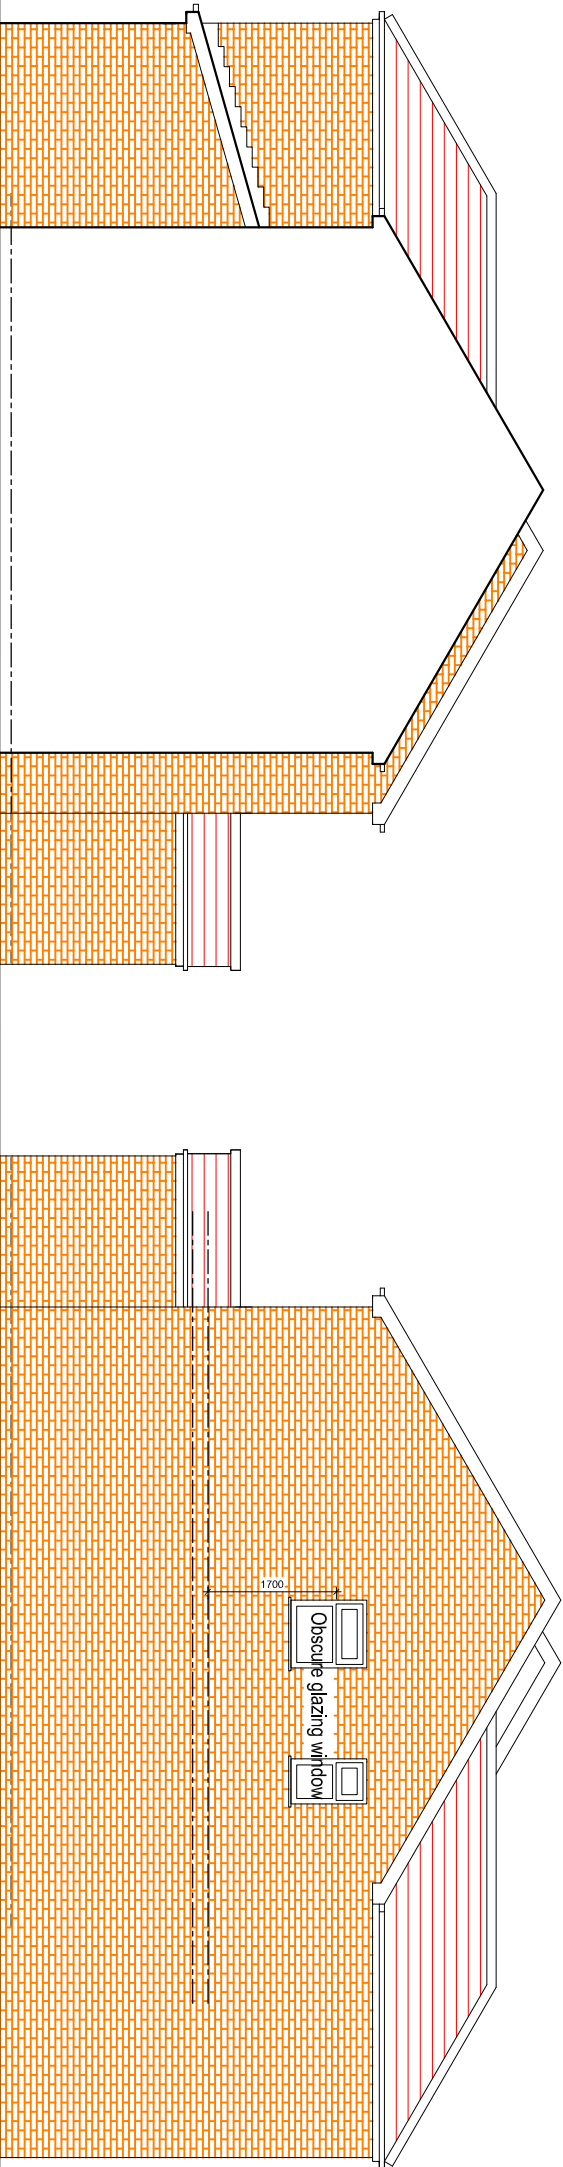

PROPOSED SIDE ELEVATION

PROPOSED SIDE ELEVATION

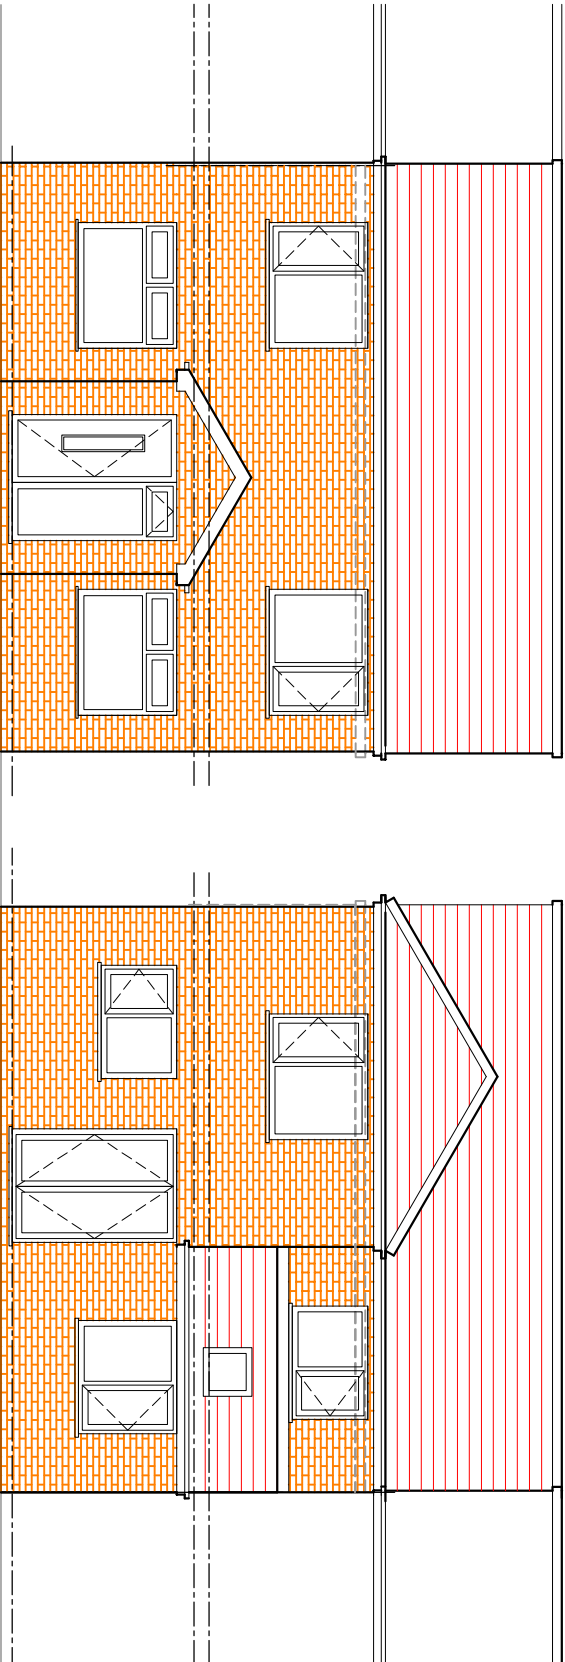

PROPOSED FRONT ELEVATION

PROPOSED REAR ELEVATION

PROJECT
19, Addison Close, MCR
M13 9SB

CLIENT
Mr. Manan Ahmad

DRAWING TITLE
Proposed Elevation

JOB No
DRAWING No
NA-P03

SCALE
1:100@A3
DATE
Nov. 2020
REVISION
t: 0782 895 3405
e: niamat@hotmail.co.uk