


┌

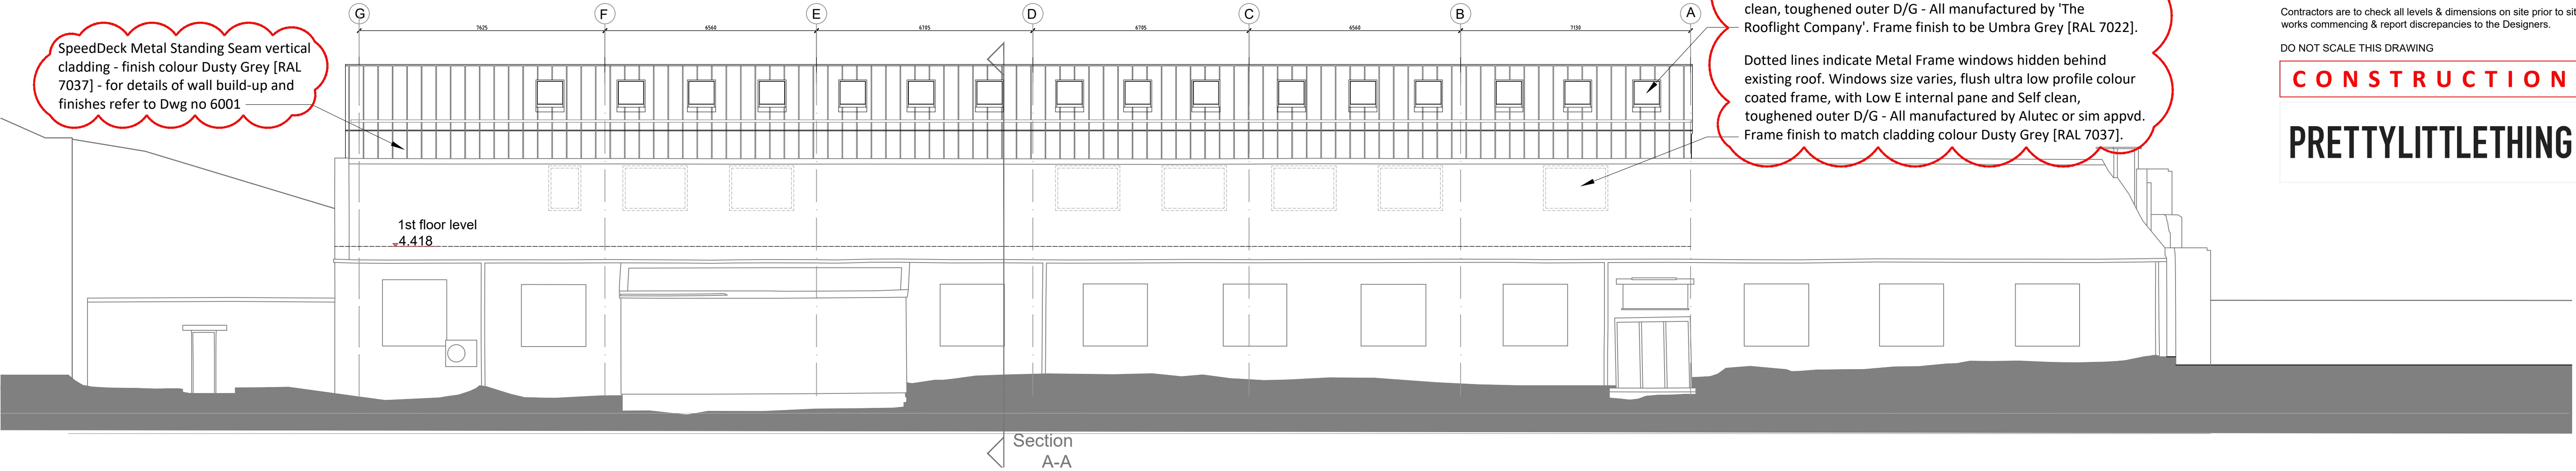

© This Drawing & Design is the copyright of Jenkins Design Services Ltd and should not be reproduced without written consent.

Contractors are to check all levels & dimensions on site prior to site works commencing & report discrepancies to the Designers.

DO NOT SCALE THIS DRAWING

CONSTRUCTION

PRETTYLITTLETHING


SpeedDeck Metal Standing Seam vertical cladding - finish colour Dusty Grey [RAL 7037] - for details of wall build-up and finishes refer to Dwg no 6001

Painted infill panels to be re-finished in Umbra Grey [RAL 7022].


Fire escape doors to have finish colour Umbra Grey [RAL 7022].

Proposed South East Elevation - Pollard Street East

Scale 1:100

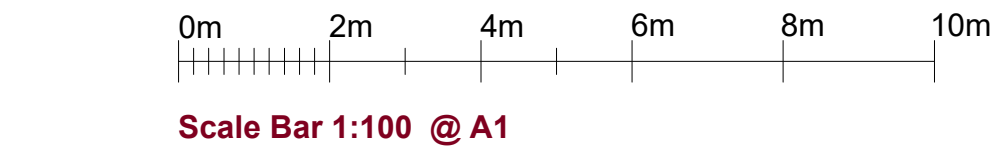

Scale Bar 1:100 @ A1

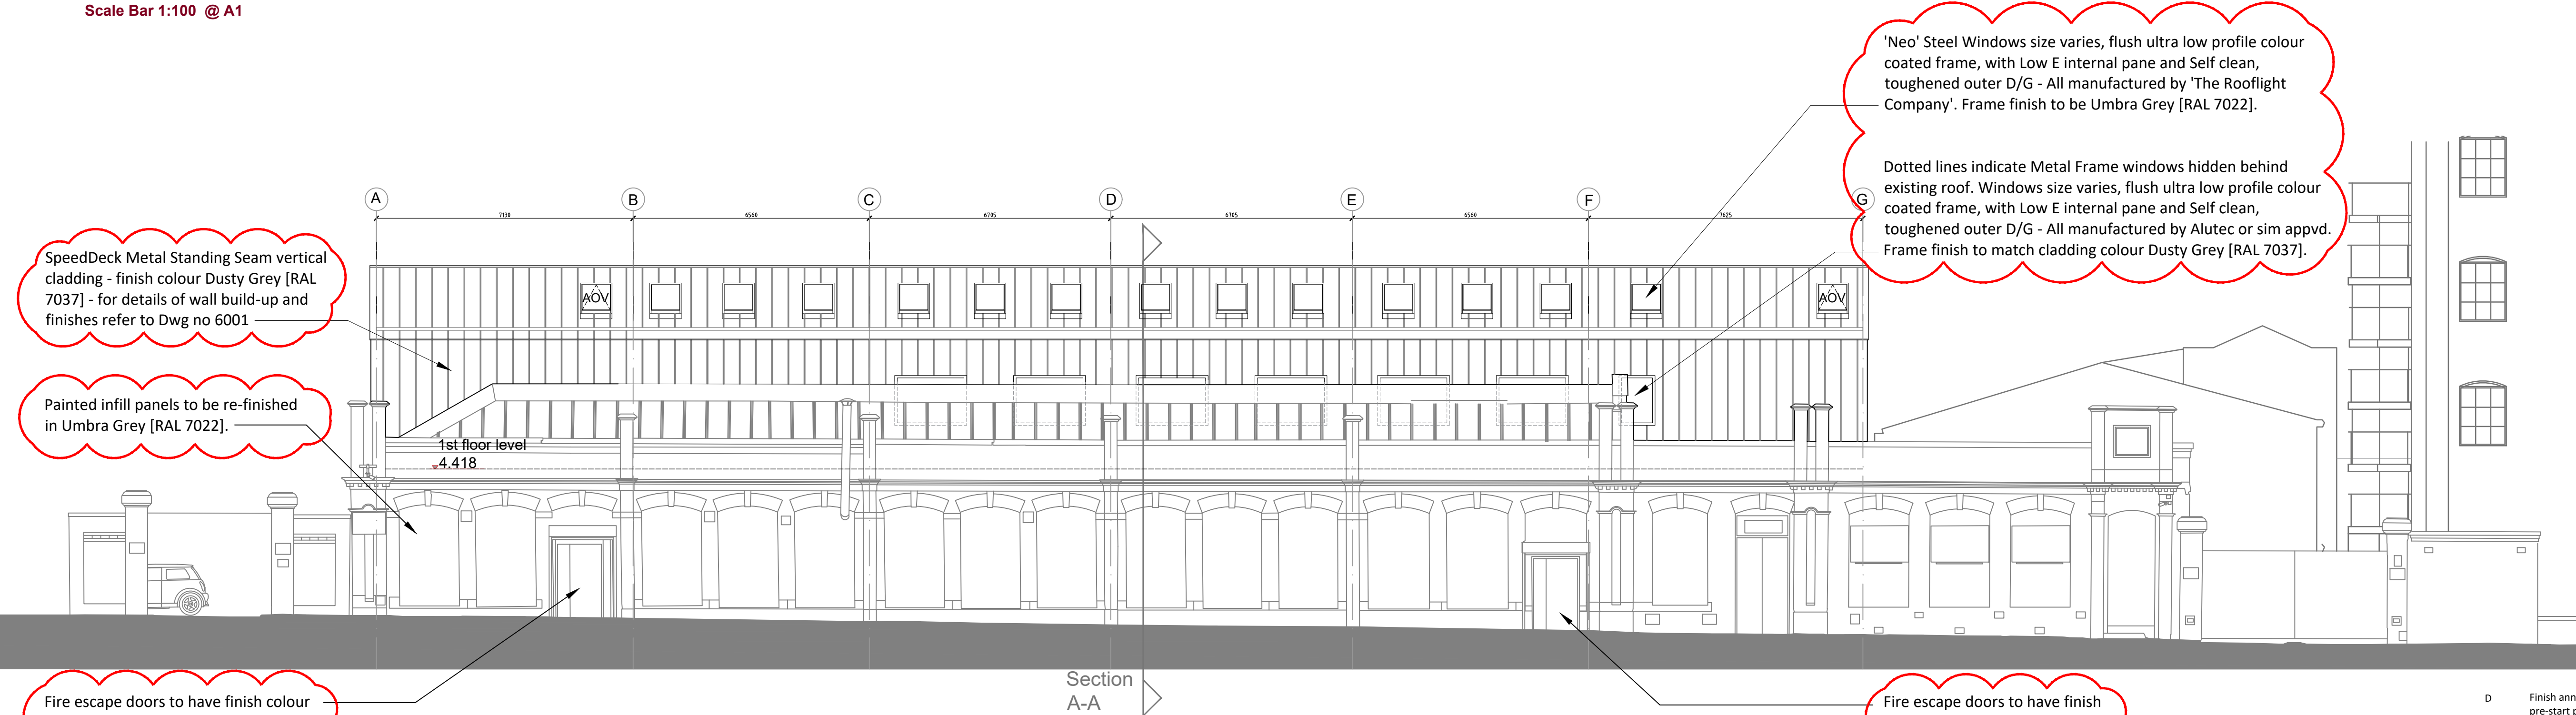

Fire escape doors to have finish colour Umbra Grey [RAL 7022].

D	Finish annotation added in conjunction with pre-start planning conditions.	CM	TR	07.07.21
C	Construction Issue	CM	TR	10.06.21
B	Windows added. Rooflights amended. Canalside Foliage removed from NW Elevation. Notes added	TJC	TR	04.09.20
A	Roof lights amended. Additional structure added. Notes added	TJC	TR	14.07.20
Rev	Description	by	Chk	Date

Project: **PLT Wellington Mill** Pollard Street East, Ancoats, Manchester, M40 7FS


Title: **Proposed South East & North West Elevations**

Client: **Pretty Little Thing**

Drawn By: **CM** Checked By: **TR** on **18/05/2020**

Original Size: **A1** Project Number: **22009**

Drawing Number: **B1-ZZ-DR-A-4000** REV **D**

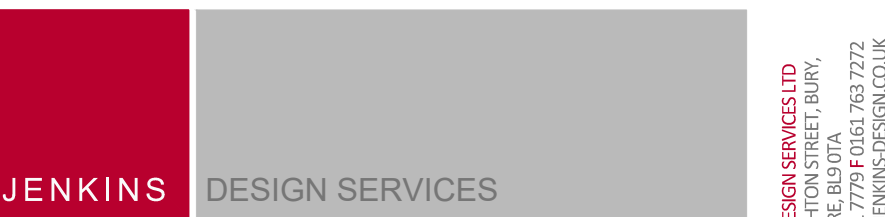

ARCHITECTURE INTERIOR DESIGN PROJECT MANAGEMENT CDM CO-ORDINATOR BUILDING CONSULTANCY

JENKINS DESIGN SERVICES LTD
2/4 HOUGHTON STREET, BURY,
LANCASHIRE, BOLTON, BL9 7PZ
E: TEAM@JENKINSDESIGN.CO.UK

└

└