



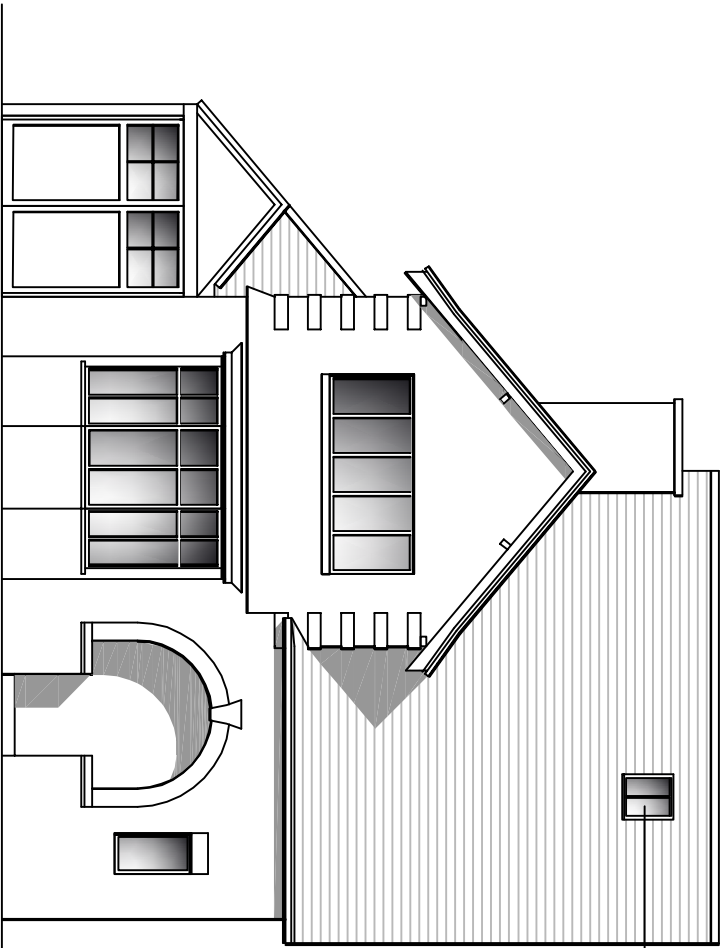

conservation style rooflight

Front Elevation

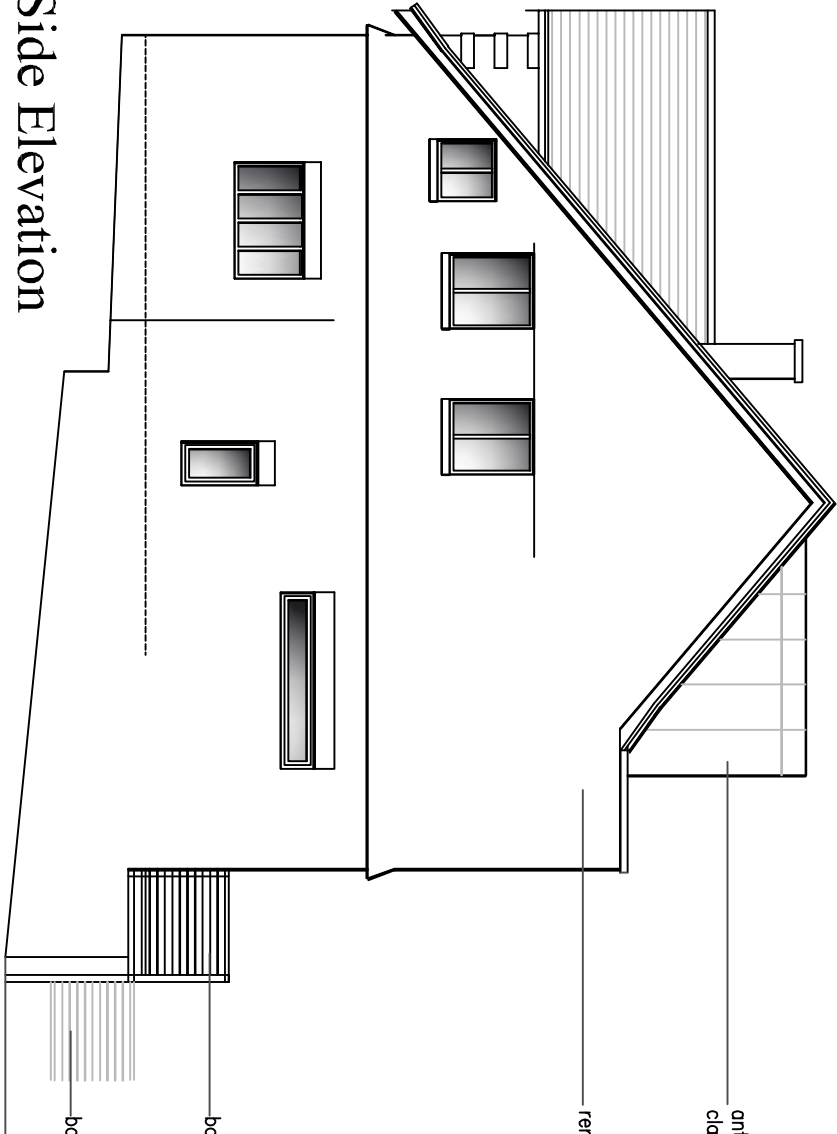

anthracite coloured fibre/cement
cladding to dormer

render to match existing


balustrade to ground floor deck

balustrade to patio

Side Elevation



Rear Elevation

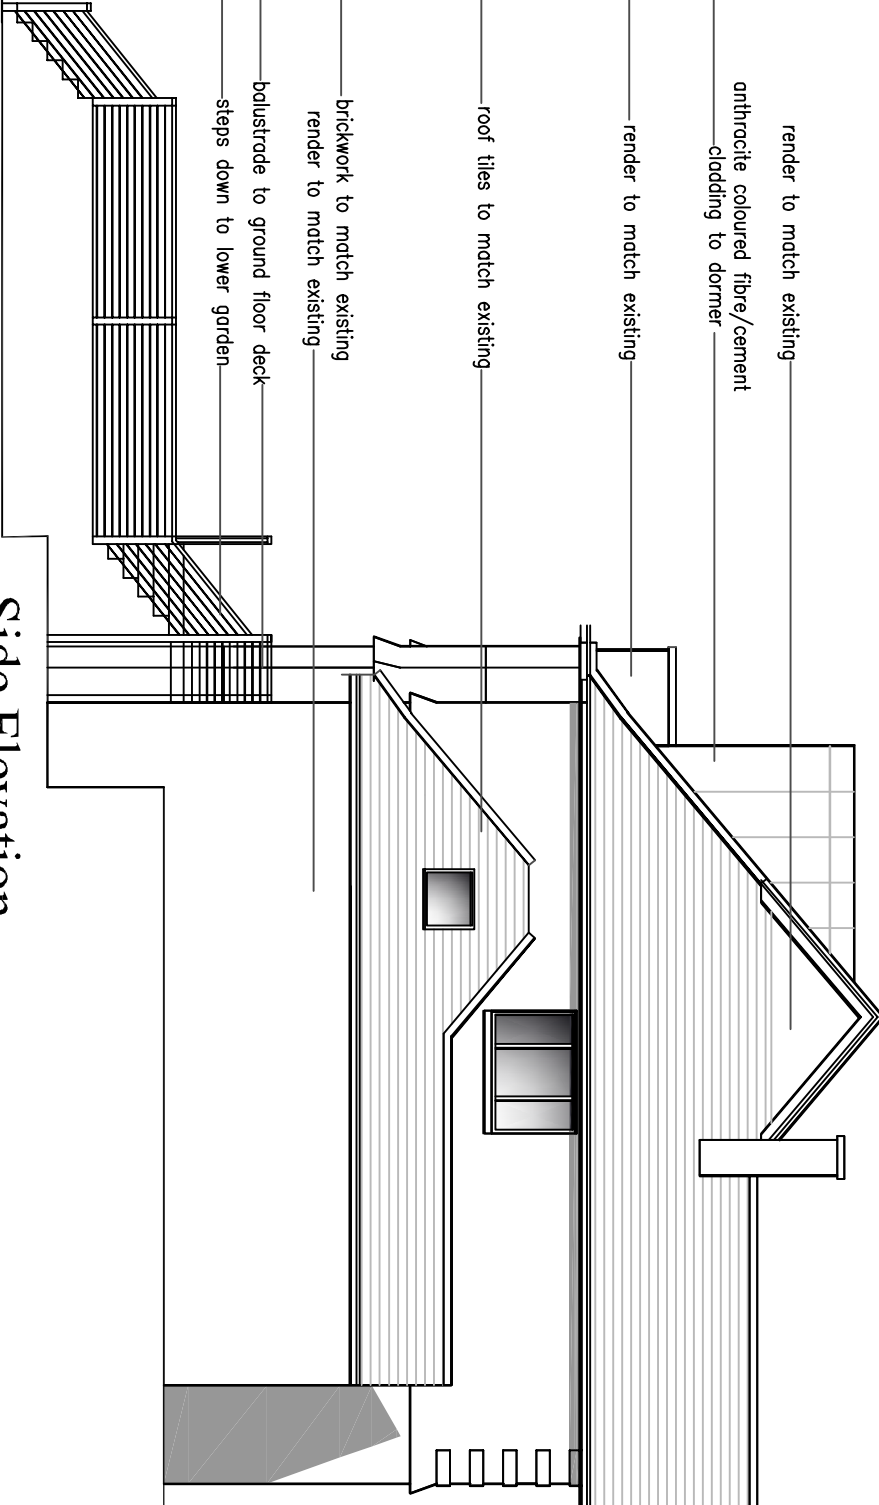

render to match existing

anthracite coloured fibre/cement
cladding to dormer

render to match existing

roof tiles to match existing

brickwork to match existing

render to match existing

balustrade to ground floor deck

steps down to lower garden

Side Elevation

All dimensions should be checked on site
Do not scale off this drawing
Any drawing errors should be brought to the attention of the architect
COPYRIGHT © FPA architects

REVISIONS:

REV	DETAILS OF REVISION	DATE
1		

FPA
architects

2 TRAFORD RD ALDERLEY EDGE CHESHIRE SK9 7NT
+44 (0)1625 599 605 INFO@FPARCHITECTS.CO.UK

PROJECT:

EXTENSION AND ALTERATION
3 MEADOW BANK, CHORLTONVILLE

DRAWING TITLE:

PROPOSED ELEVATIONS

SCALE:

DRAWN BY: DATE:

1:100 A3

GCP

JUNE 21

DWG N°:

REVISION: CHECKED:

861.01-P20