



#### General Notes

The Architect shall have no responsibility for any use made of this document other than for that which it was prepared and issued.  
All dimensions should be checked on site. Do not scale from this drawing. To be read in conjunction with all other Consultant's drawings. The Architect to be immediately notified of any discrepancies.

Copyright on this drawing retained by the Architect.

#### LEGEND

Approved Scheme  
No. 115475/FO/2017

#### External Materials

- 1 - Signage
- 2 - Shopfront Glazing
- 3 - Aluminium Cladding
- 4 - Staffordshire Blue Brickwork
- 5 - Staffordshire Blue Brick on end
- 6 - Glazed Juliet Balcony
- 7 - Projecting Windows Laminated Grey Panels
- 8 - Metal Railing to Balcony
- 9 - Aluminium Coping
- 10 - Planting to Rooftop

|     |          |     |     |                  |                              |
|-----|----------|-----|-----|------------------|------------------------------|
| F   | 16/04/21 | SA  | SH  | Amended Proposed |                              |
| E   | 28/03/21 | SA  | SH  | Amended Proposed |                              |
| D   | 08/03/21 | SA  | SH  | Amended Proposed |                              |
| C   | 04/03/21 | SA  | SH  | Amended Proposed |                              |
| B   | 25/02/21 | SA  | SH  | Amended Proposed |                              |
| A   | 19/02/21 | SA  | SH  | Amended Proposed |                              |
| -   | 16/02/21 | SA  | SH  | Initial Issue    |                              |
| No. | Date     | Dwn | Chk | App              | Revision or reason for issue |

Client

Brunswick Living Ltd

create **it** studios  
Architects & Designers

Create It Studios (NW) Ltd  
Universal Square  
Devonshire Street North  
Manchester M12 6JH  
0161 974 6165  
www.createitstudios.co.uk  
info@createitstudios.co.uk

Project Title

Brunswick Street


Scale / North Point

1 : 100

Drawing Title

Proposed West Elevation

|                |          |
|----------------|----------|
| Drawing Number | Revision |
| A1324(02)008   | F        |
| Drawing Status |          |
| Preliminary    |          |

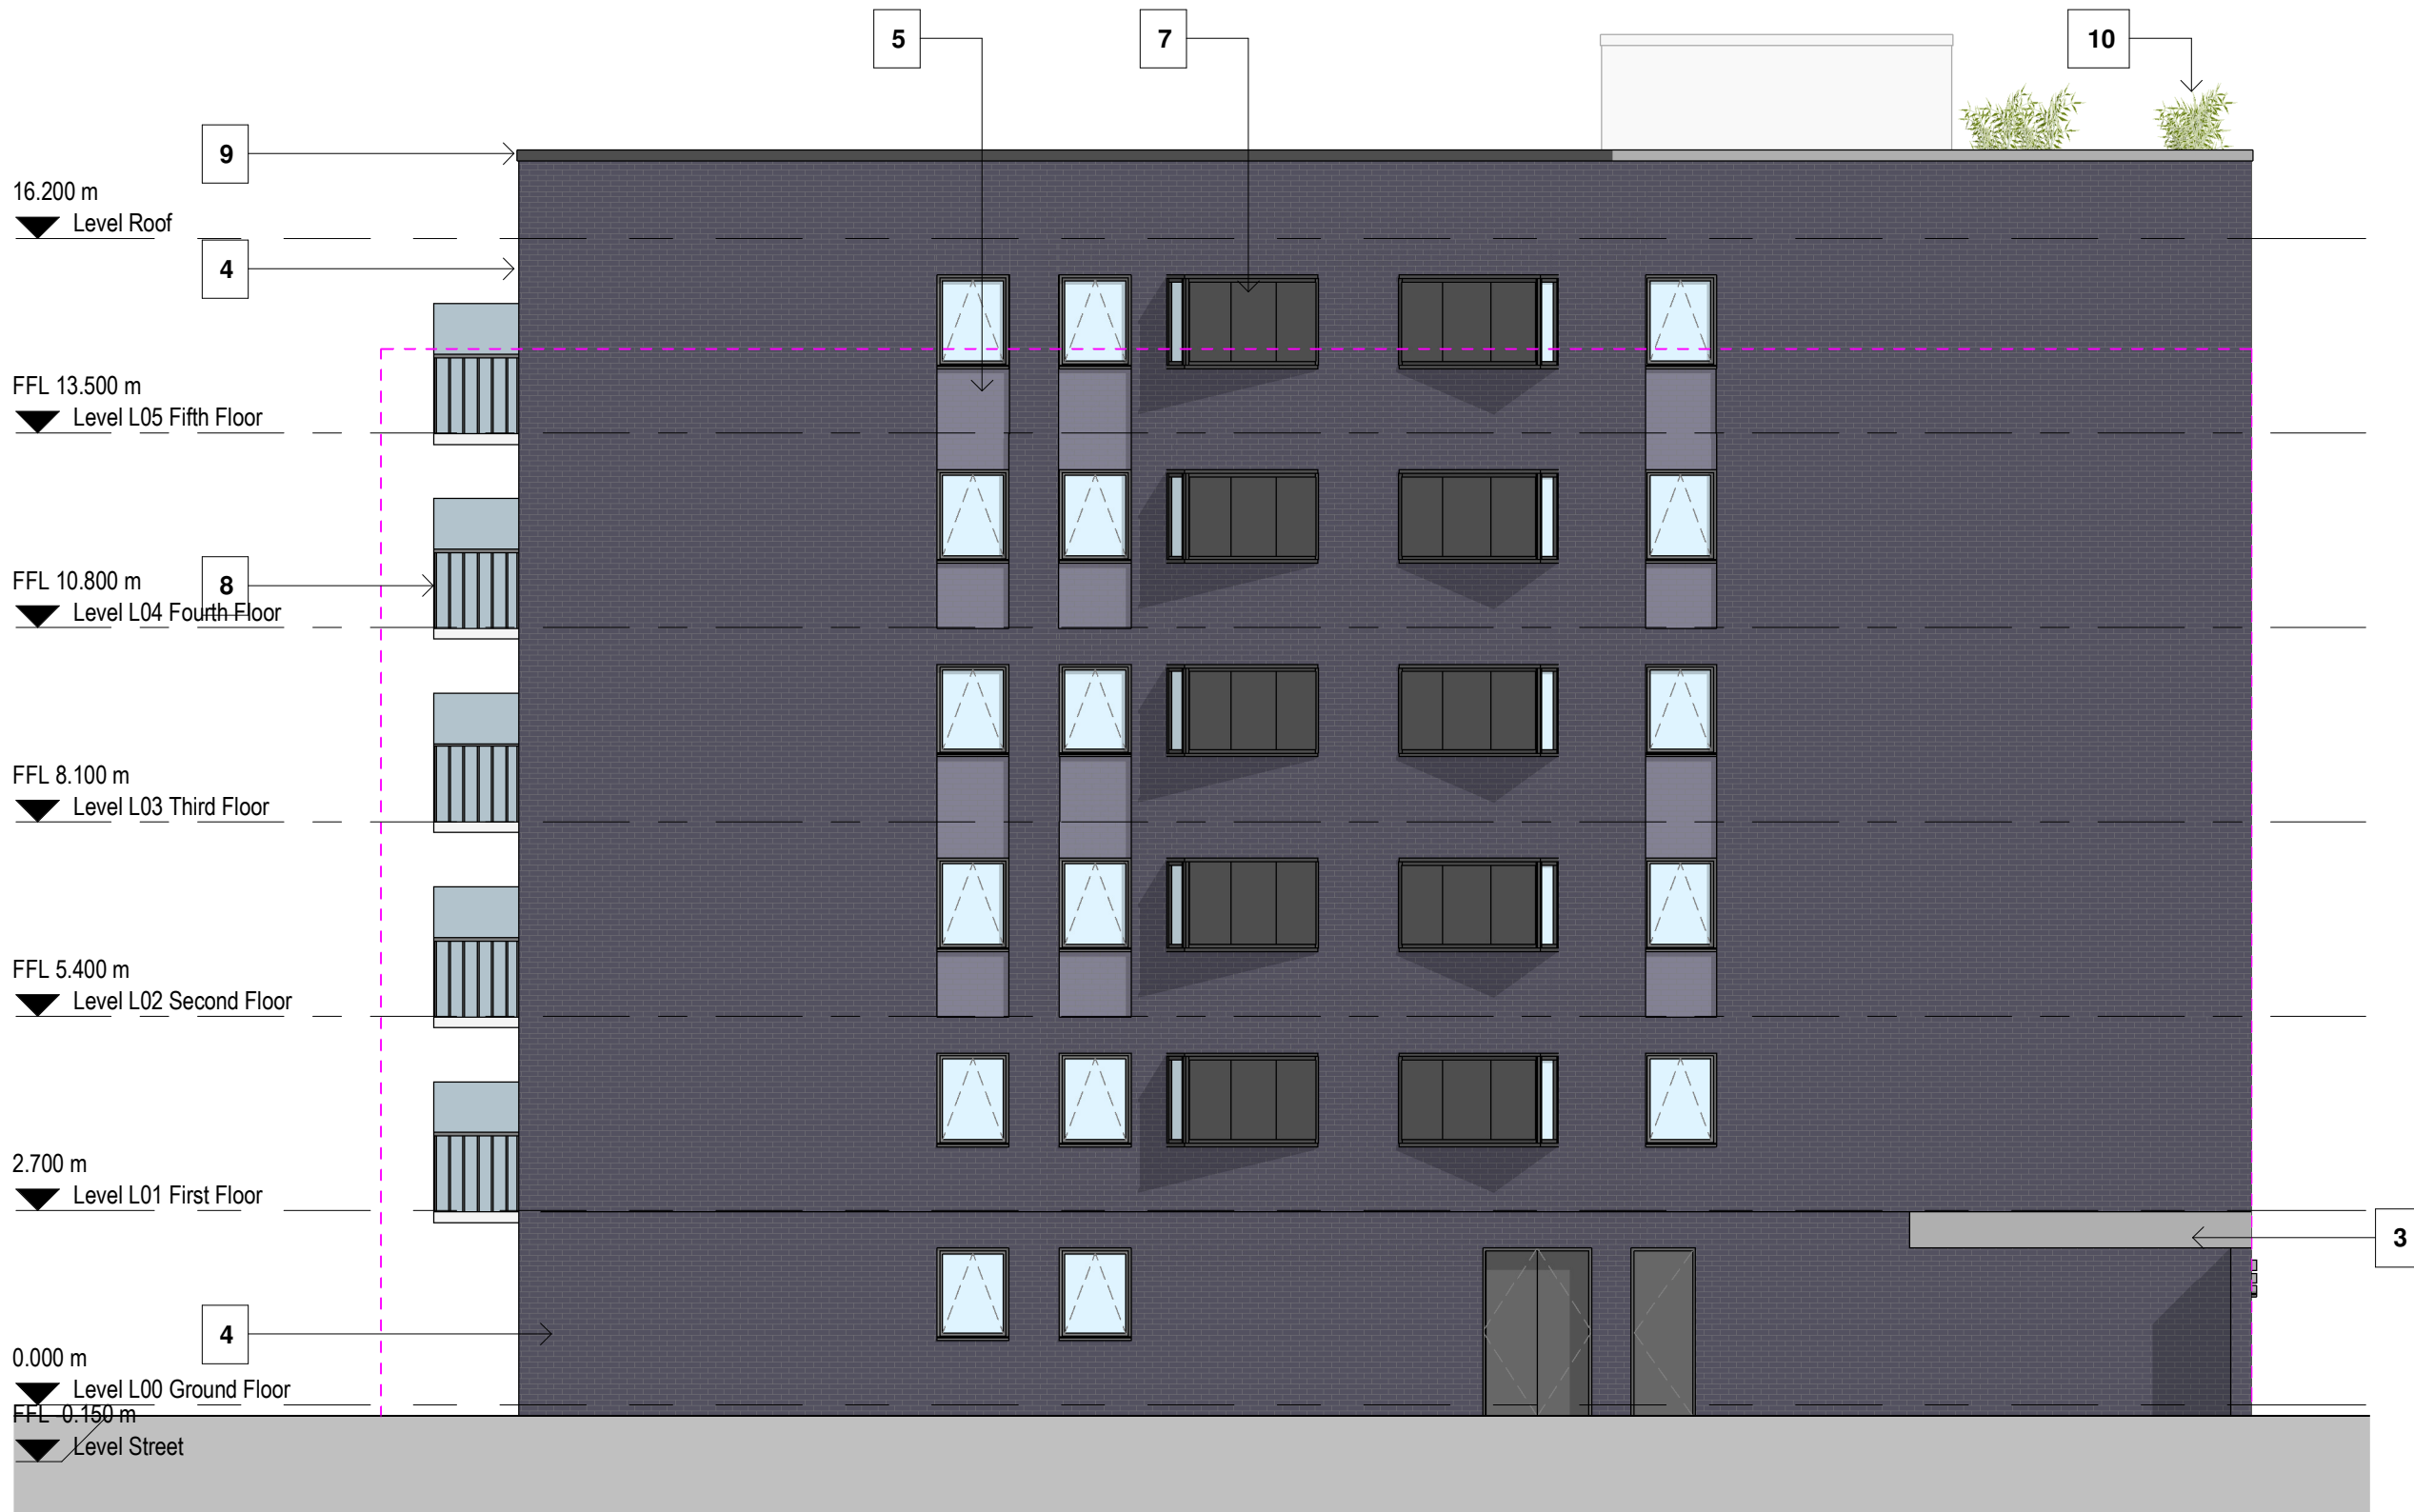

0 1 2 3 4m  
1:100