




Proposed Front Elevation
Scale 1:25 @ A1 / 1:50 @ A3

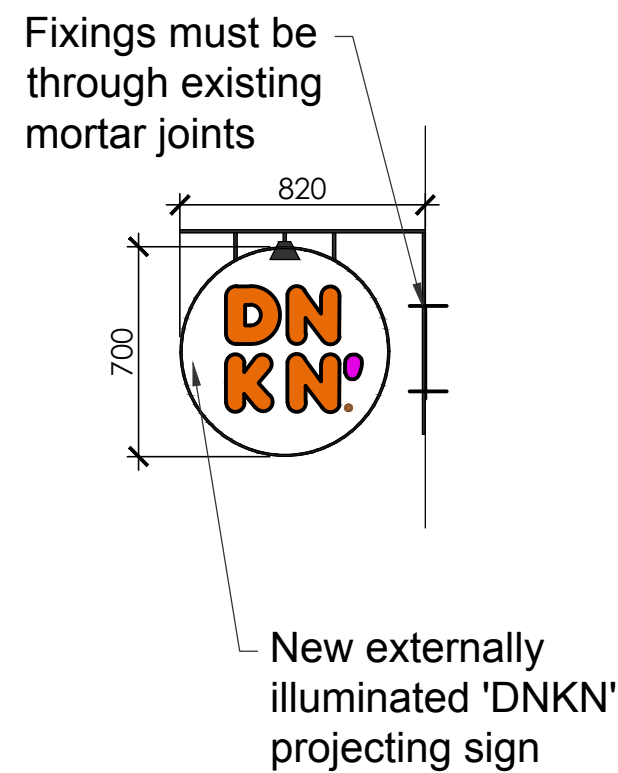


NOTES:

1. ALUMINUM RETURN PAINTED TO MATCH PMS 7540C
2. 1" TRIM CAP
3. 3M #3630-3123 DUNKIN' ORANGE TRANSLUCENT FILM 1ST SURFACE
4. 3M #3630-1379 DUNKIN' PINK TRANSLUCENT FILM 1ST SURFACE


ADDITIONAL NOTES:

ARTWORK FONT : DUNKIN SANS DISPLAY
CHANNEL LETTER INTERIOR PAINTED REFLECTIVE WHITE

LED'S TO BE POPULATED FOR EVEN AND CONSISTENT LIGHTING WITHOUT HOT SPOTS OR SHADOWS

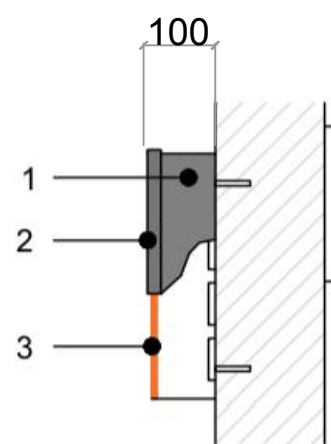

ORANGE "DUNKIN"
CROSS SECTION
SCALE : N.T.S.

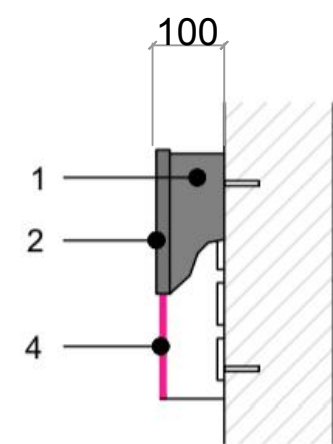

PINK APOSTROPHE
(') CROSS SECTION
SCALE : N.T.S.

Sample colours using the AutoCAD Pantone colour system to display graphics.



BACK PANEL SIGN CONSTRUCTION
(Where applicable)

100mm deep folded 3mm aluminium panel coated PMS Cool Gray 1C semi gloss c/w aluminium ladder frame.

LETTER CONSTRUCTION

Built up rim return individual text letters consisting of 5mm opal 050 acrylic faces with translucent 3M colour vinyl applied to face. 2mm descaled returns 125mm deep with paint outer face to match PMS 7540C /3M #7725-41 semi gloss c/w 10mm white Foamex back trays. Letters to have trim cap with 25mm returns to sides. Letter interiors to be painted reflective white.

COLOURS & SIGN NOTES

Faces to be 5mm opal 050 acrylic with vinyl to be applied 1st surface.

Vinyl colours to be:
Orange - 3M #3630-3123 (PMS 165)
Pink - 3M #3630-1379 (PMS 219)
Grey - 3M #7725-41 (PMS 7540C)
Cool Grey - 3M #7725-11 (PMS Cool Gray 1 C).

All paint finishes to be semi gloss.

Letters and Logos illuminated with bright white LEDs to 300 Lux. LEDs to be populated for even and consistent lighting without hot spots or shadows.

Channel letter interior painted reflective white.

Artwork font: Dunkin Sans Display.

Aluminium disk (registered 'R') painted white with coloured vinyl detail.

REV	DESCRIPTION	DATE
A	Updated following comments from QFM	19.04.21
B	Updated following comments from QFM	20.04.21
C	Updated following comments from QFM	26.04.21
D	Projecting sign relocated	29.04.21
E	Additional information added	04.05.21
F	Signage depth added	17.05.21
G	Projecting sign revised	11.06.21

**PYE
DESIGN
ARCHITECTS**
RIBA Chartered Practice

29 Market Street
Hindley
Wigan
WN2 3AE

www.PyeDesign.co.uk
01942 256007
info@PyeDesign.co.uk

LOCATION

77 Piccadilly,
Manchester.
M1 2BU

PROJECT

DUNKIN' -
Piccadilly

CLIENT

QFM Group

DRAWING TITLE

PROPOSED EXTERNAL
ELEVATIONS

PURPOSE OF ISSUE

FOR APPROVAL

DRAWN BY
RHS

CHECKED BY
ARP

DATE
APRIL 2021

SCALE (at A1)
1:25 (1:50 @ A3)

PROJECT NUMBER
4074

DRAWING NUMBER
A103

REV
G