



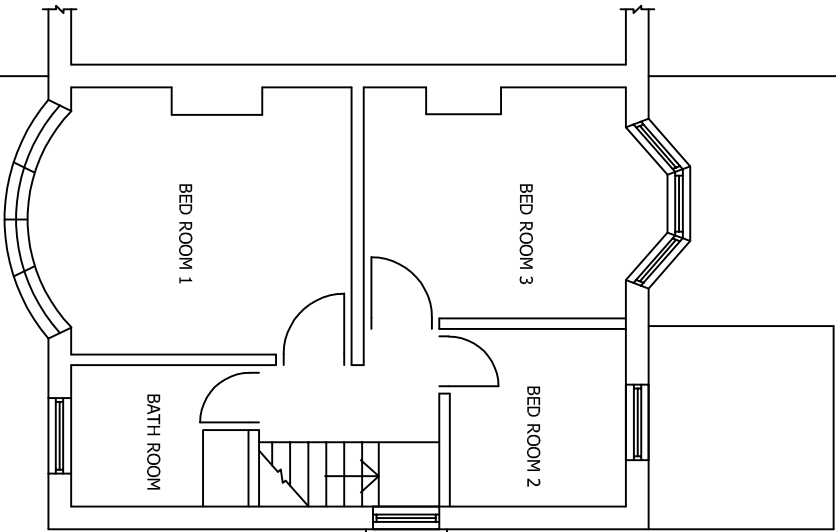


NO. 56

EXISTING FIRST FLOOR PLAN

Boundary L

 

NO. 52

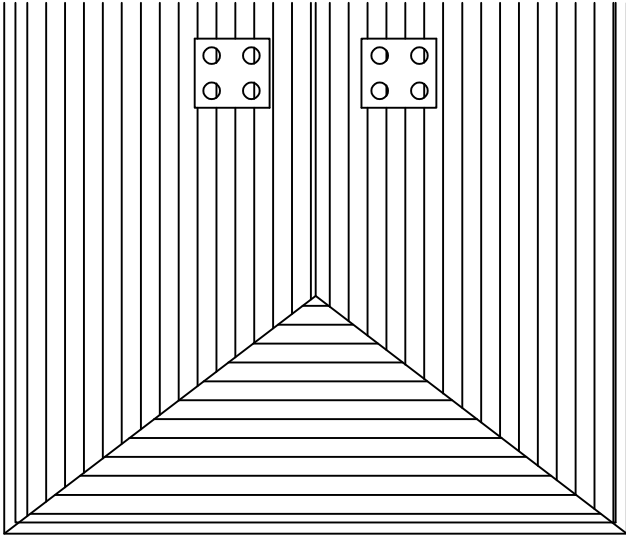

EXISTING ROOF PLAN

TITLE

EXISTING FLOOR LAYOUTS

PROJECT

PROPOSED SINGLE STOREY SIDE AND REAR EXTENSION

AT

54, ALAN ROAD
WITTINGTON, M20 4SF

PLOT
SCALE
1:1

SCALE
1:100

DRN
F.A.

DATE
07/21

DRAWING No.
03

REV
-

5000

0

5000

10000

ORIGINAL SCALE 1:100

ALL DIMENSIONS IN MILLIMETRES