


PROJECT
1 Alan Womack Close
SITE ADDRESS
1 Alan Womack Close
Crumpsall
M8 4RB

DRAWING
Proposed Plans

PROJECT NO. 9521 DWG NO. P-100 REV NO. 01 SCALE @ A3 1:100
DRAWN BY LVR CHECKED BY NSC


P L A N N I N G

REV	DESCRIPTION	INTL	CHK	DATE
00	Issued for Planning	LVR	NSC	07/21
01	Rear & side elevations to proposed storage added	LVR	NSC	07/21

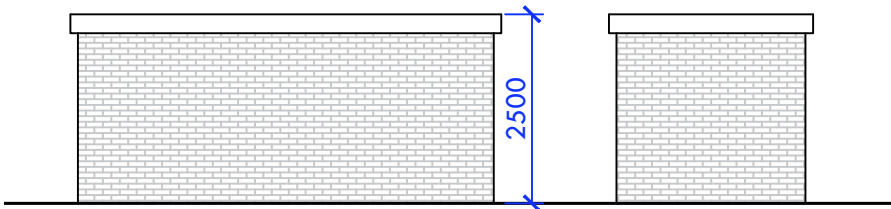


Proposed Storage
Rear Elevation

Proposed Storage
Side Elevation

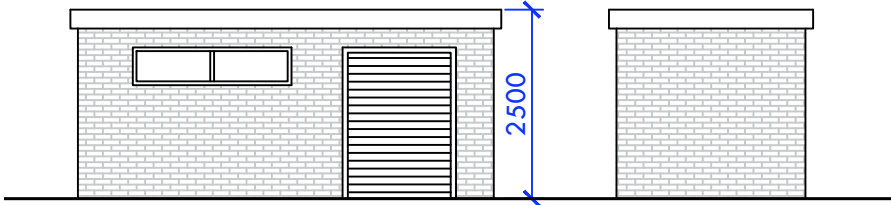

Proposed Storage
Front Elevation

Proposed Storage
Side Elevation

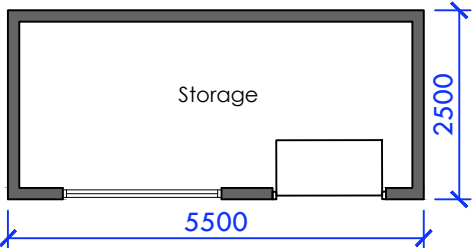

Proposed Storage
Plan



1:100




nc architecture
The Island, St. Ann's Parade,
Wilmslow, Cheshire SK9 1HG


T: 01625 536 767
E: info@ncarchitecture.com
W: www.ncarchitecture.com

RIBA


Chartered Practice
Architects
Registration
Board

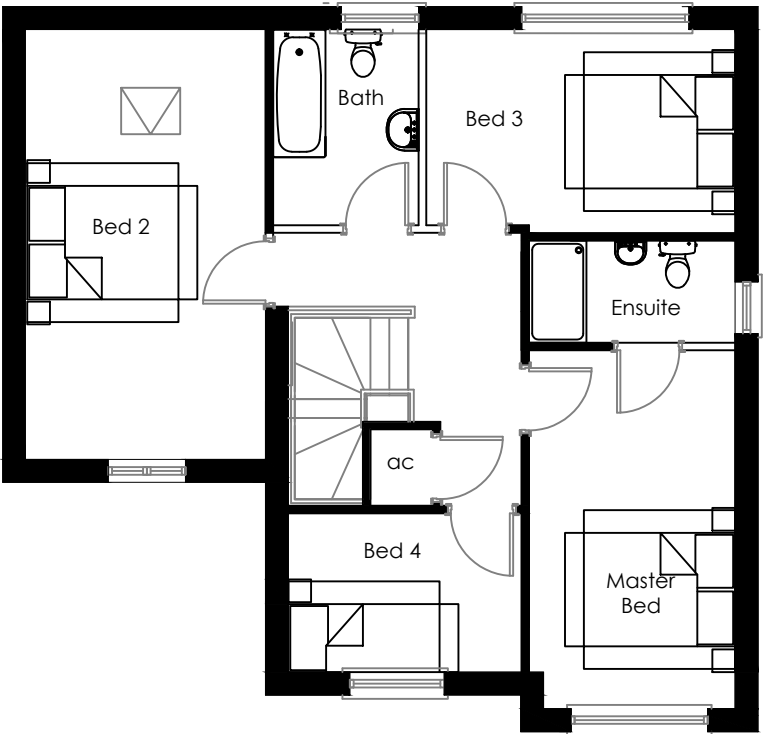

Proposed First Floor Plan

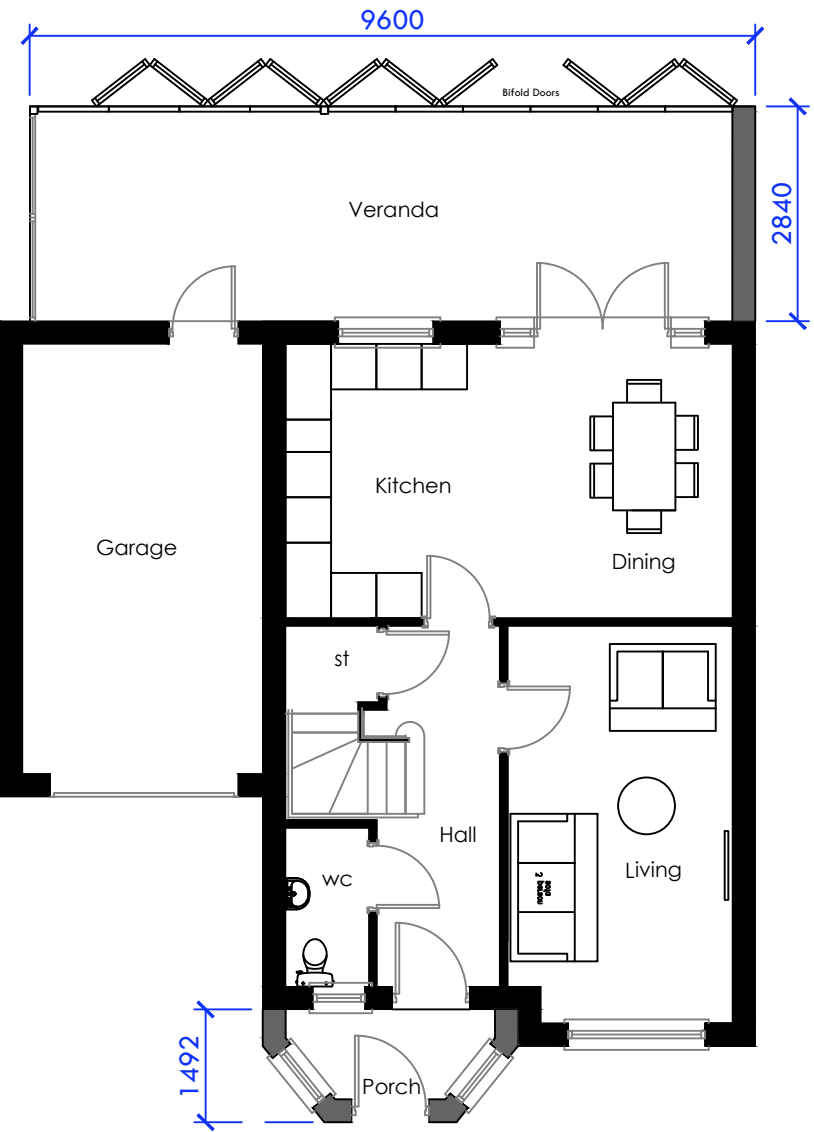

Proposed Ground Floor Plan

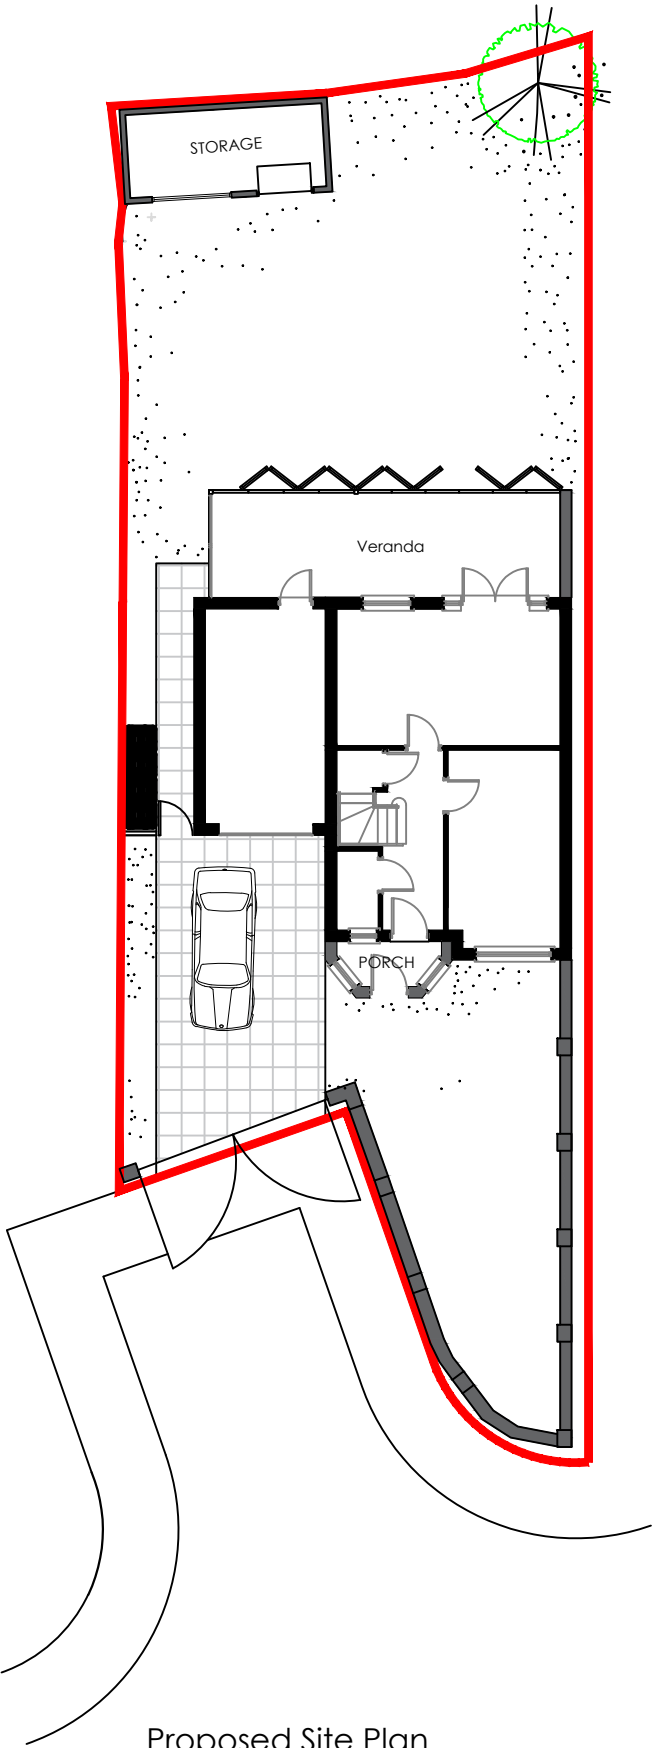

Proposed Site Plan
Scale 1:200