





ELEVATION – PROPOSED FRONT (NO CHANGE)

Scale 1:50 @ A1

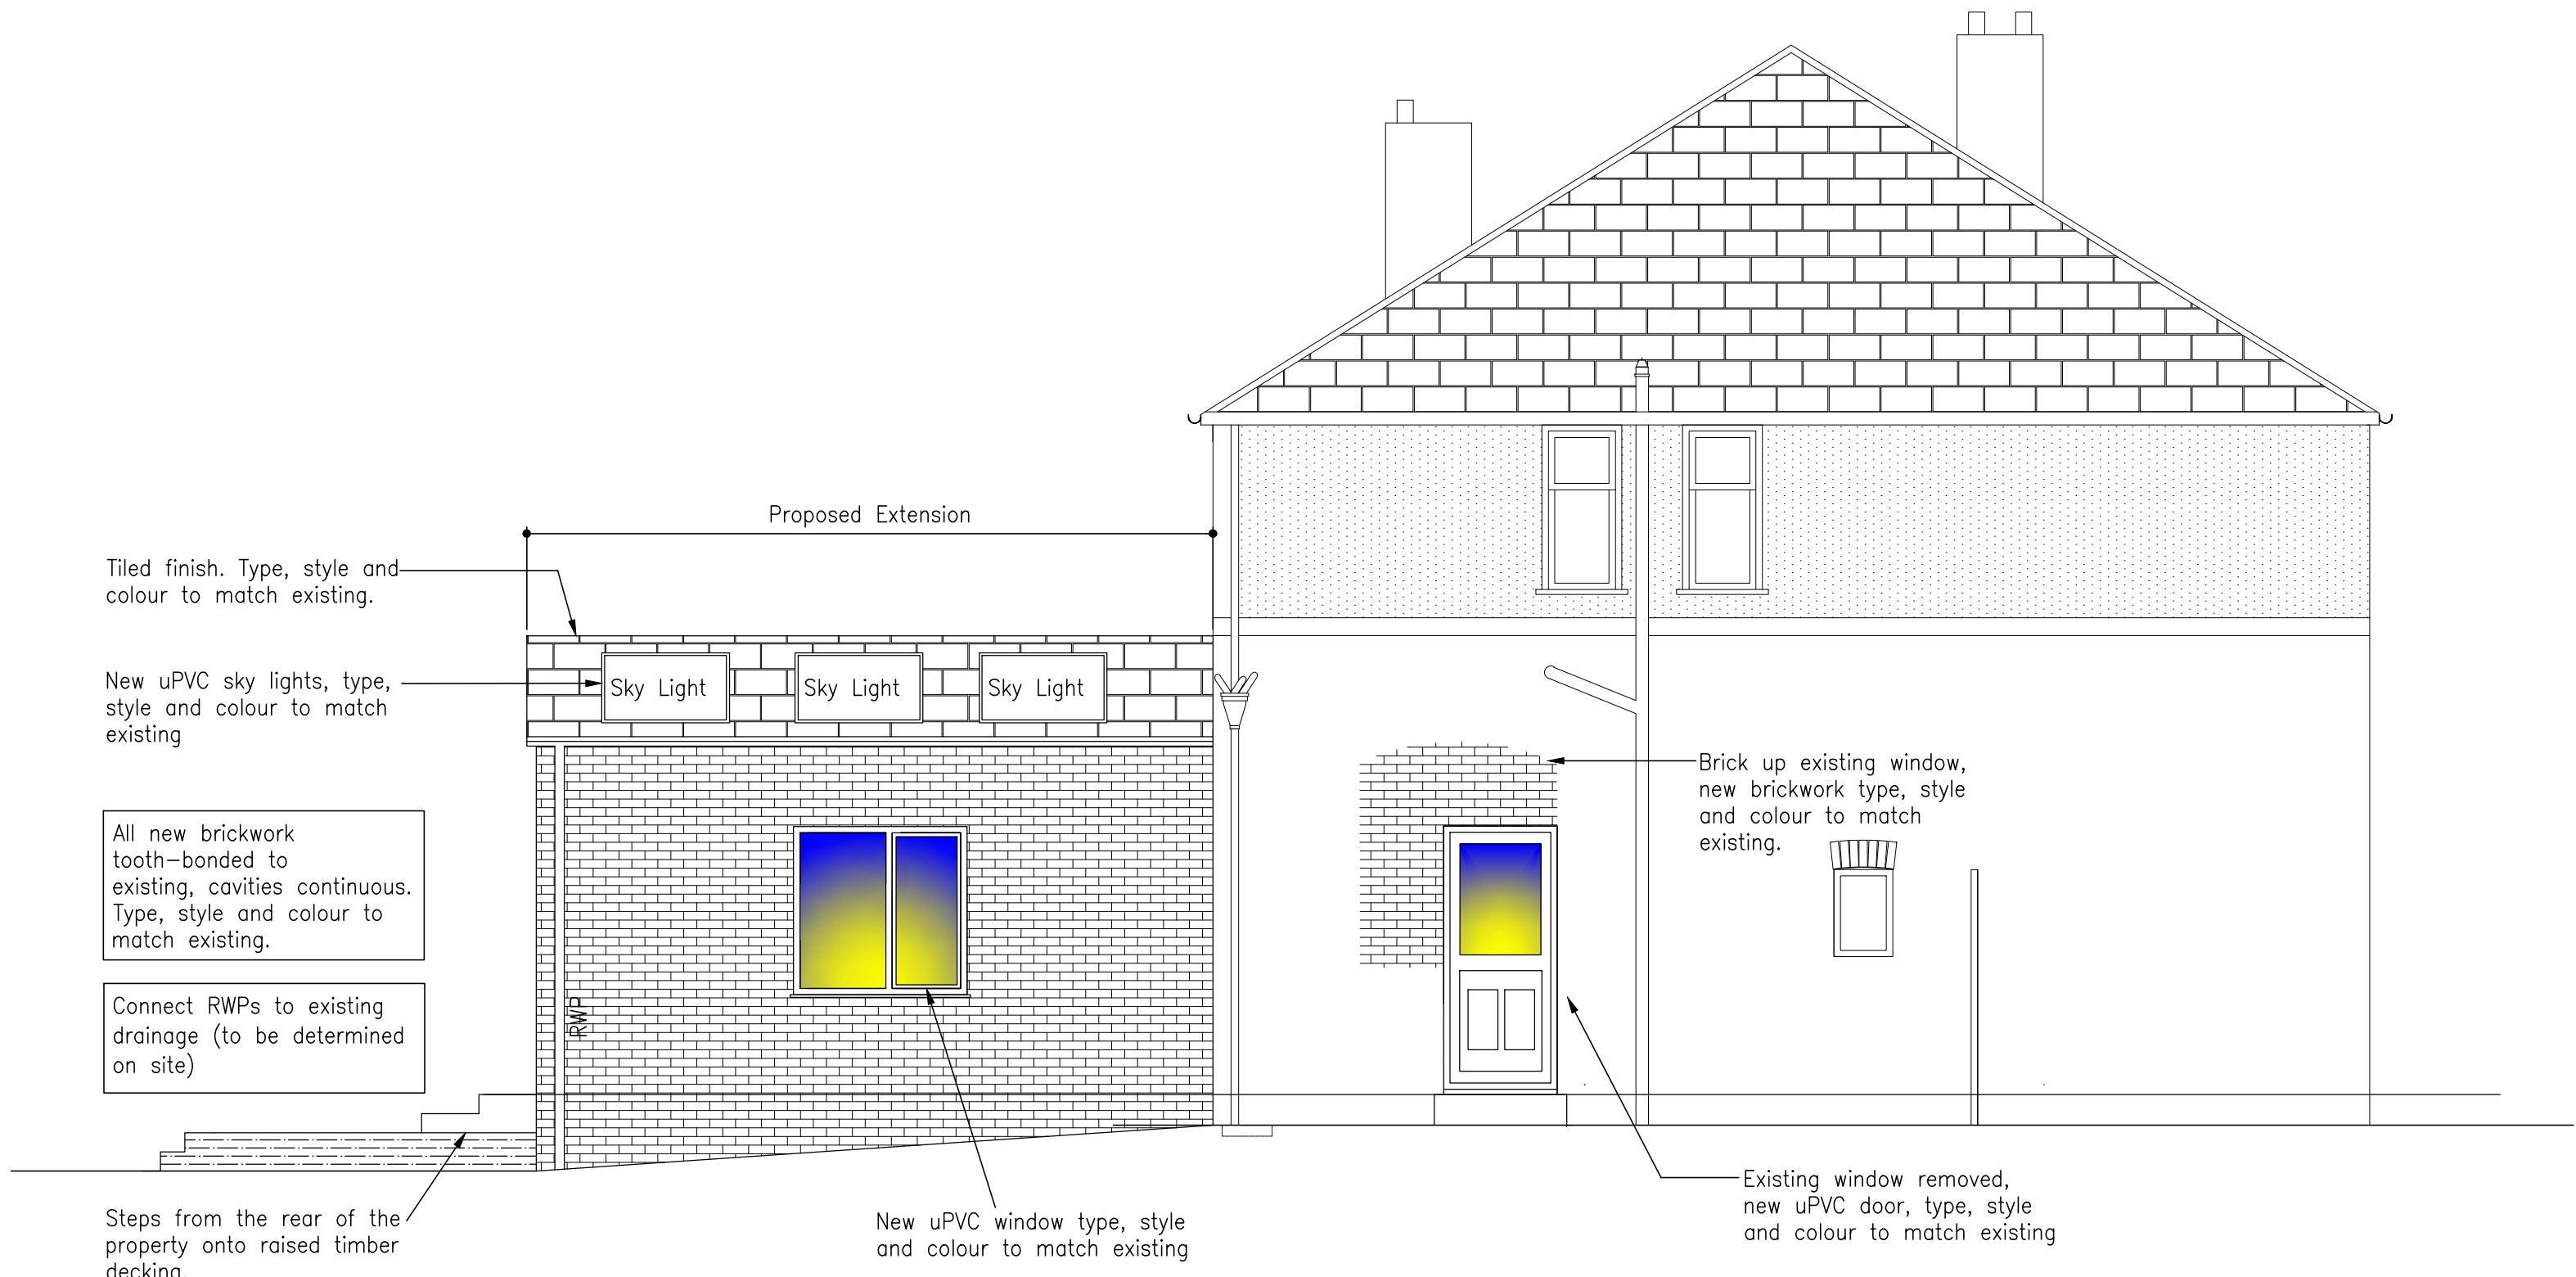


ELEVATION – PROPOSED LEFT HAND SIDE

Scale 1:50 @ A1

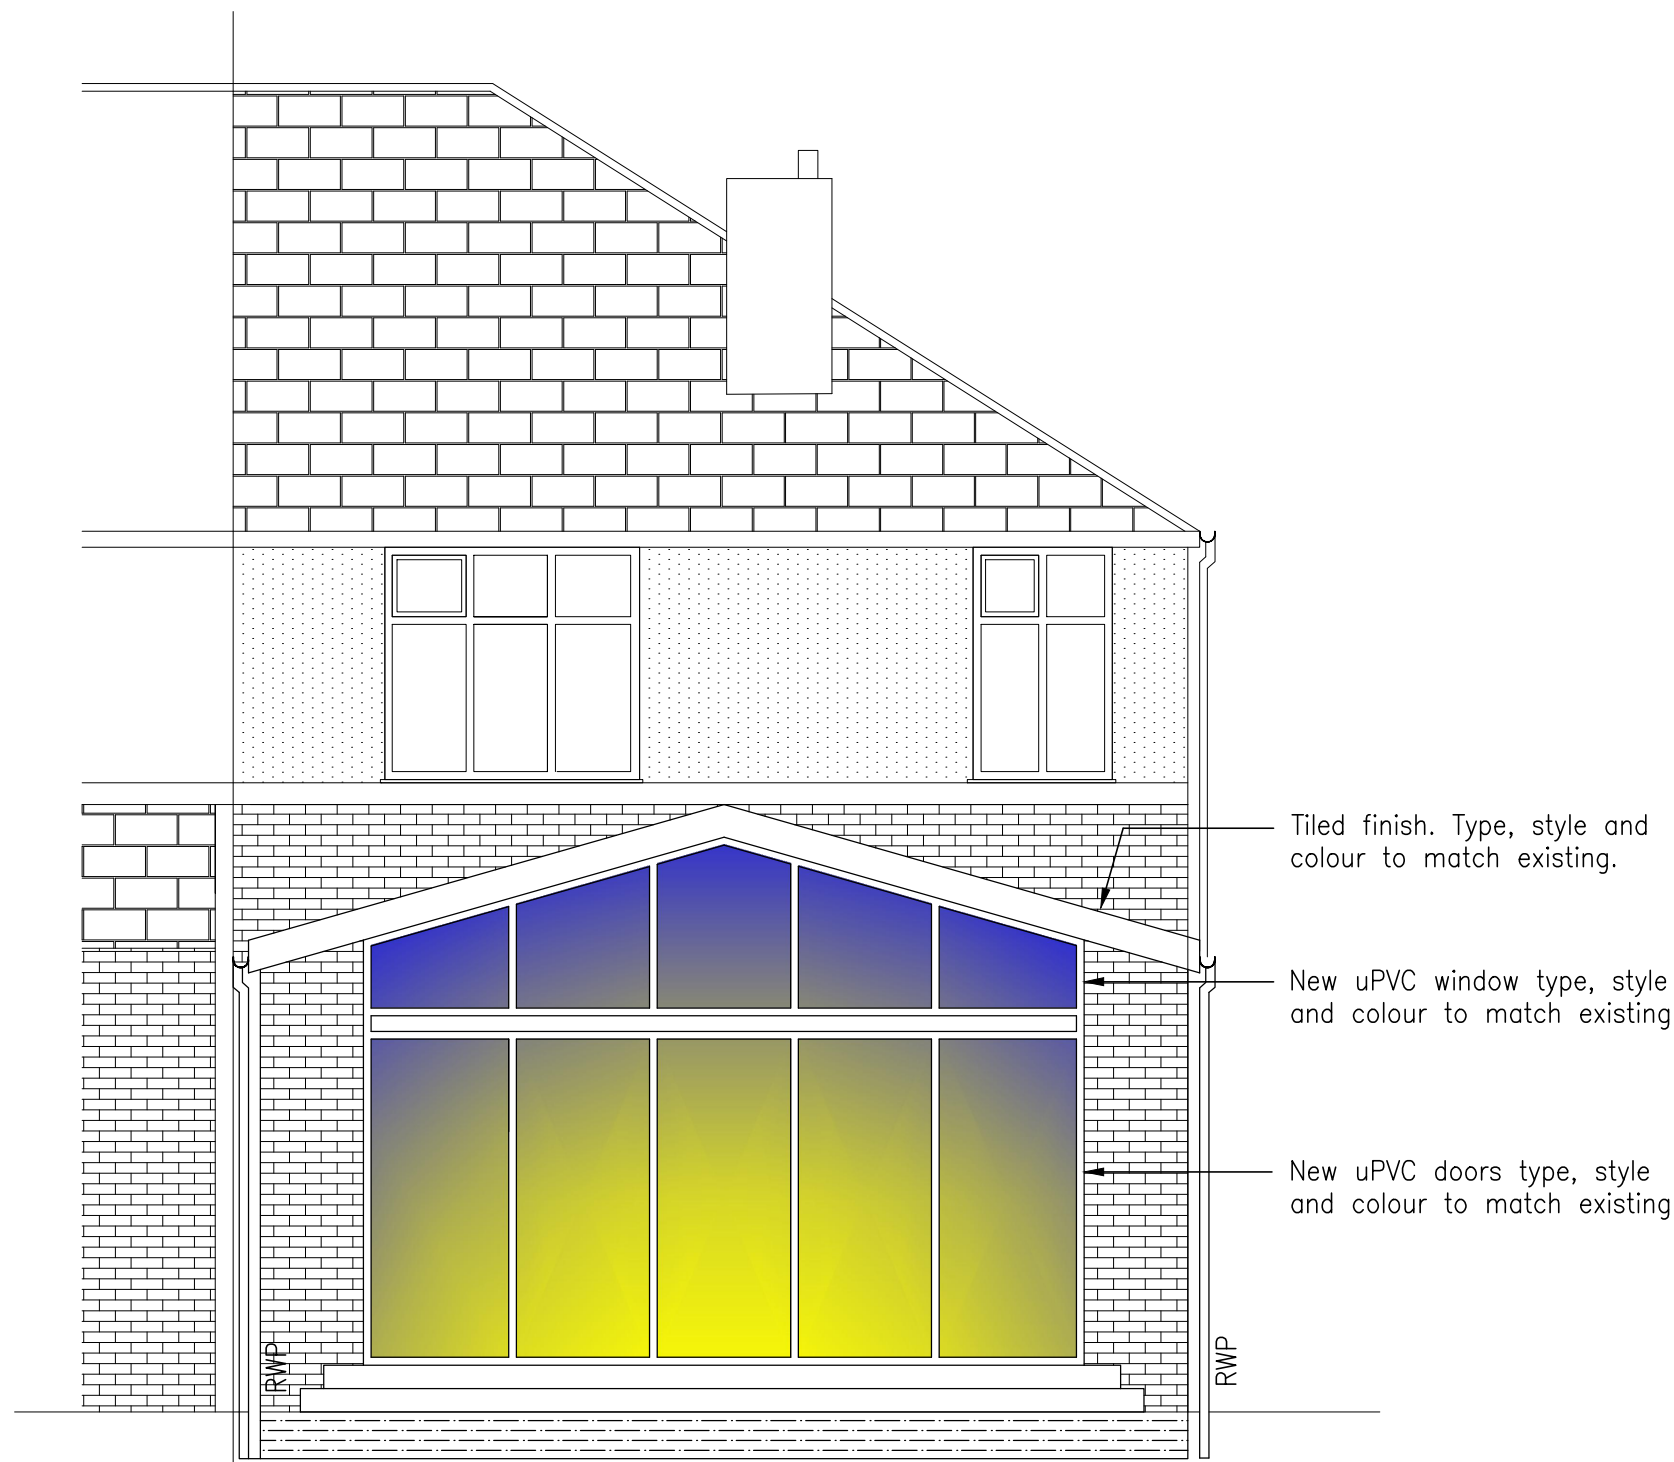

ELEVATION – PROPOSED REAR

Scale 1:50 @ A1

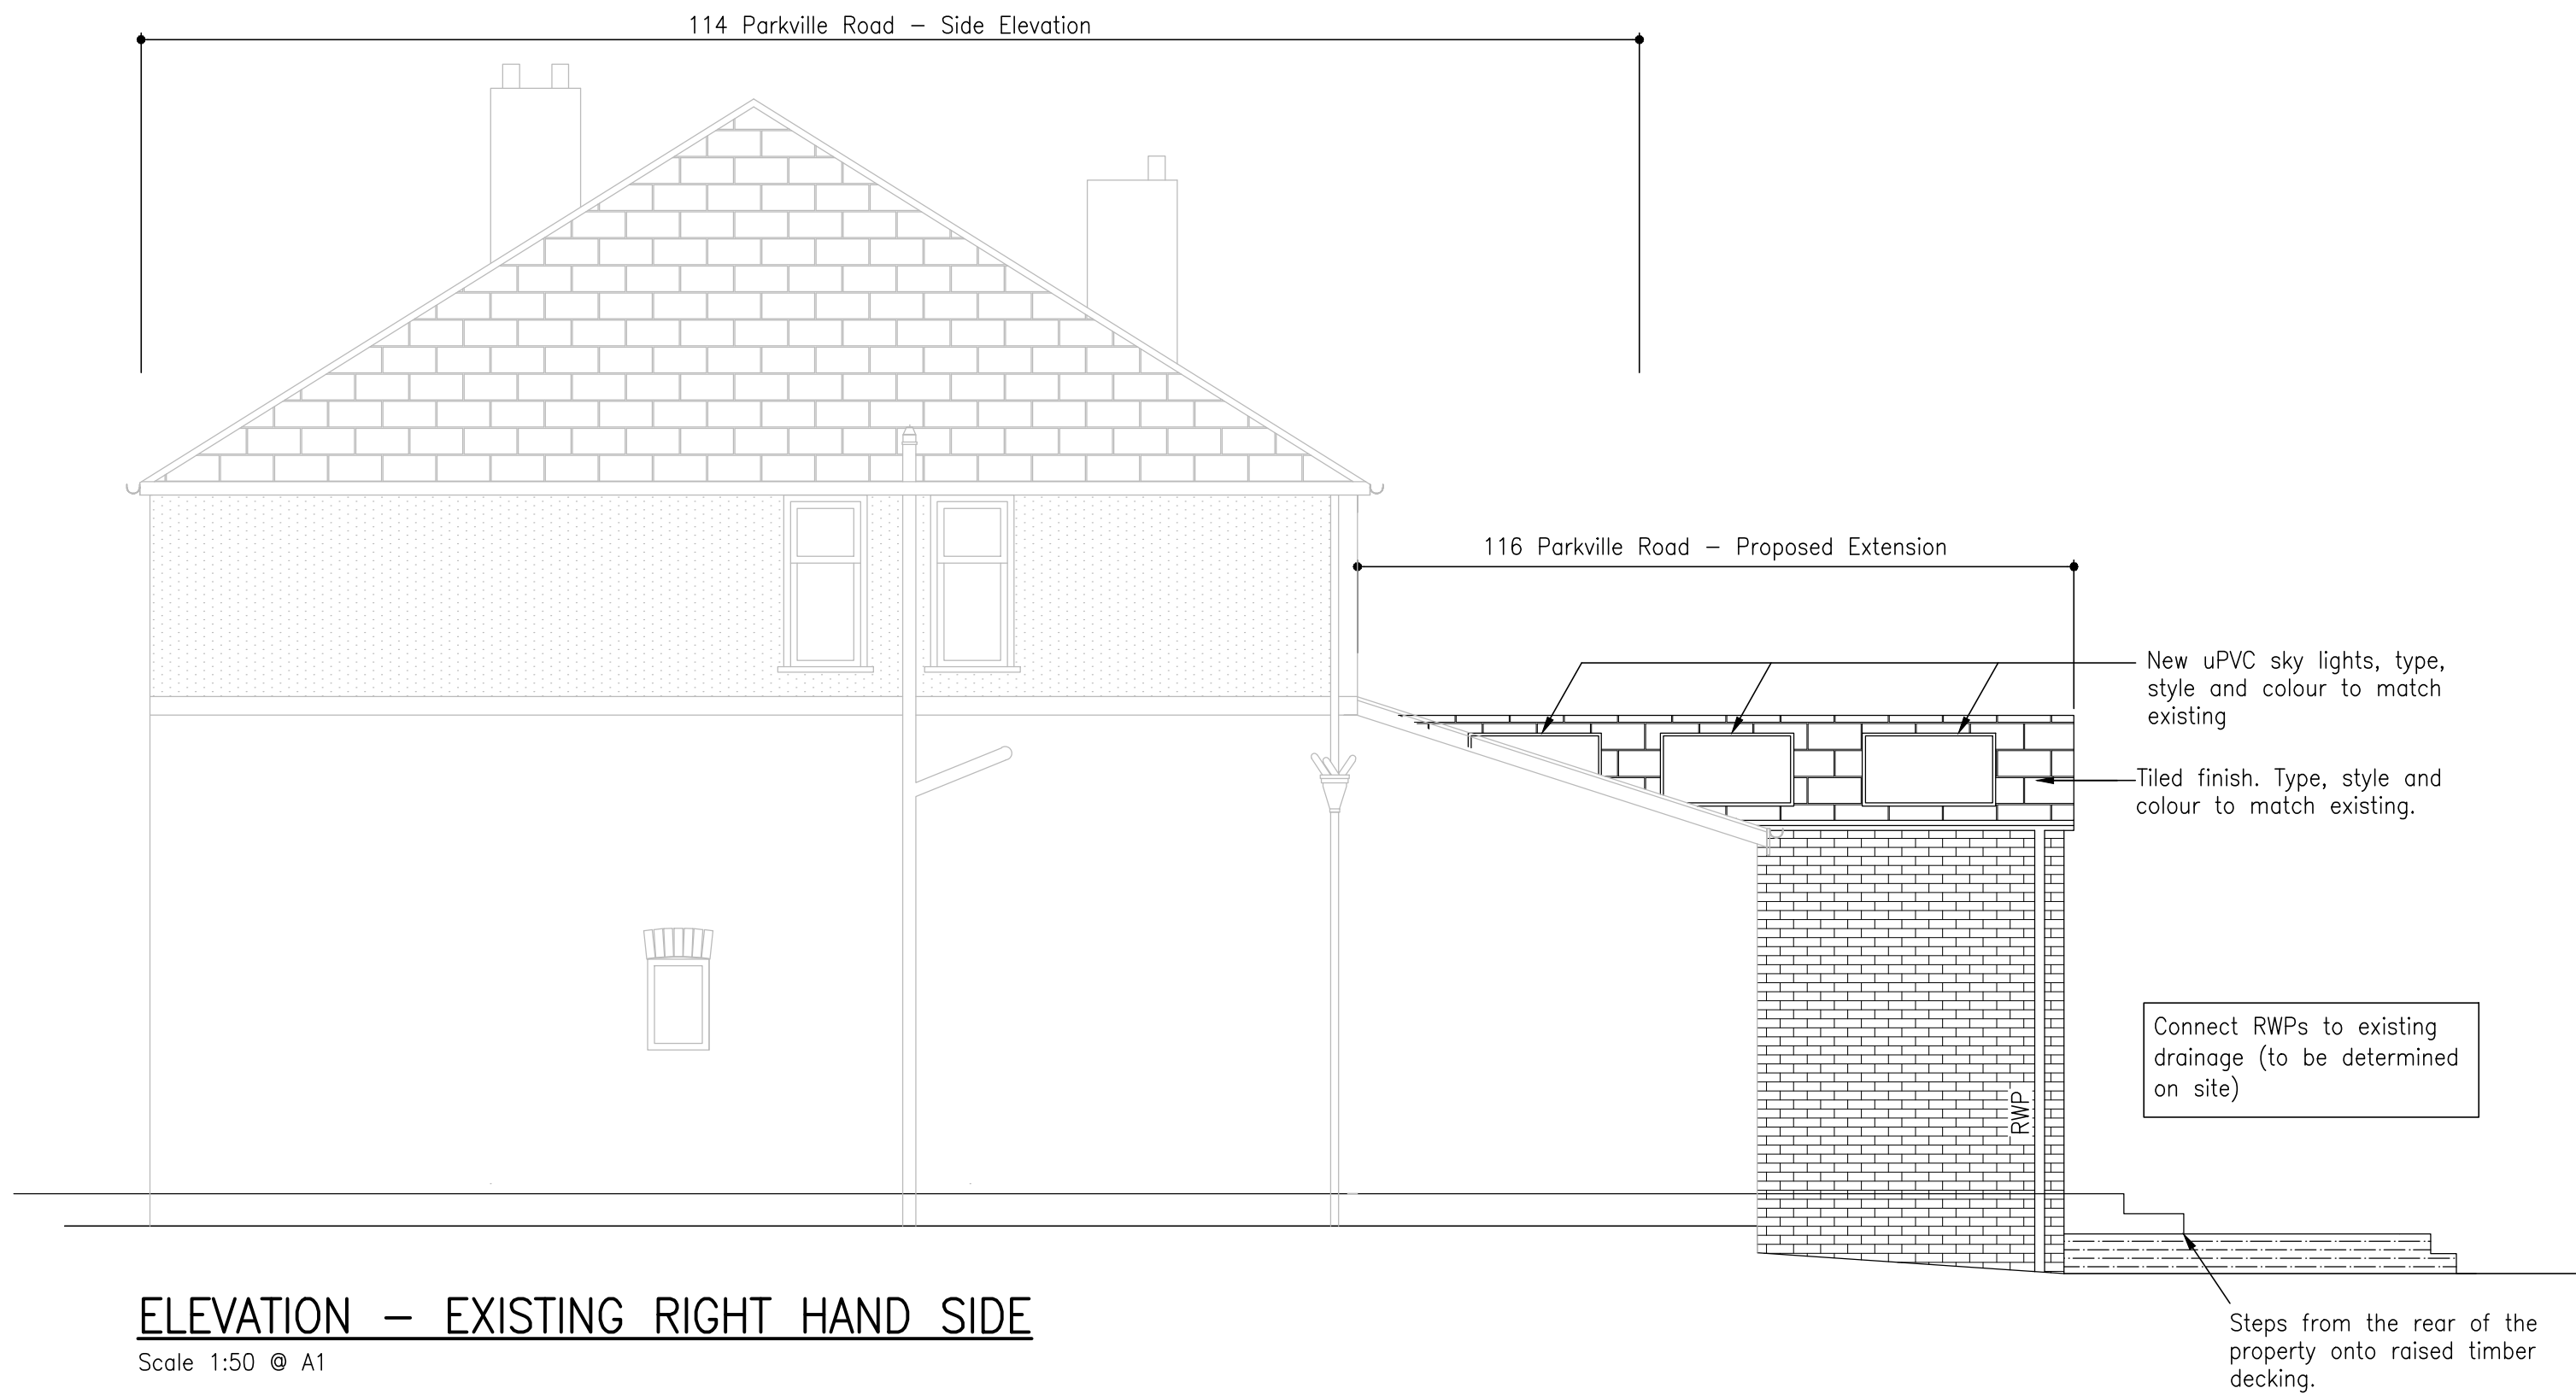

ELEVATION – EXISTING RIGHT HAND SIDE

Scale 1:50 @ A1

A	PROPOSED REAR ELEVATION UPDATED	05.07.21
Rev.	Amendments	Date

ISSUED FOR : **PLANNING APPLICATION**

CLIENT
MR R. EMMOTT & MISS G.POIZER

PROJECT–SCHEME
116 PARKVILLE ROAD
Manchester, M20 4TZ

TITLE
Single Storey Rear Extension
and Internal Alterations
Proposed Elevations

PROJECT No.	DRG. No.	SCALE
-	04	Shown@A1
DRAWN	DATE	REVISION
C.R	17.05.21	A