



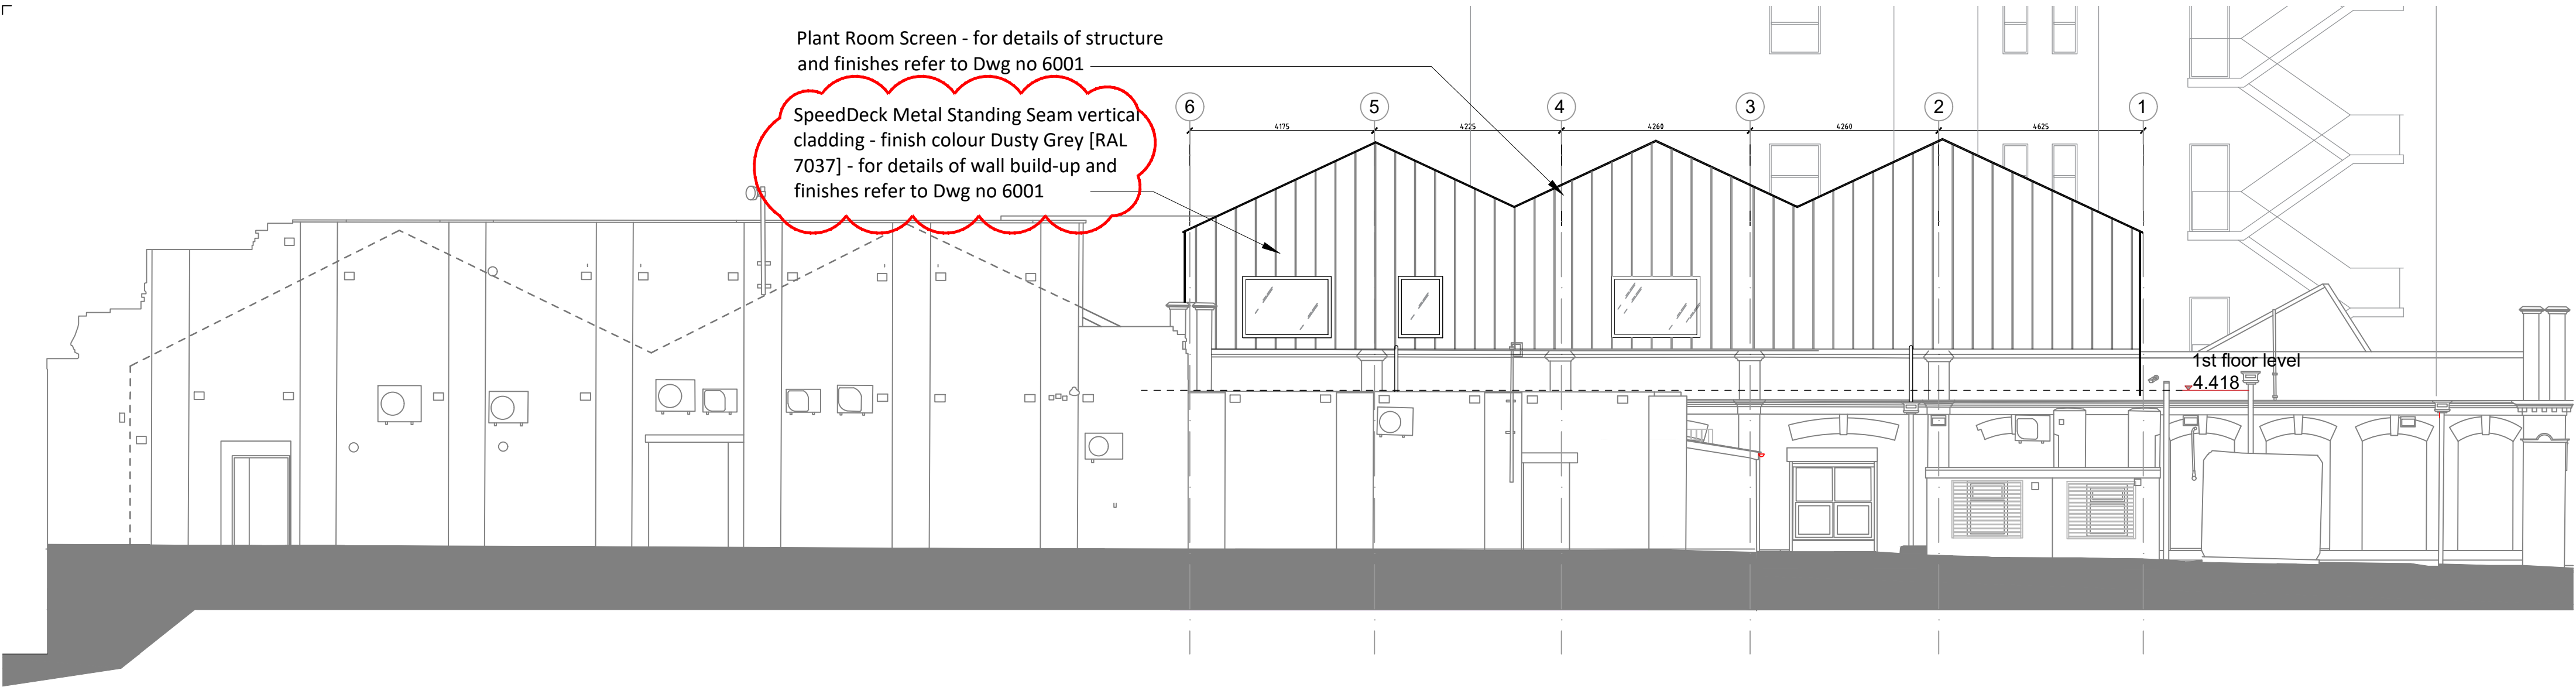


Proposed South West Elevation - Beswick Street

Scale 1:100




Scale Bar 1:100 @ A1

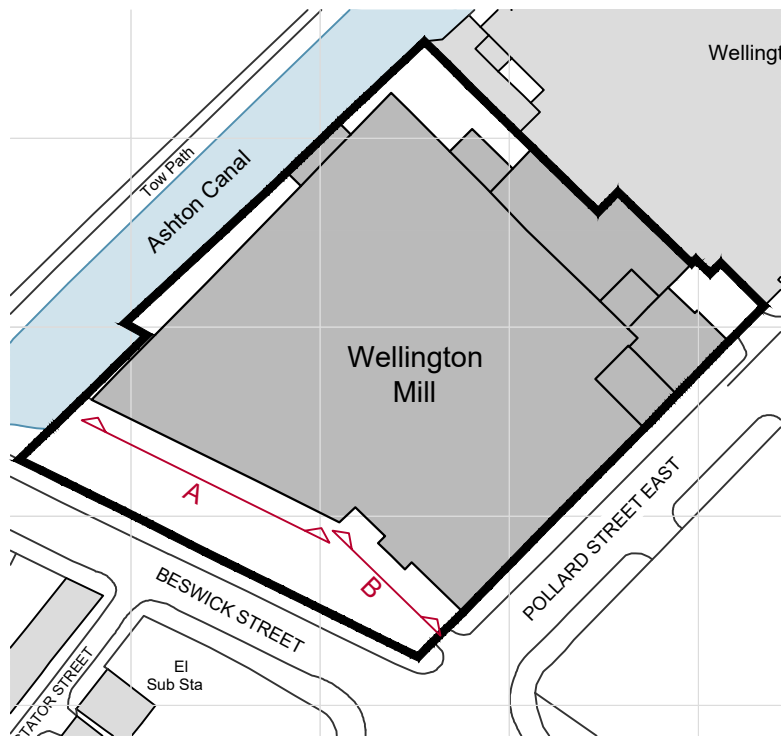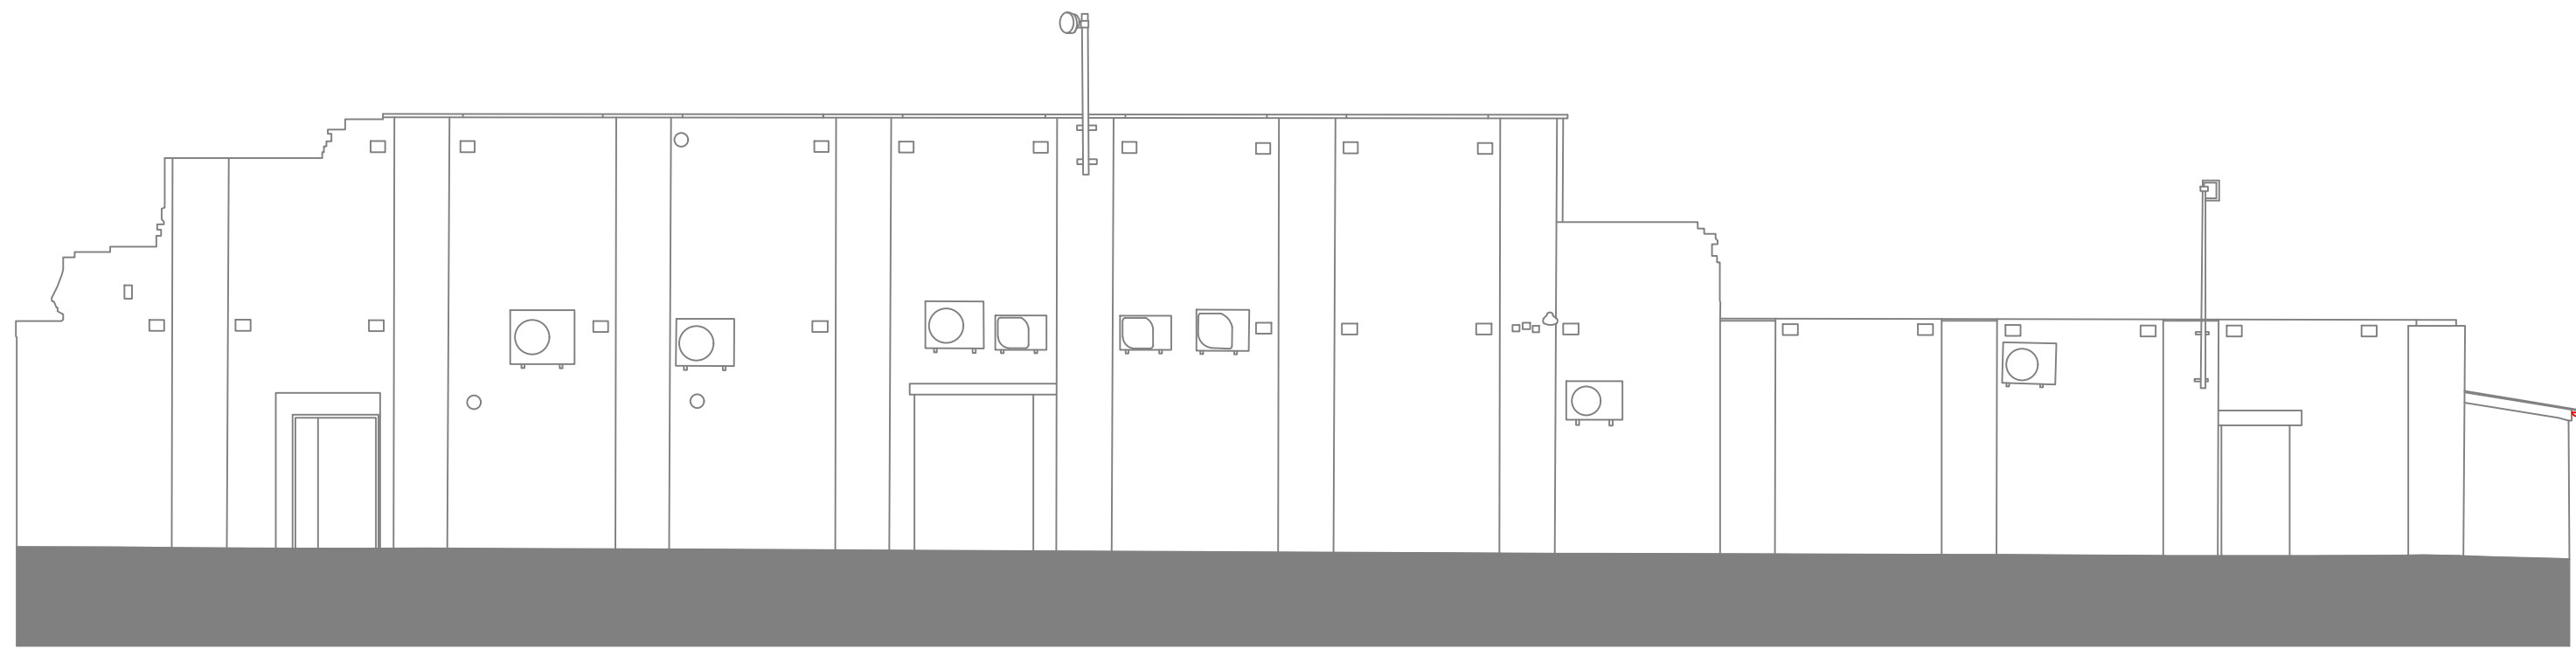

Site Location Plan

Scale 1:1000

 

Scale Bar 1:1000 @ A1

Windows size varies, flush ultra low profile colour coated frame, with Low E internal pane and Self clean, toughened outer D/G - All manufactured by Alutec or sim appvd. Frame finish to match cladding colour Dusty Grey [RAL 7037]. Refer to dwg 7003/4 for details.




Proposed South West Elevation A

Scale 1:100



Scale Bar 1:100 @ A1

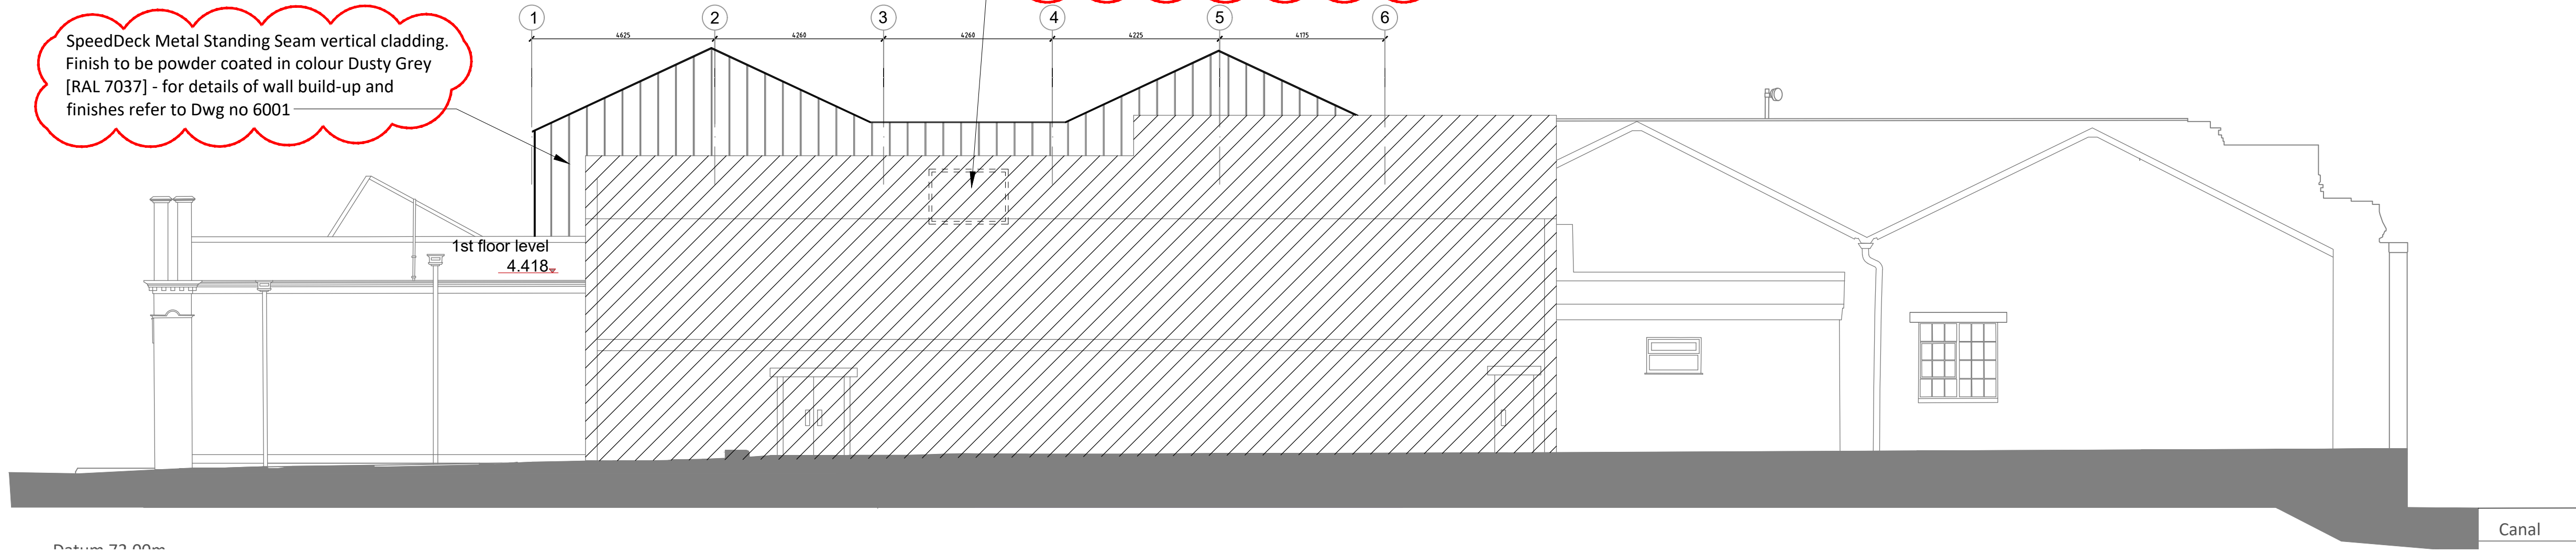

Proposed North East Elevation - Wellington House

Scale 1:100



Scale Bar 1:100 @ A1

Proposed South West Elevation B

Scale 1:100



Scale Bar 1:100 @ A1

© This Drawing & Design is the copyright of Jenkins Design Services Ltd and should not be reproduced without written consent.

Contractors are to check all levels & dimensions on site prior to site works commencing & report discrepancies to the Designers.

DO NOT SCALE THIS DRAWING

CONSTRUCTION

PRETTYLITTLETHING

D	Finish annotation added in conjunction with pre-start planning conditions.	CM	TR	07.07.21
C	Construction Issue	CM	TR	10.06.21
B	Plant Screen amended, Windows added and amended, Notes added. Foliage removed from Canalside.	TJC	TR	03.09.20
A	Title amended. Notes added. Elev added, Photos removed	TJC	TR	14.07.20
Rev	Description	by	Chk	Date

Project:	PLT Wellington Mill Pollard Street East, Ancoats, Manchester, M40 7FS		
Title:	Proposed South West & North East Elevations		
Client:	Pretty Little Thing		
Drawn By:	CM	Checked By:	TR on 18/05/2020
Original Size:	A1	Project Number:	22009
Drawing Number:	B1-ZZ-DR-A-4010		REV D

