


SITE LOCATION




Reproduced by permission of Ordnance Survey on behalf of the Controller of Her Majesty's Stationary Office
All rights reserved. © Crown Copyright licence no. 100022432

SITE AREA PLAN

 


SITE PHOTOGRAPH

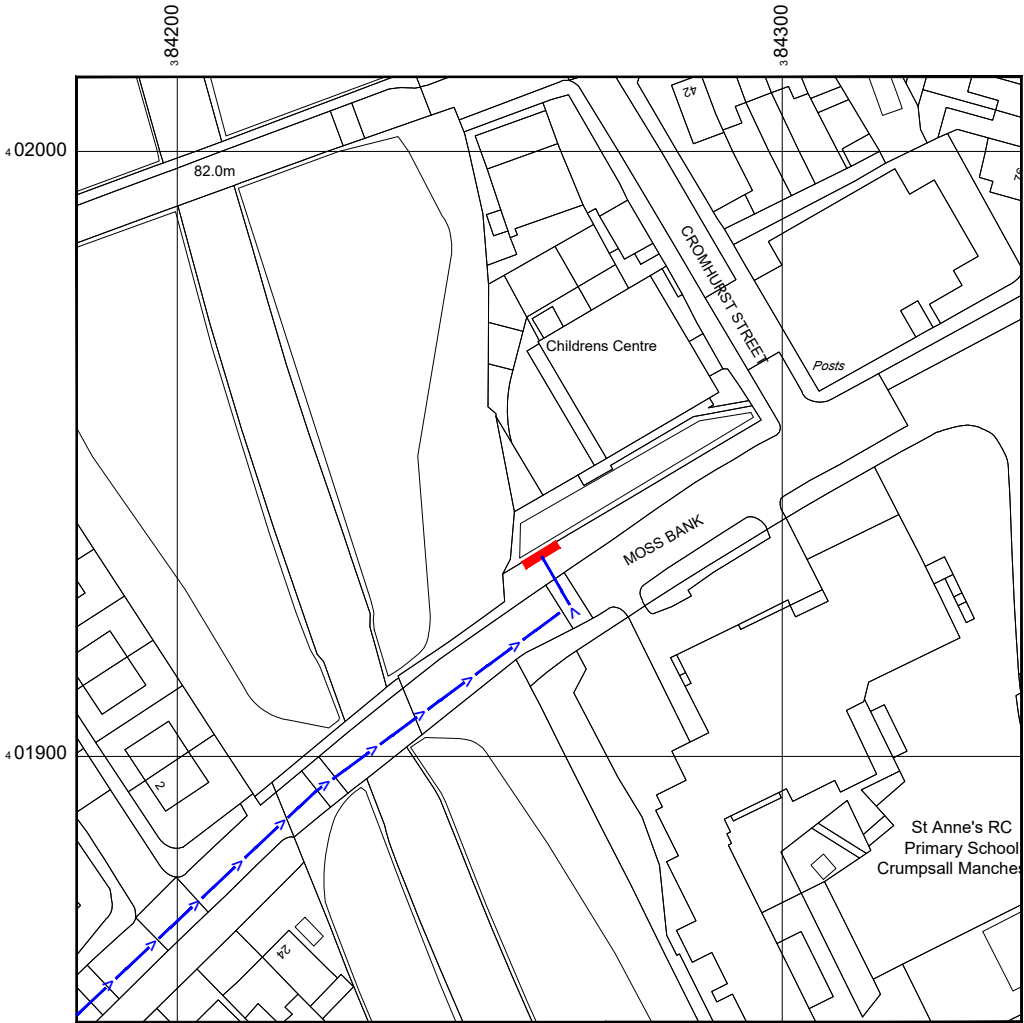

Reproduced by permission of Ordnance Survey on behalf of the Controller of Her Majesty's Stationary Office
All rights reserved. © Crown Copyright licence no. 100062043

NGR E: 384261 N: 401934

SITE LOCATION PLAN

 

GOOGLE MAPS QR CODE

GOOGLE MAPS - <https://goo.gl/maps/3St7ax9wBxrnuPEd8>

GOOGLE STREETVIEW - <https://goo.gl/maps/9ZJMFGcn52sHsGc98>

NOTES:

1. ALL DIMENSIONS IN MM UNLESS OTHERWISE NOTED.

DIRECTIONS TO SITE:
Take M40, M6 Toll and M6 to Regent Rd Roundabout in Salford. Take exit 3 from M602.
Use the left 2 lanes to merge onto Regent Rd Roundabout.
Keep left to continue onto Albion Way/A5063.
Keep left to continue toward Broad St/A6.
Use any lane to turn slightly left onto Broad St/A6.
Turn right onto Frederick Rd/B6186. Continue straight onto Camp St/B6186.
Turn left onto Great Clowes St/A5066.
Turn right onto Great Cheetham St W/A576. Continue to follow Great Cheetham St W.
Turn left onto Great Cheetham St E.
Turn right onto Heath St. Continue onto Woodlands Rd.
Turn left onto Woodlands St. Continue onto Humphrey St.
Turn right onto Crescent Rd.
Turn left onto Moss Bank.
Site location is on the left side.
Moss Bank, Crumpsall, Manchester M8 5FN.

Site Provider's Property Boundary:

Access Route To Site:

Access Route:

Master:	MBNL / EE / H3G:	Project:	Purpose of Issue:	Issue:
M001	MBNL	5G UNILATERAL	Planning	A
Date:	23/06/2021	Revision / Upgrade Description:		
Drawn:	CDN	First Issue - Site nomination dated: TBC		
Checked:	DH			
Approved:	SD			

CK Hutchison Networks (UK) Limited


Great Brighams Mead,
Vastern Road, Reading,
Berkshire, England,
RG1 8DJ

Design Consultant & Principal Contractor:


 **WHP Telecoms**
Unit 1 Maple Park,
Low Fields Avenue, Leeds
LS12 6HH

Tel: 01133023550
e-mail: info@whptelecoms.com

Site Name:	SW AT MOSS BANK		
Site ID:	MAN18469		
Address:	MOSS BANK, CRUMPSALL, MANCHESTER, GREATER MANCHESTER, NORTH WEST ENGLAND, ENGLAND, M8 5FN		
Title:	002 SITE LOCATION PLAN		
Project:	5G UNILATERAL		
Purpose of Issue:	PLANNING		
EE Cell ID:	MBNL Cell ID:	Cell ID:	
N/A	N/A	N/A	
Master Drawing No: MAN18469_M001			
Issue: A			

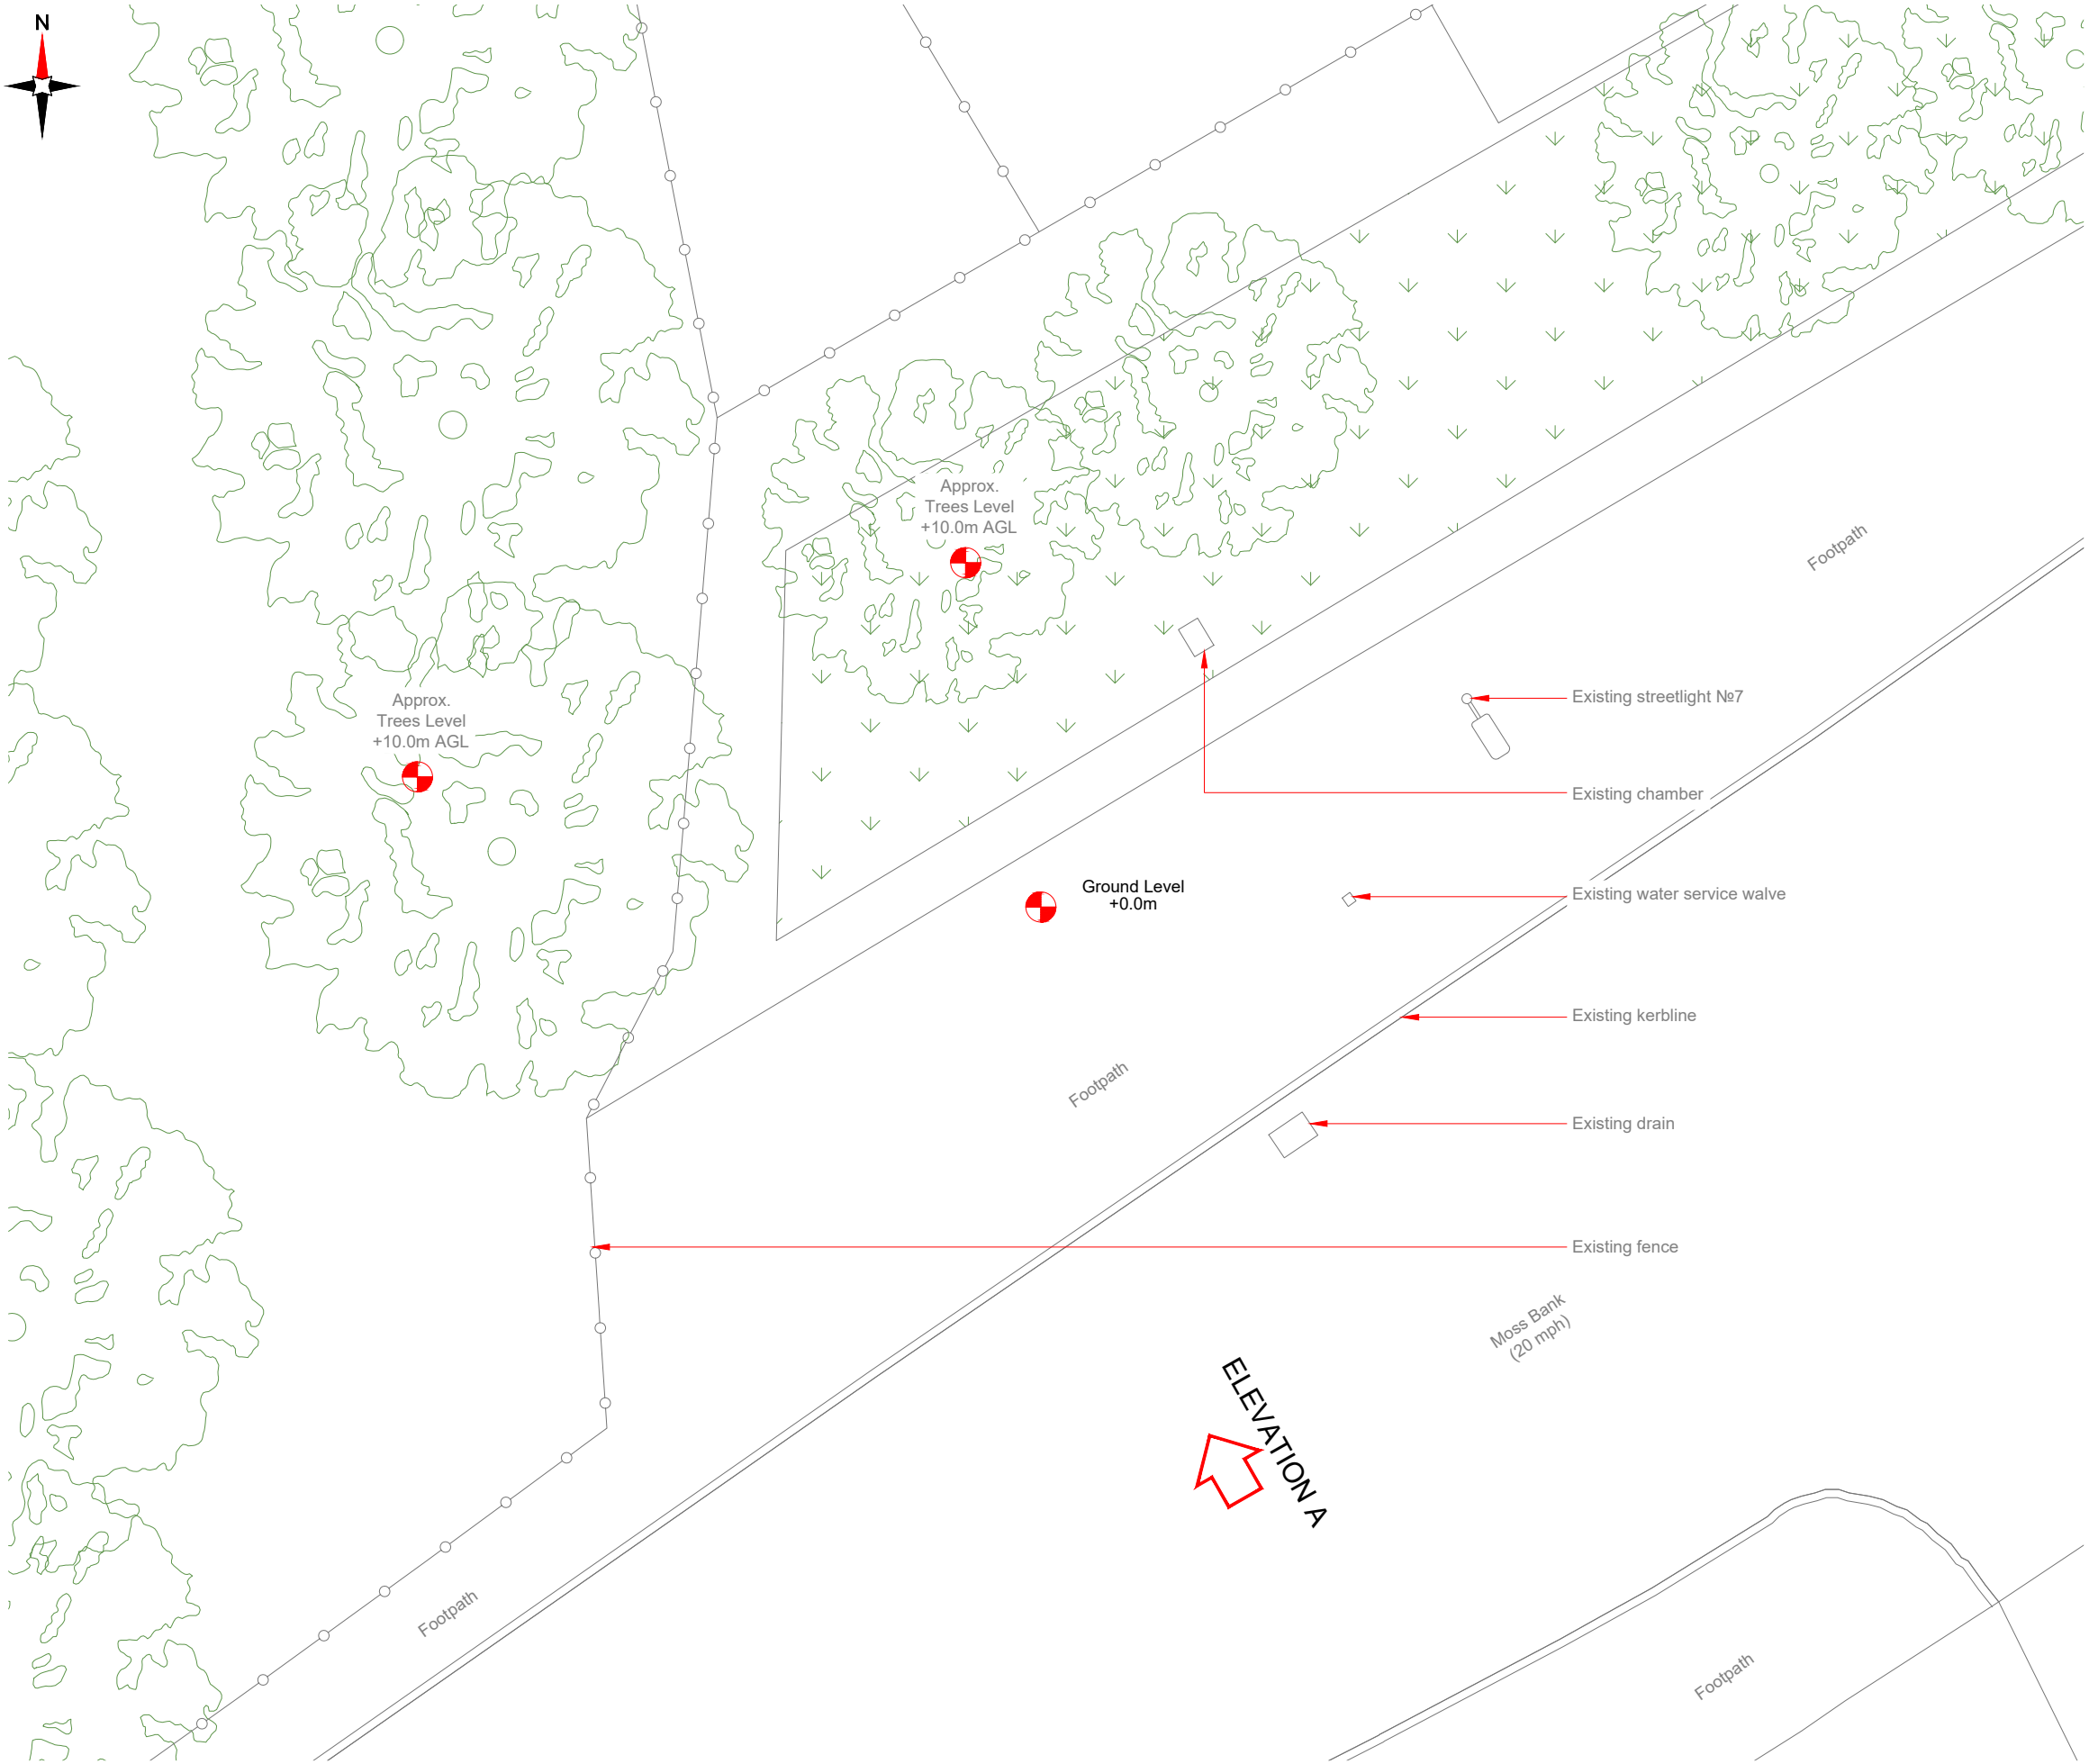

EXISTING SITE PLAN

 

- NOTES:
- ALL DIMENSIONS IN MM UNLESS OTHERWISE NOTED.

Master:	MBNL / EE / H3G:	Project:	Purpose of Issue:	Issue:
M001	MBNL	5G UNILATERAL	Planning	A
Date:	23/06/2021	Revision / Upgrade Description:		
Drawn:	CDN	First Issue - Site nomination dated: TBC		
Checked:	DH			
Approved:	SD			

CK Hutchison
Networks (UK)
Limited

Great Brighams Mead,
Vastern Road, Reading,
Berkshire, England,
RG1 8DJ

Design Consultant & Principal Contractor:



WHP Telecoms

Unit 1 Maple Park,
Low Fields Avenue, Leeds
LS12 6HH

Tel: 01133023550
e-mail: info@whptelecoms.com

Site Name:
SW AT MOSS BANK

Site ID:
MAN18469

Address:
MOSS BANK,
CRUMPSALL, MANCHESTER,
GREATER MANCHESTER,
NORTH WEST ENGLAND,
ENGLAND, M8 5FN

Title:
100 EXISTING SITE PLAN


Project:
5G UNILATERAL

Purpose of Issue:
PLANNING

EE Cell ID:	MBNL Cell ID:	Cell ID:
N/A	N/A	N/A

Master Drawing No:	Issue:
MAN18469_M001	A

100mm
50mm
10mm

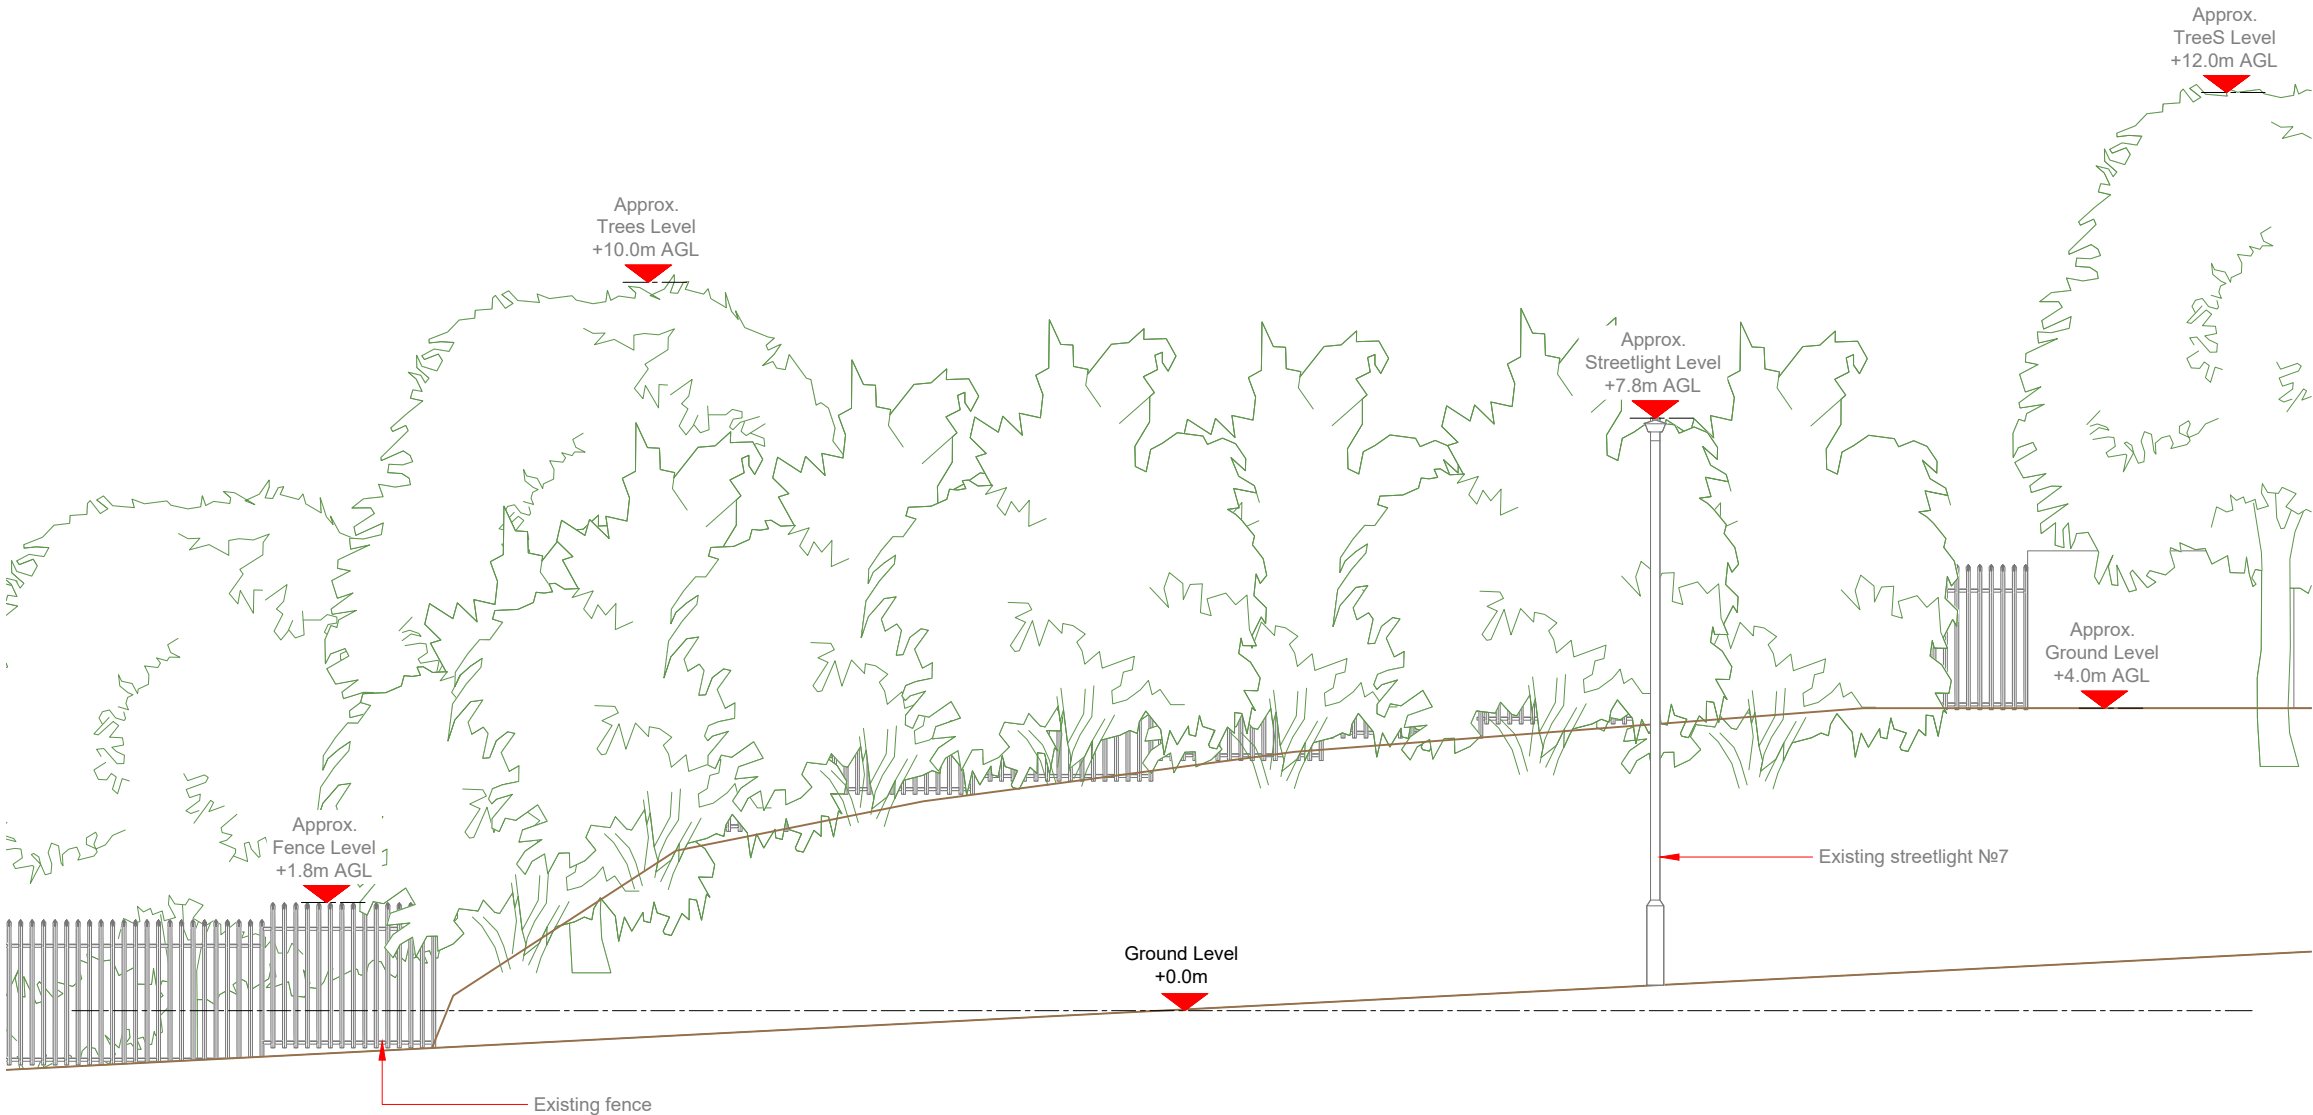


- NOTES:
1. ALL DIMENSIONS IN MM UNLESS OTHERWISE NOTED.

Master:	MBNL / EE / H3G:	Project:	Purpose of Issue:	Issue:
M001	MBNL	5G UNILATERAL	Planning	A
Date:	23/06/2021	Revision / Upgrade Description:		
Drawn:	CDN	First Issue - Site nomination dated: TBC		
Checked:	DH			
Approved:	SD			
CK Hutchison Networks (UK) Limited Great Brighams Mead, Vastern Road, Reading, Berkshire, England, RG1 8DJ				
Design Consultant & Principal Contractor:				
		WHP Telecoms Unit 1 Maple Park, Low Fields Avenue, Leeds LS12 6HH Tel: 01133023550 e-mail: info@whptelecoms.com		
Site Name:				
SW AT MOSS BANK				
Site ID:				
MAN18469				
Address:				
MOSS BANK, CRUMPSALL, MANCHESTER, GREATER MANCHESTER, NORTH WEST ENGLAND, ENGLAND, M8 5FN				
Title:				
150 EXISTING ELEVATION A				
Project:				
5G UNILATERAL				
Purpose of Issue:				
PLANNING				
EE Cell ID:		MBNL Cell ID:		Cell ID:
N/A		N/A		N/A
Master Drawing No:				Issue:
MAN18469_M001				A




Antenna Aperture ID	Proposed 4G/5G Bearing
A1	0°
A2	0°
B1	120°
B2	120°
C1	240°
C2	240°

NOTES:
1. ALL DIMENSIONS IN MM UNLESS OTHERWISE NOTED.

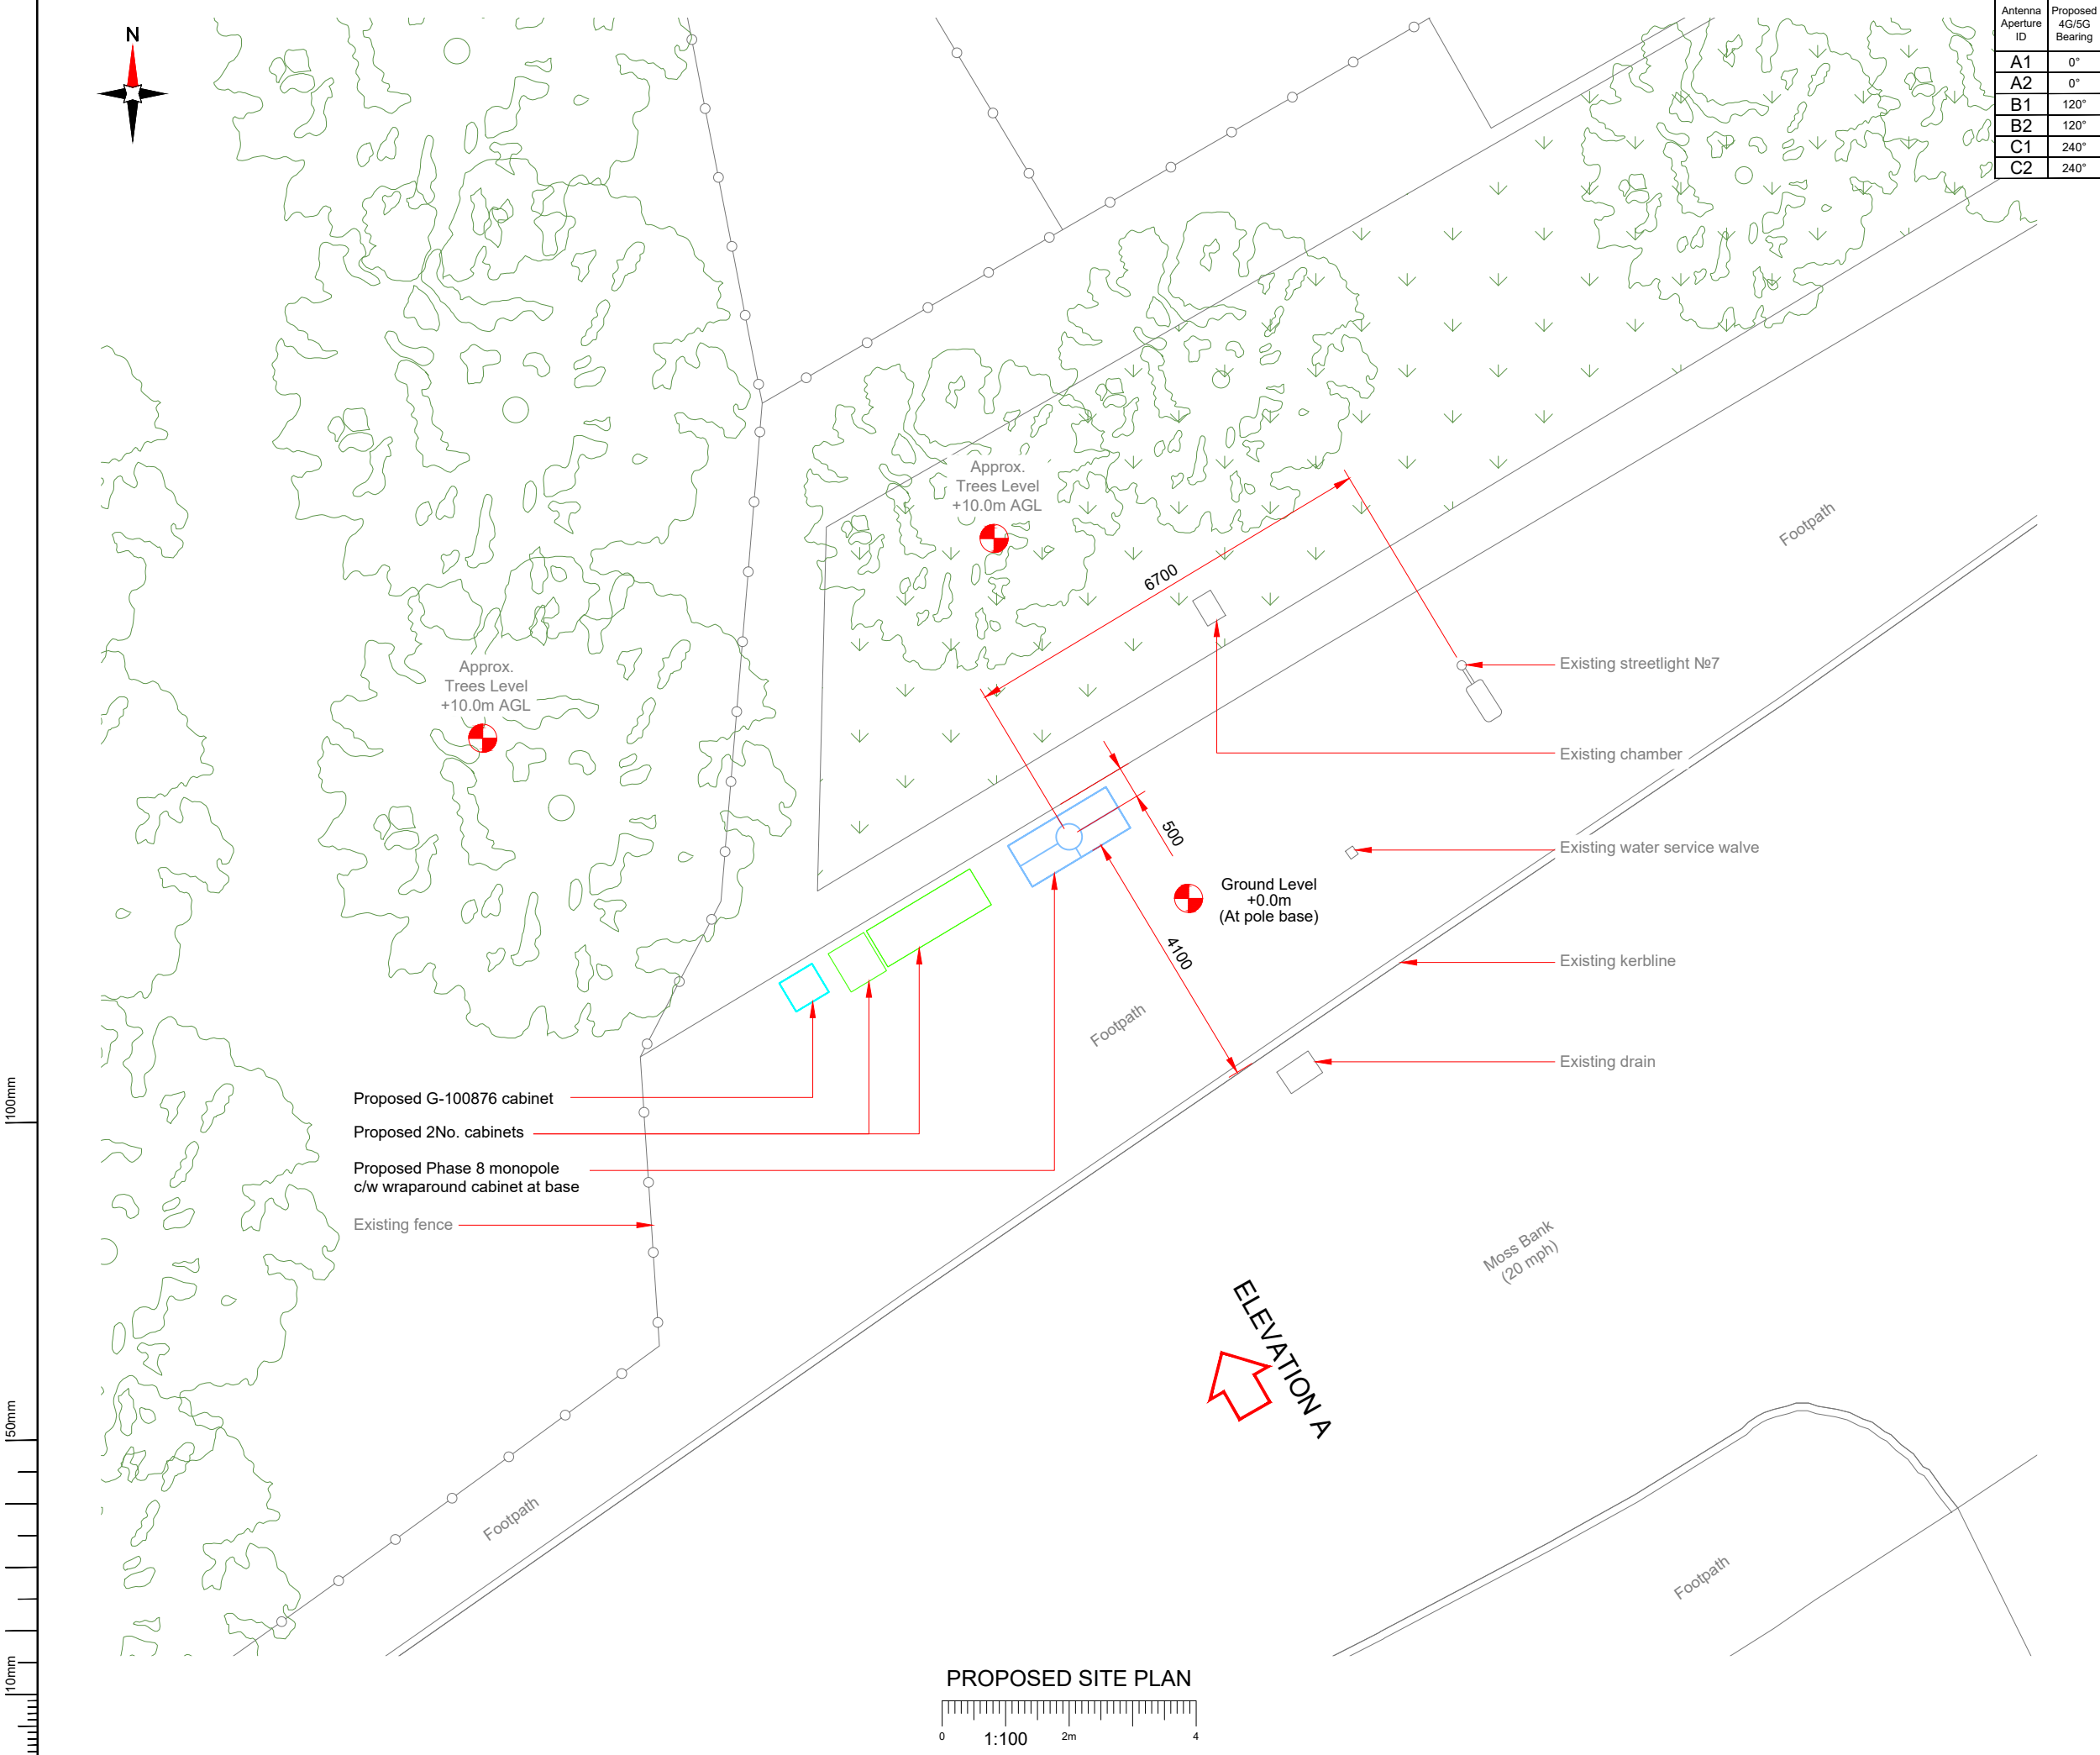

PROPOSED SITE PLAN

 

**CK Hutchison
Networks (UK)
Limited**

Great Brighams Mead,
Vastern Road, Reading,
Berkshire, England,
RG1 8DJ

Design Consultant & Principal Contractor:



WHP Telecoms

Unit 1 Maple Park,
Low Fields Avenue, Leeds
LS12 6HH

Tel: 01133023550
e-mail: info@whptelecoms.com

Site Name: **SW AT MOSS BANK**

Site ID: **MAN18469**

Address: **MOSS BANK,
CRUMPSALL, MANCHESTER,
GREATER MANCHESTER,
NORTH WEST ENGLAND,
ENGLAND, M8 5FN**

Title: **210 PROPOSED SITE PLAN**


Project: **5G UNILATERAL**

Purpose of Issue: **PLANNING**

EE Cell ID: N/A	MBNL Cell ID: N/A	Cell ID: N/A
---------------------------	-----------------------------	------------------------

Master Drawing No: MAN18469_M001	Issue: A
--	--------------------

100mm
50mm
10mm

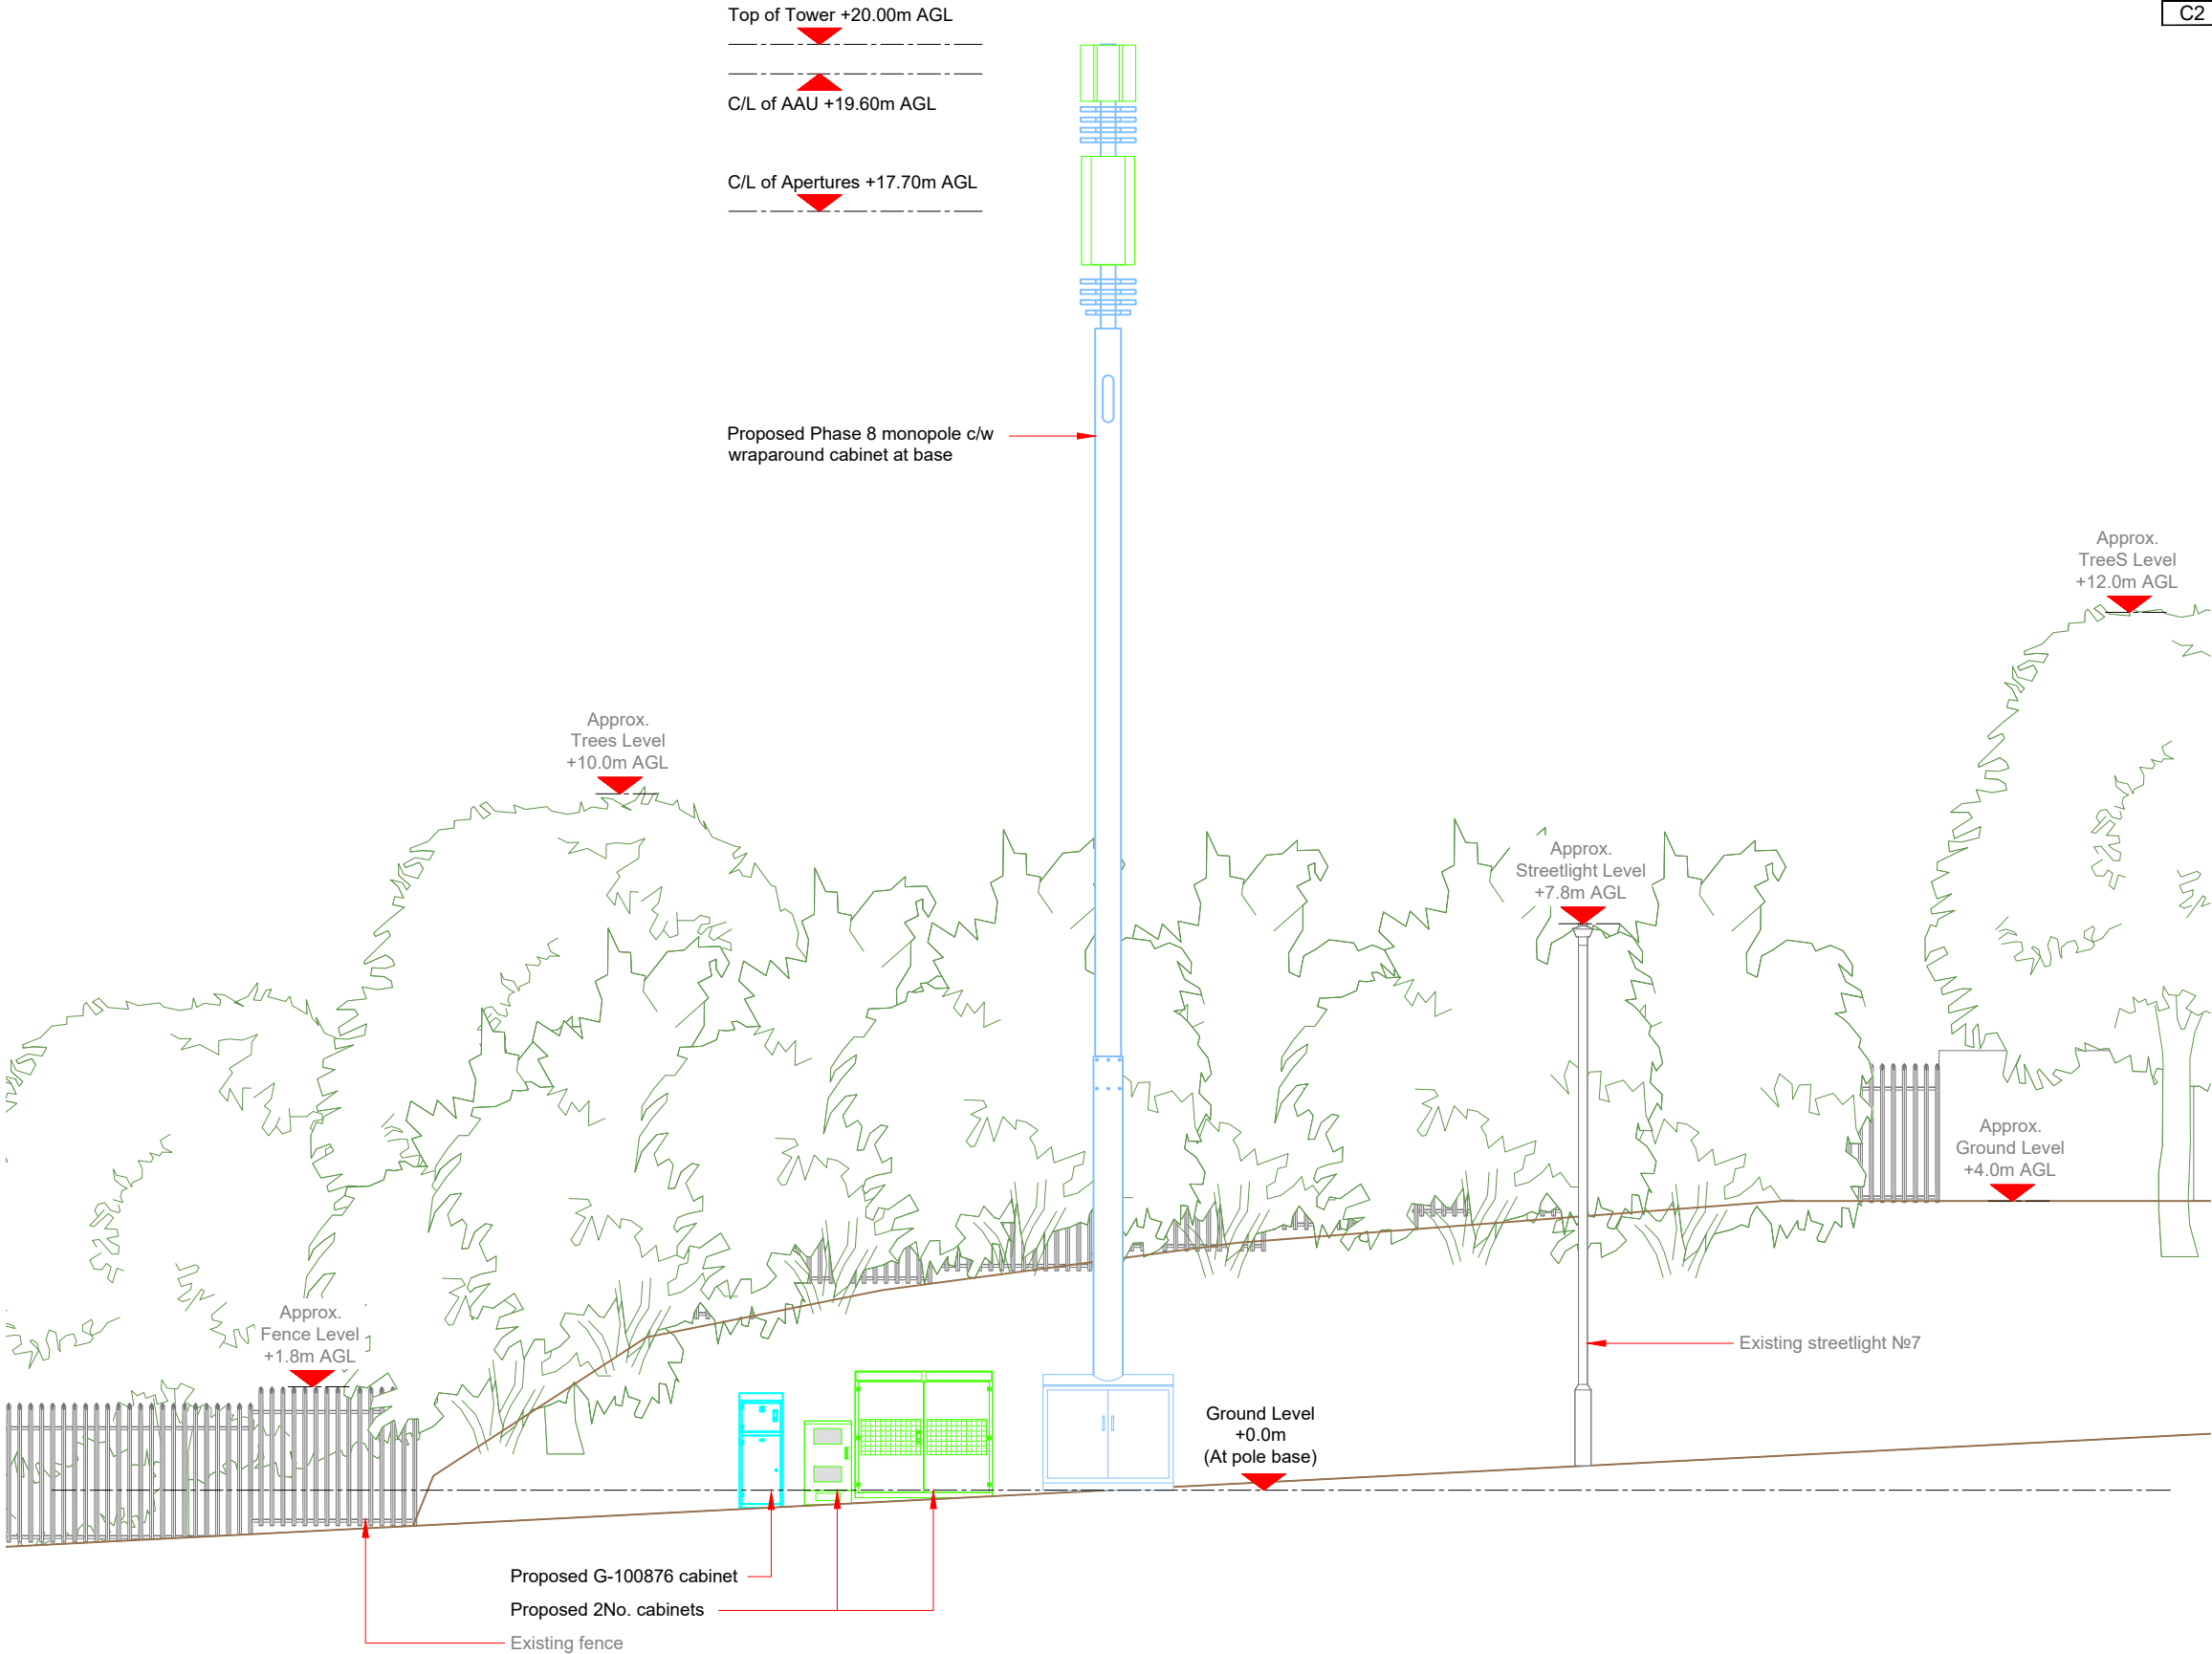

Antenna Aperture ID	Proposed 4G/5G Bearing
A1	0°
A2	0°
B1	120°
B2	120°
C1	240°
C2	240°

NOTES:
1. ALL DIMENSIONS IN MM UNLESS OTHERWISE NOTED.

Master:	MBNL / EE / H3G:	Project:	Purpose of Issue:	Issue:
M001	MBNL	5G UNILATERAL	Planning	A
Date:	23/06/2021	Revision / Upgrade Description:		
Drawn:	CDN	First Issue - Site nomination dated: TBC		
Checked:	DH			
Approved:	SD			

CK Hutchison Networks (UK) Limited

Great Brighams Mead,
Vastern Road, Reading,
Berkshire, England,
RG1 8DJ

Design Consultant & Principal Contractor:



WHP Telecoms
Unit 1 Maple Park,
Low Fields Avenue, Leeds
LS12 6HH

Tel: 01133023550
e-mail: info@whptelecoms.com

Site Name: **SW AT MOSS BANK**

Site ID: **MAN18469**

Address: **MOSS BANK,
CRUMPSALL, MANCHESTER,
GREATER MANCHESTER,
NORTH WEST ENGLAND,
ENGLAND, M8 5FN**

Title: **260 PROPOSED ELEVATION**

Project: **5G UNILATERAL**

Purpose of Issue: **PLANNING**

EE Cell ID:	MBNL Cell ID:	Cell ID:
N/A	N/A	N/A

Master Drawing No:	Issue:
MAN18469_M001	A