

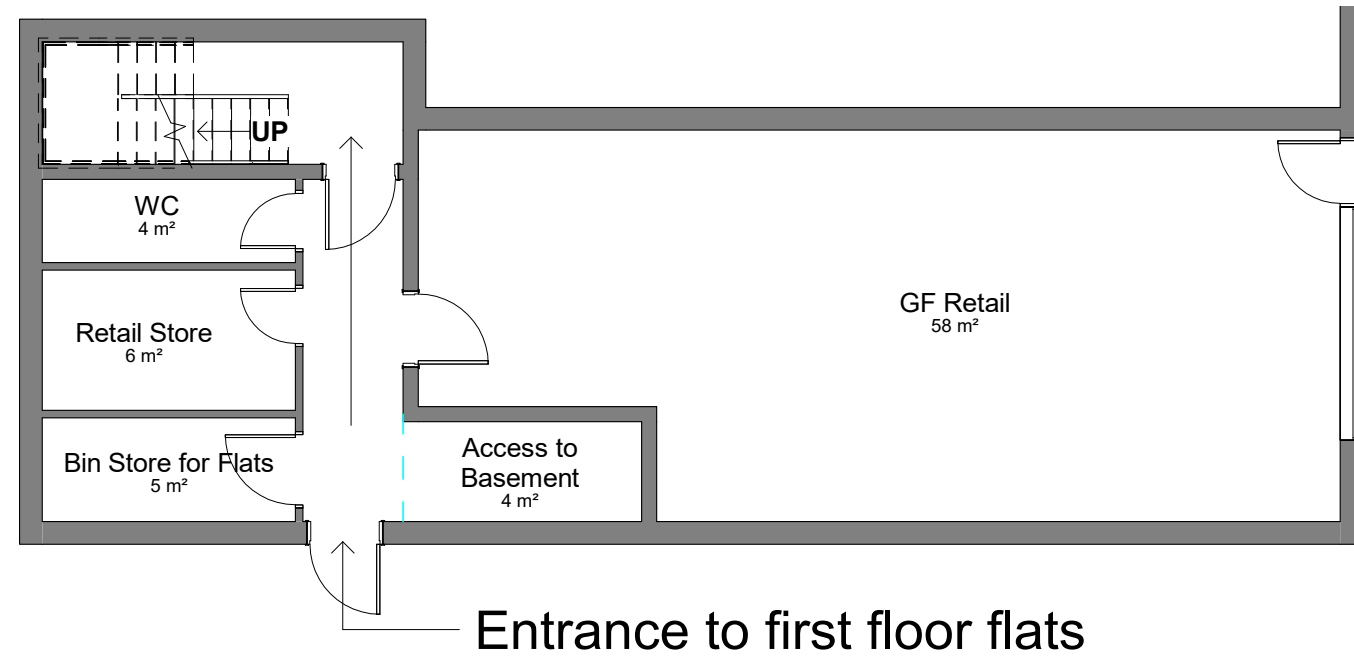


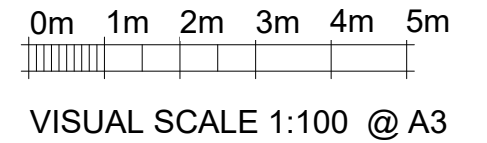

00-P-Ground Floor
1 : 100

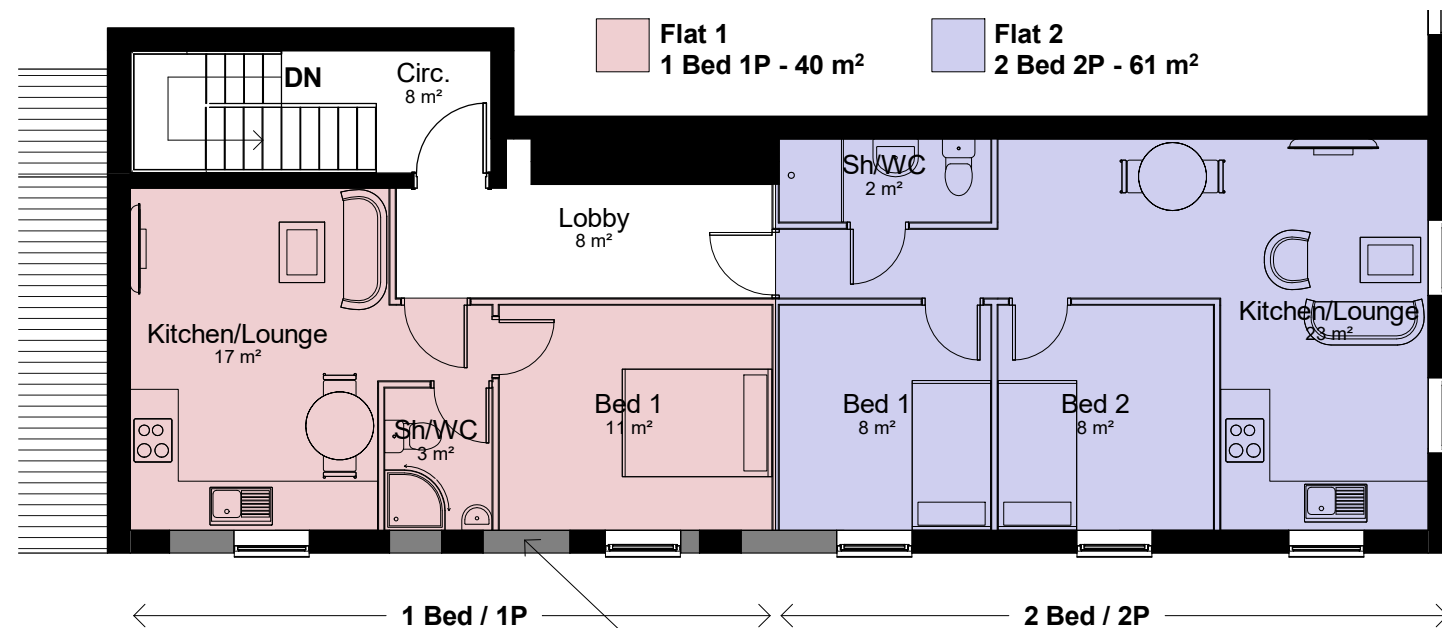

01-P-First Floor
1 : 100

Existing window openings closed up

COPYRIGHT © ALL RIGHTS RESERVED BY VIKAS ALYAS LTD. DO NOT SCALE FROM DRAWING. DRAWING INDICATES DESIGN INTENT ONLY. REPORT ANY DISCREPANCIES TO CLIENT / VA LTD. NOT TO BE USED FOR CONSTRUCTION UNLESS STATED SO. TO BE READ IN CONJUNCTION WITH OTHER DRAWINGS OR SPECIFICATION WHERE PROVIDED.

No.	Description	Date
P1	Issue to Planning	30.06.2021

PROJECT Change of Use - A1 Salon to C3 2 x Flats		ADDRESS 597 Cheetham Hill Rd, Salford, Manchester M8 5EJ, UK		CLIENT Steve Kehinde		
				Date 21.05.2021	Project number 597-M80NS	Scale (@ A3) 1 : 100
Manchester City Council	PURPOSE OF ISSUE Planning	SHEET Proposed Floor Plans	Drawn by VA	DRAWING NUMBER		REV
			Checked by VA	A103	P1	