




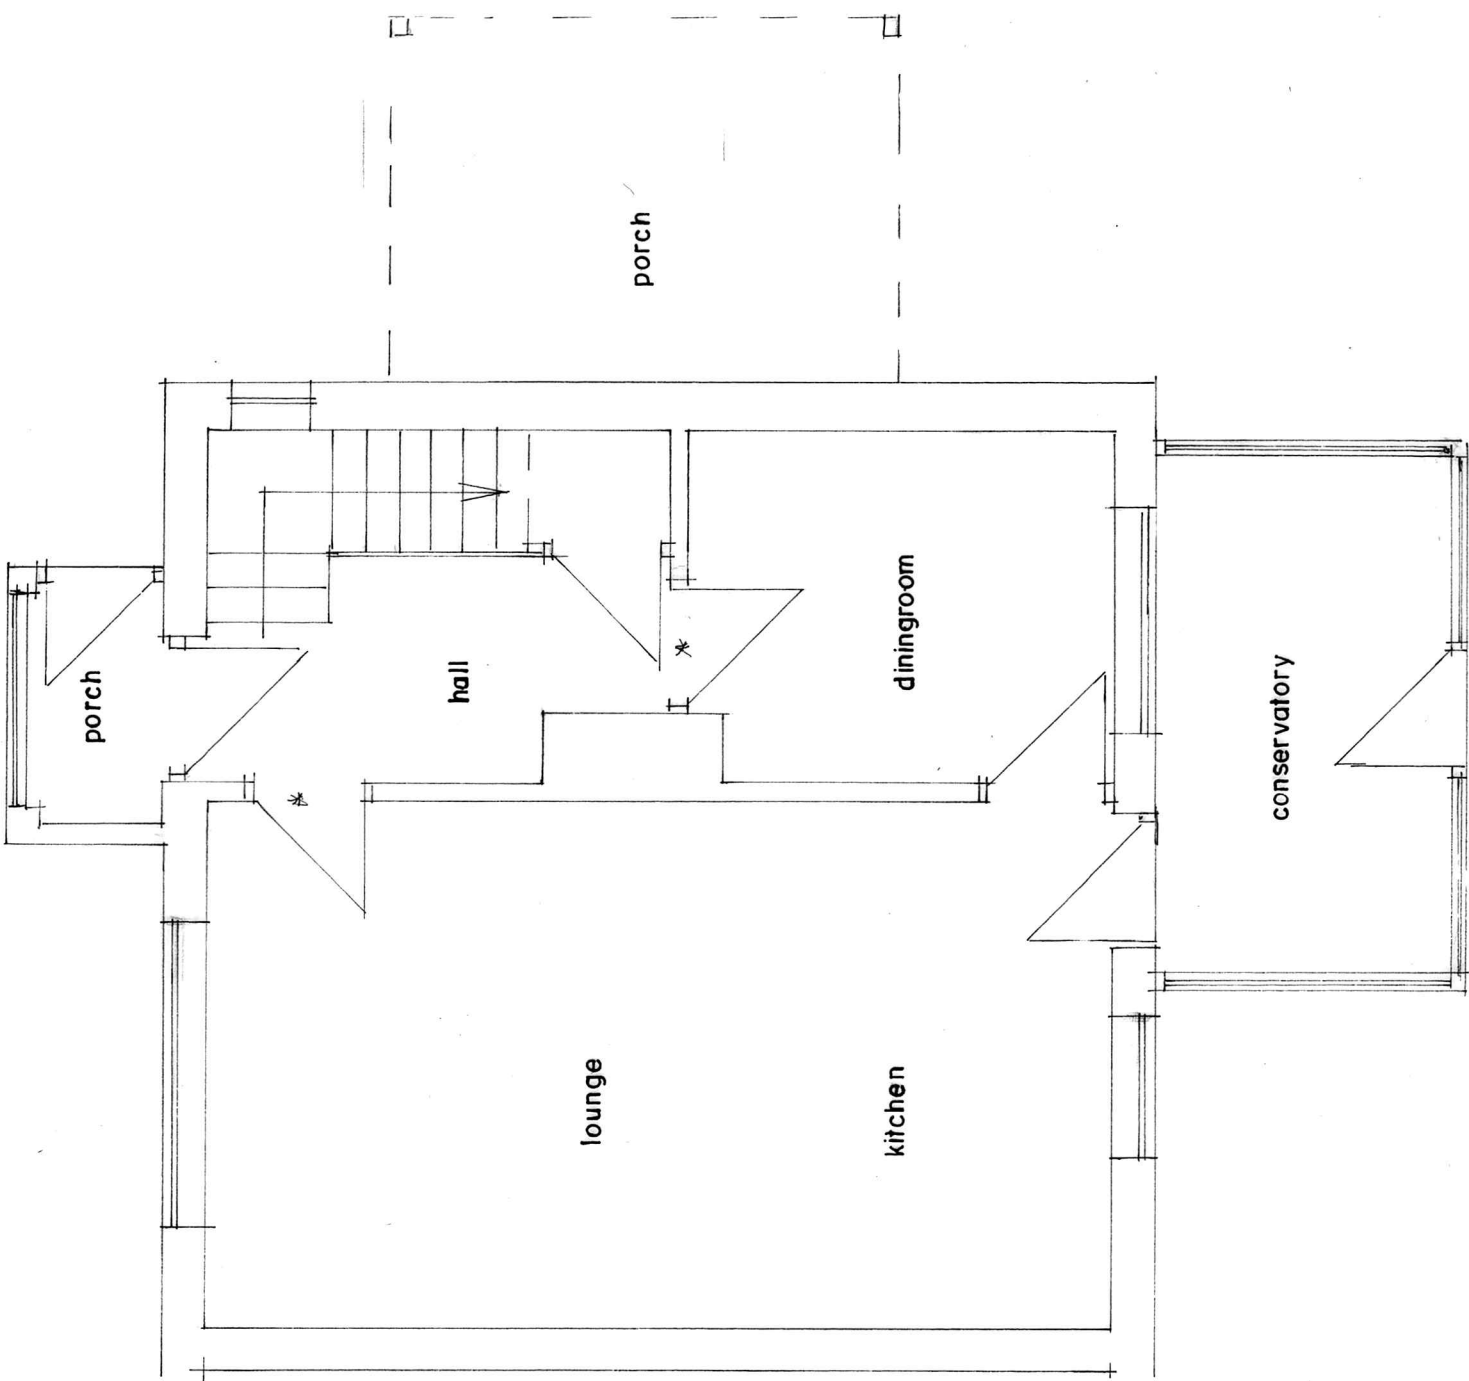

GROUND FLOOR PLAN
(PROPOSED)

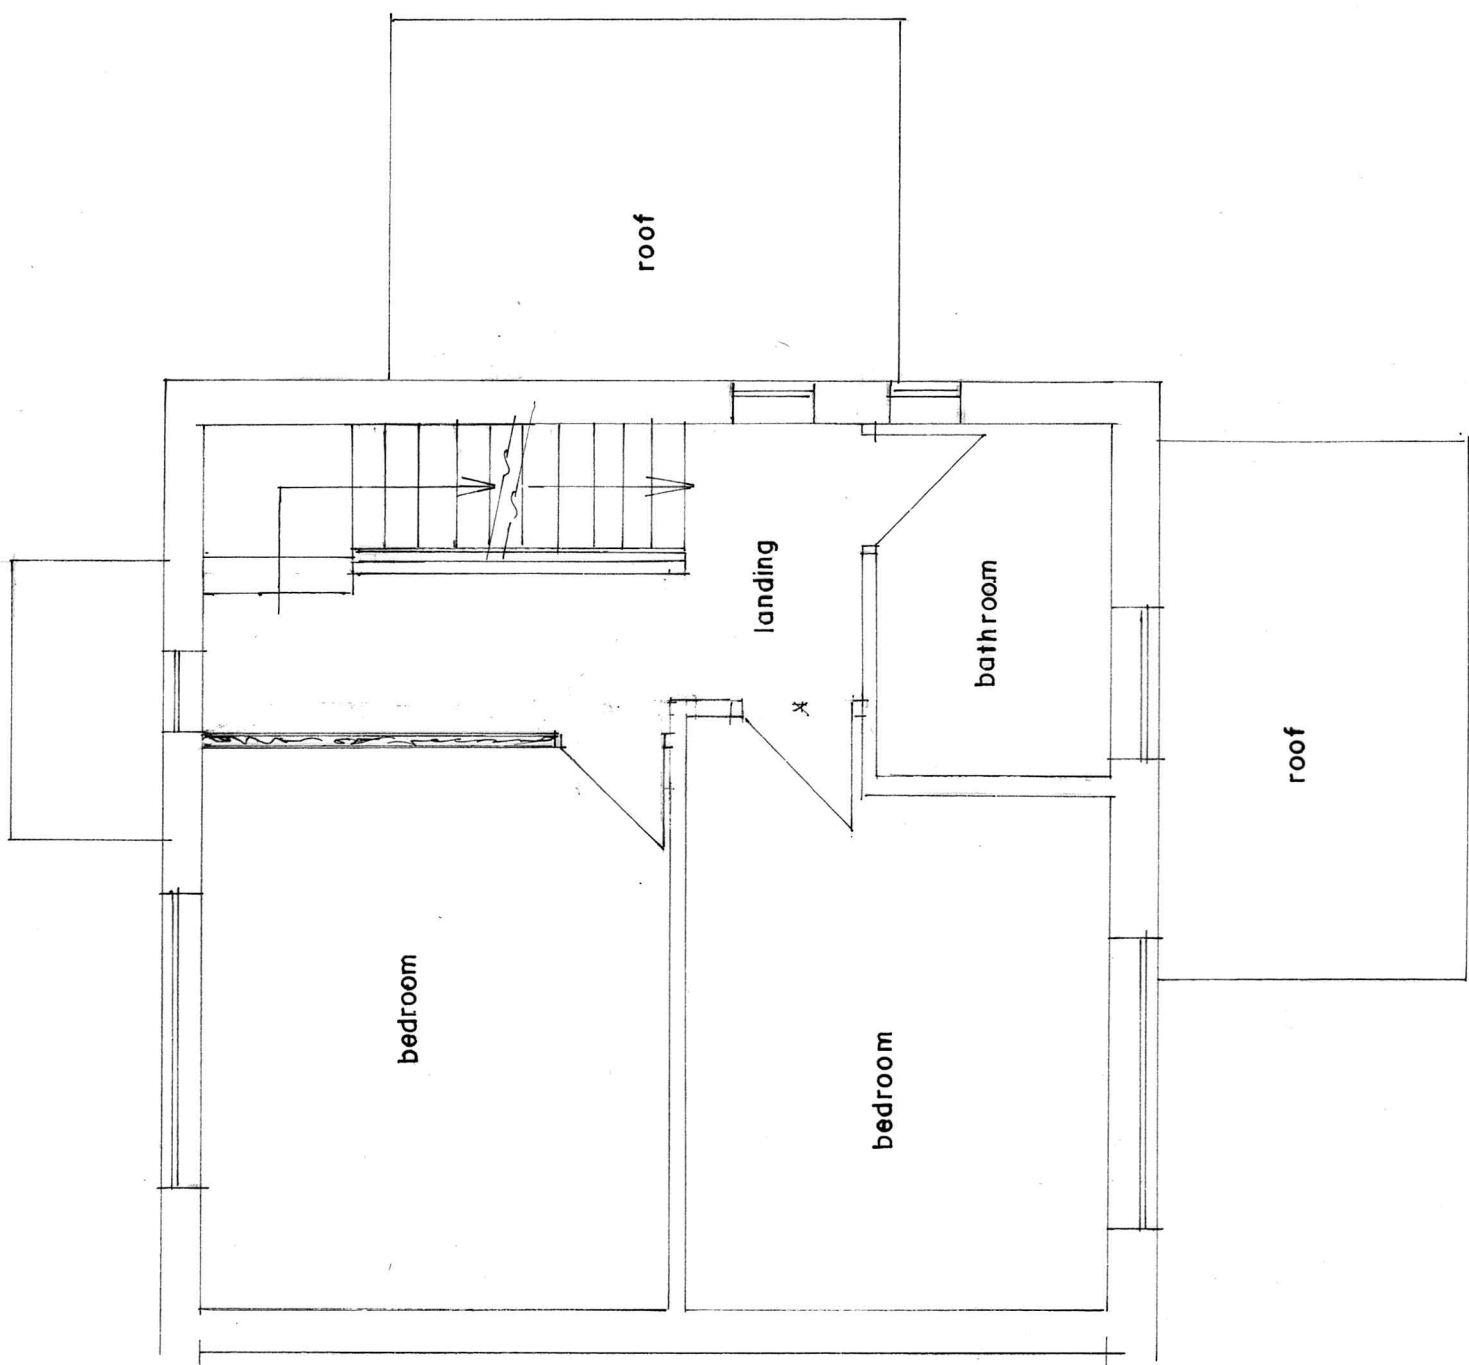

FIRST FLOOR PLAN
(PROPOSED)

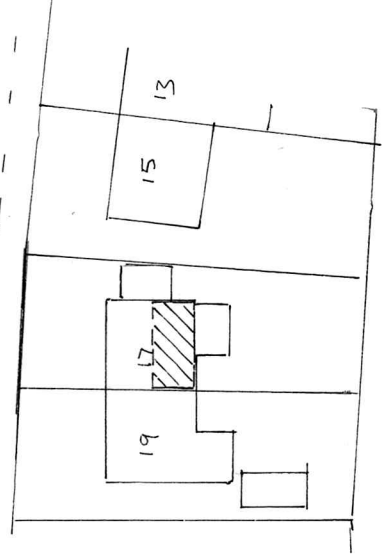

SITE PLAN
SCALE 1:500

BUILDING DESIGN SERVICES M. FAROOQ 6 Stock Close, Shawclough, Rochdale OL12 6BB Tel: 01706 712231 Mob: 07967605763	
PROPOSED REAR DORMER EXTENSION AT 17 SHERWELL ROAD MANCHESTER M9 8JA	
For: Mr FARHAN SHAHID Plan	Scale 1:50 1758/2