


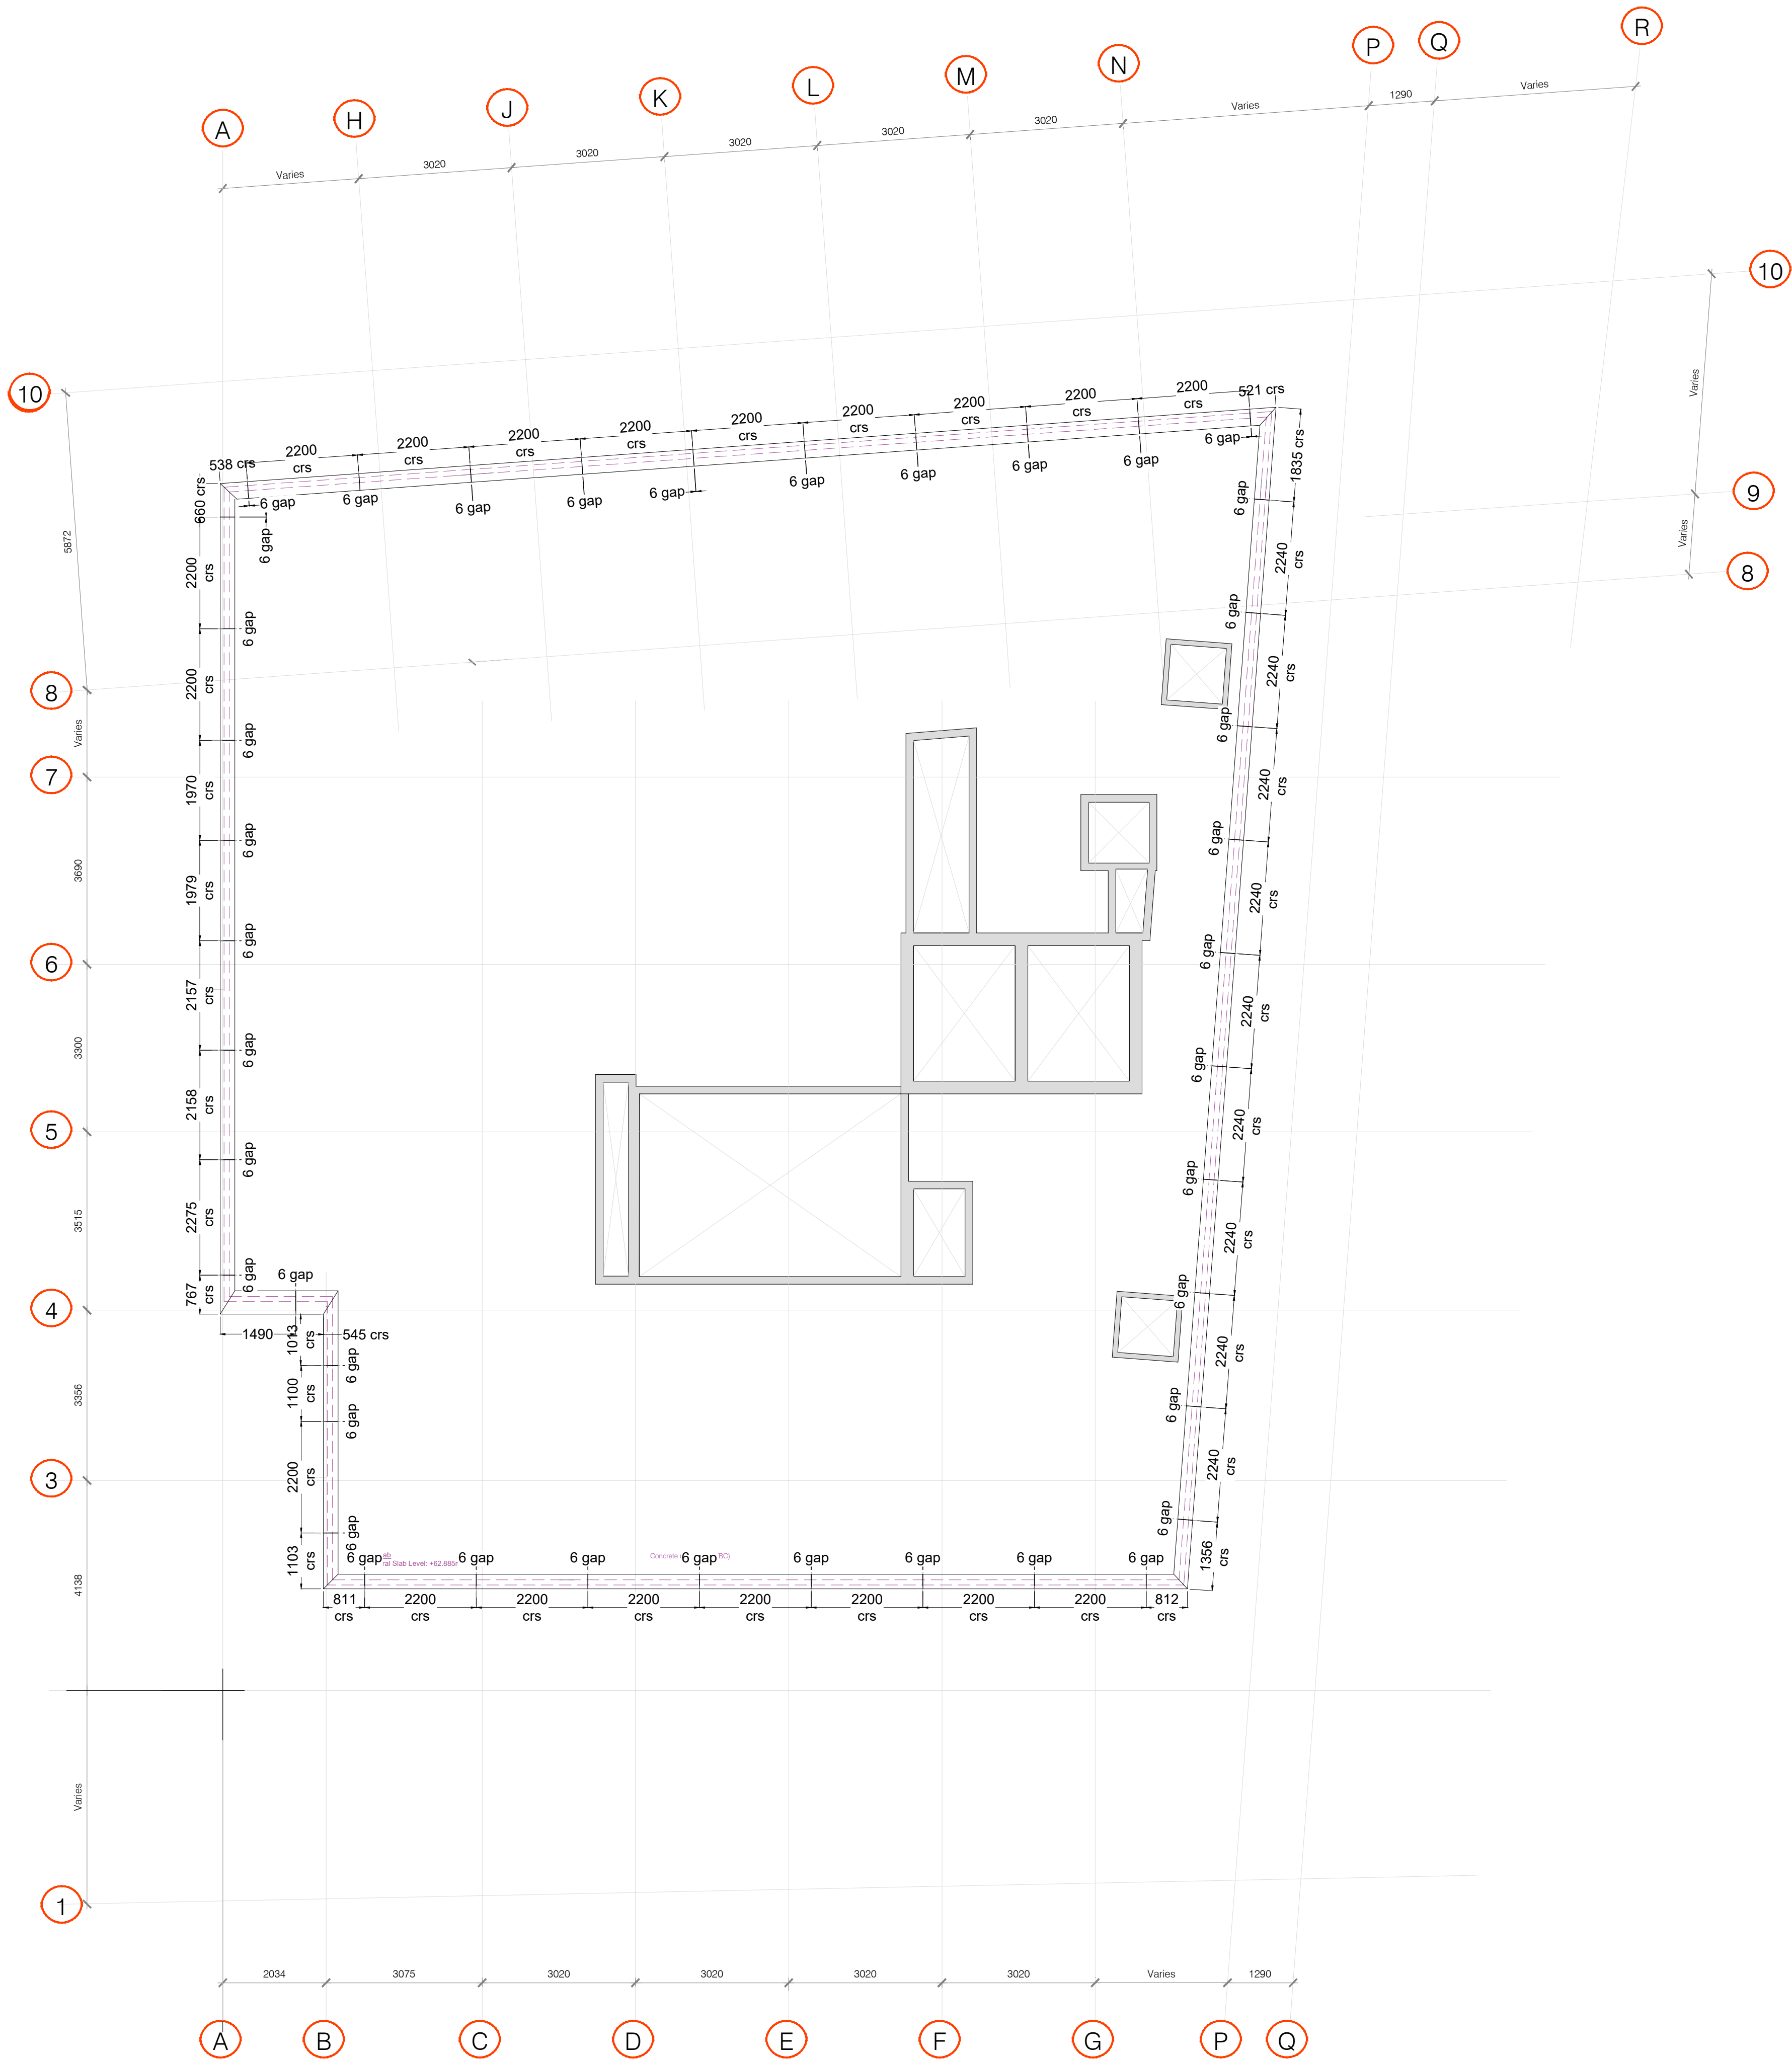

RECEIVED
14-JAN-2021
Gilbert-Ash
BOUCHER ROAD

This drawing (or any part thereof) may not be copied, transmitted or disclosed to any third party or unauthorized person without the prior written permission of Britplas.
Parent Publication No. 2448730A.
This drawing is to be read in conjunction with all other relevant drawings prepared by consultants and sub-contractors.
Do not scale from this drawing. Work only to printed dimensions.
Report any discrepancies to the Architect or representatives thereof.

Notes:
Suitable Primary/ Secondary Steelwork not by Britplas. Steelwork/ Concrete structure tolerance +/-18mm in any direction Non-accumulative.

C1	Construction Issue	16/10/20	MZ
A2	Construction Issue - Revised coping joints	28/09/20	MZ
A1	Approval Issue	07/08/20	MZ
Rev.	Description	Date	Initials
Project Title			
6602 - MOXY HOTEL MANCHESTER			
Drawing Title			
LEVEL 08 ROOF PLAN VIEW COPING SETTING OUT DRAWING			
FOR CONSTRUCTION			
britplas		Unit 18 Kingsland Grange, Woodson, Warrington, Cheshire, WA1 4BW. Tel: (+44) 01925 624317 Fax: (+44) 01925 284110	
Britplas Commercial Ltd			
Project No.	Scale	Drawn Sheet Size	
6602	1:75 @ A1	A1	
Drawn By	Checked By	Date	
MZ	AH	07/08/2020	
Drawing Number			Rev.
BP-6602-E505			C1