


Location plan Scale 1:1250



Site Plan Scale 1:500

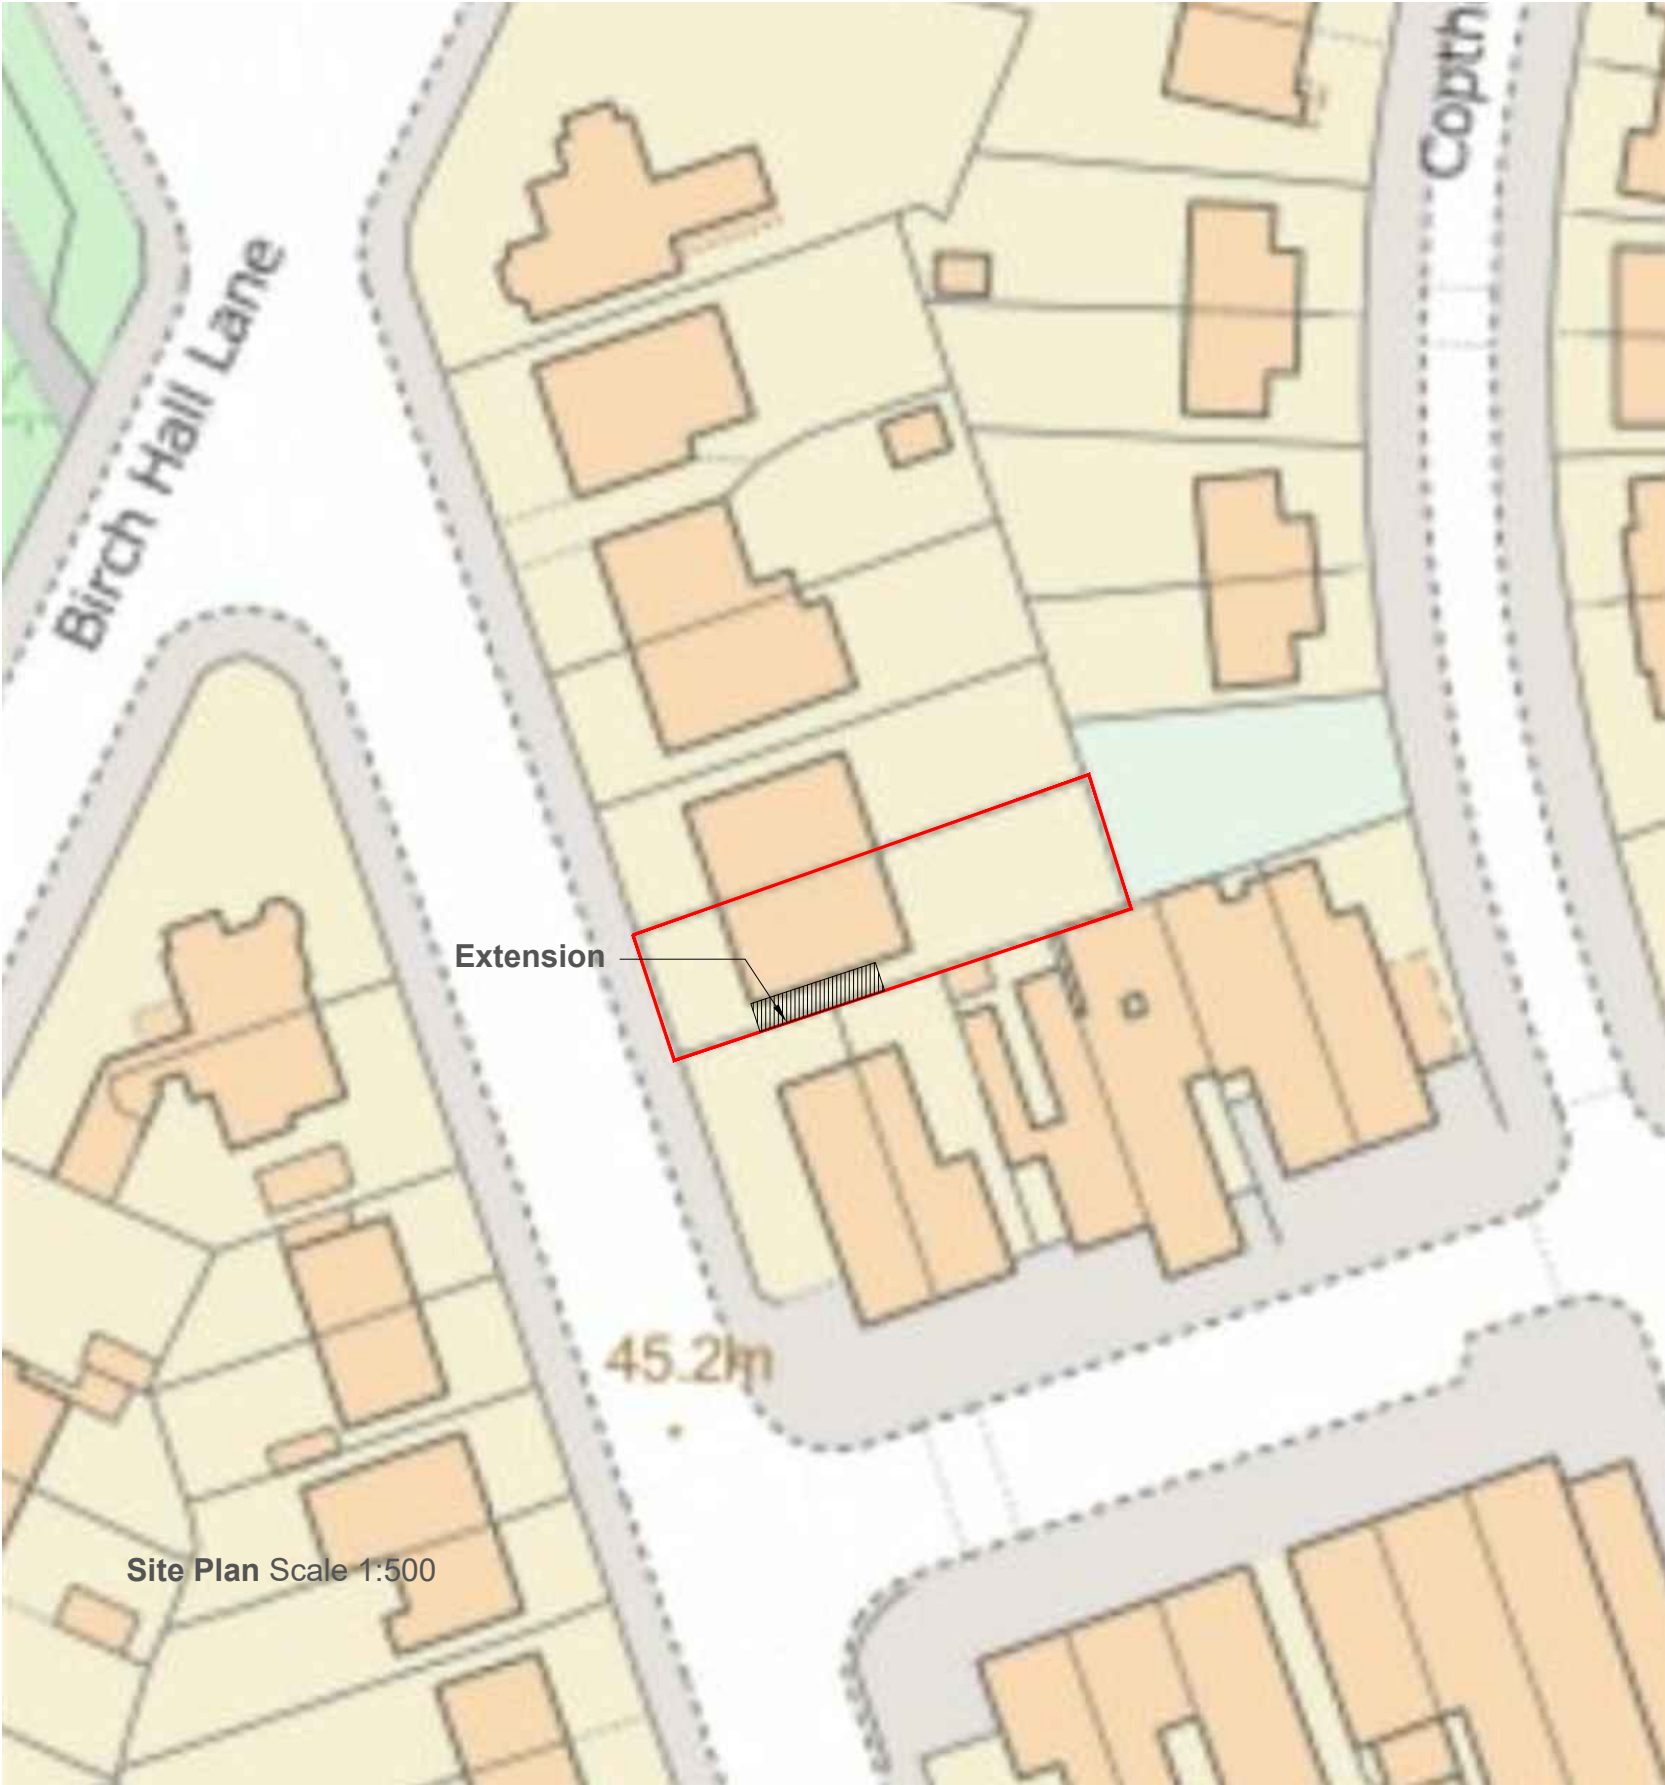


a2z estates

& MAINTENANCE


256 Finney Lane SK8 3QD
www.a2zestates.co.uk
0161 232 9307

20/05/2021 20:53:08


All These drawings are for the purpose of achieving local authority planning and building regulations plans approval only and should not be used as a working drawings for building construction. These design drawings must be read in conjunction with structural engineers design, drawings and calculations.

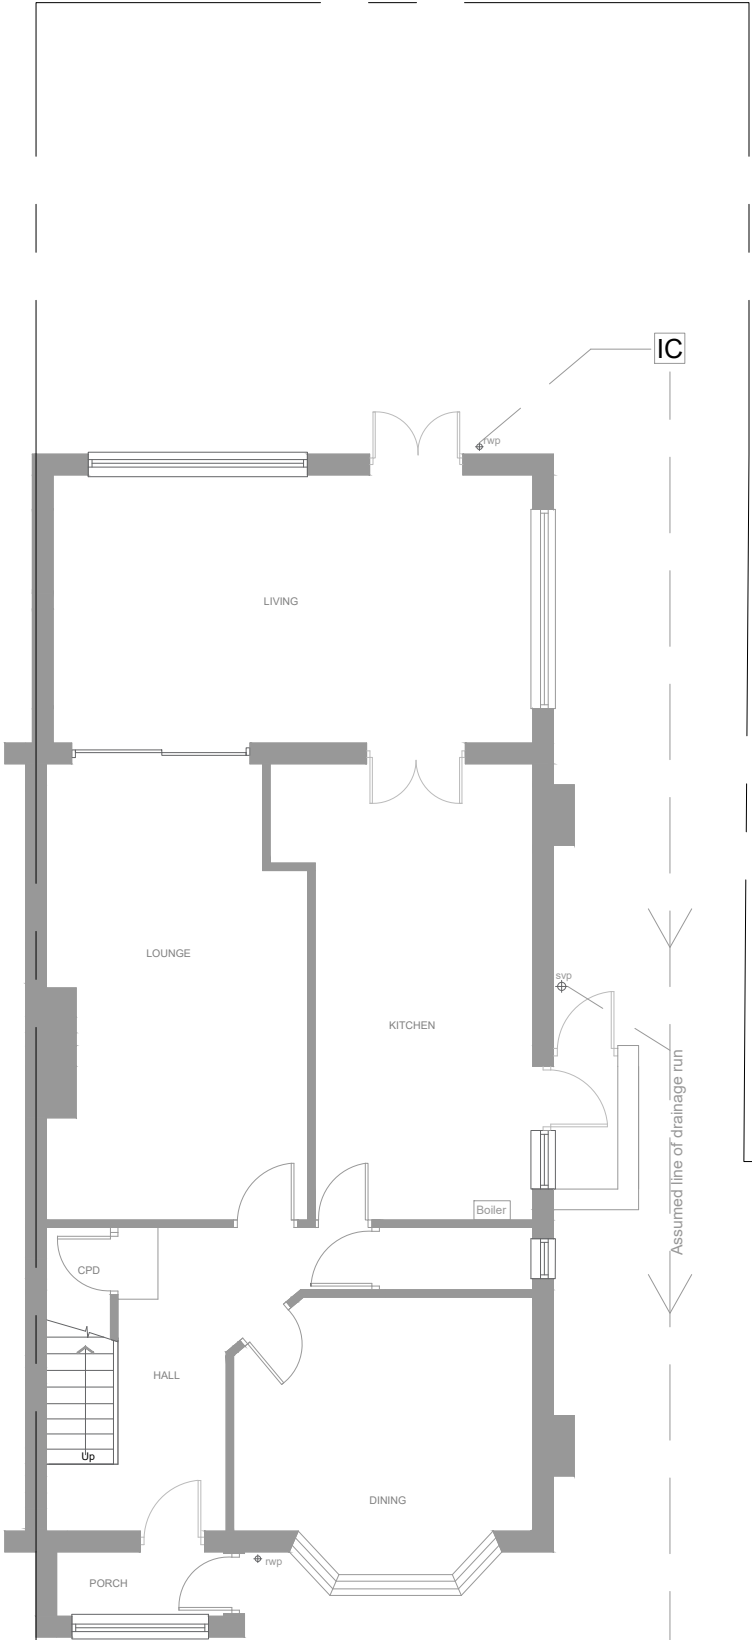

Ground floor

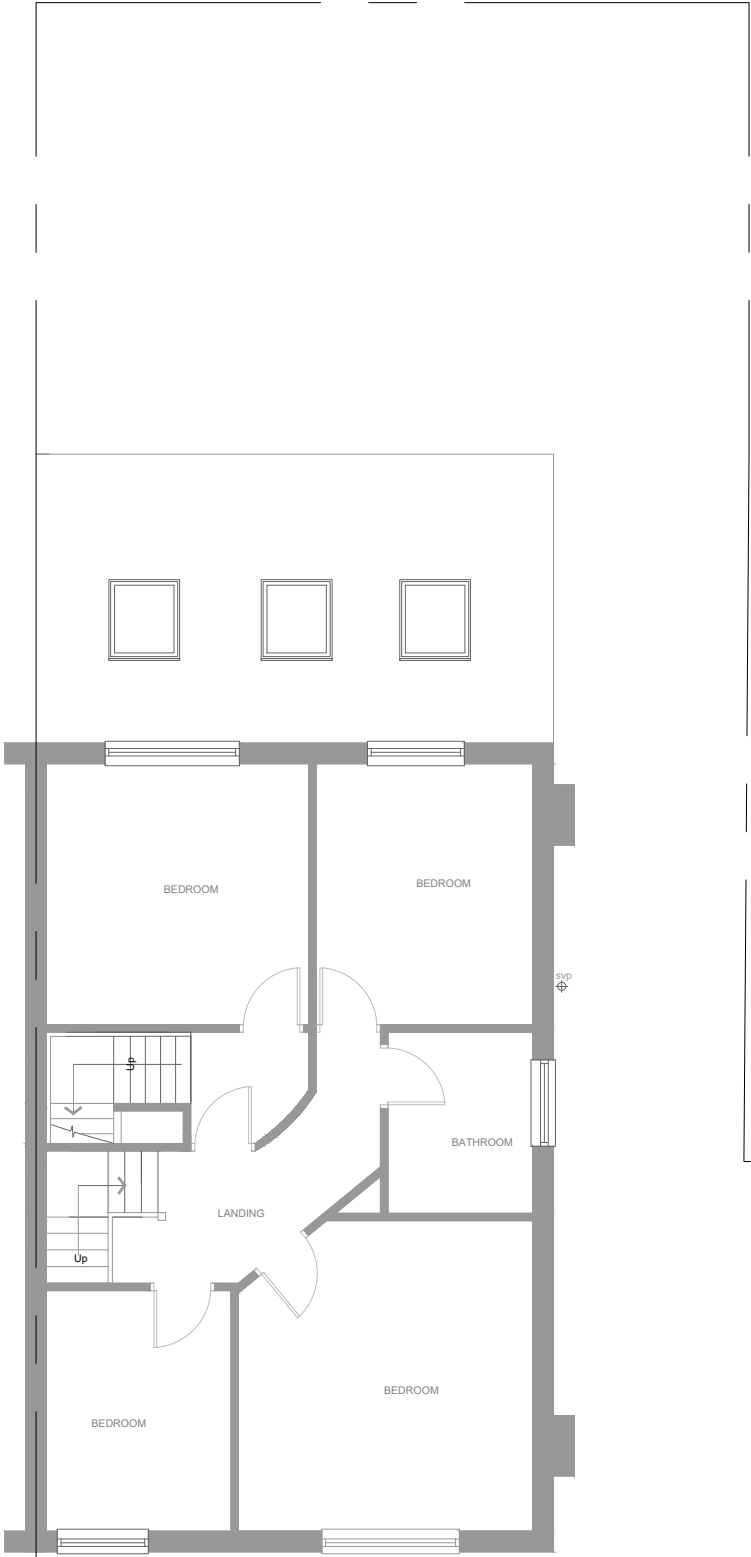

First floor

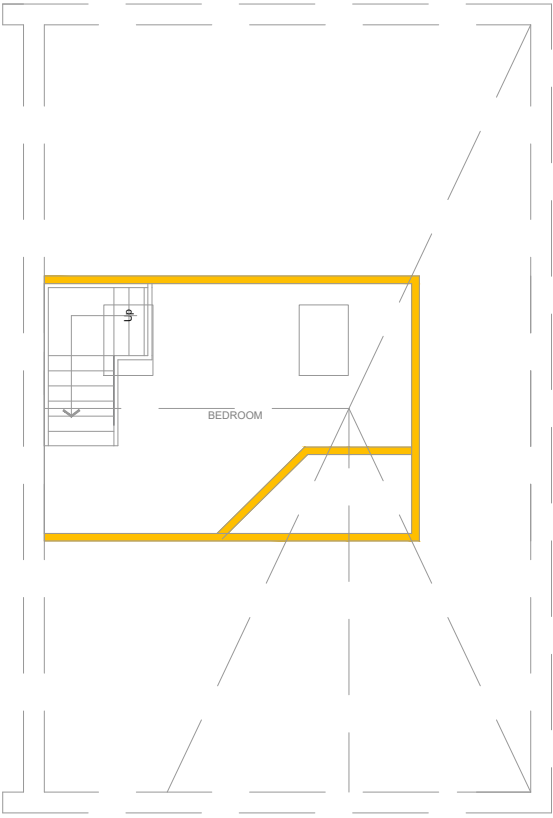

Loft floor

All rights reserved. © Crown copyright 2011. These plans & specifications are the property of A2Z, and shall not be re-printed, reproduced, modified in whole or part without written consent, nor shall any building or structure be constructed in accordance with such plans or specifications thereof without written consent.




a2z estates
& MAINTENANCE


256 Finney Lane SK8 3QD
www.a2zestates.co.uk
0161 232 9307

First floor and loft extension
77 Birchfields Rd Manchester M13 0XX
1908


Floor Plans 1:100@A3
Existing

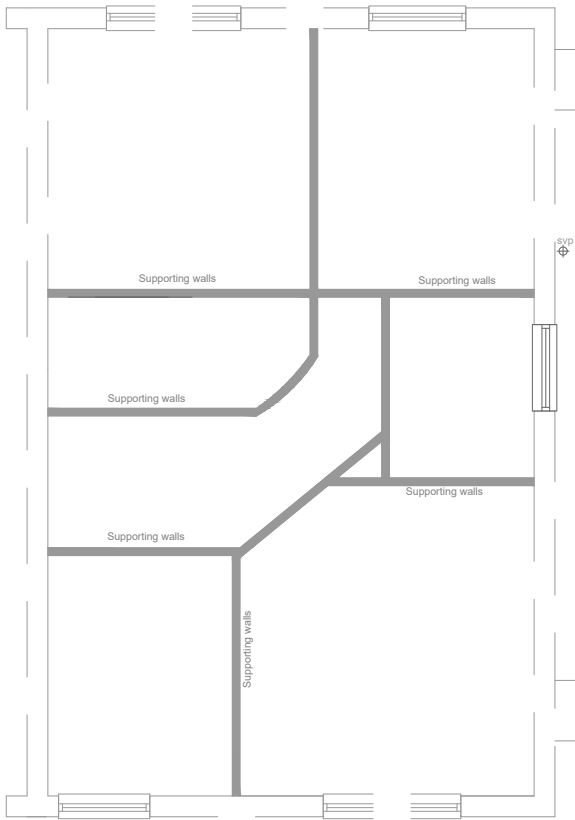

Supporting walls

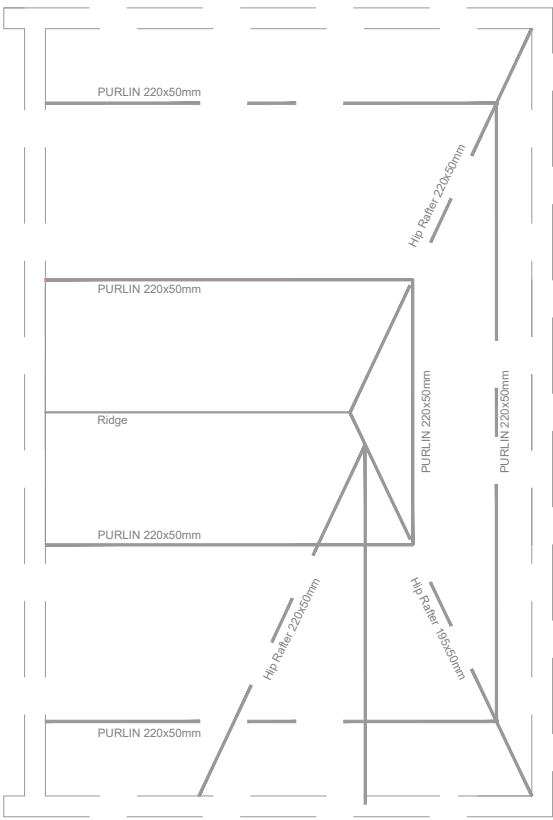

Roof Structure

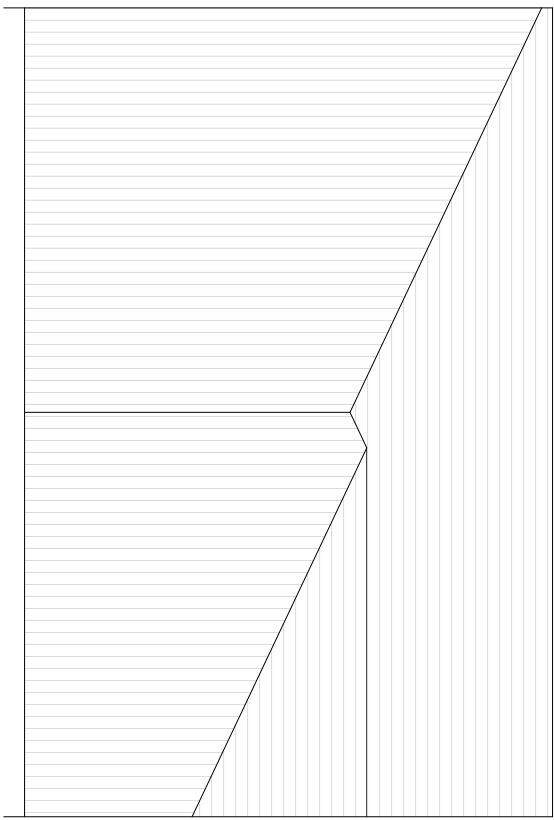

Roof plan



a2z estates
& MAINTENANCE

256 Finney Lane SK8 3QD
www.a2zestates.co.uk
0161 232 9307

First floor and loft extension
77 Birchfields Rd Manchester M13 0XX
1908

Roof structure 1:100@A3
Existing




Side Elevation



Front Elevation



Rear Elevation

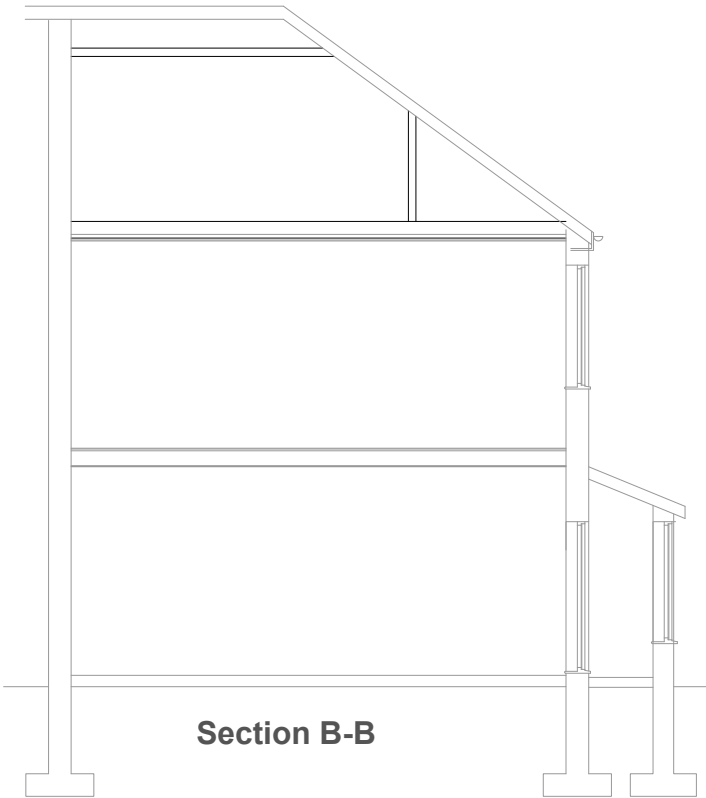

Section B-B






a2z estates
& MAINTENANCE

256 Finney Lane SK8 3QD
www.a2zestates.co.uk
0161 232 9307

Elevations 1:100@A3
Existing

First floor and loft extension
77 Birchfields Rd Manchester M13 0XX
1908

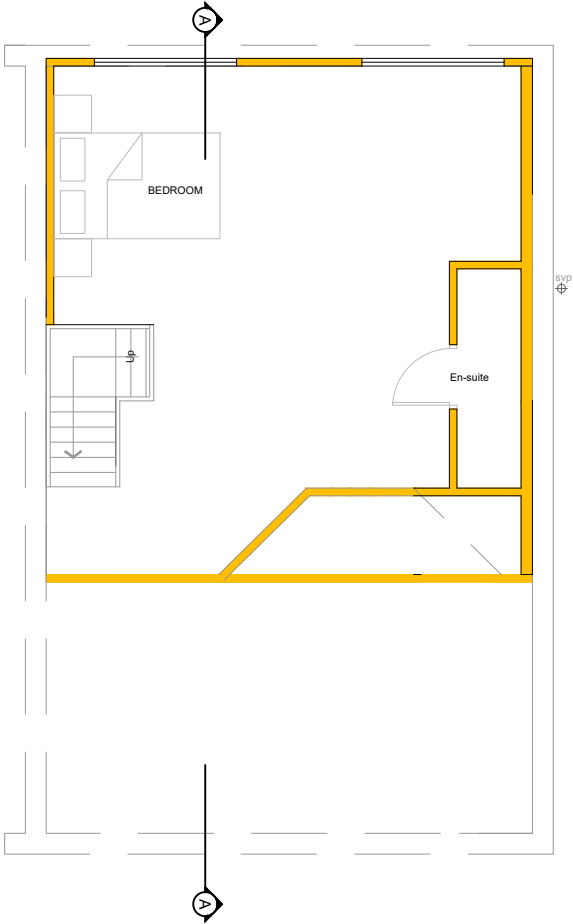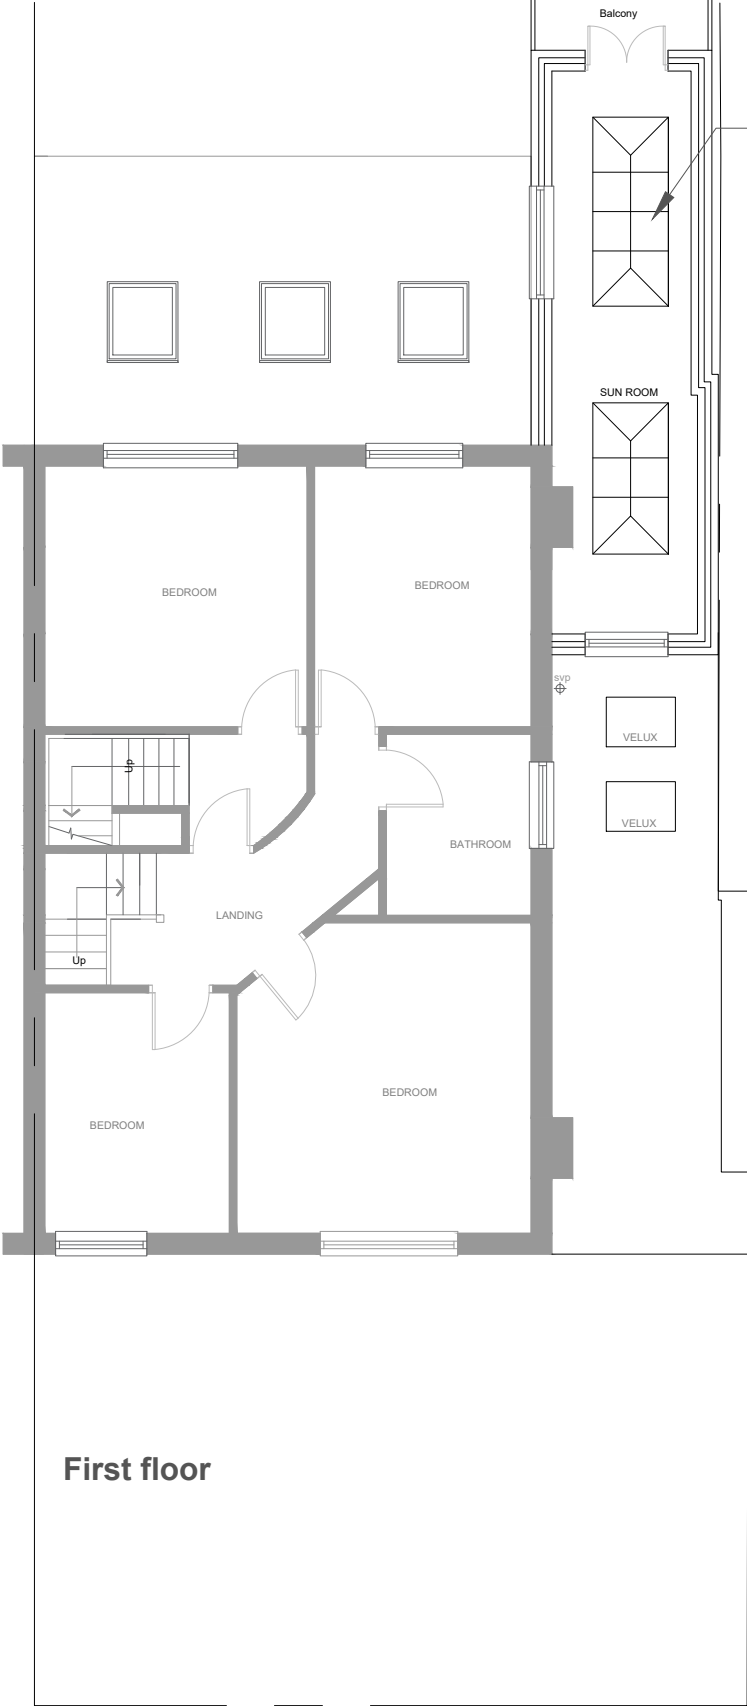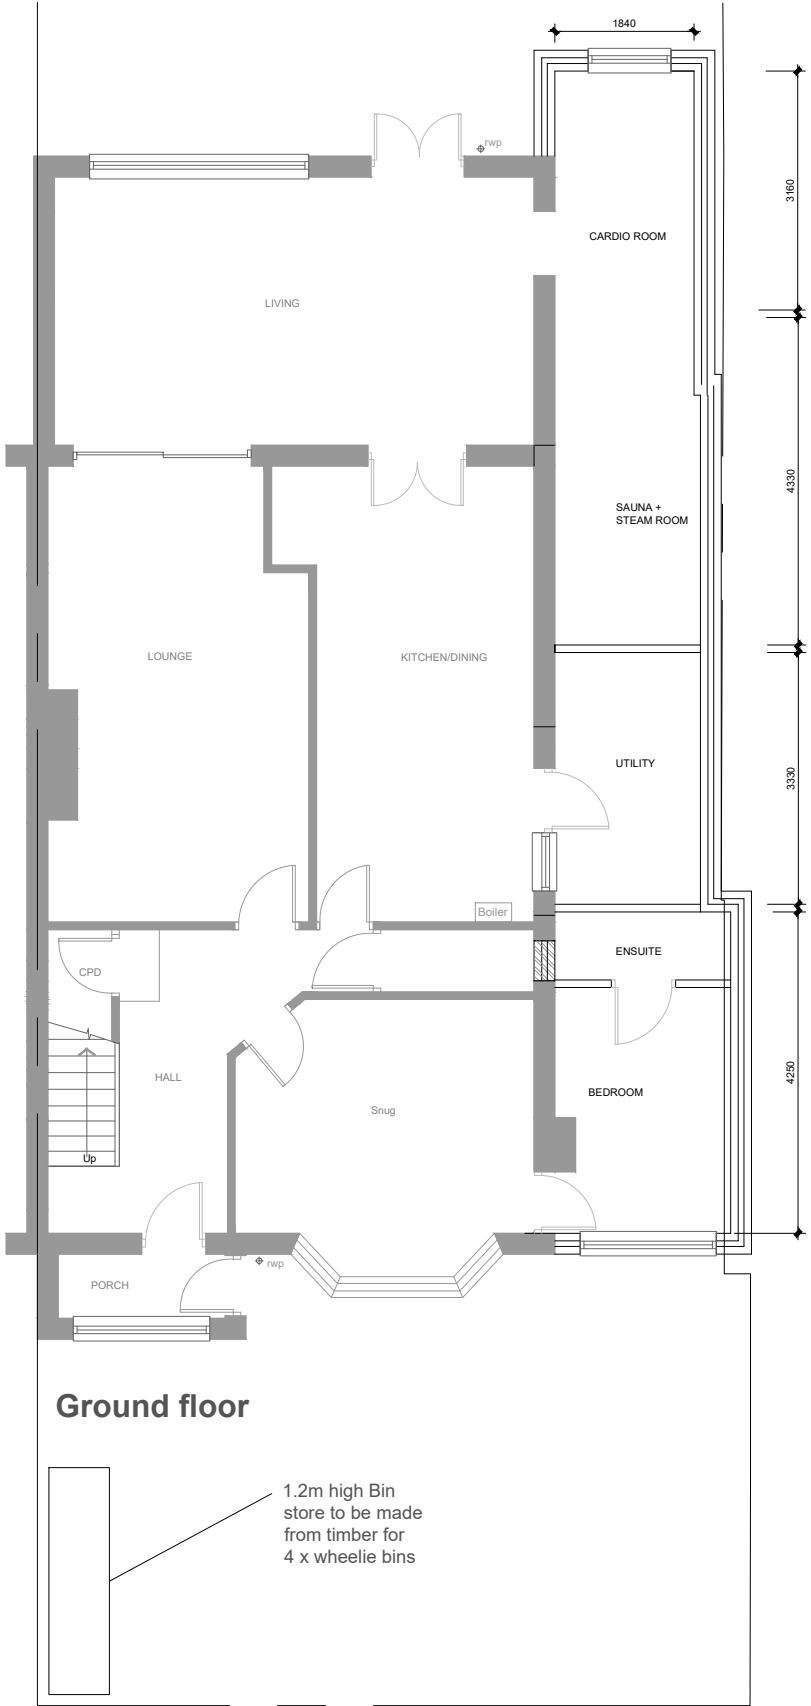


a2z estates
& MAINTENANCE
256 Finney Lane SK8 3OD
www.a2zestates.co.uk
0161 232 9307

First floor and loft extension
77 Birchfields Rd Manchester M13 0XX
1908

Floor Plans 1:100@A3
Proposed

All These drawings are for the purpose of achieving local authority planning and building regulations plans approval only and should not be used as a working drawings for building construction. These design drawings must be read in conjunction with structural engineers design, drawings and calculations.

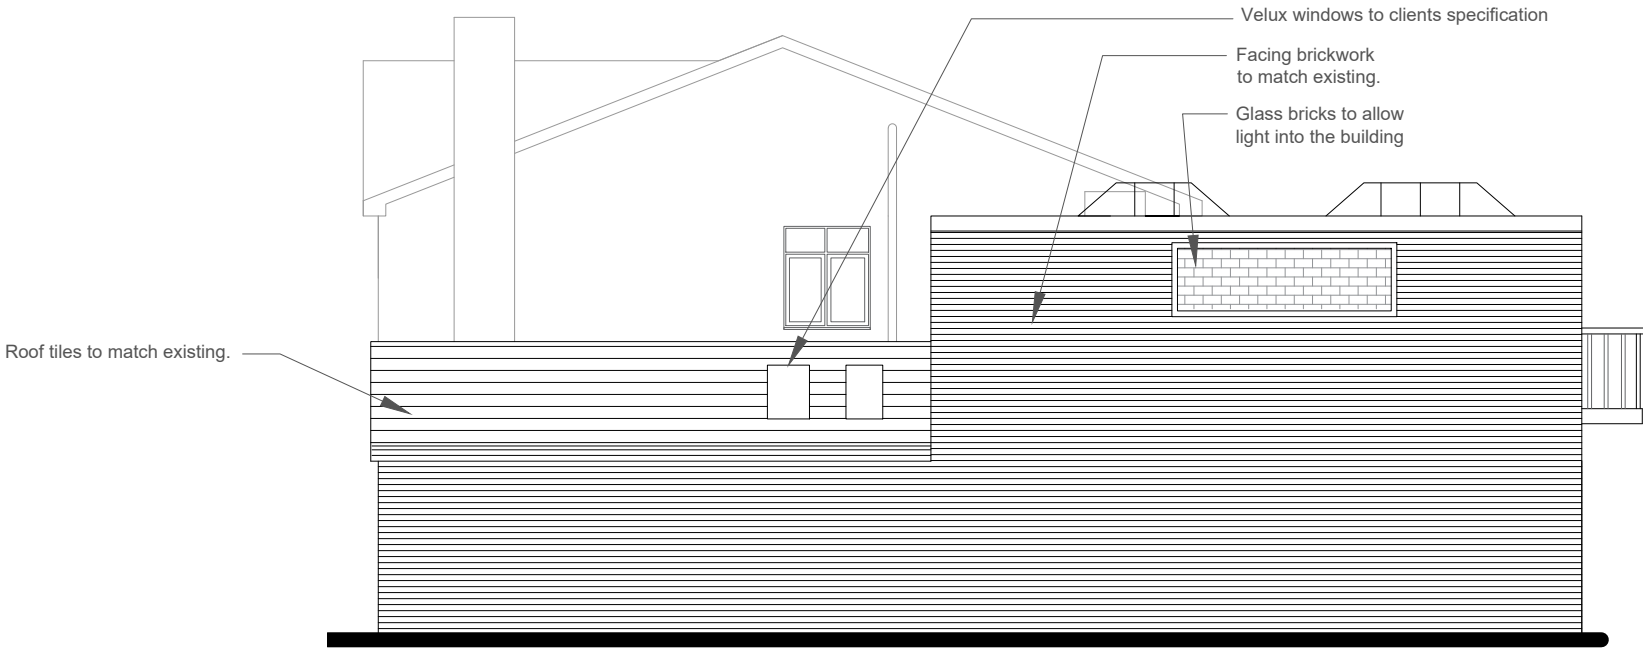


Side Elevation



Front Elevation




Rear Elevation

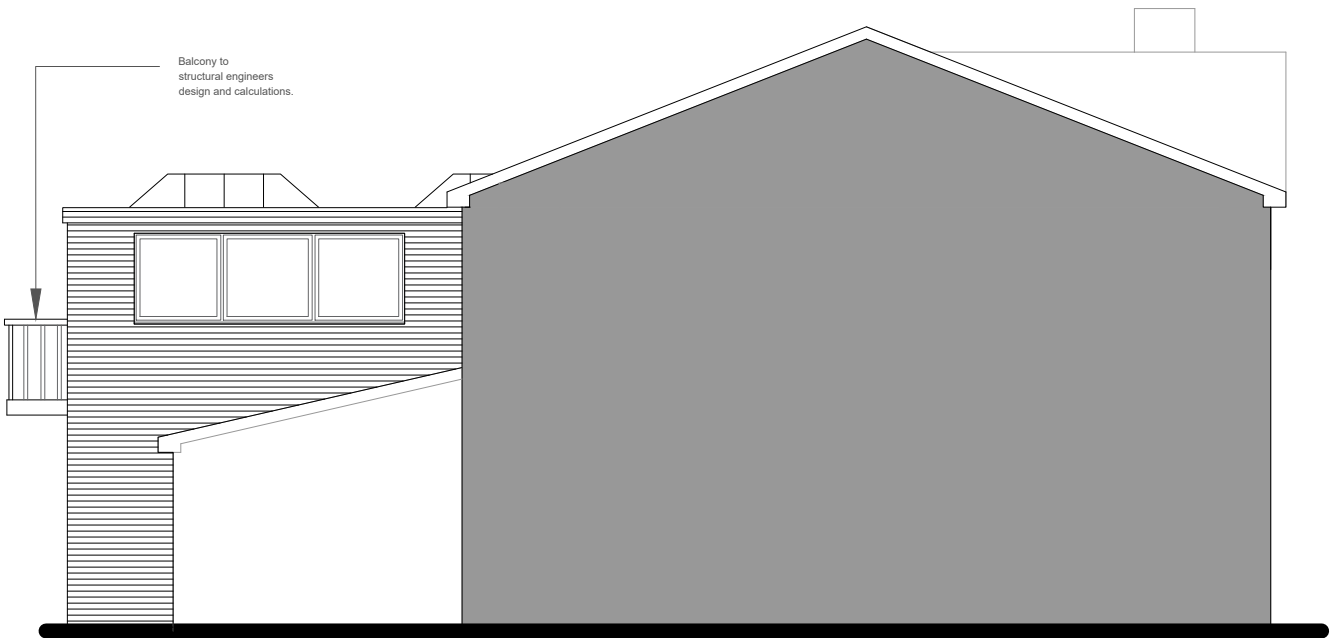


Side elevation


Bin Store Elevations

 

Side Elevation

 

Front Elevation

 

Side Elevation



Rear Elevation



a2z estates
& MAINTENANCE

256 Finney Lane SK8 3QD
www.a2zestates.co.uk
0161 232 9307

Elevations 1:100@A3
Proposed

First floor and loft extension
77 Birchfields Rd Manchester M13 0XX
1908