



notes

1. do not scale from this drawing – use figured dimensions only
2. read in conjunction with all other consultants/specialists drawings.
3. report any discrepancies before affected work commences
4. all setting out dimensions to be checked on site by contractor before work commences
5. this drawing remains copyright of function architecture.


copy/distribute only with consent of author

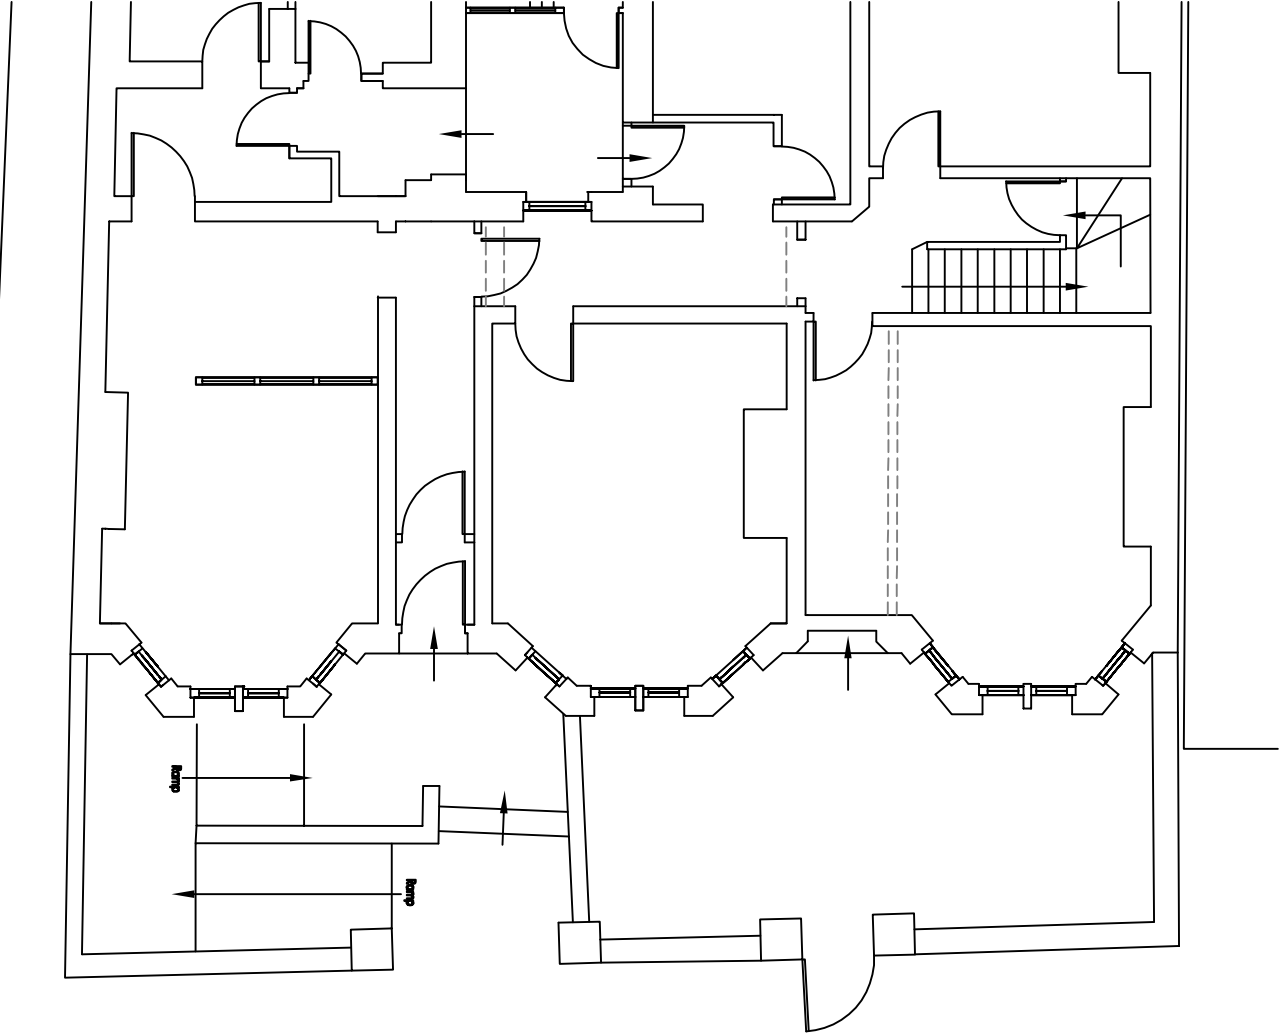


Existing Ground Floor Plan

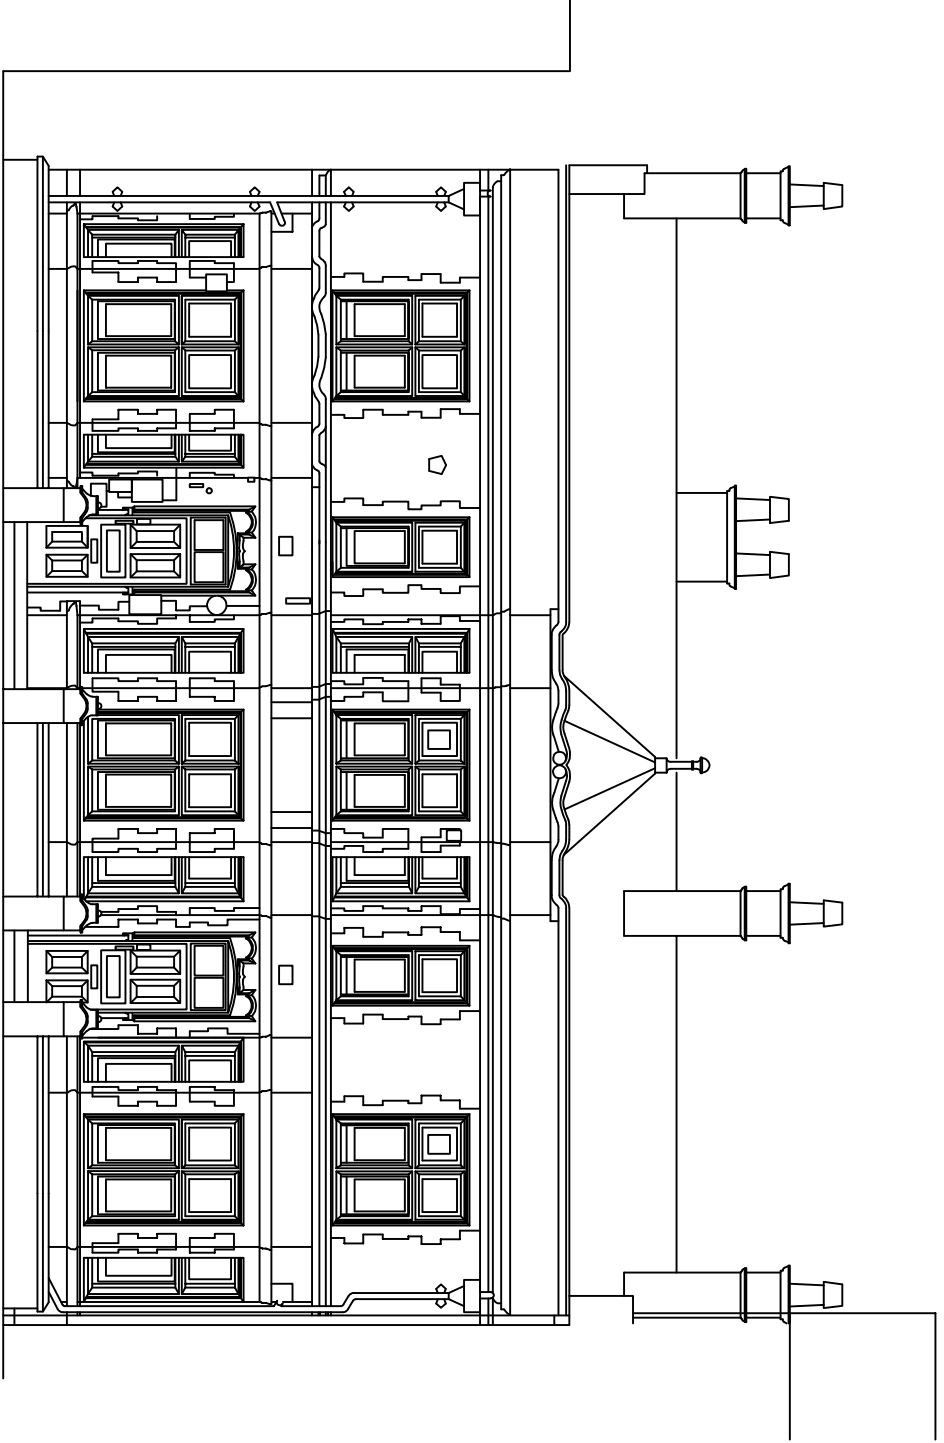


Existing Front Elevation

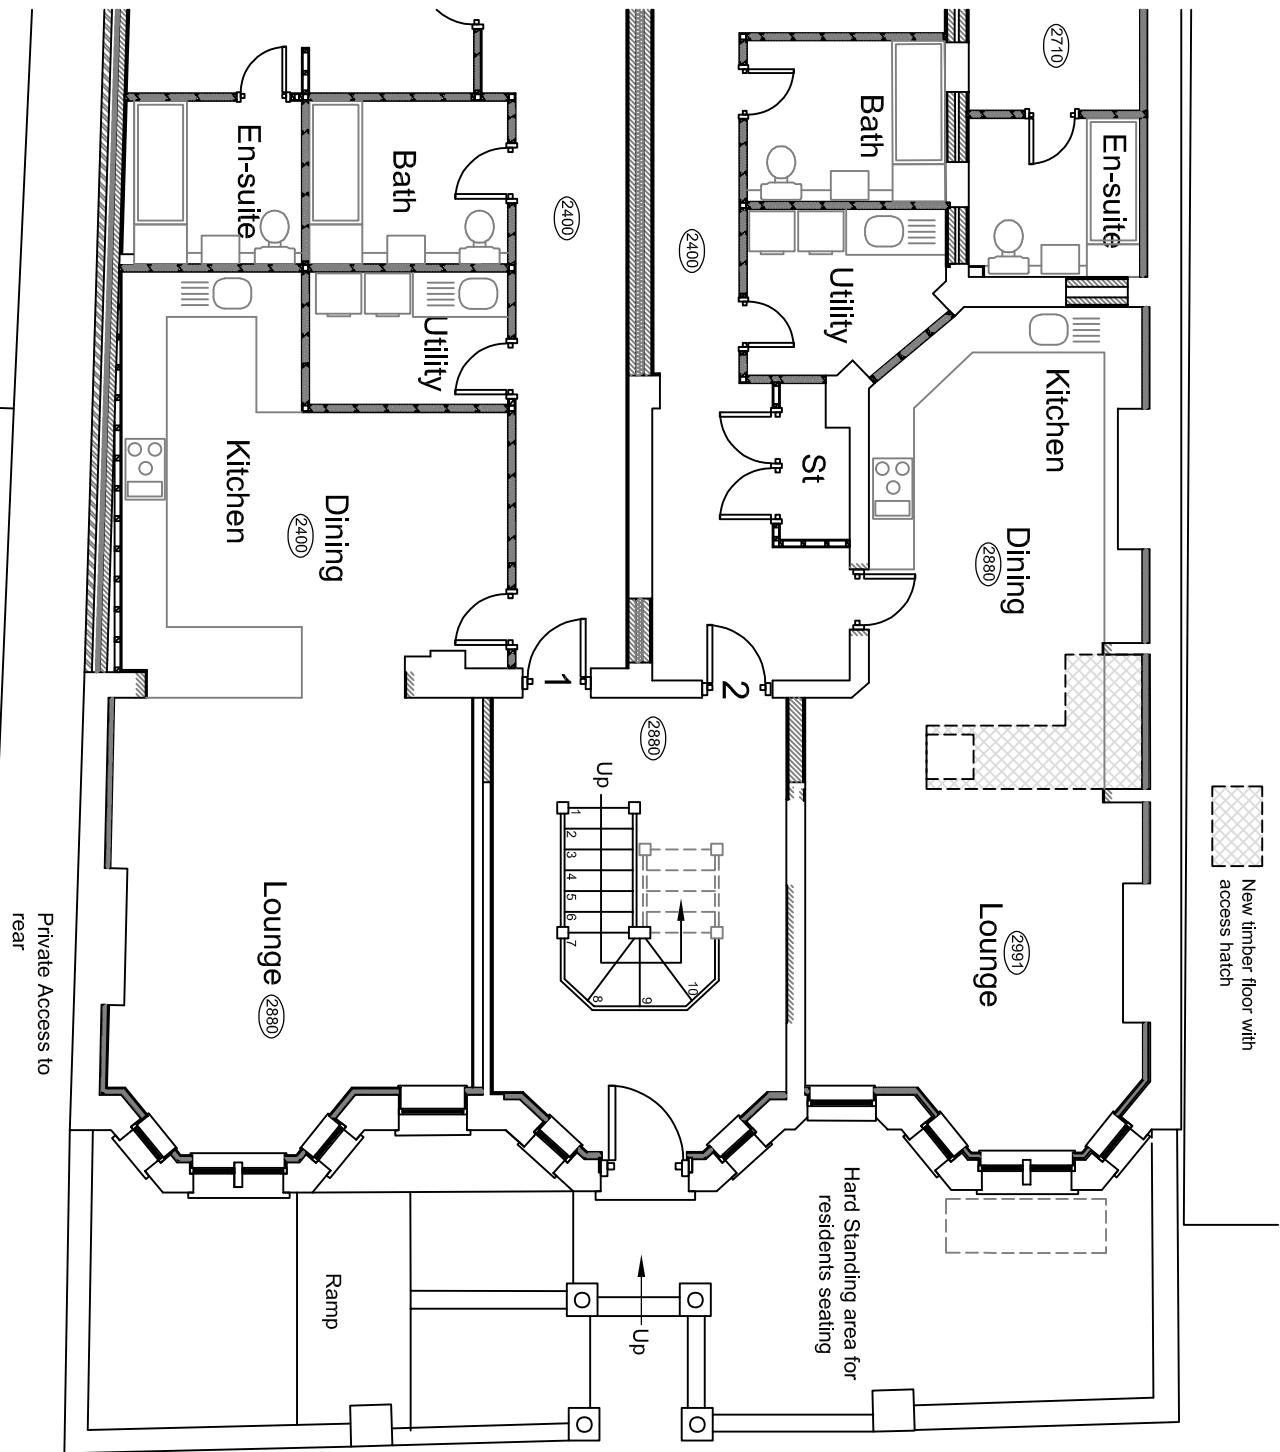

Planning Ground floor as Approved

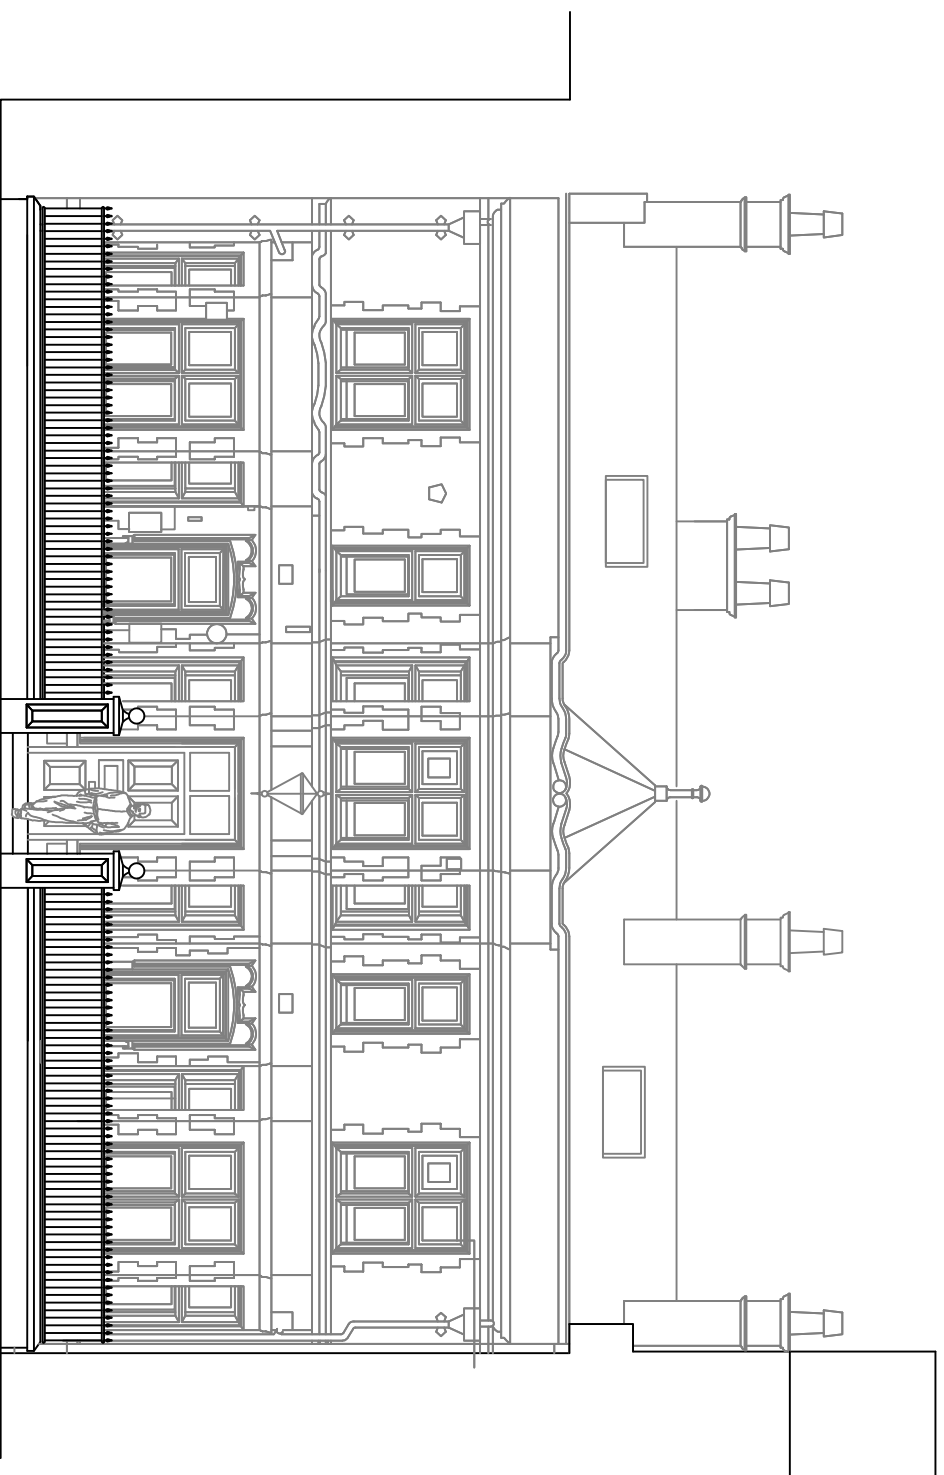

Proposed Front Elevation as Approved

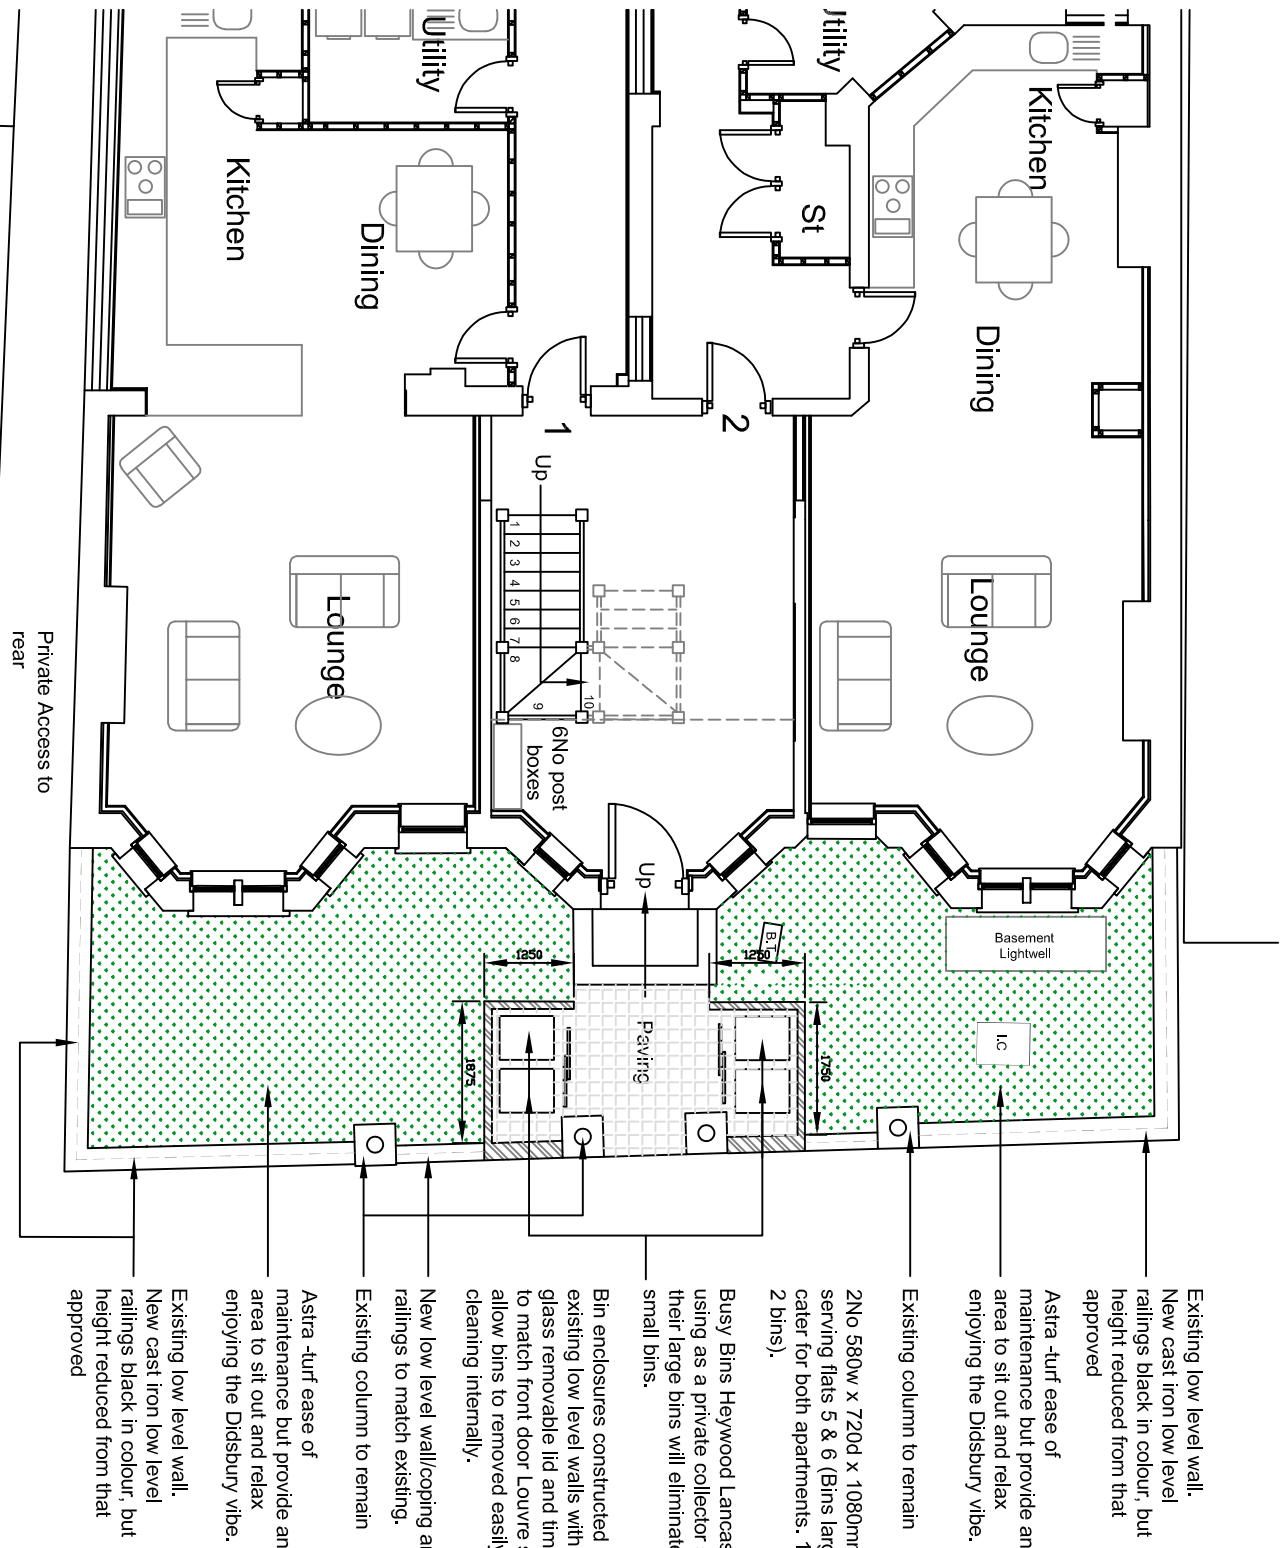


project:
Old Police Station
738-744 Wilmslow Rd
Didsbury
M20 2DW
client:
HUS Property
Developments Ltd
dwg:
Existing, Approved
& Amended Front
elevation and
external layout.
project no: 843
dwg no: 100
dwg date:26/04/22
dwg scale: 1:100
dwg revision:

4mation architecture
27 Blythe Avenue
Bracknell
Stockport
SK7 1EU

t0161 439 3255

www.4mation-architecture.com

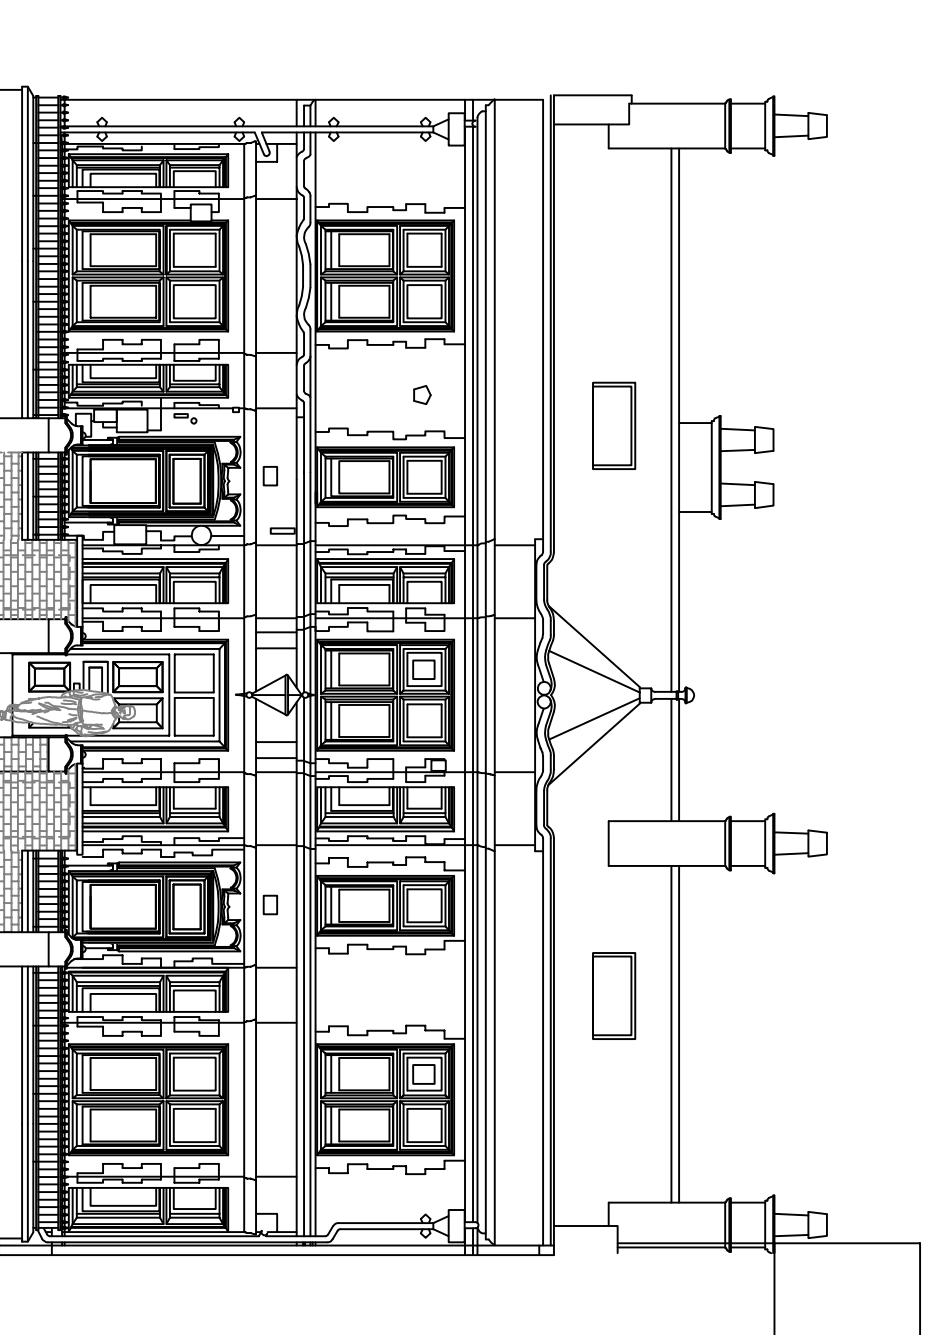

Proposed Front Elevation applied for

Approval was to remove the existing columns and provide cast iron railings and 210 new columns in line with the new opening at a height of 1500mm above ground.
New proposal is to retain 210 existing columns and provide a further 210 new for line with black cast iron railings at a height of approx. 1050mm above ground.