


PURPOSE OF ISSUE	
- Figured dimensions to be followed in preference to scale - All dimensions shall be verified by the Contractor(s) on site prior to work commencing and relevant orders being placed. - Any discrepancies to be brought to the attention of the Contract Administrator for instructions prior to proceeding. - This drawing is the copyright of the Architect	

room area plan

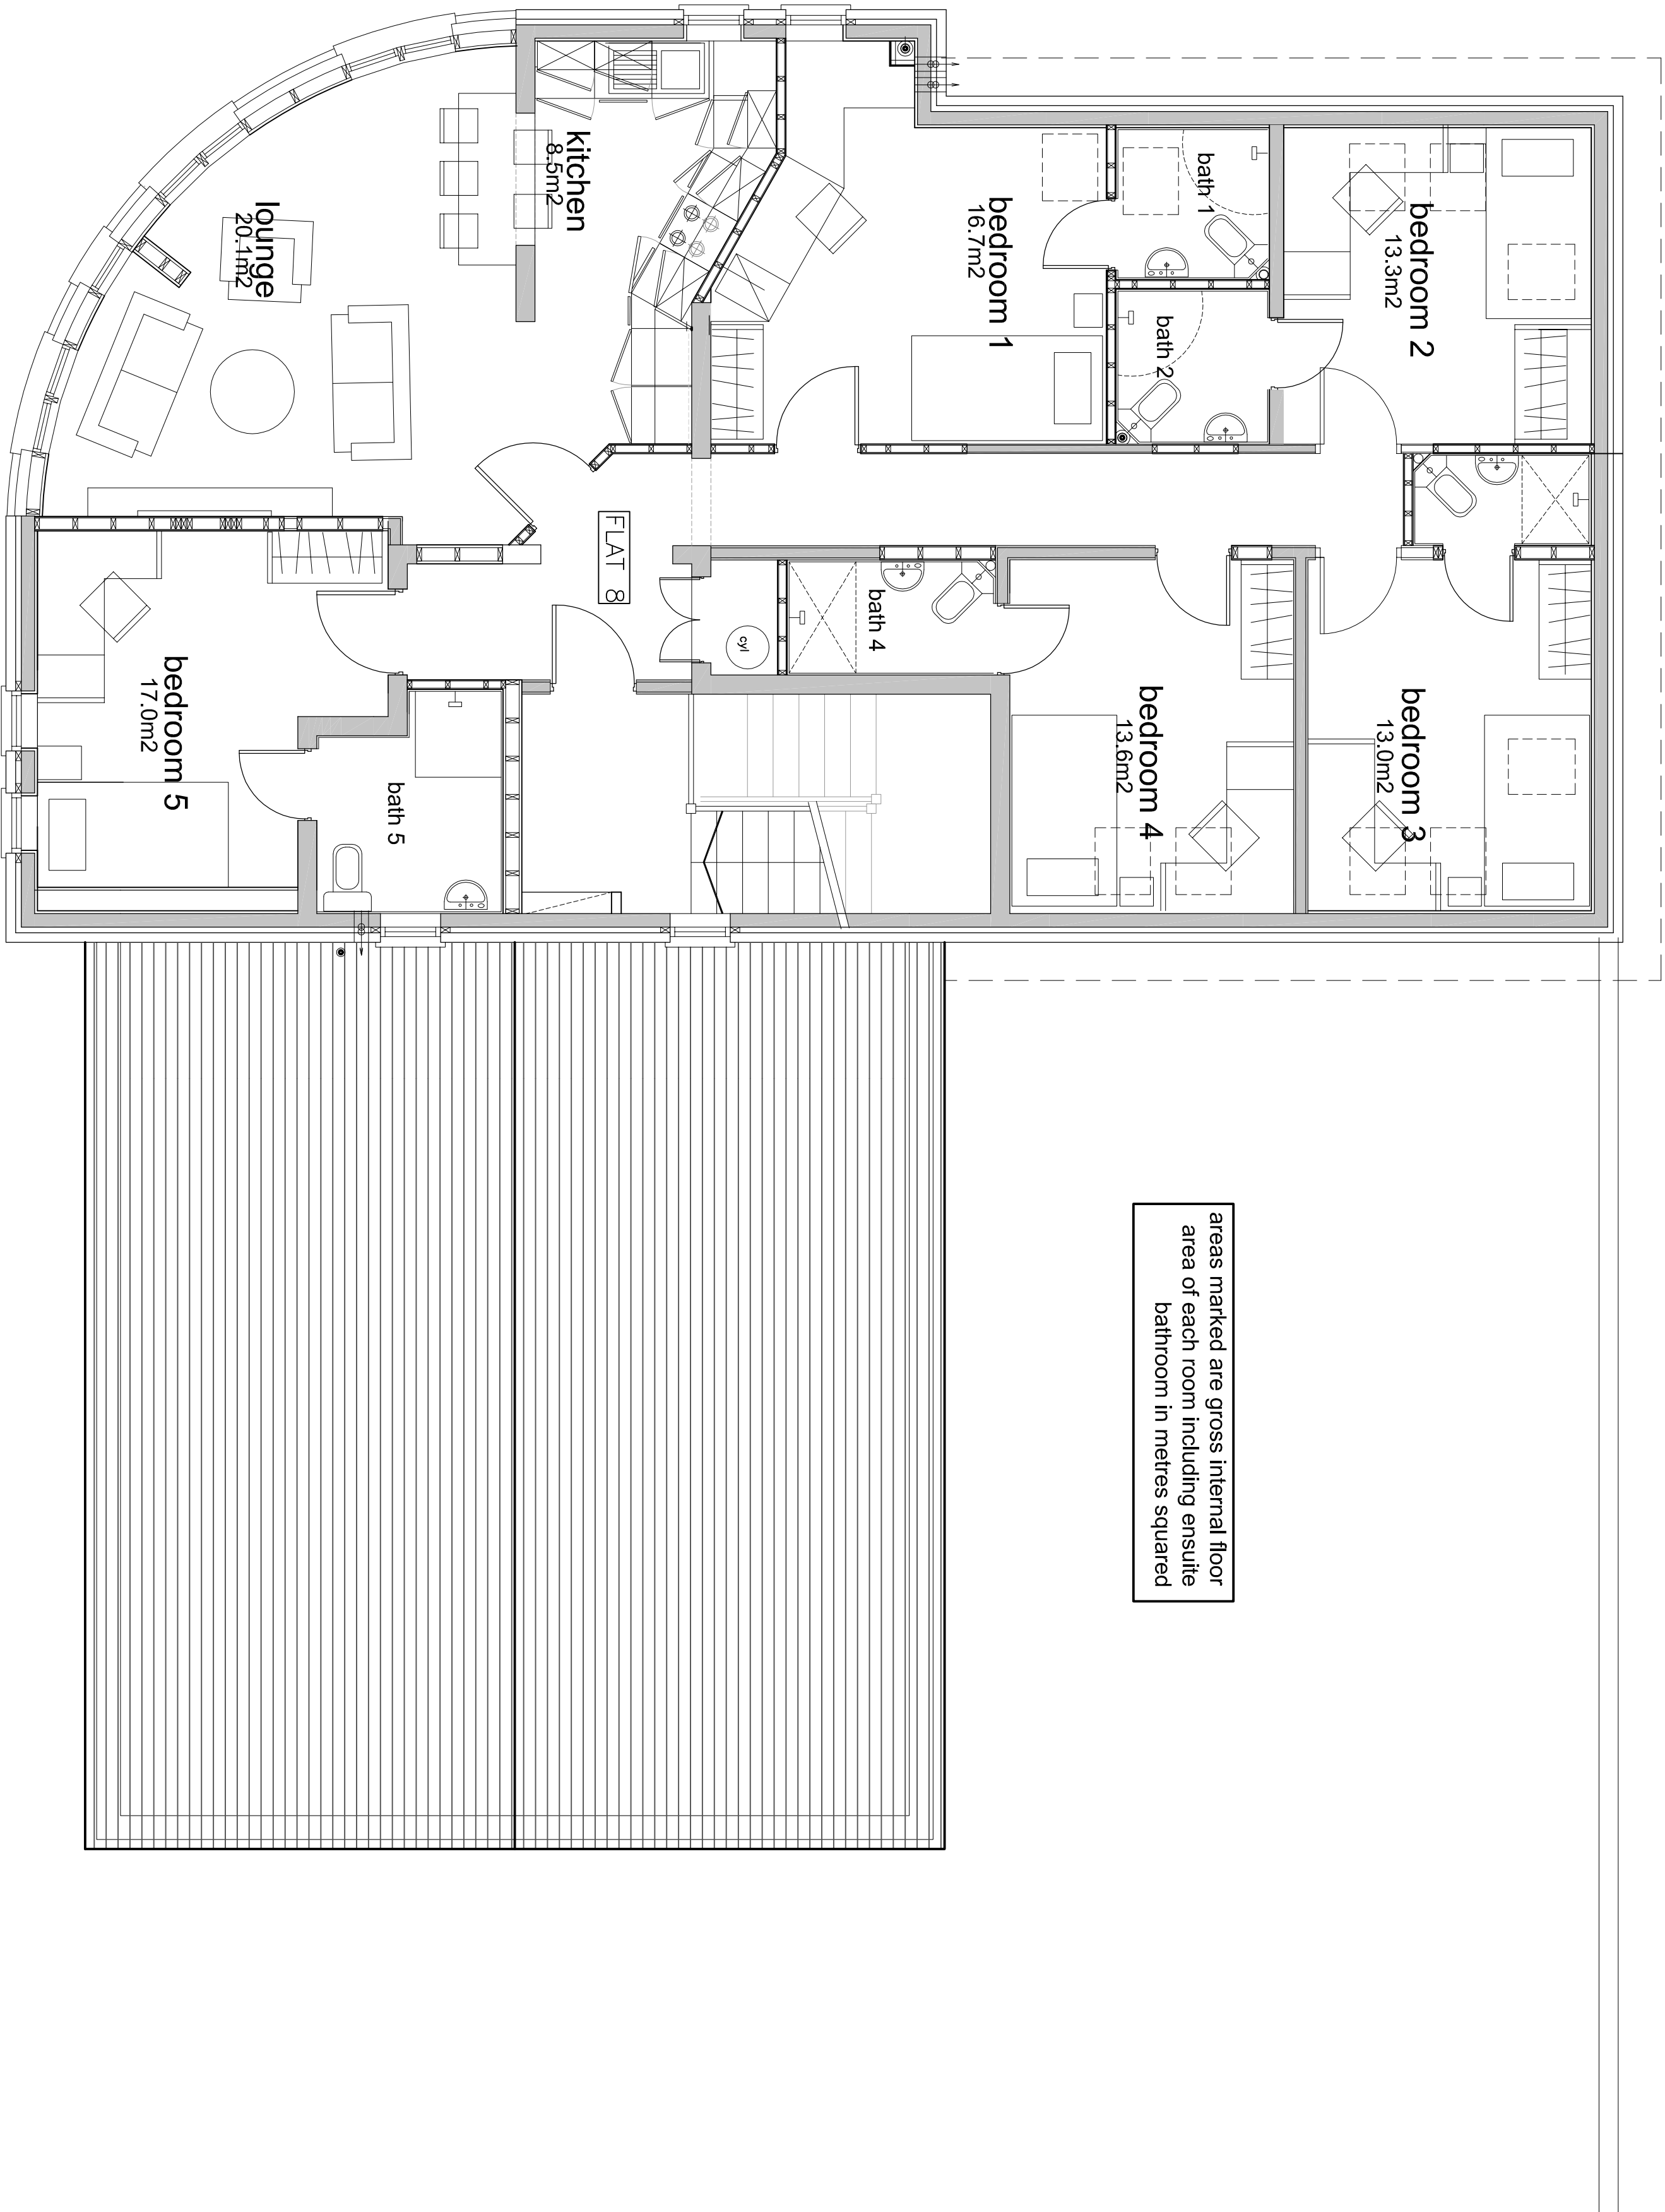

FOURTH FLOOR PLAN

REV.	DATE	SWF	DETAILS
	26/07/11	SWF	

SW FOULKES ARCHITECTS			
PROJECT: PROPOSED DEVELOPMENT Ocean House, Boundary Lane, Hulme DRAWING: PROPOSED FOURTH FLOOR PLAN Withington House 160-164 Wellington Road Withington Manchester United Kingdom M20 3FU			
DATE:	APR 2011	DRAWN BY:	CHECKED BY:
SCALE:	1:50 @A1	DRAWING NO:	REV:
		692.01 - C614	

T: +44 (0)161 434 4192

F: +44 (0)161 445 9820

info@swfoulkesarchitects.com

www.swfoulkesarchitects.com