



**OUTSIDE ELEVATION - SOUTH END**  
Left corner of the wall to be retained and restored.



**OUTSIDE ELEVATION - MIDDLE PART**  
Sandstone plinth to the left to be retained and restored.



**OUTSIDE ELEVATION - NORTH END**  
Wall to be demolished.

**GENERAL NOTES:**

For general notes, notes on vegetation and ecology and for key refer to sketch 5015327-RDG-00-ZZ-DR-S-0002 Elevation 1 - Goulden Street - Perimeter Walls.


All vegetation to be removed from the boundary walls and chimney and treatment to kill root structure to be applied.



**INSIDE ELEVATION - NORTH END**  
Wall to be mainly demolished.



**INSIDE ELEVATION - SOUTH END**  
Right corner to be retained and restored.

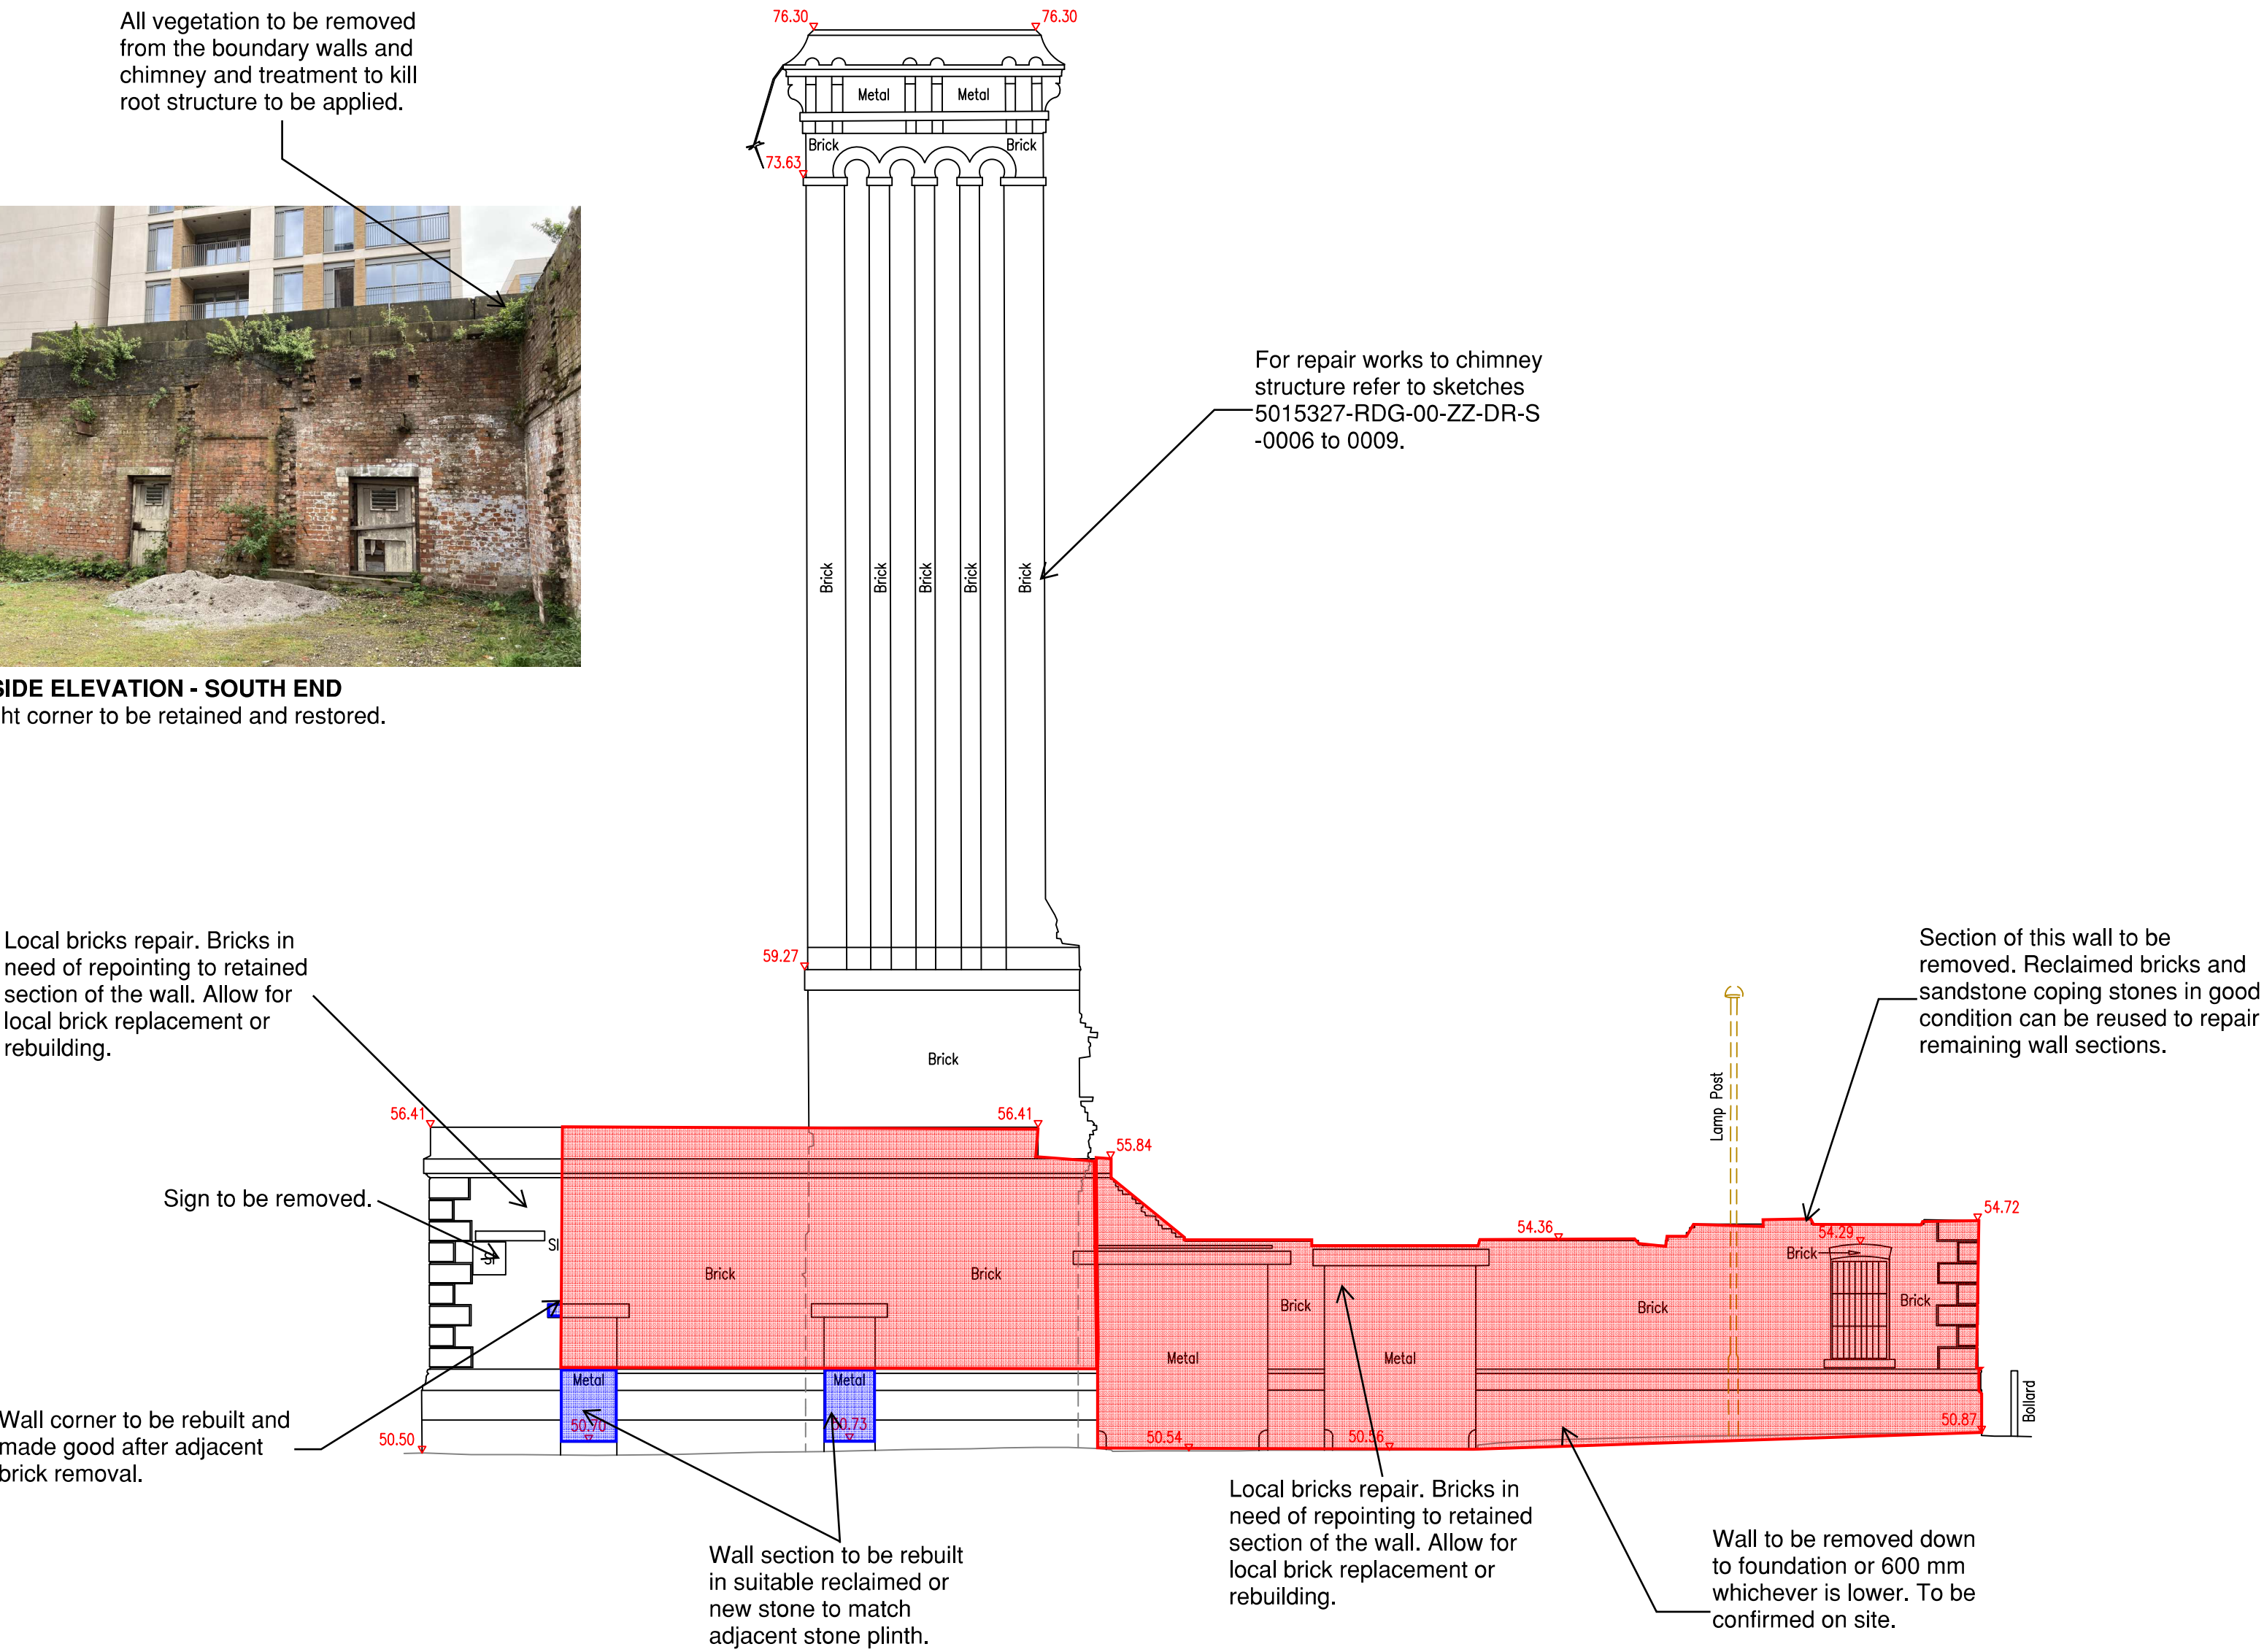

**KEY:**

|                                 |
|---------------------------------|
| REMOVED                         |
| INFILLED                        |
| REBUILT/REPOINTED/REPLACED      |
| RETAINED, REPAIRED AND RESTORED |

**OUTSIDE ELEVATION 4 - CHADDERTON STREET**

DRAWINGS ARE INDICATIVE ONLY TO OUTLINE THE GENERAL SCOPE OF WORKS FOR THE STONE REPAIR AND RESTORATION WORKS. FINAL EXTENT AND DETAIL SPECIFICATION TO BE CONFIRMED BY SPECIALIST STONE CONSERVATION SUB-CONTRACTOR AND AGREED WITH CONSERVATION OFFICE PRIOR TO WORKS COMMENCING.

ALL MASONRY TO BE REMOVED TO BE UNDERTAKEN IN A CAREFUL AND CONSIDERED MANNER. ALL SUITABLE BRICKS FOR RE-USE TO BE NEATLY STACKED IN AN AGREED LOCATION ON SITE.

EXACT EXTENT OF REPAIR AND RESTORATION WORKS TO BE CONFIRMED BY SPECIALIST STONE CONSERVATION SUB-CONTRACTOR FOLLOWING NON-INTRUSIVE/ABRASIVE CLEANING PROCESS.

ADD CDM 2015 RESIDUAL RISK NOTES;  
CONTRACTOR TO ENSURE TEMPORARY STABILITY OF ALL ELEMENTS DURING THE WORKS. ALL TEMPORARY WORKS TO CONTRACTOR DESIGN.

|    |          |       |            |                                                     |
|----|----------|-------|------------|-----------------------------------------------------|
| P3 | 13.07.21 | KL    | NB         | Preliminary Issue - demolished wall section updated |
| P2 | 09.06.21 | KL    | NB         | Preliminary Issue                                   |
| P1 | 20.05.21 | KL    | NB         | Preliminary Issue for Discussion                    |
| No | DATE     | DRAWN | REV.D. ENG | AMENDMENT                                           |

|             |  |  |  |  |
|-------------|--|--|--|--|
| PRELIMINARY |  |  |  |  |
|-------------|--|--|--|--|

COPYRIGHT:

The concepts and the information contained in this document are the copyright of Ridge and Partners LLP. Use or copying of the document in whole or part without written permission of Ridge and Partners LLP constitutes an infringement of copyright.

|       |  |                                                       |  |  |
|-------|--|-------------------------------------------------------|--|--|
| RIDGE |  | MULTIDISCIPLINE PROPERTY AND CONSTRUCTION CONSULTANTS |  |  |
|-------|--|-------------------------------------------------------|--|--|

|                |  |  |  |  |
|----------------|--|--|--|--|
| CLIENT         |  |  |  |  |
| MULBURY CITY   |  |  |  |  |
| PROJECT        |  |  |  |  |
| GOULDEN STREET |  |  |  |  |

|          |  |    |          |       |
|----------|--|----|----------|-------|
| DRAWN BY |  | KL | ENGINEER | KL/NB |
|----------|--|----|----------|-------|

|                                                                                                  |  |  |  |  |
|--------------------------------------------------------------------------------------------------|--|--|--|--|
| TITLE                                                                                            |  |  |  |  |
| EXISTING ELEVATION AND PROPOSED REPAIR WORKS - ELEVATION 4 - CHADDERTON STREET - Perimeter walls |  |  |  |  |

|       |       |                             |  |           |
|-------|-------|-----------------------------|--|-----------|
| SCALE | SHEET | DRAWING No.                 |  | ISSUE No. |
| NTS   | A1    | 5015327-RDG-00-ZZ-SK-S-0005 |  | P3        |