


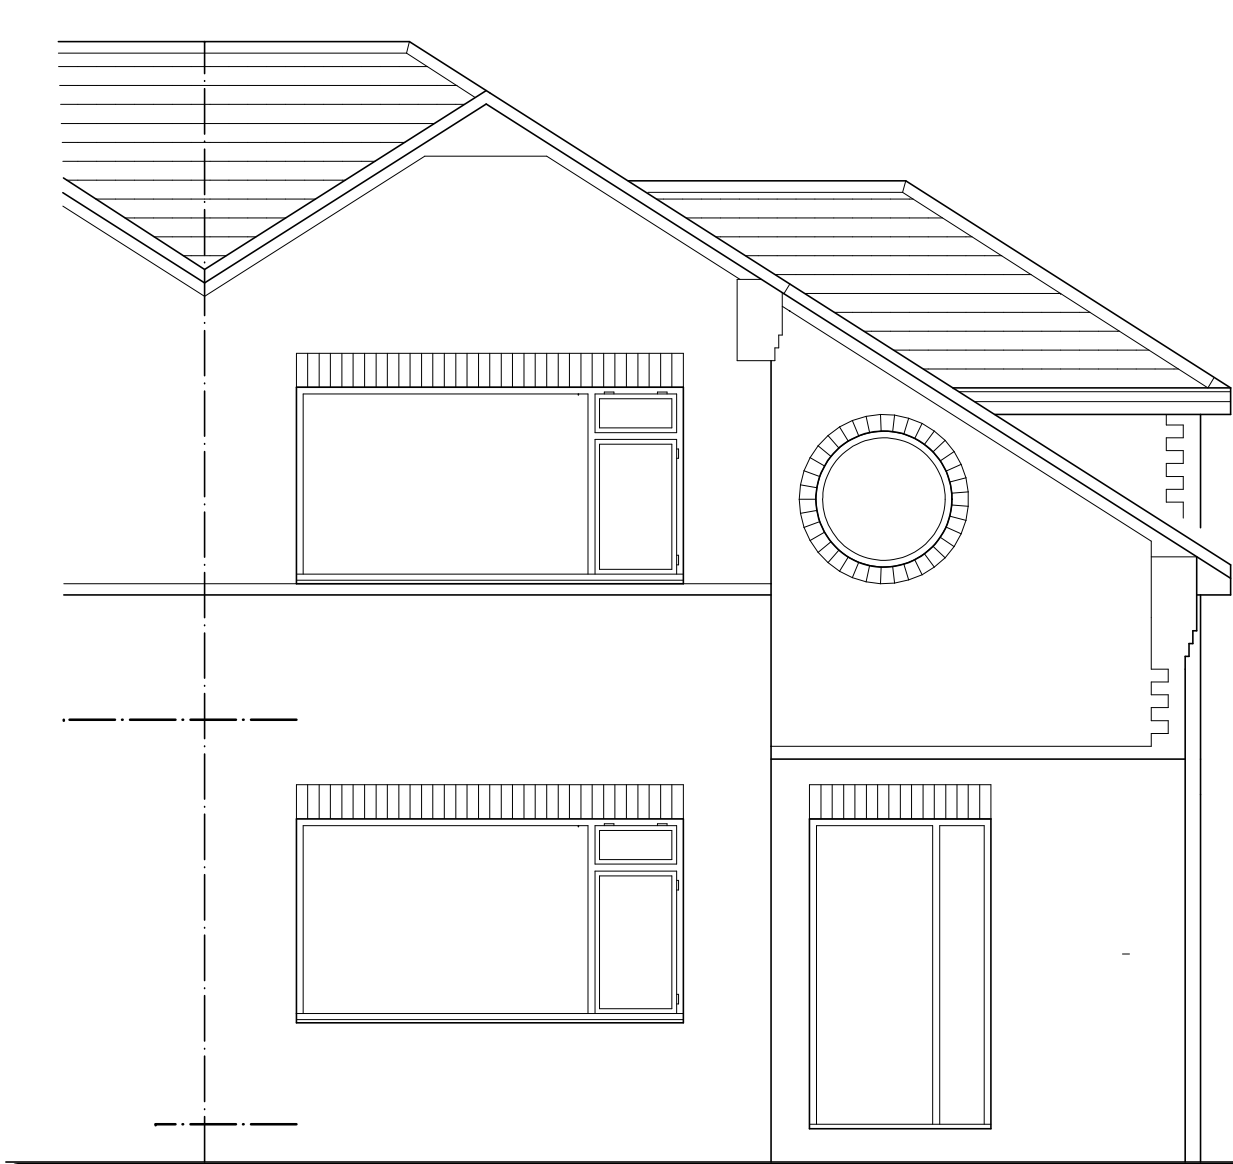

front elevation.




side elevation.




rear elevation.

line of existing timber decking.


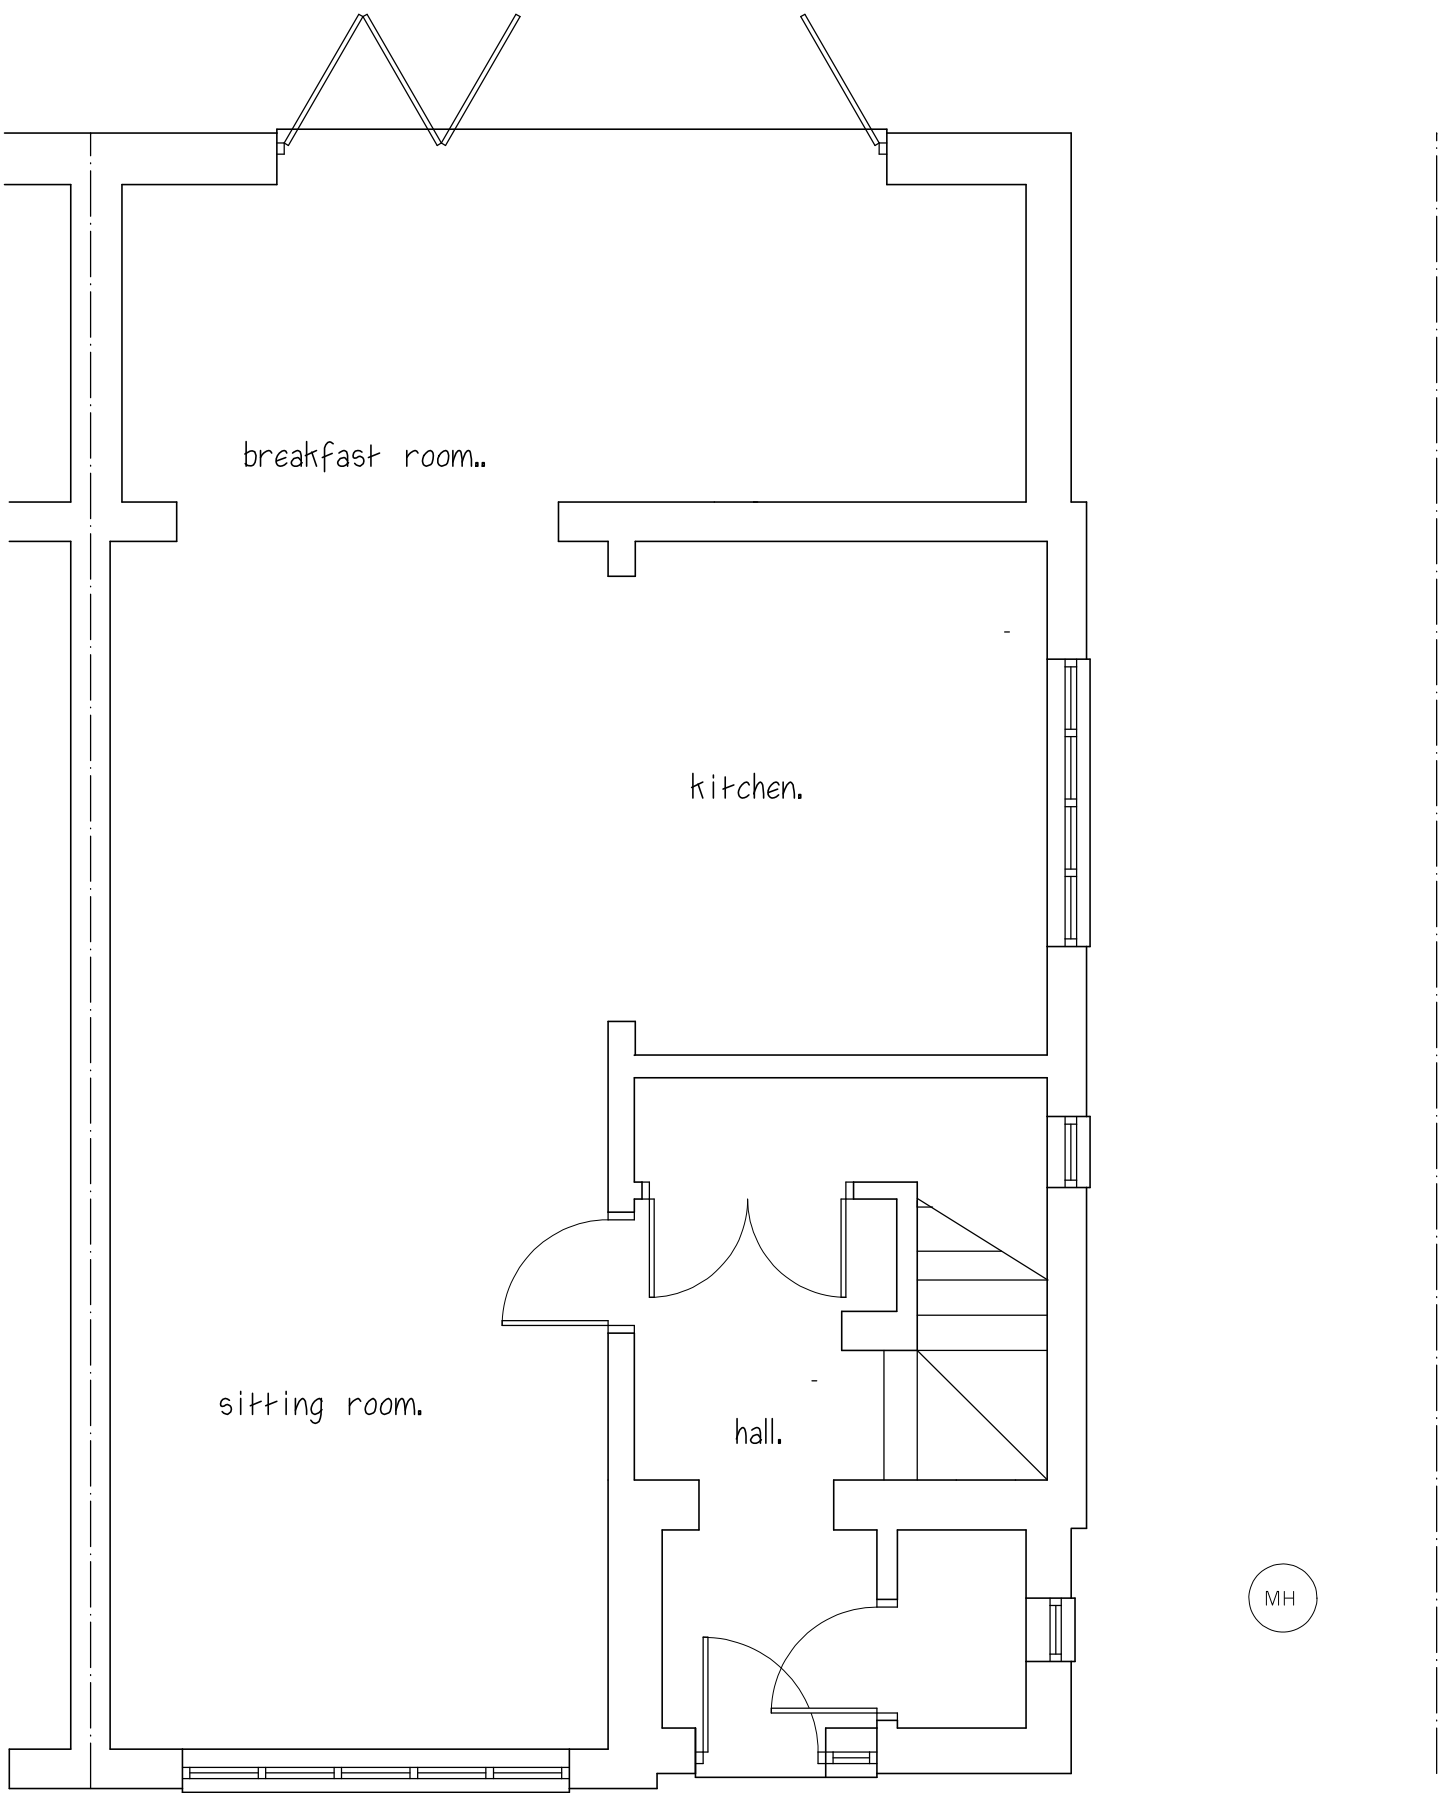


ground floor plan.

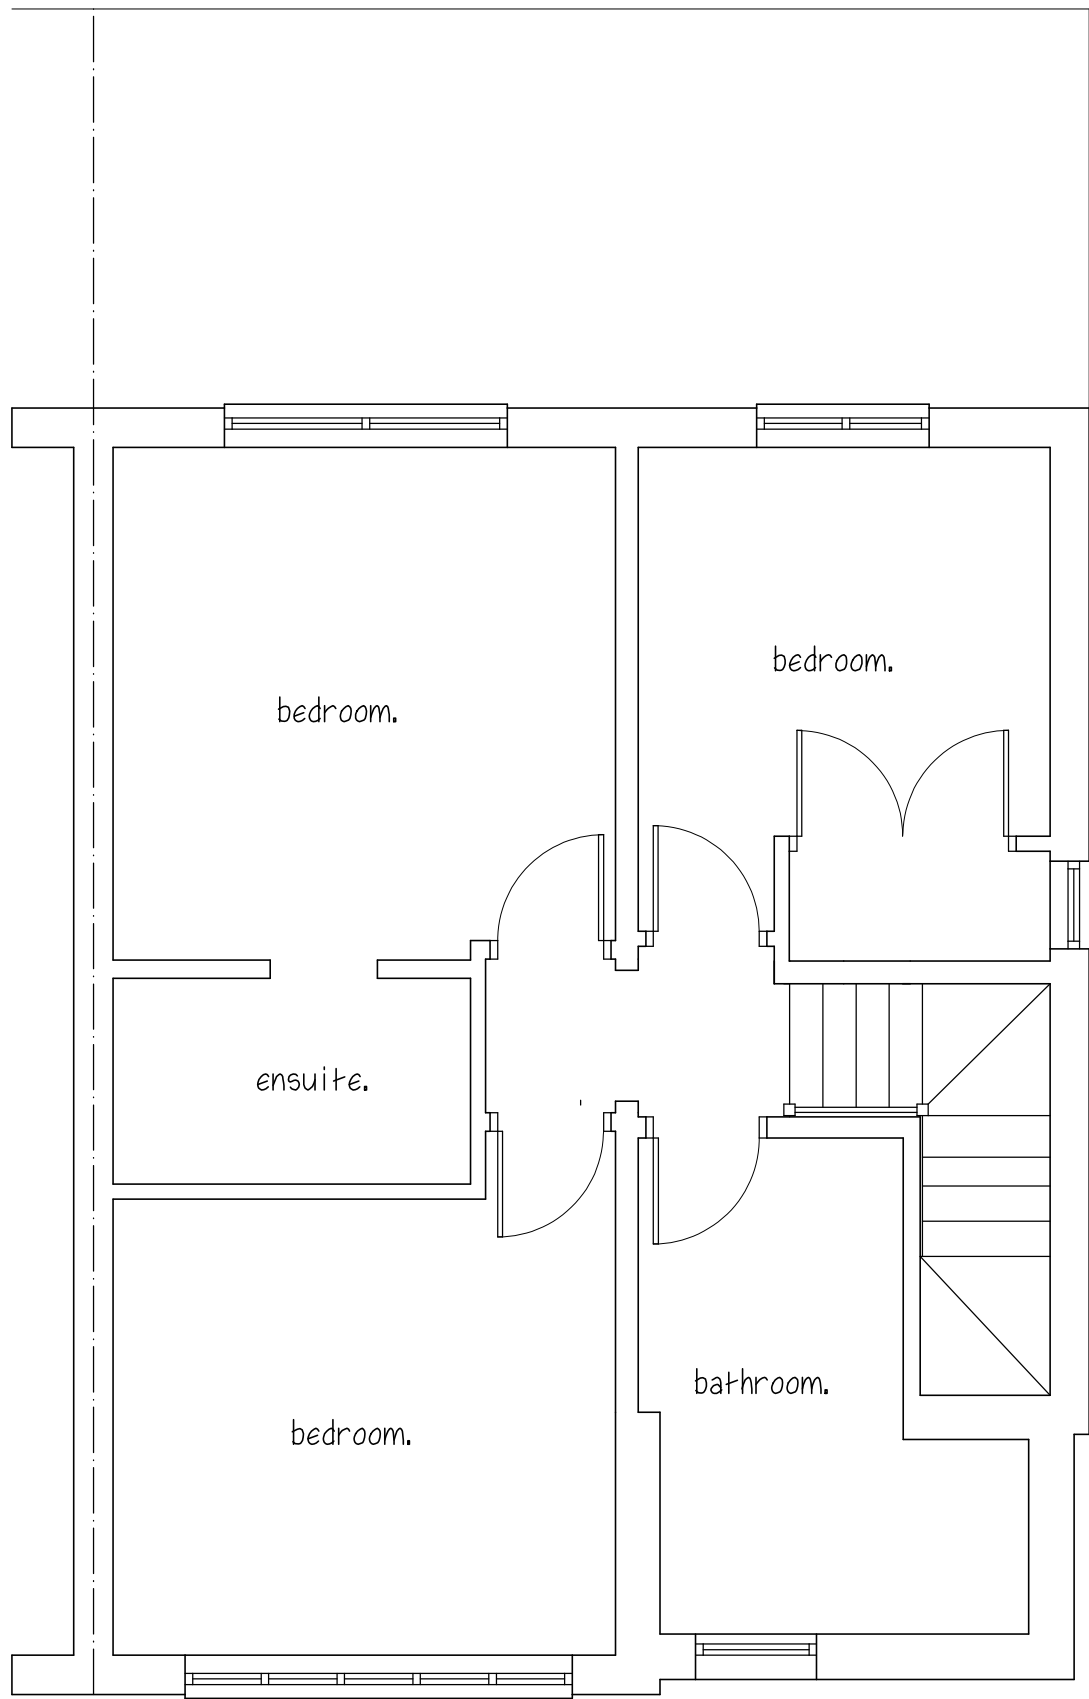

first floor plan.

Stanfords VectorMap

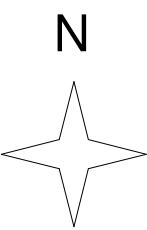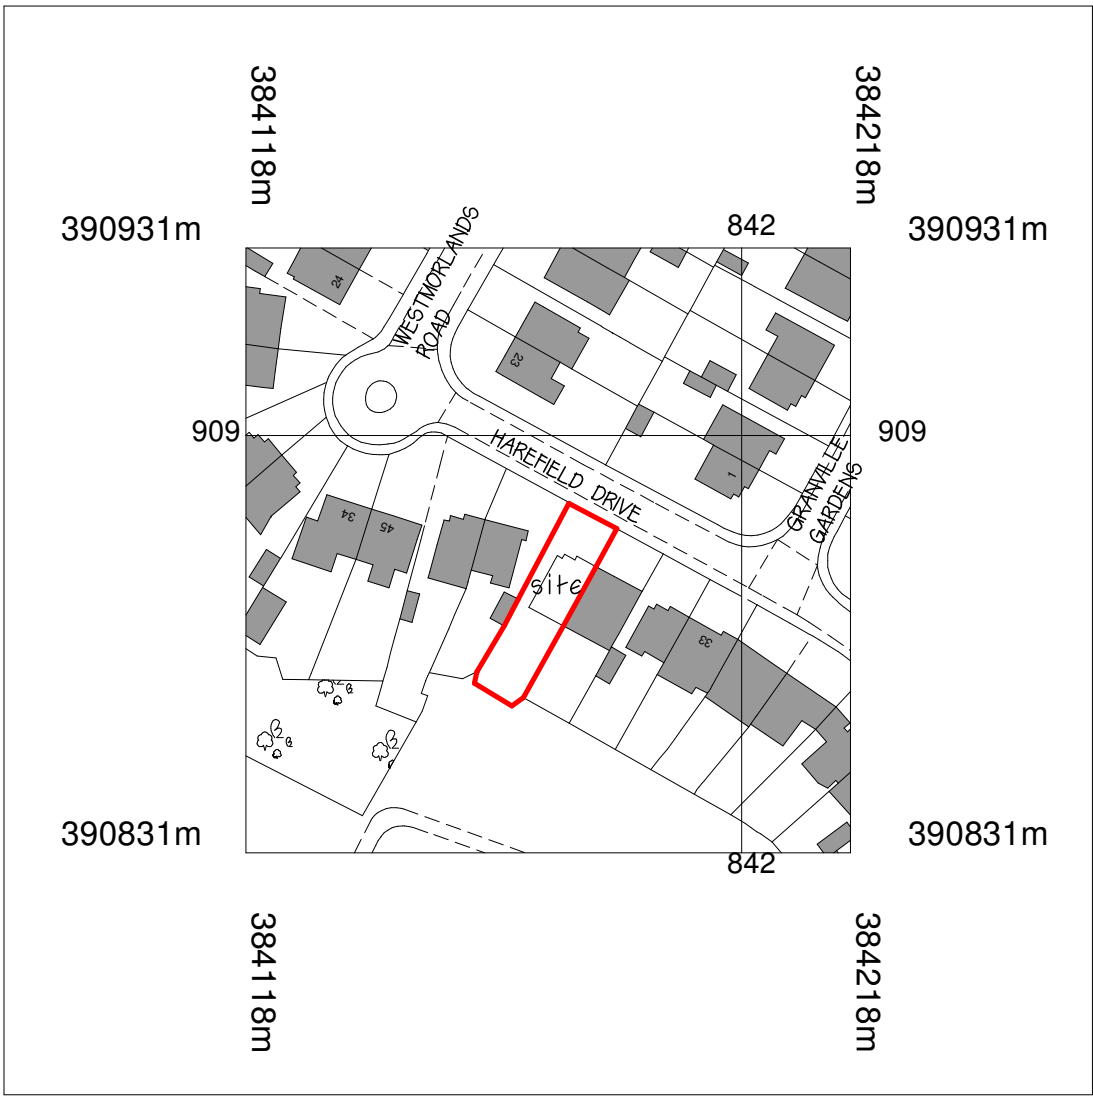

20 0 20 40 60 80 100
Metres

© Crown copyright and database rights 2021 OS 100035409
Reproduction in whole or in part is prohibited
without the permission of Ordnance Survey.

location plan 1:1250

1:100
0 0.5 1m 2m 3m 4m 5m 6m
0 0.5 1m 1.5 2m 2.5 3m
1:50

Survey Drawing.

39 Harefield Drive,
Didsbury.

G.D.A Design Associates Ltd.

**4 Oakleigh Court
Congleton,
Cheshire
CW12 4NP
TEL: 01260 273331**

Date.	APR 21	Scale.	1:50 1:1250
Drawn.	DJA	Drg. No.	21/12/01

Note.
All dimensions must be checked on site.
Drawing size A1.