


NOTES

- Design & drawings are copyright of Hive Architects Studio Ltd. and written permission must be obtained before duplication
- Do not scale from drawing or derive dimensions from digital forms
- All dimensions are to be checked before commencing work or placing orders
- Any discrepancy found between information herein and that given elsewhere or found on site shall be reported in writing to the architect immediately

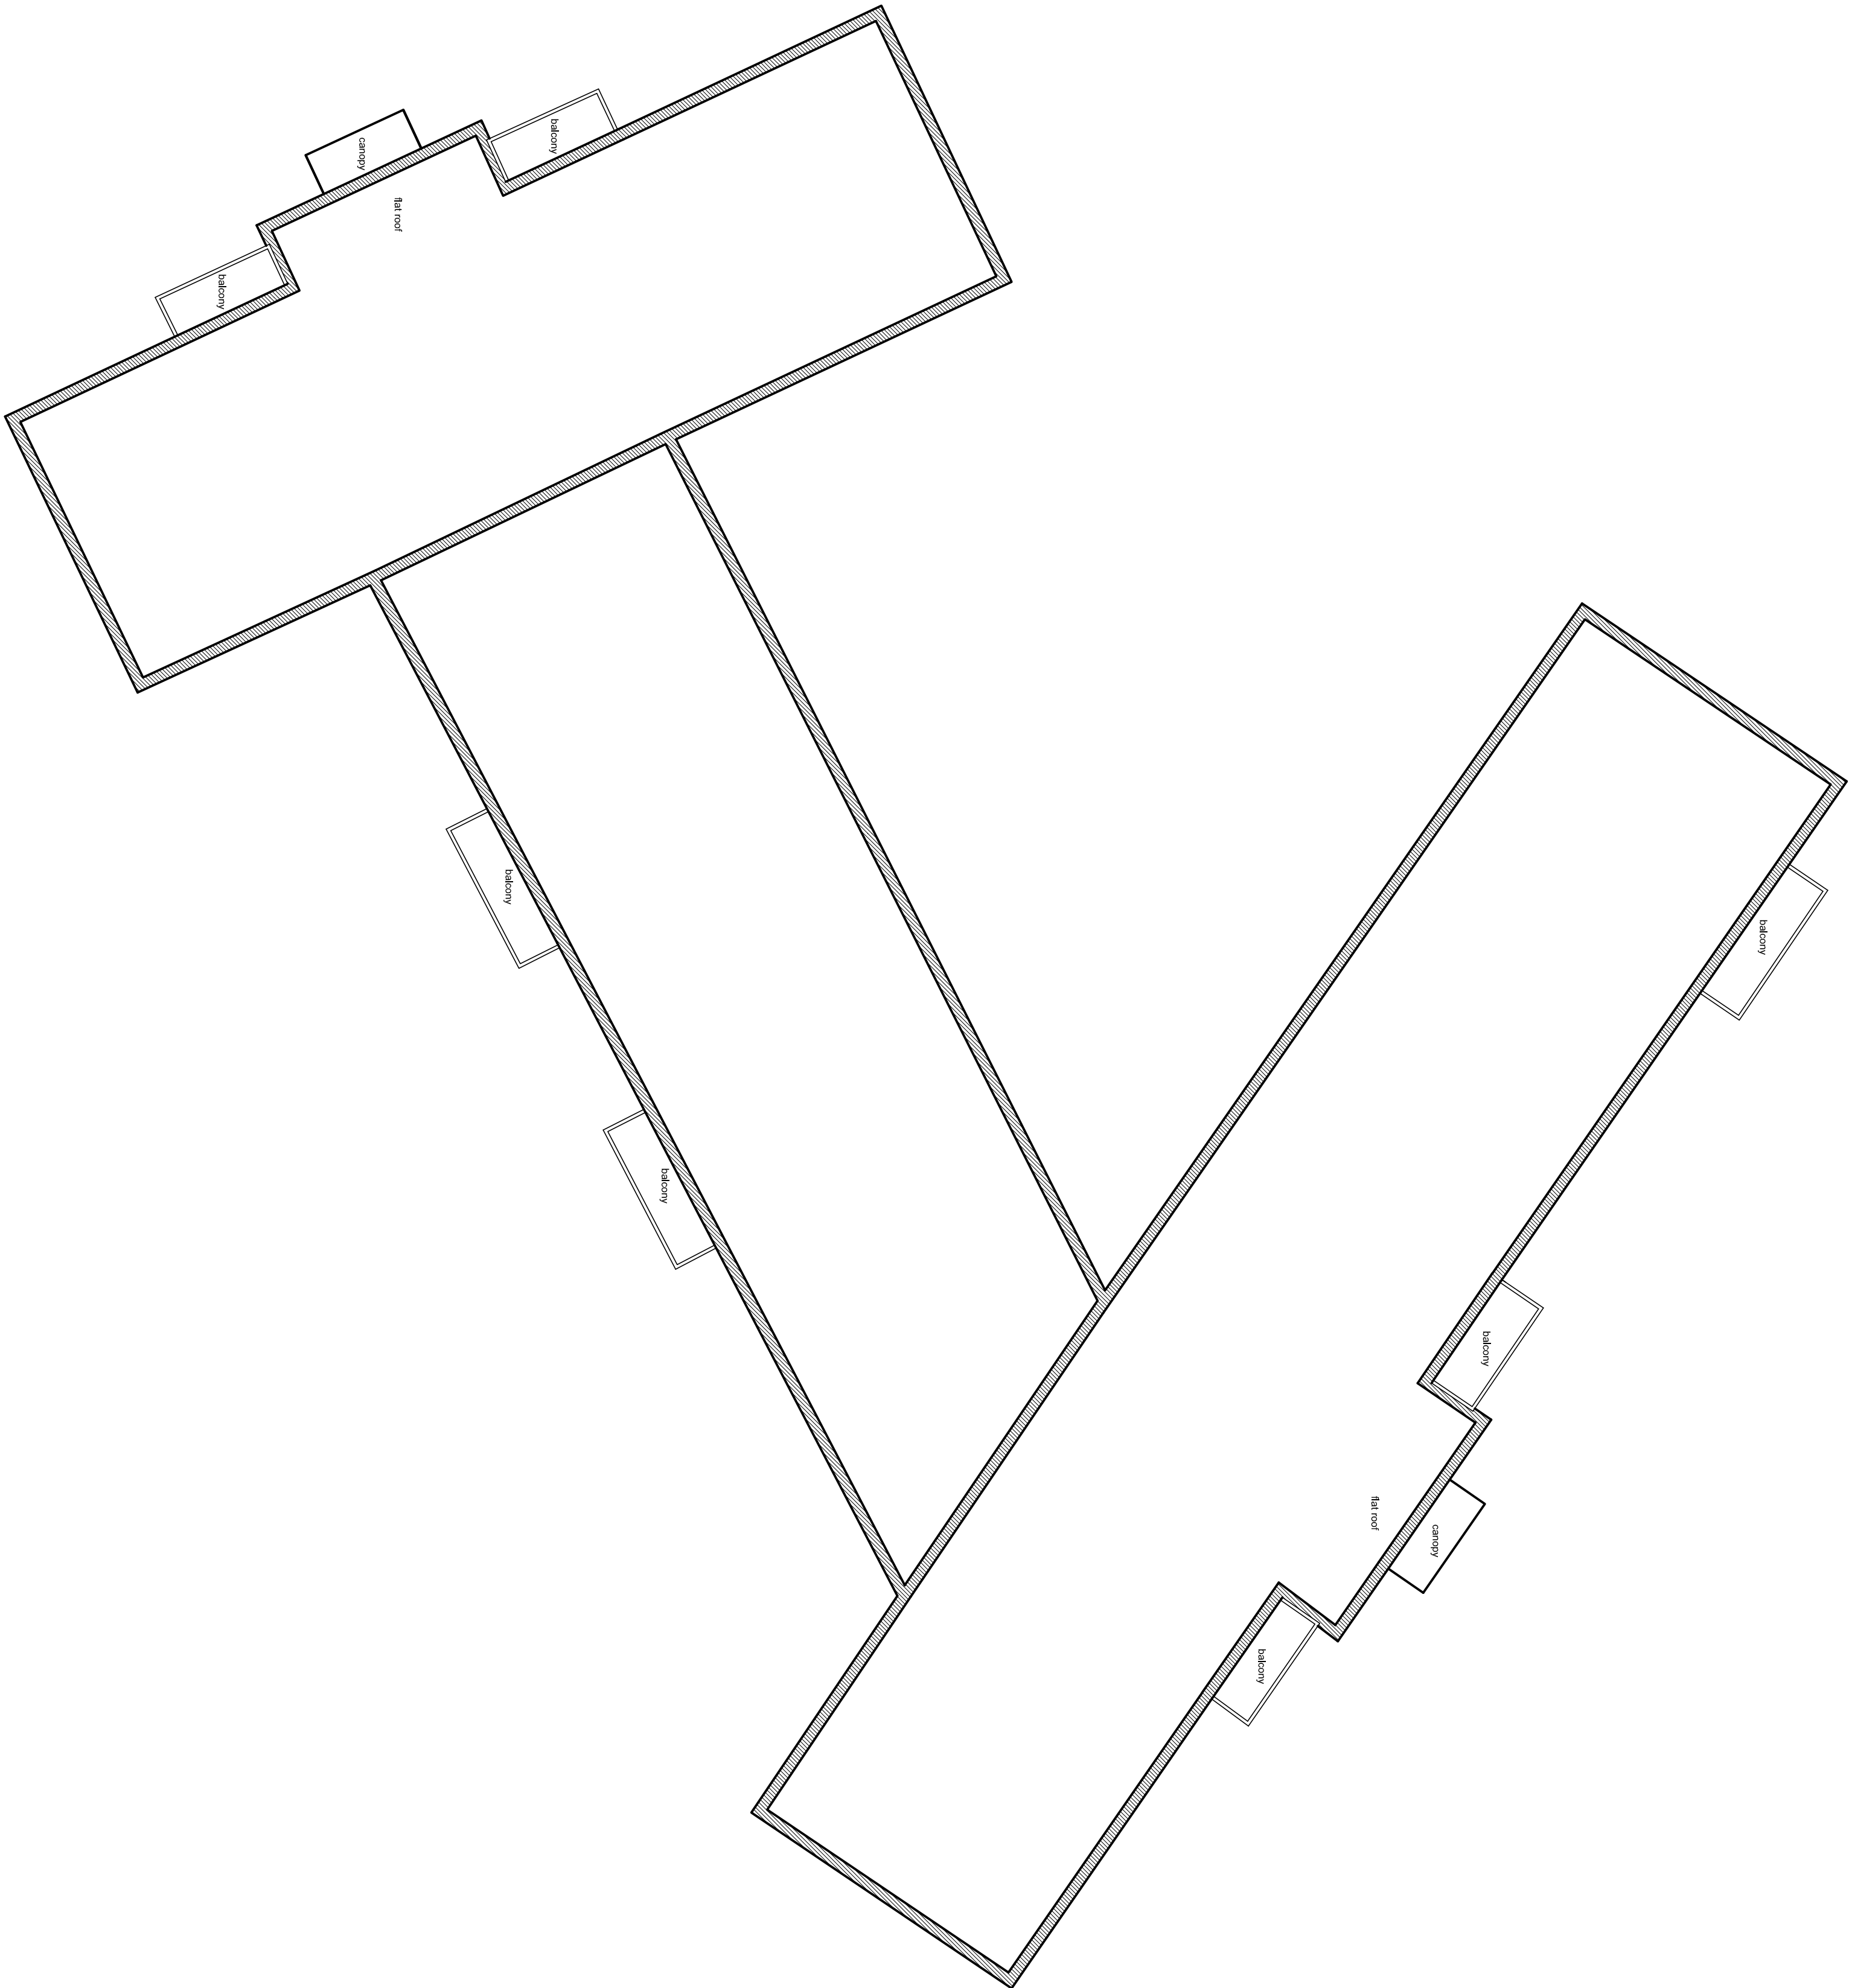

EXISTING FIRST FLOOR PLAN 1:100

Rev	Date	By	Note
-----	------	----	------

	Hive Architects Studio Ltd. Beck House, 77a King Street, Knutsford, WA16 6DX T: 01565 748050 E: hello@hivearchitects.co.uk W: www.hivearchitects.co.uk Registered in England: 07507889
Project	Alterations at Holmwood Court, Didsbury, Manchester, M20 6AAE
Project Ref	157-03
Drawing Title	Existing South East Side Elevation
Drawing no.	03
Scale	STATED @ A1
Date	18/06/21
Drawn	PB
Stage	Planning
Revision	