
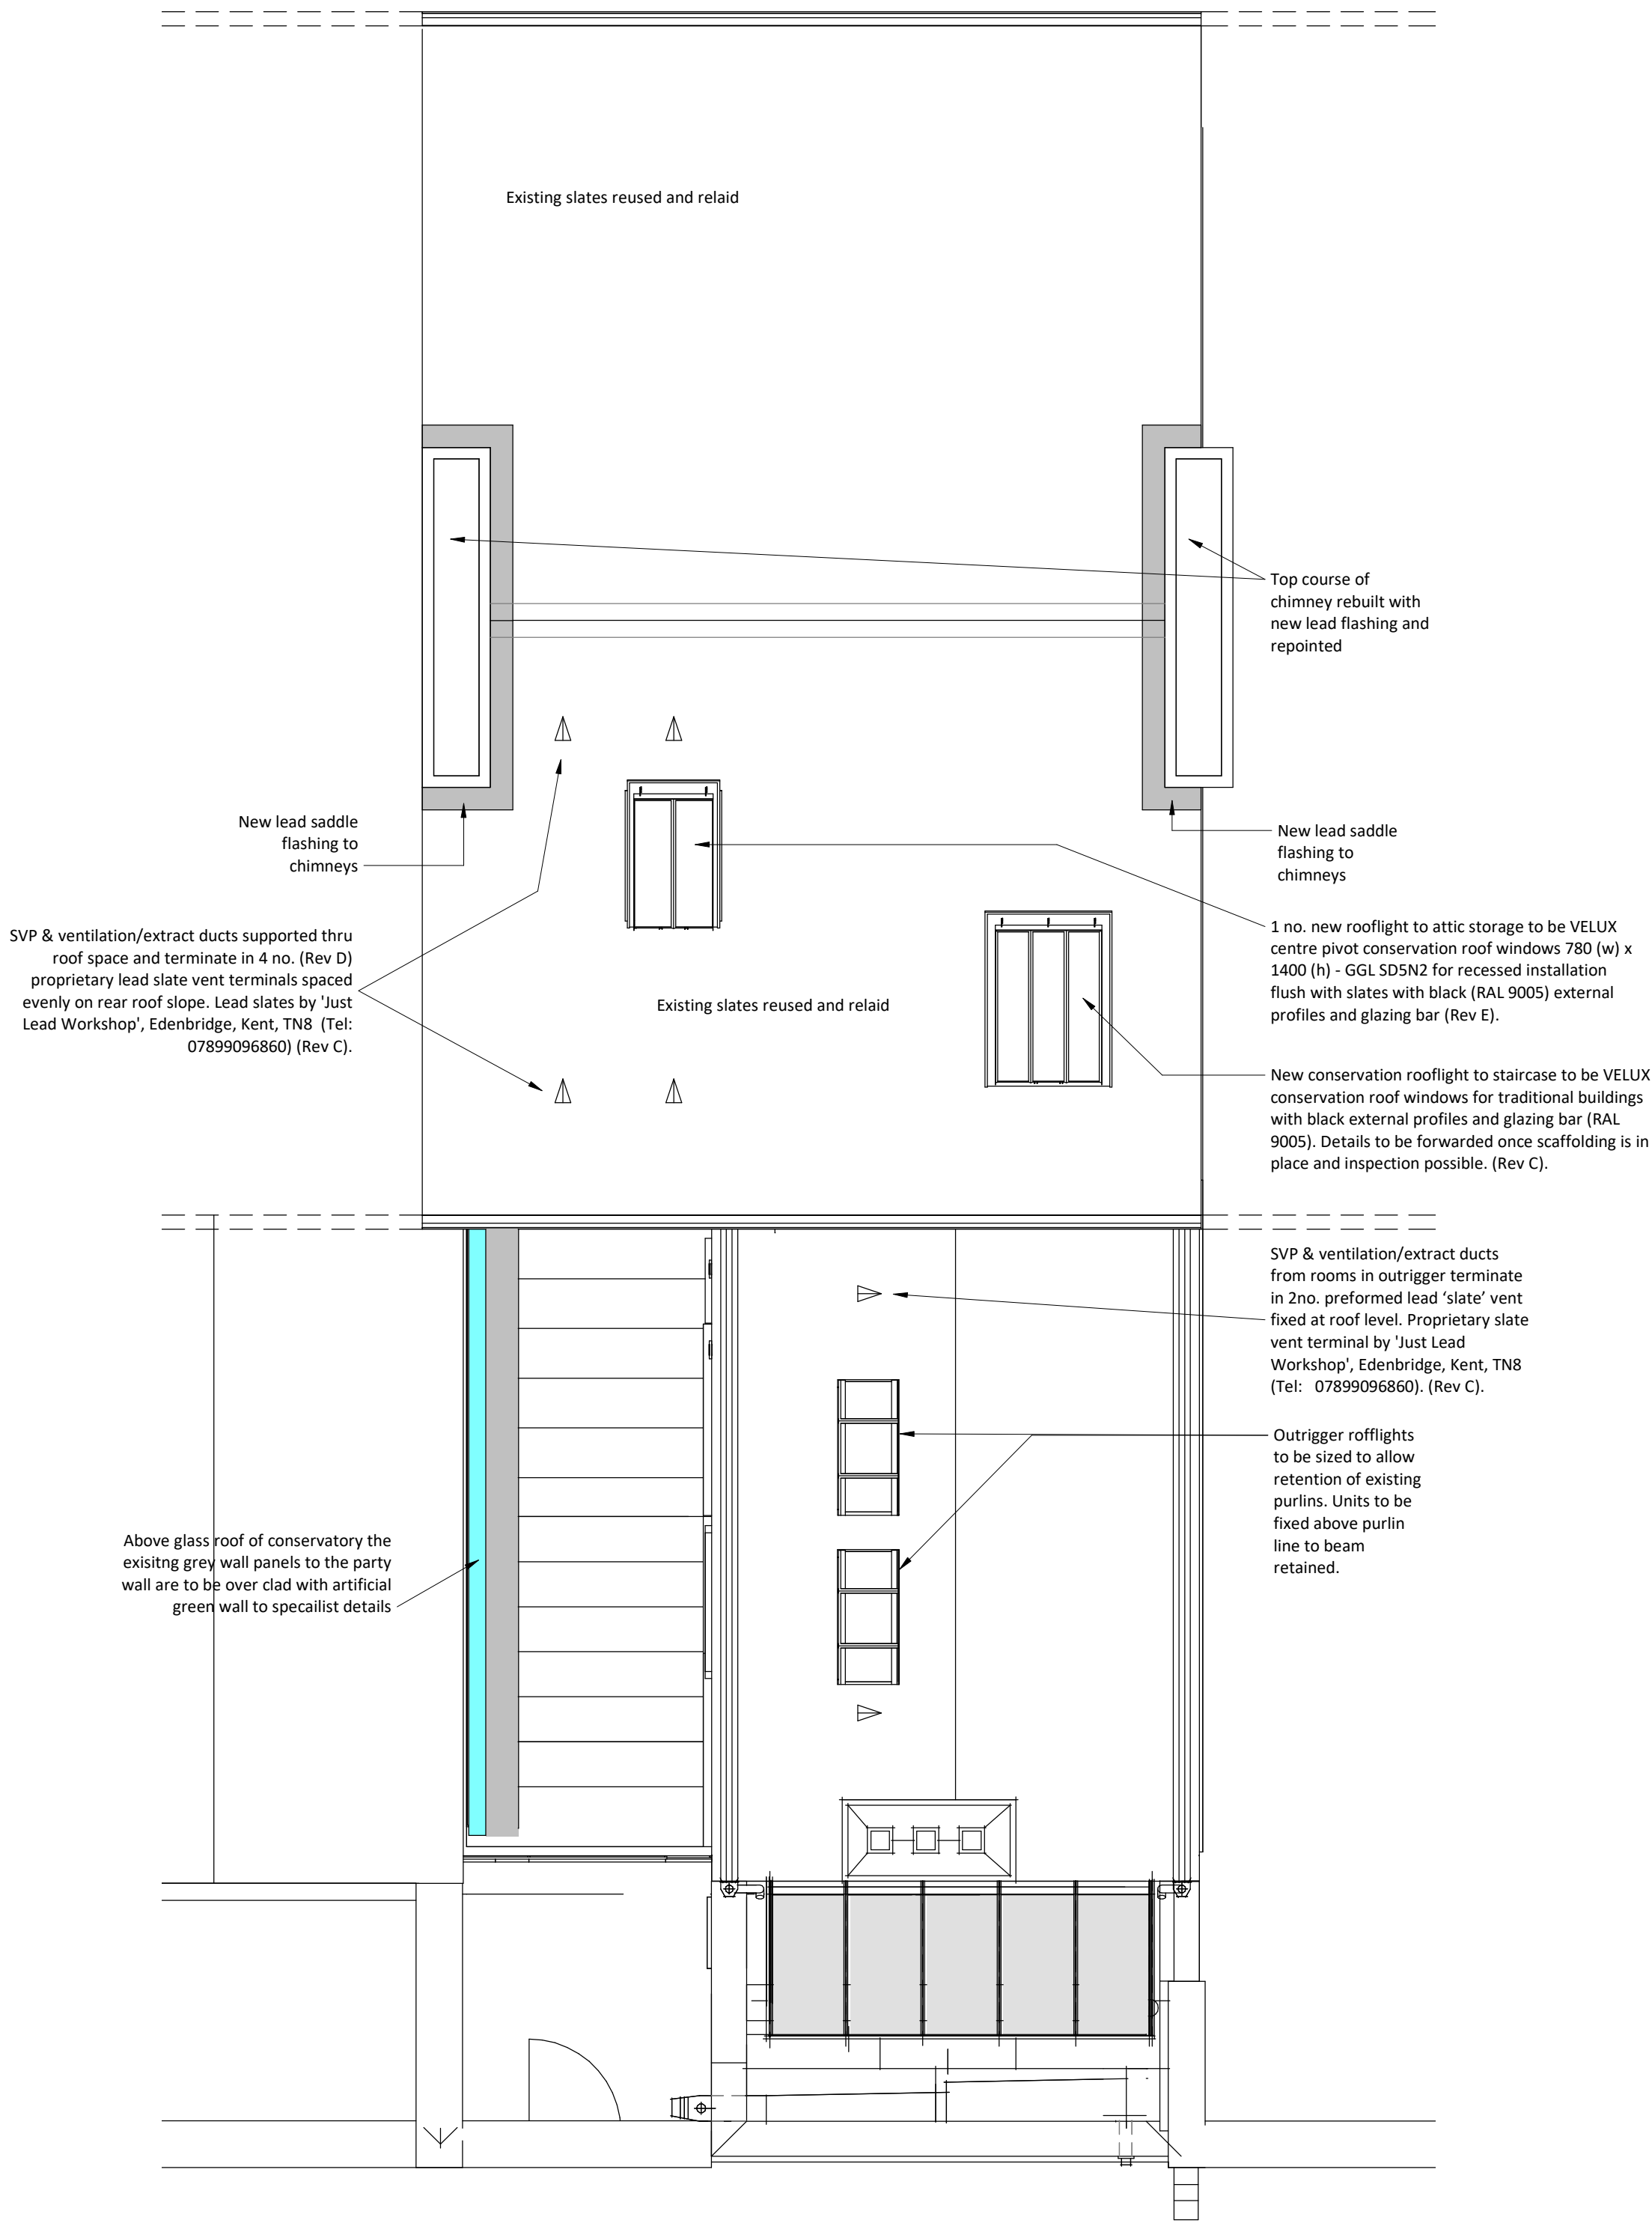


 

Rear Outrigger Bedroom 5: Proposed Rooflight

03 Roof Plan as Proposed

1 : 50

F	03.06.21	MP	Amended for revised planning application
E	02.11.20	AP	Number of proposed rooflights to rear roof pitch of main house reduced to 1
D	27.07.20	AP	2 no. additional rooflights added, number of roof vent slates reduced
C	27.05.20	AP	Revised for Planning
B	09/01/20	HP	Amendmenst shown in blue
A	03/12/19	HP	Amendments following Interior Designer comments
Rev	Date	Int	Description

btp
ARCHITECTS

RIBA 
Chartered Practice

Client:
Nilesh Bhatt

Project:
**13 St John Street,
Manchester**

Description:
Proposed Roof Plan

Purpose of Issue:			
Building Regulations			
Drawn By:	Checked By:	Date:	Scale @ A1:
LT	VS	12/08/19	1 : 50
Job No:	Status Code:	Drawing No:	Rev:
3521	S2	217	F
File Identifier:			
SJ-BTP-00-RF-DR-A-3521_217			
Elizabeth House, 486 Didsbury Road, Heaton Mersey, Stockport, SK4 3BS t 0161 443 1221 e info@bernardtaylor.co.uk w www.btparchitects.co.uk			