



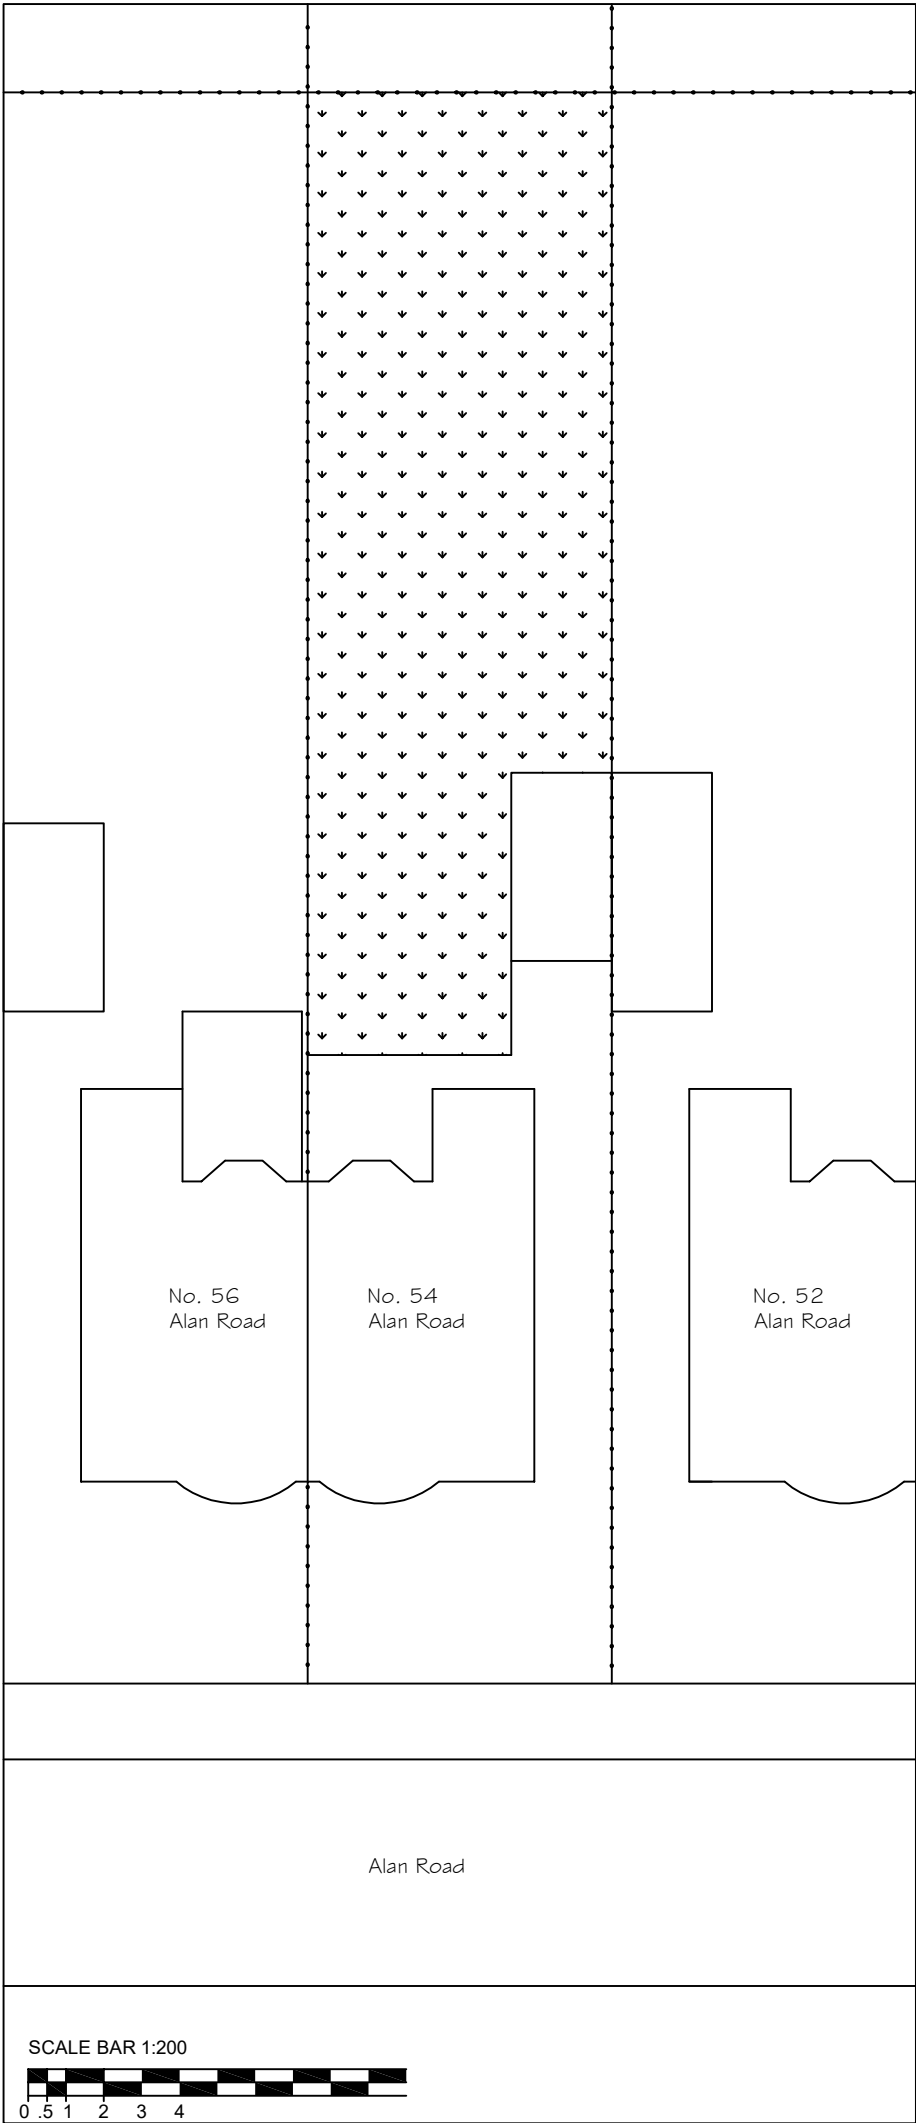

Existing Site Plan

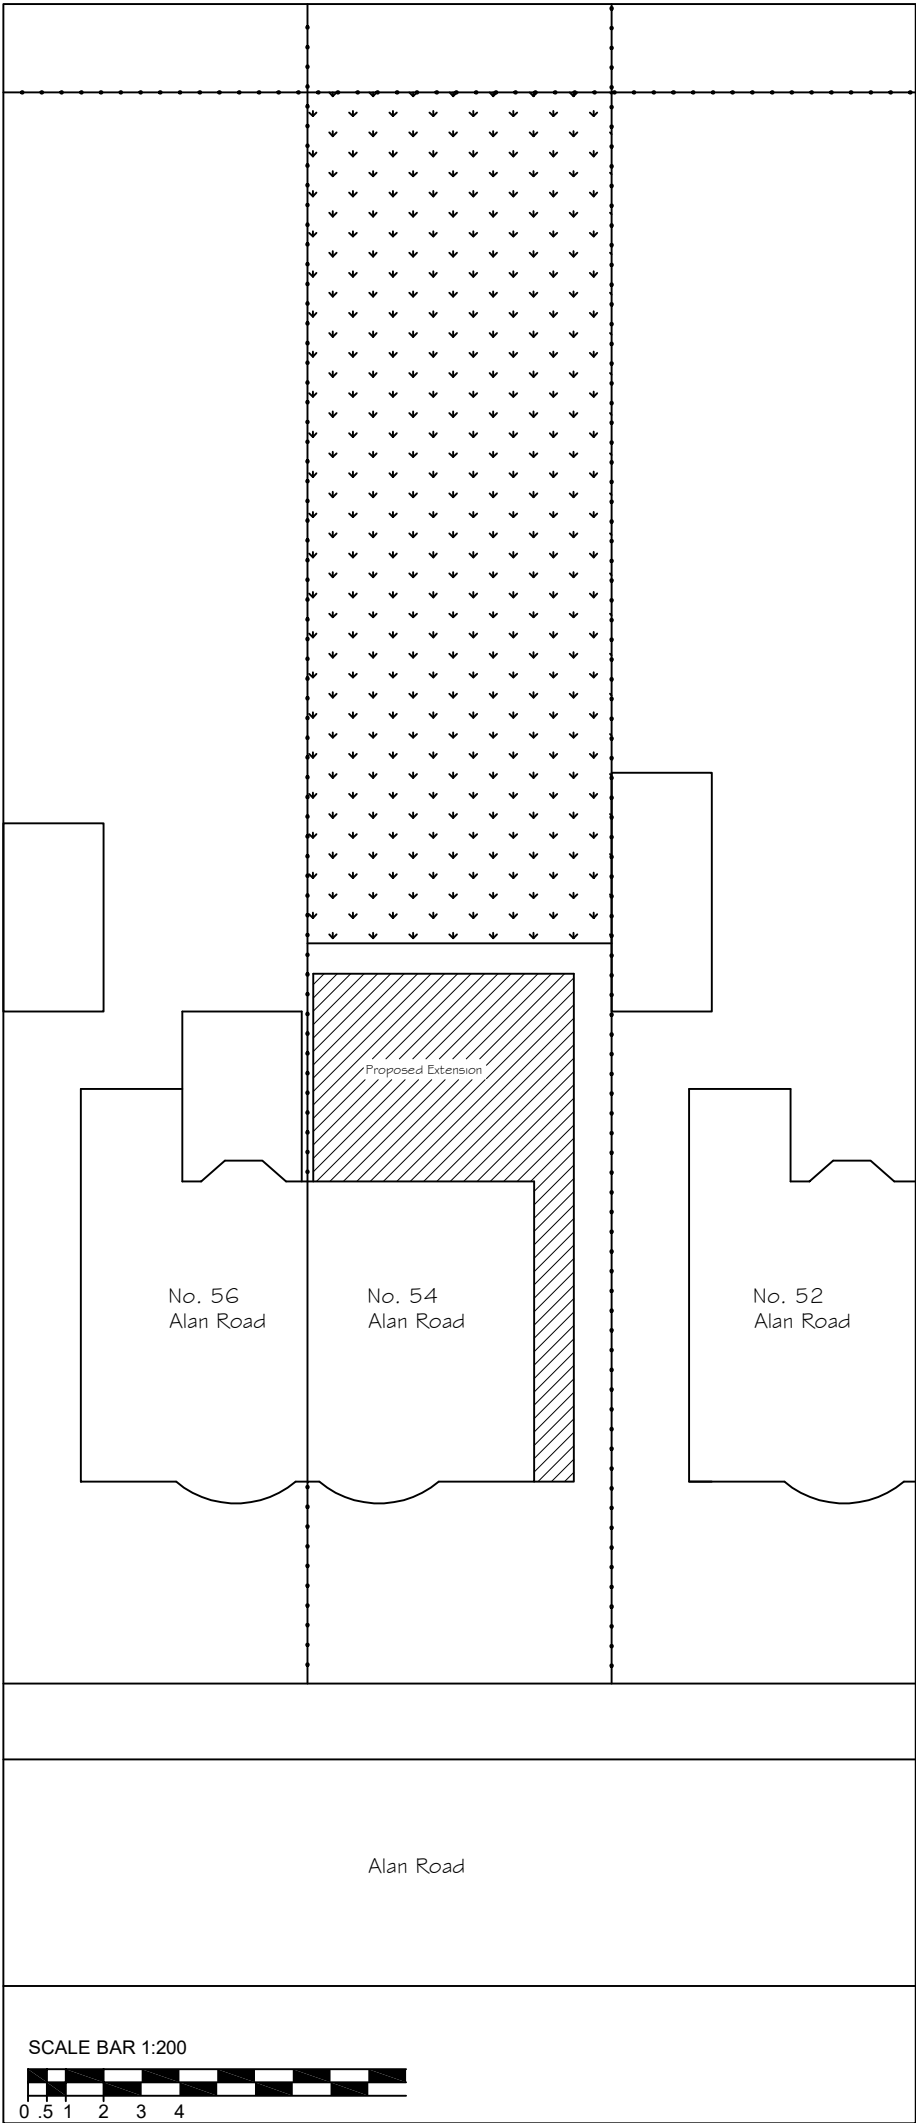

Proposed Site Plan

TITLE					
SITE PLAN					
PROJECT					
PROPOSED SINGLE STOREY SIDE AND REAR EXTENSION					
AT					
54 ALAN ROAD					
WITHINGTON, M20 4SF					
PLOT SCALE 1=1	SCALE 1:200	DRN F.A.	DATE 07/21	DRAWING No. 01	REV A